


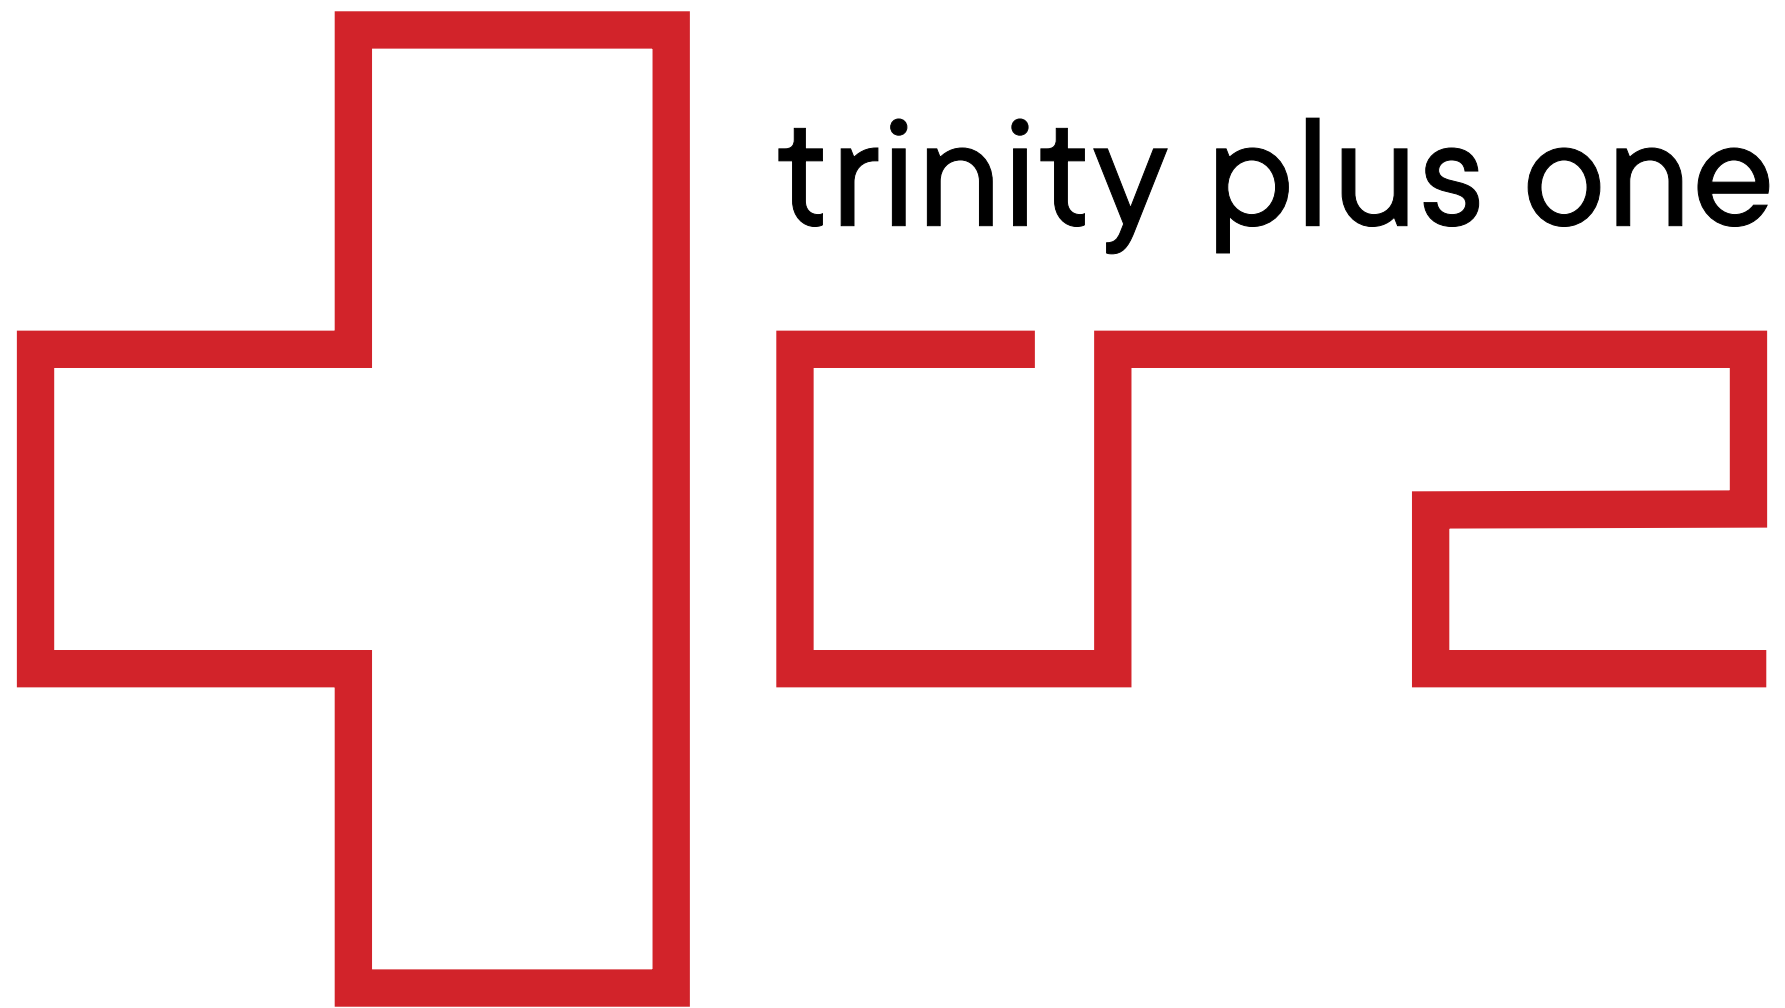

architecture . design . documentation

The following are a culmination of works by the staff of trinity+one for a variety of architectural practises over a period of 15 years.

Some of the works were carried out as part of large teams and some solely by trinity+one staff. The work does however reflect the capacity and high skill level of trinity+one staff in both producing managing and executing architectural documentation.

Its important to recognise that the works are owned and copyright to the respective architectural practise.

For any clarification in regards to the projects, please feel free to contact us.

includes works for:


- John Wardle Architects
- Denton Corker Marshall
- Silver Thomas Hanly / Design Inc
- Cox Architecture
- ARM
- Fender Katsalidis Architects
- Gregory Burgess Architects
- Spowers
- Judd Lysenko Marshall
- Paul Gardiner Architects
- BPTW Partnership
- Reddy Architecture
- OBK Architects and Planners
- Inhabit Design
- PEK
- Paul Hickman Design
- Adrian Amore Architects
- Guild Architects
- Michael McKeon
- trinity+one

works included are copyright and may not be reproduced


Page Display

Before you get started on this document its best to note that it is designed to be printed at A3 and viewed as a double spread. what this means essentially is its a magazine format.

page 1 page 2

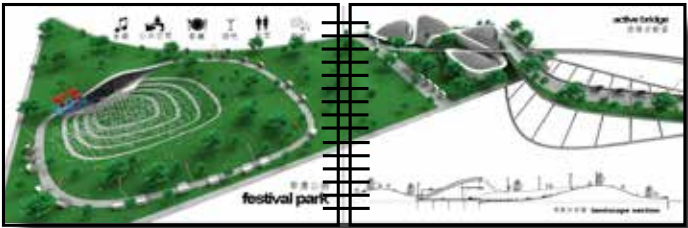

So if your reading this on your screen in .pdf format you may want to click the following setting to make viewing that little bit better.

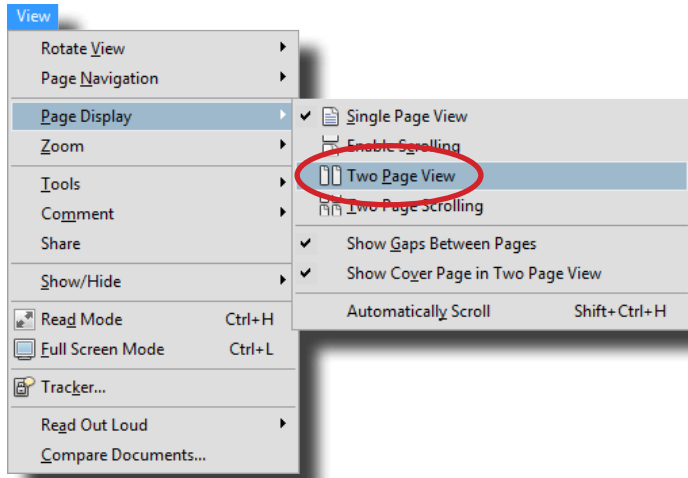

Services

trinity+one offers a full range of architectural design and documentation services to other architects and consultants.

Because trinity+one specialise in delivering high end advance design solutions, we are positioned to offer these skills and services to other practices who have the projects and want to upgrade their designs. We can help to collaborate on the project design or provide documentation services for all project stages.

All of our Documentation are produced locally, we do not outsource our work internationally, this way we can maintain a high standard of quality.

Services

Architectural Documentation

- In-house and Outsourced options
- Complete Project Documentation
- Partial (Package Documentation)

Consultancy

- Design / Documentation Managment
- Architectural Documentation Review
- Detail Review and Assistance
- BIM Consultancy

Projects - Contents

Education

1

Commercial and Retail

2

Residential

3

Civic

4

Infrastructure

5

Residential - Small Scale


6


Parametric Design

7






**‘Complex design realised through
clear and consise detailing’**

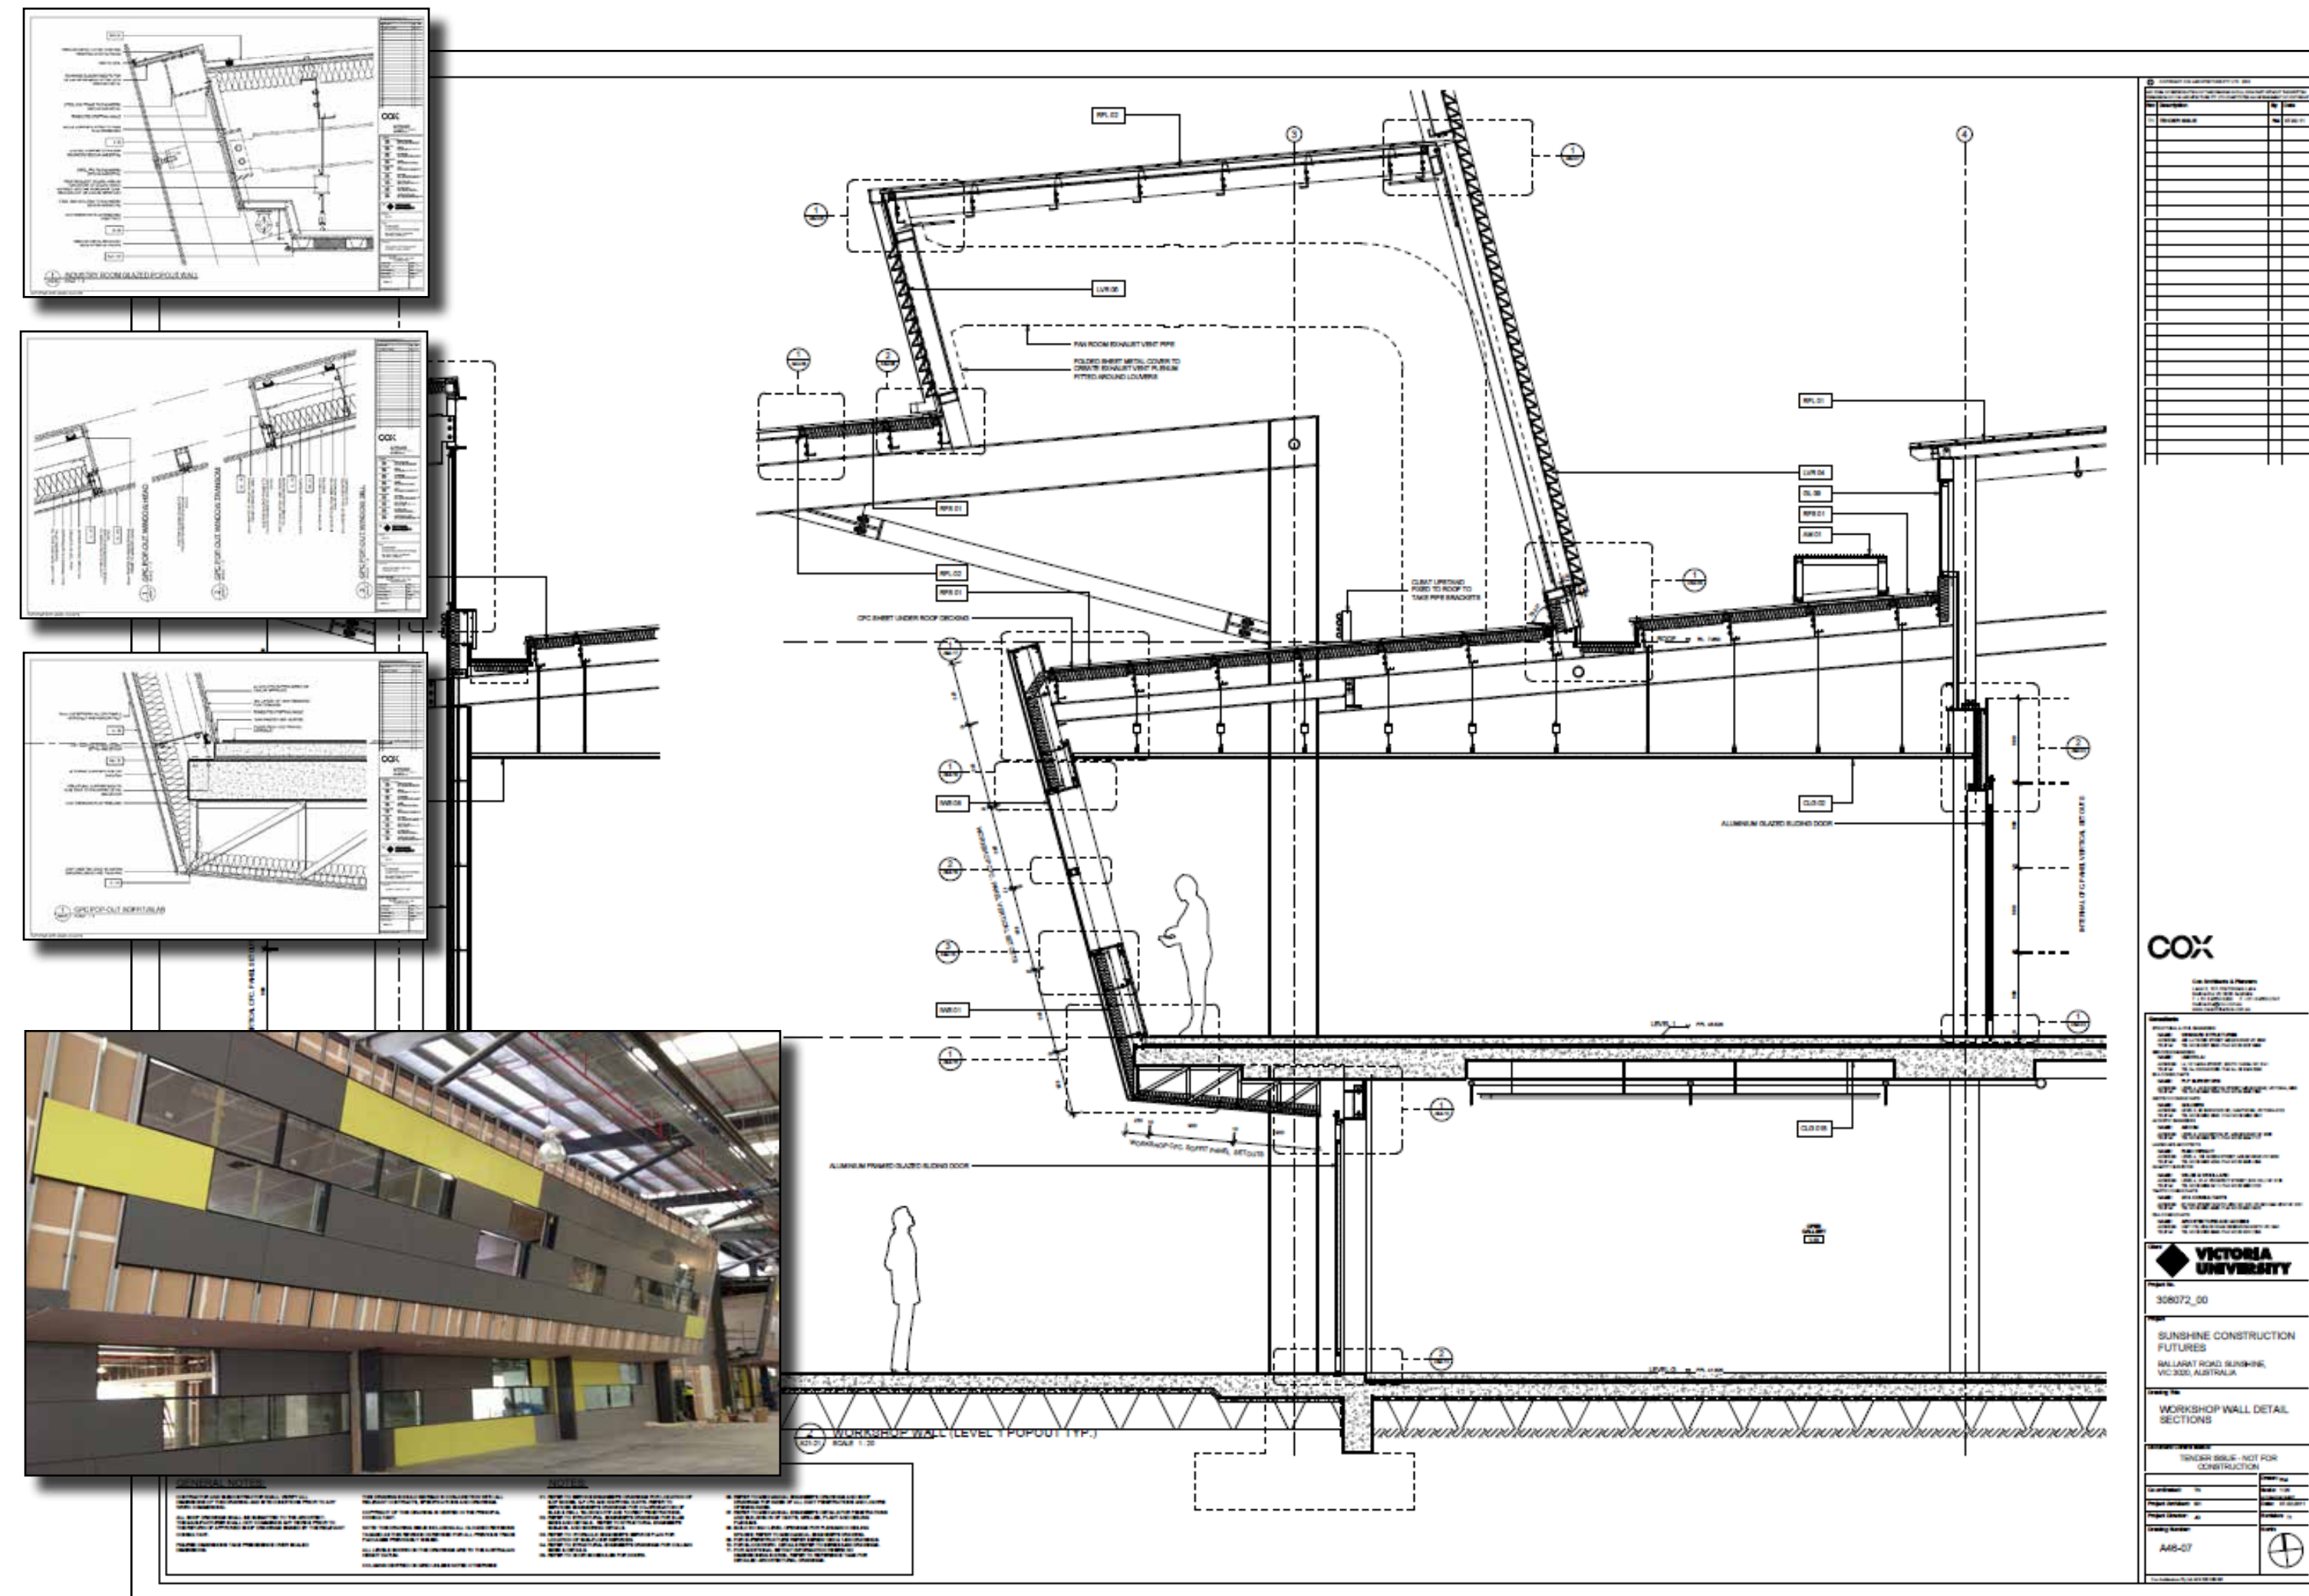

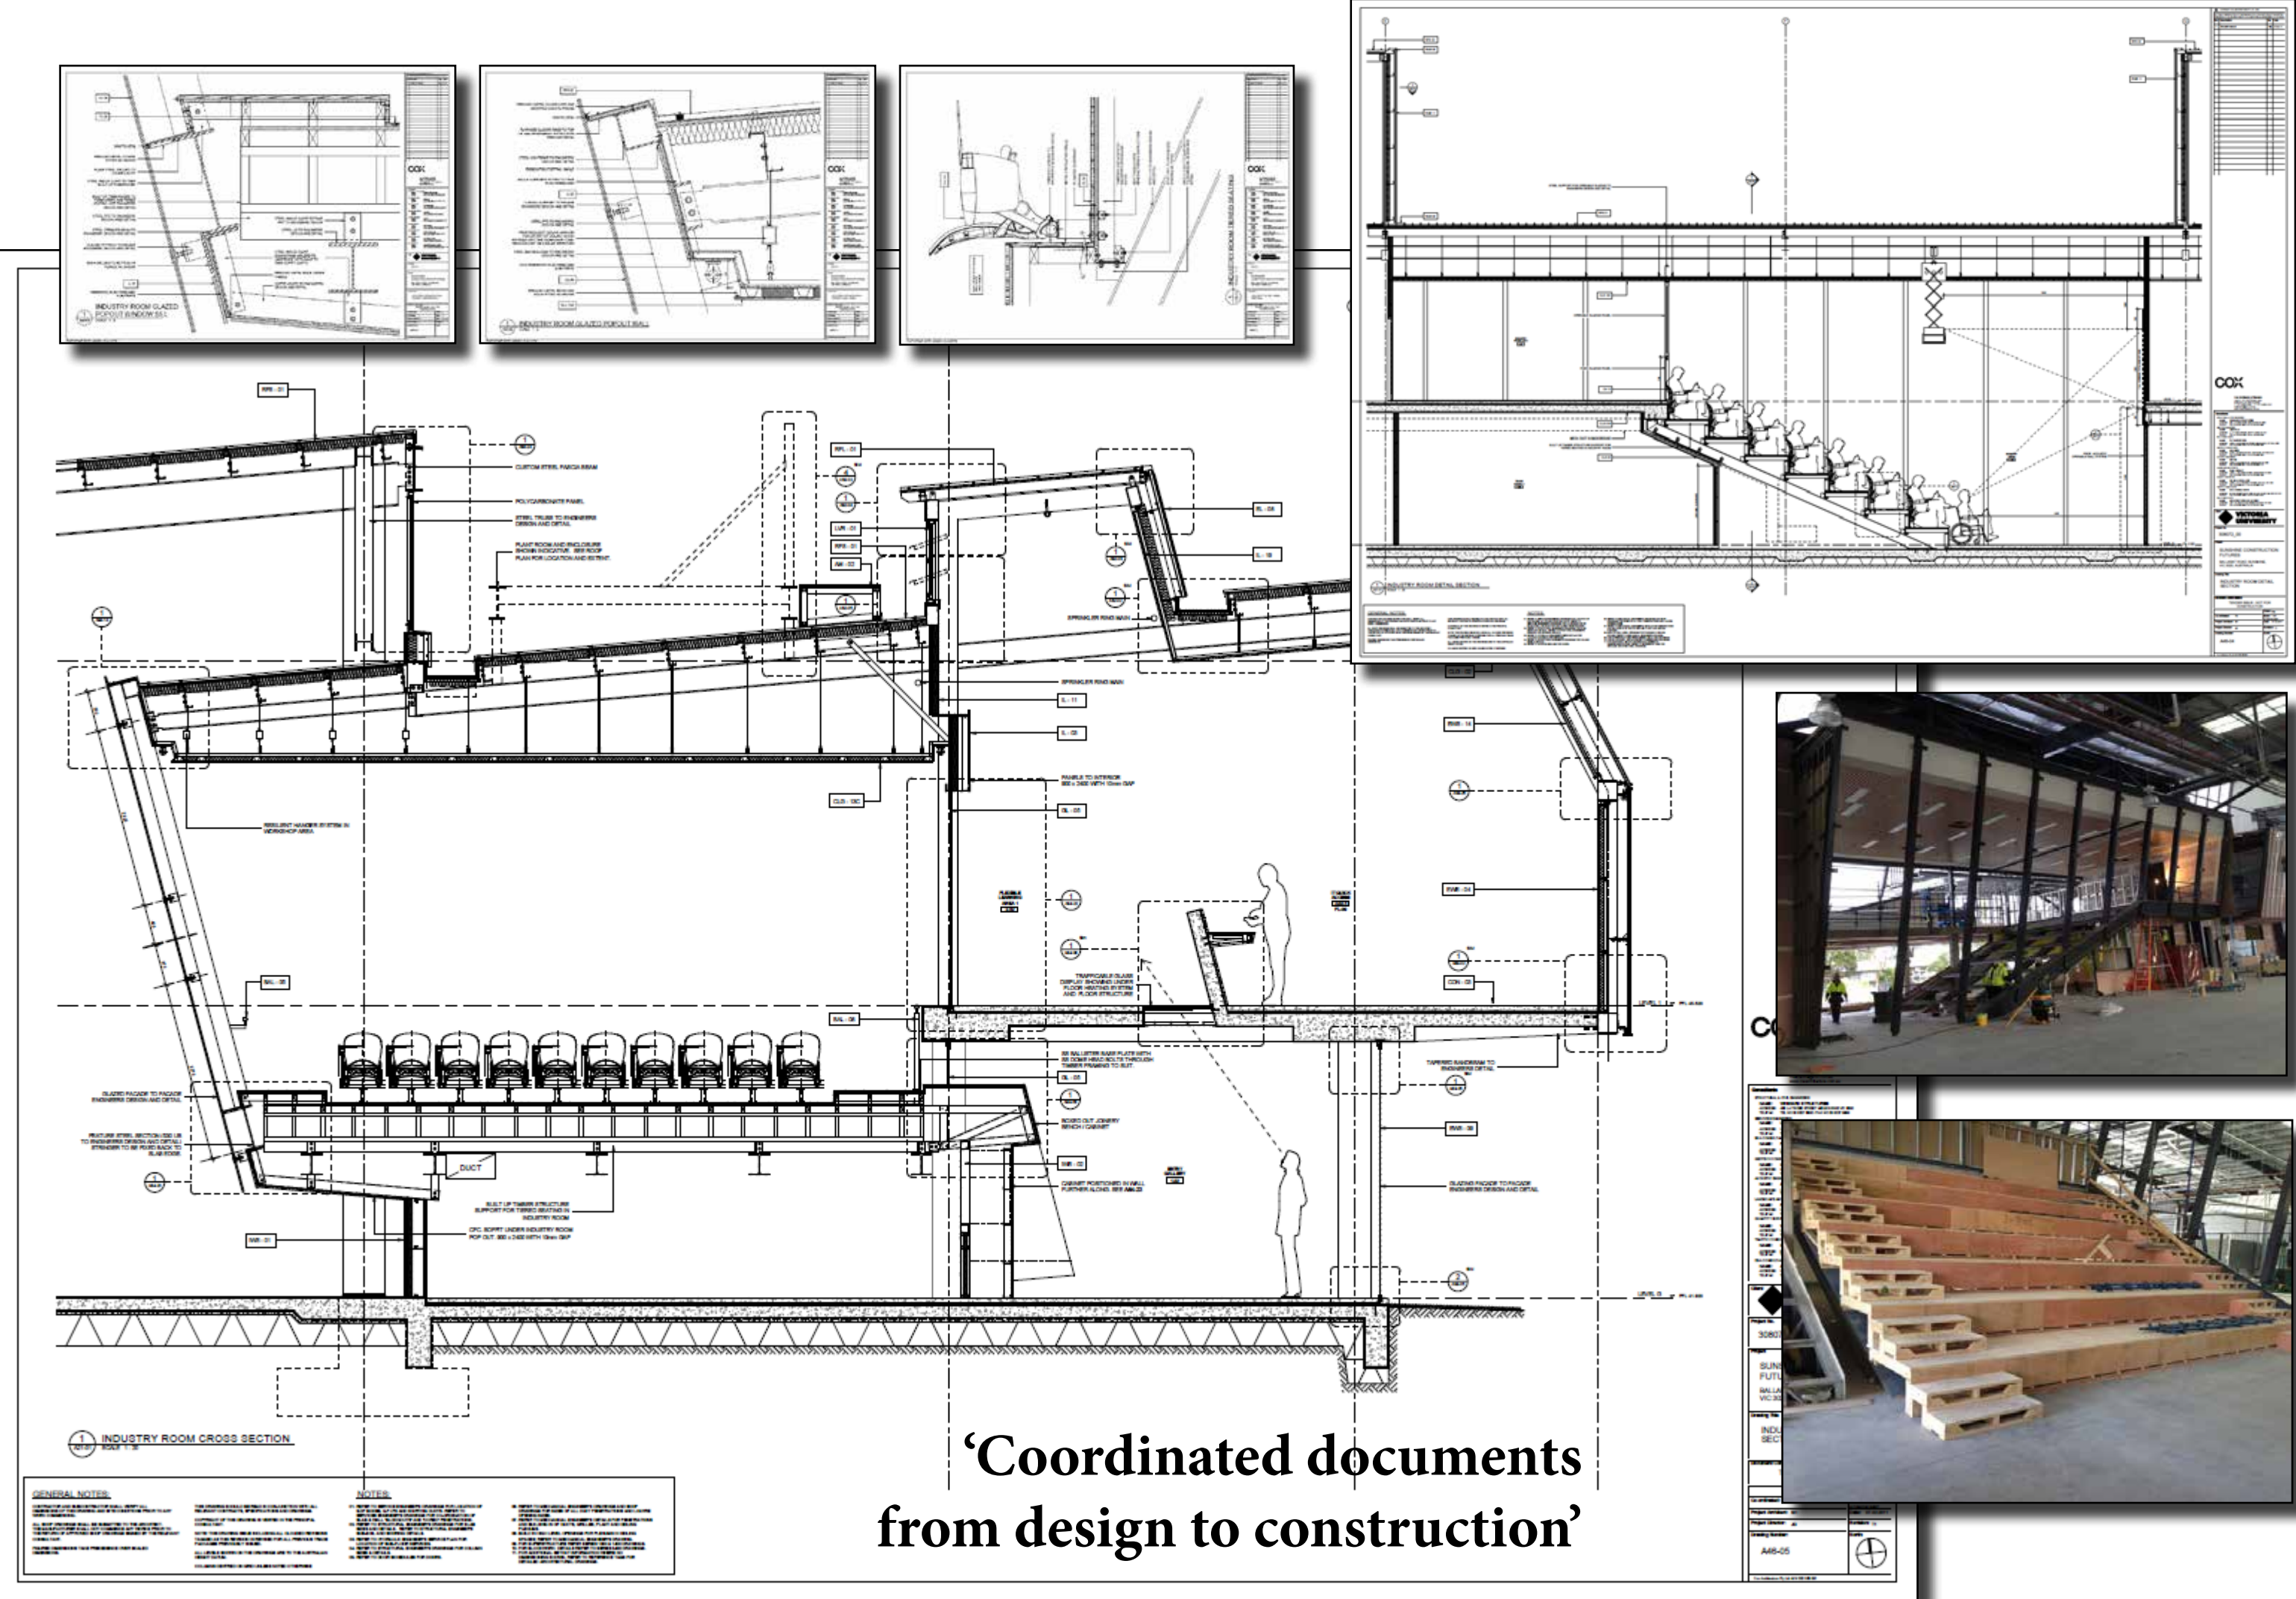






‘Coordinated documents from design to construction’

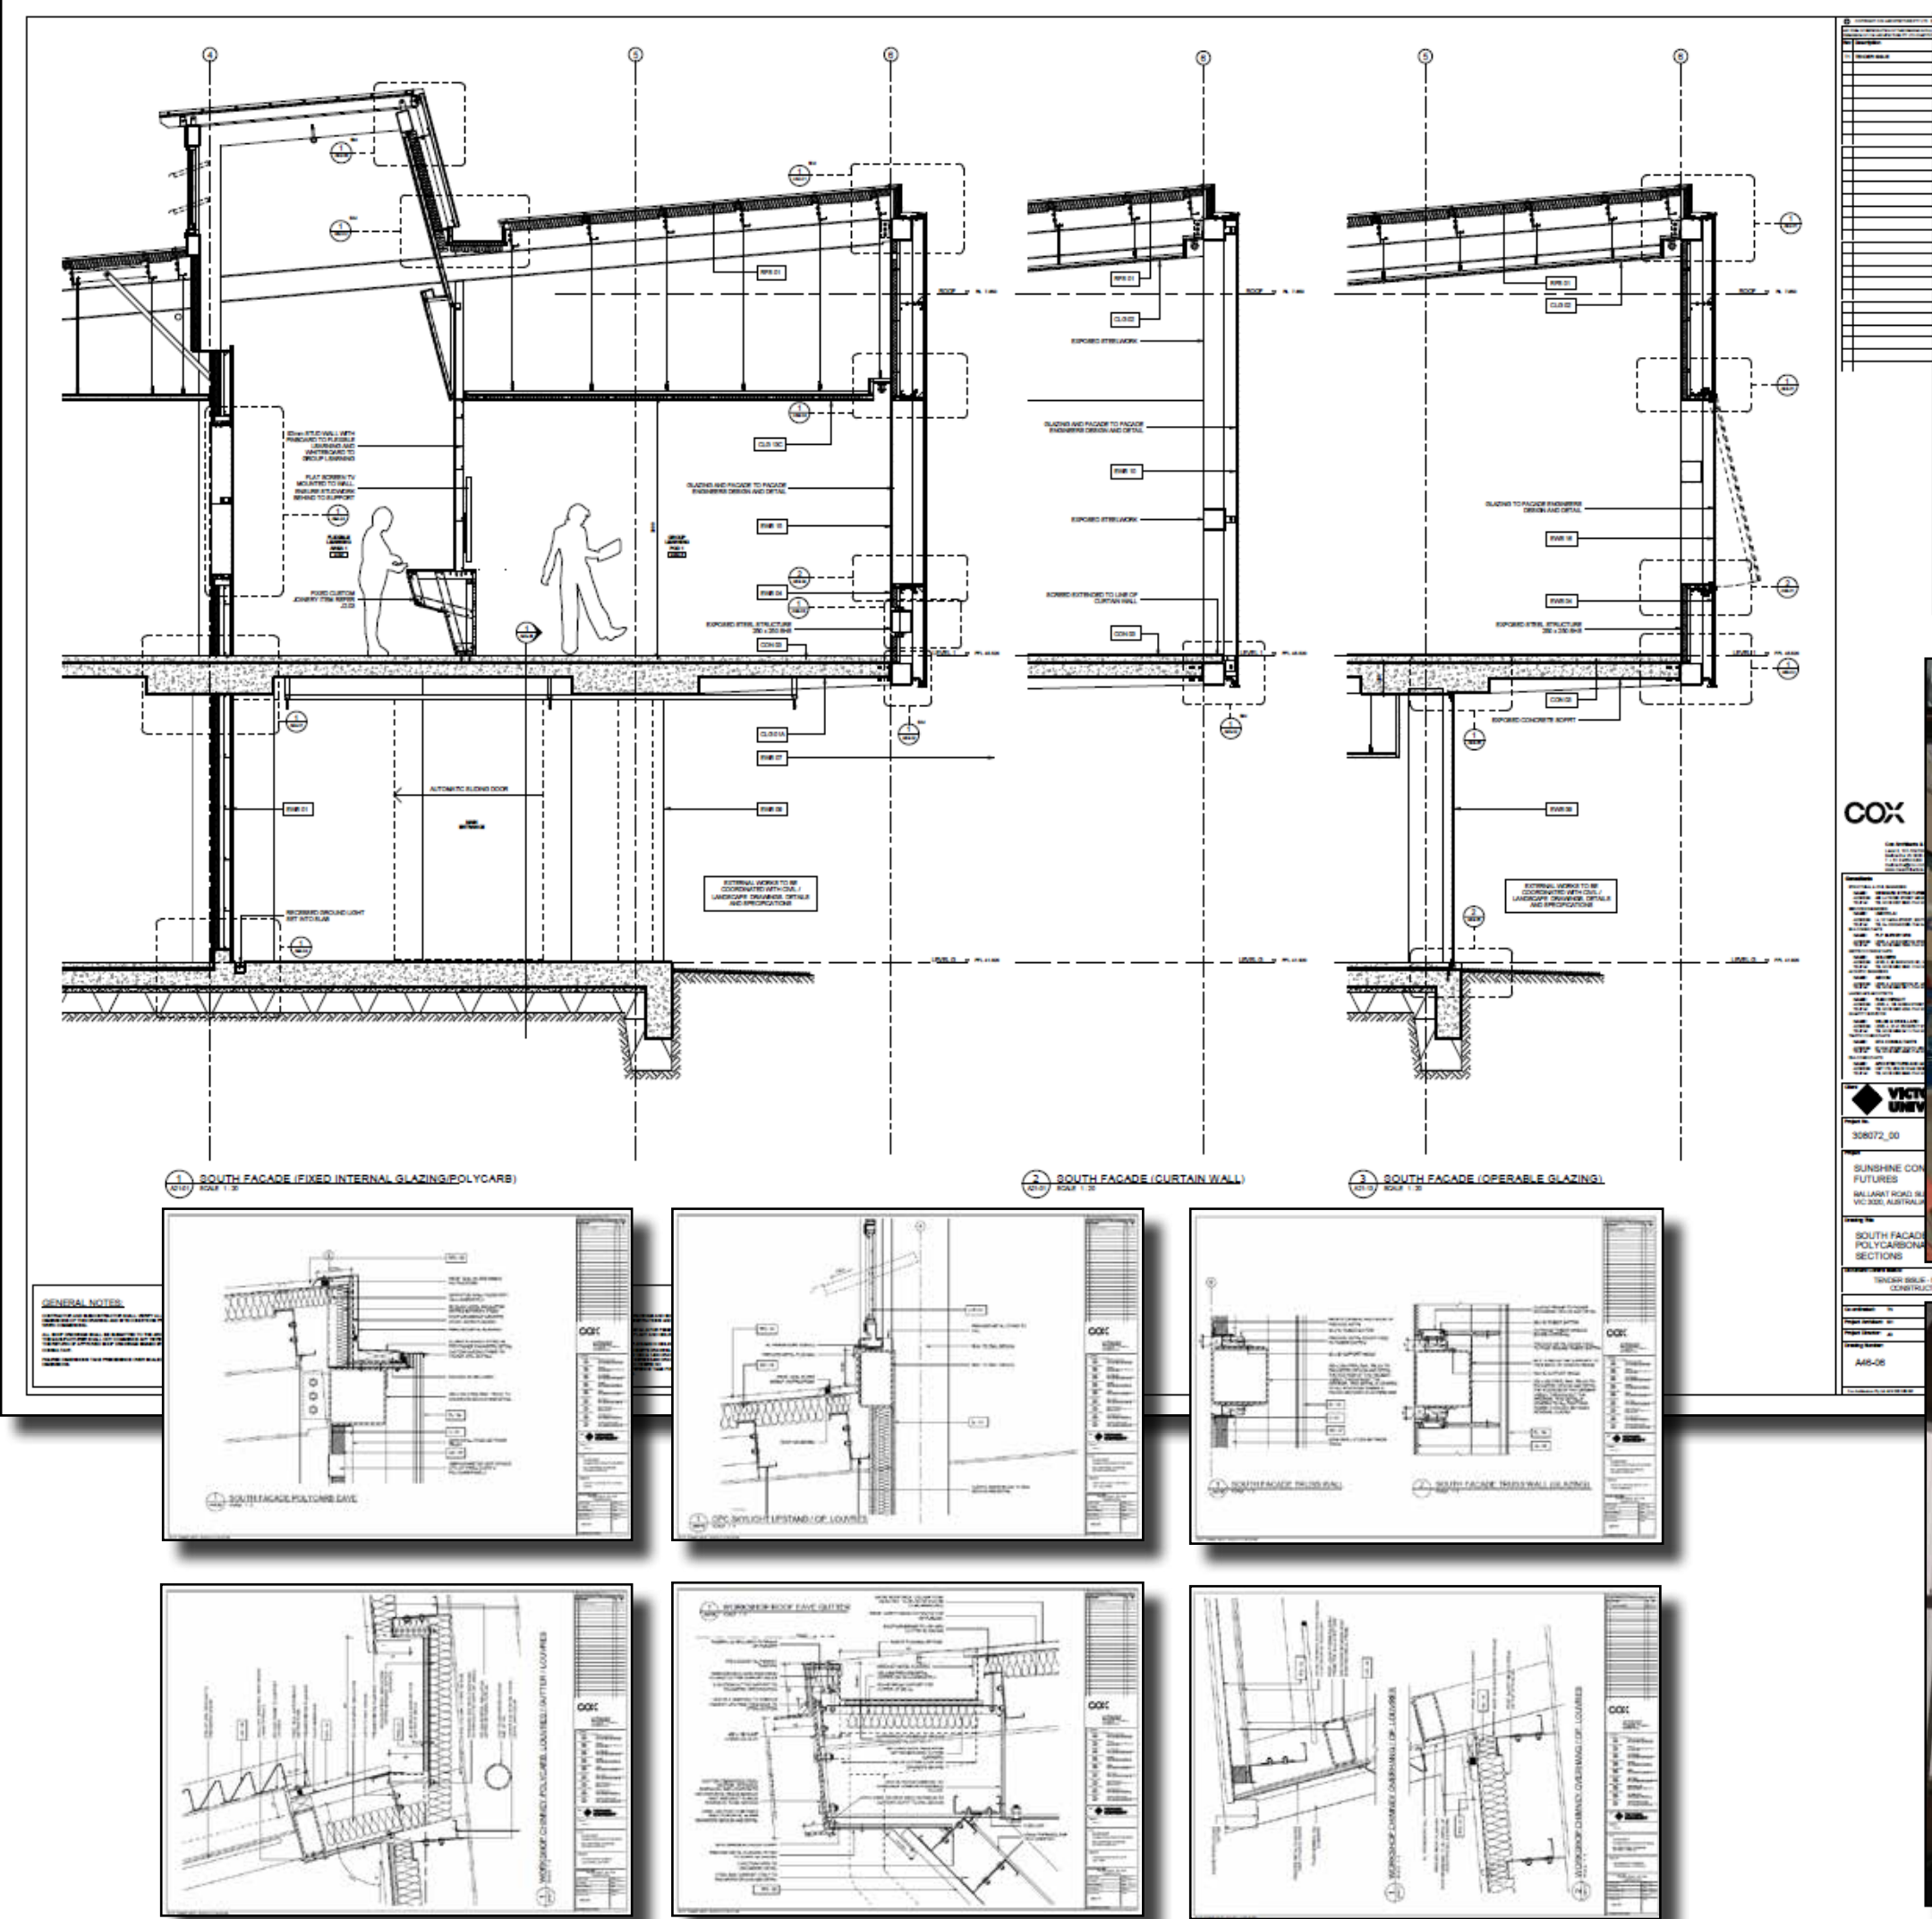

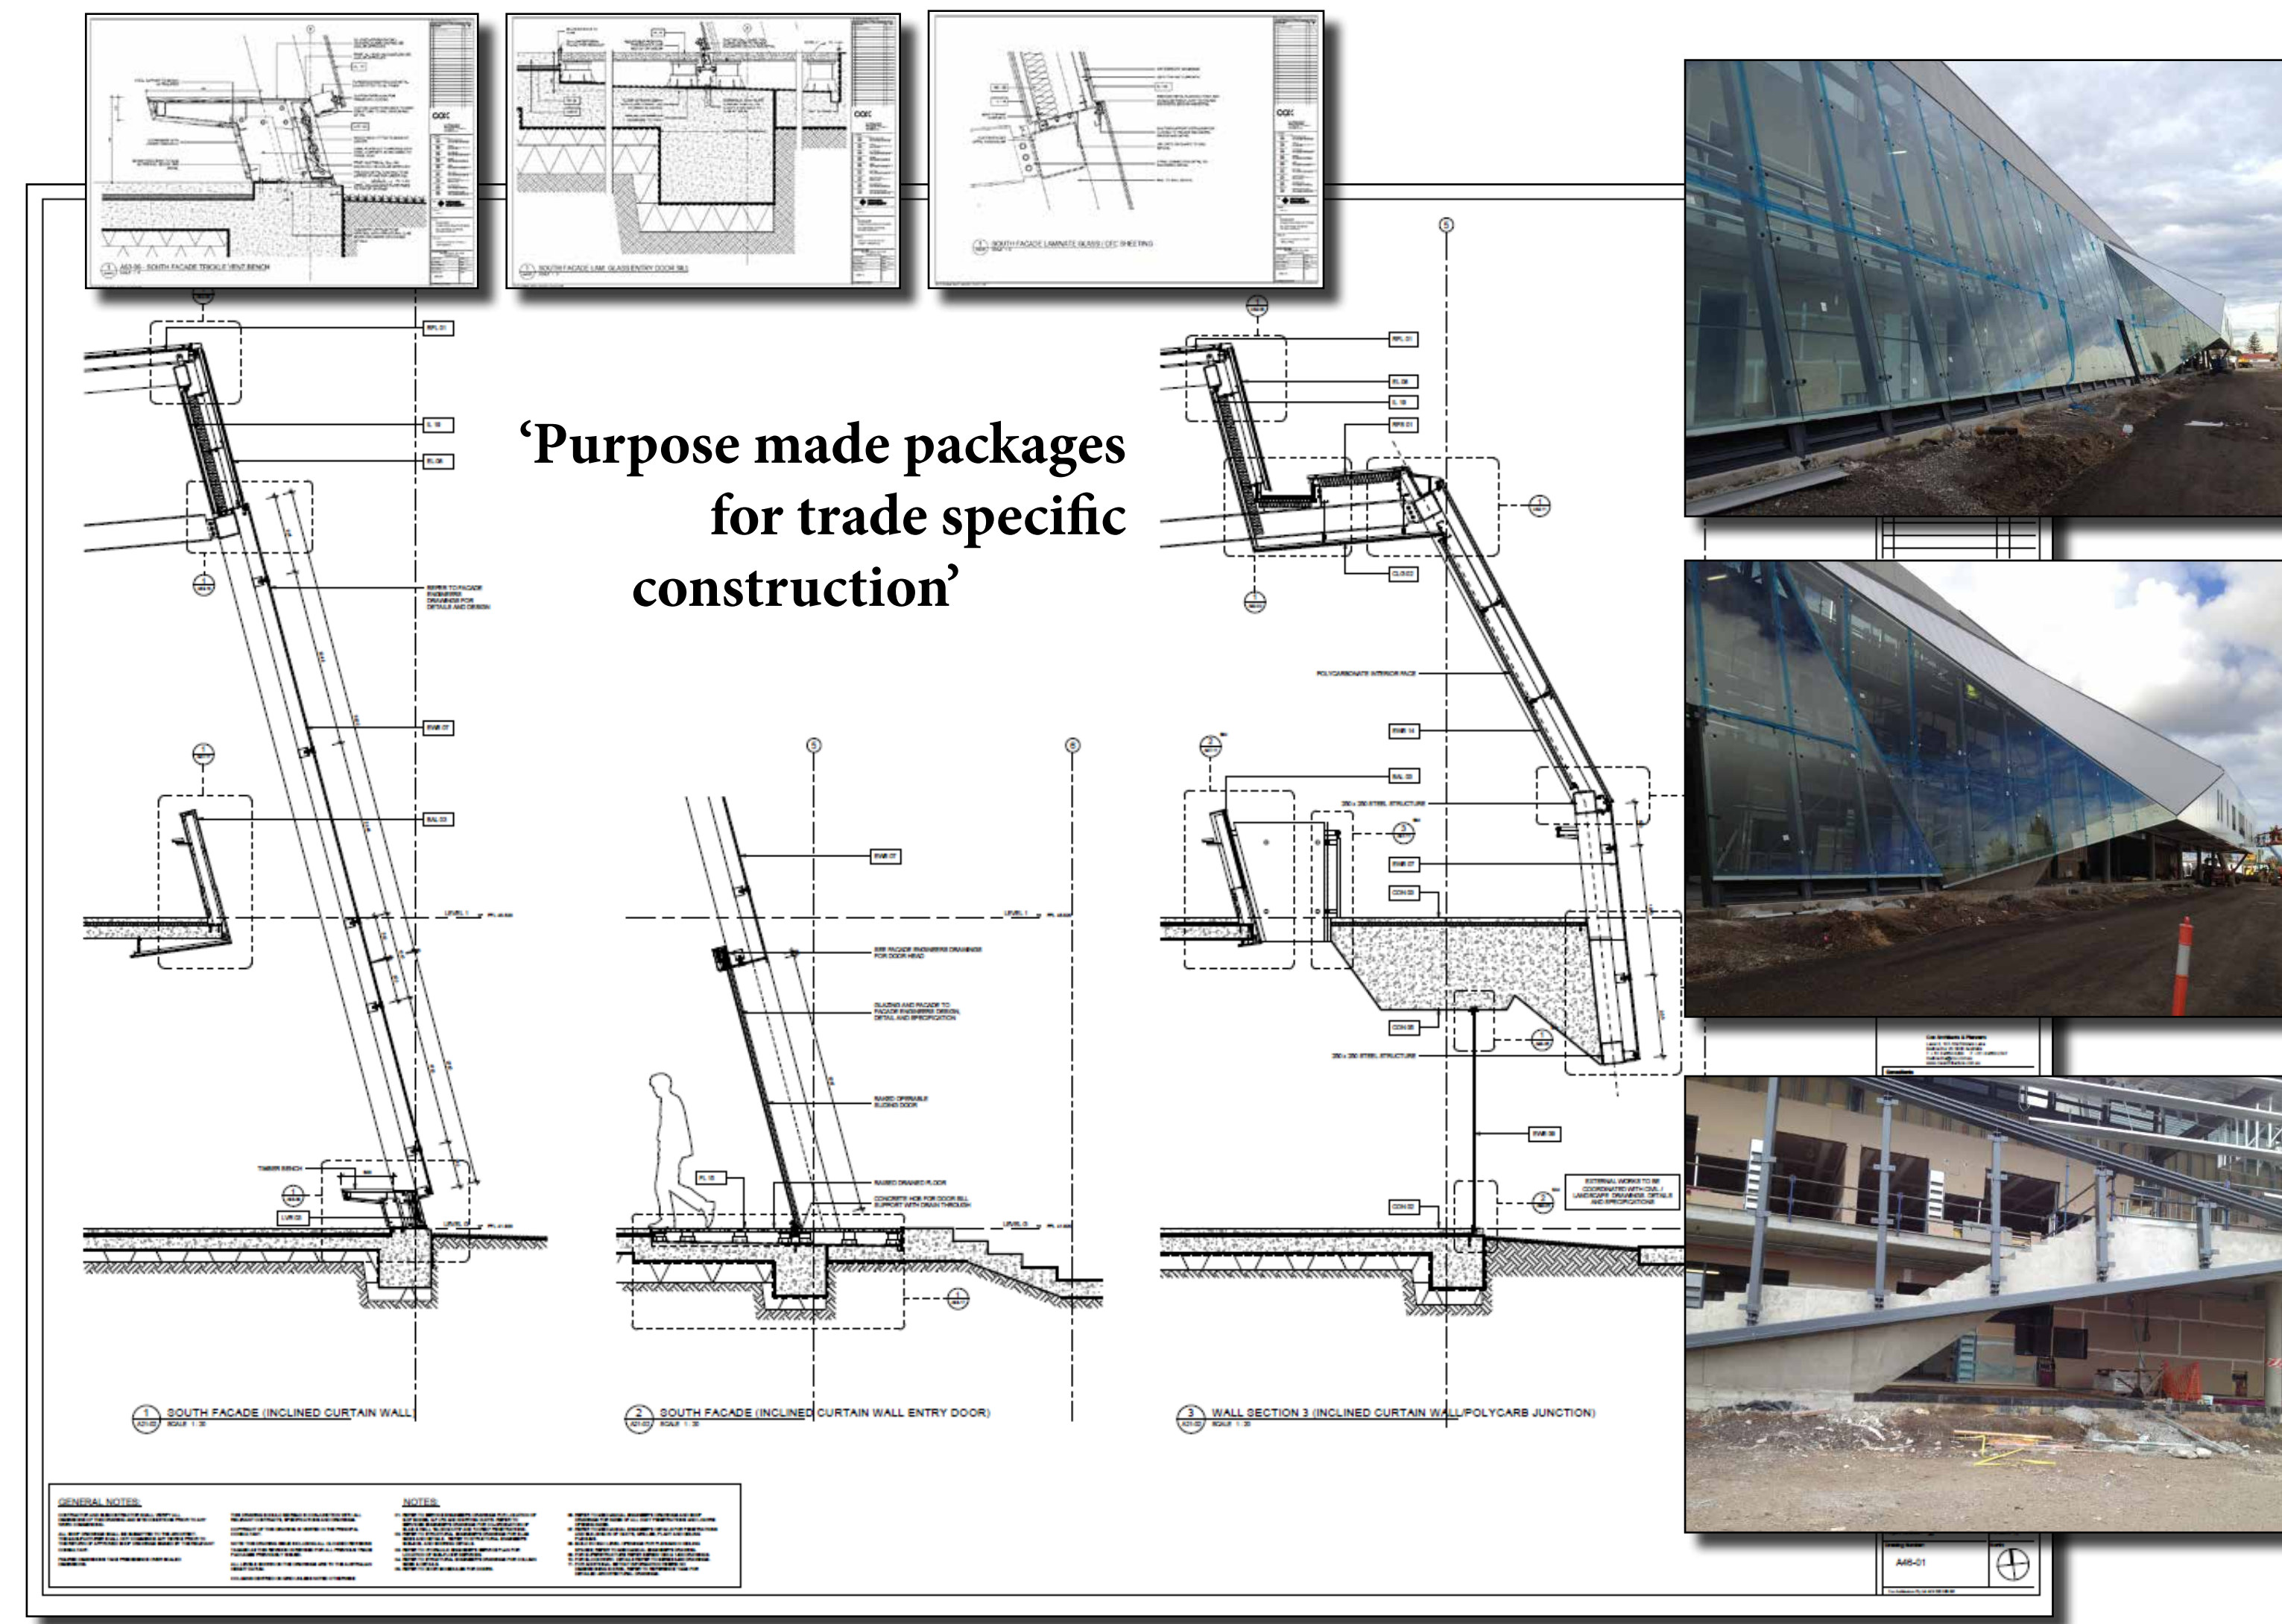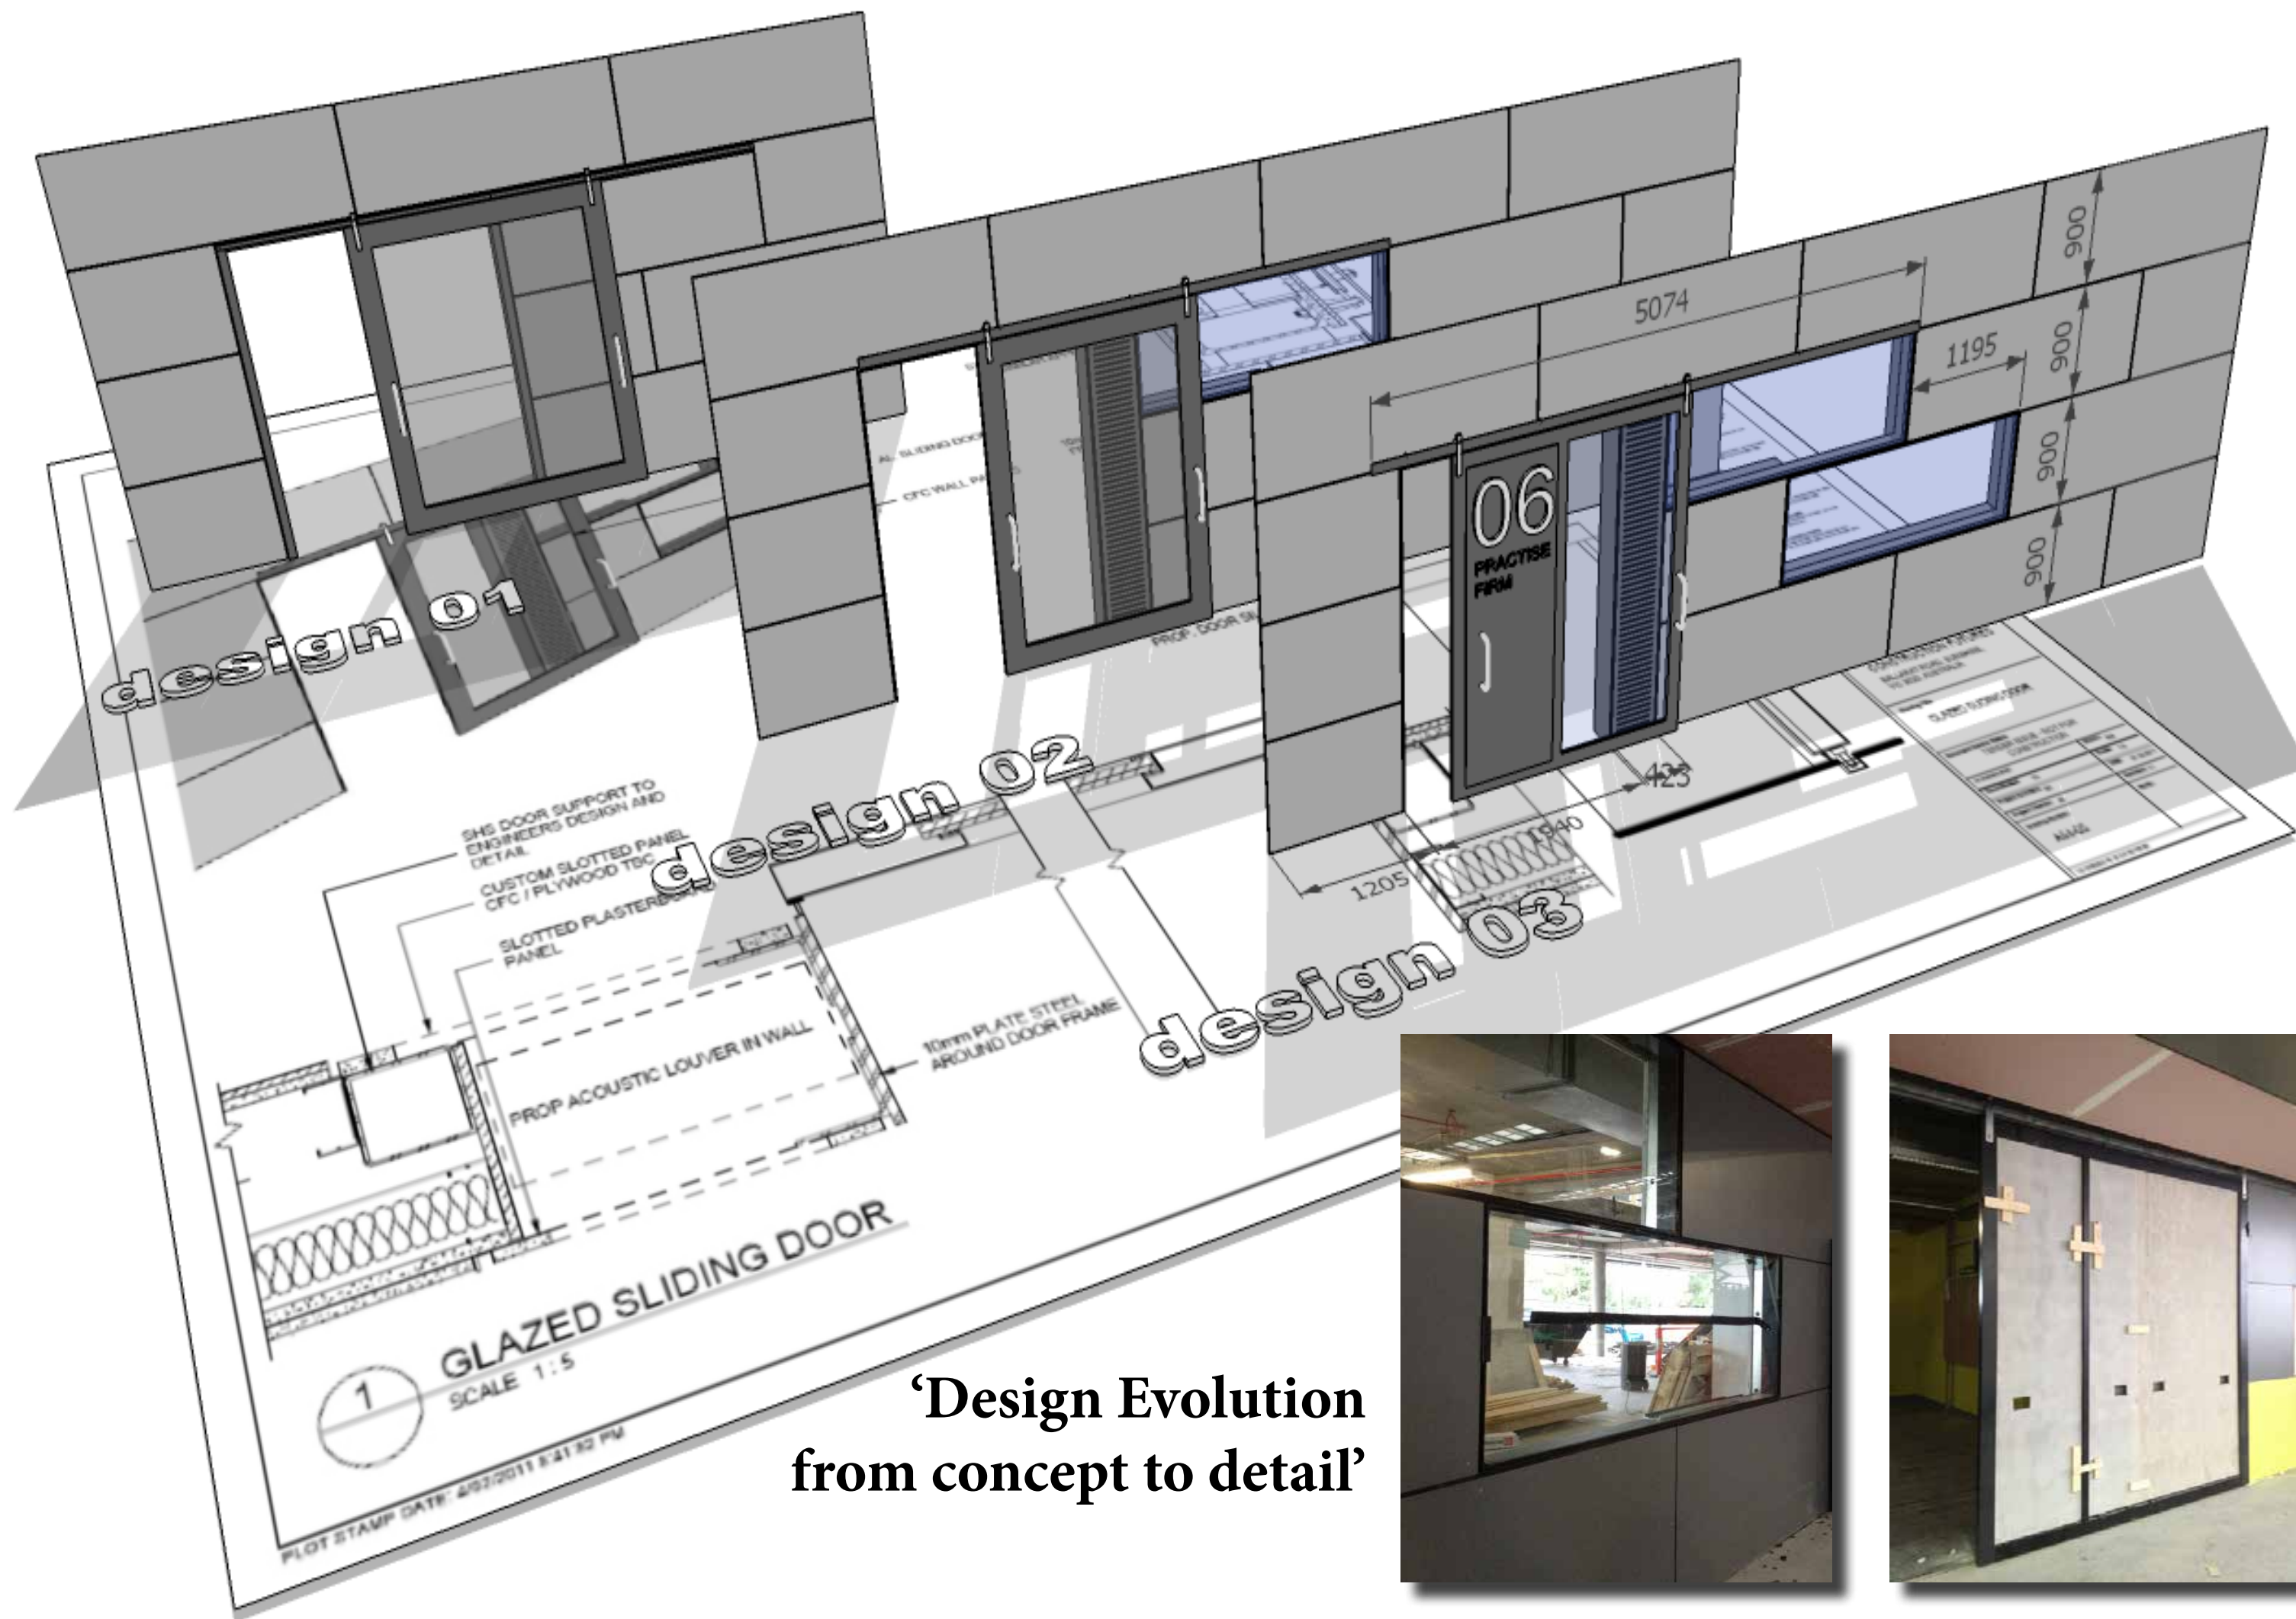

Thomas Cherry Upgrade





La Trobe University, Victoria

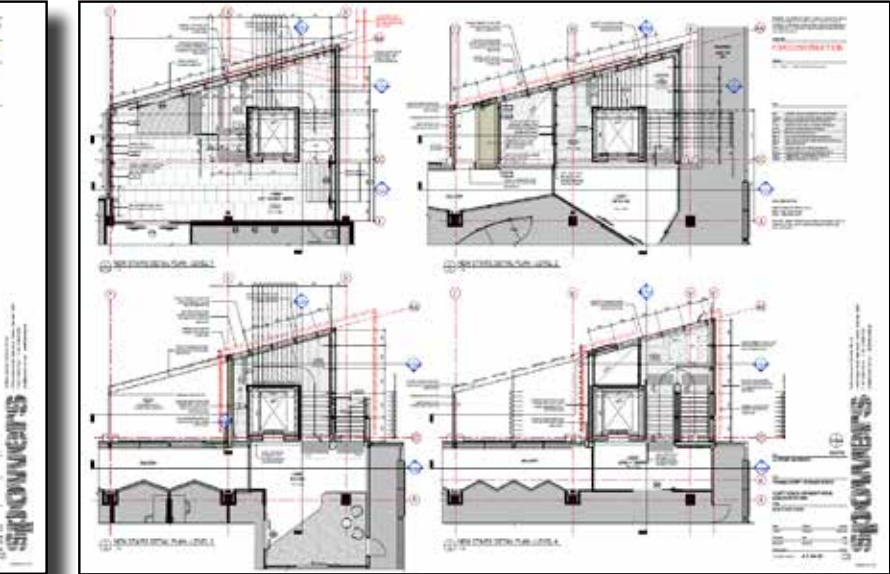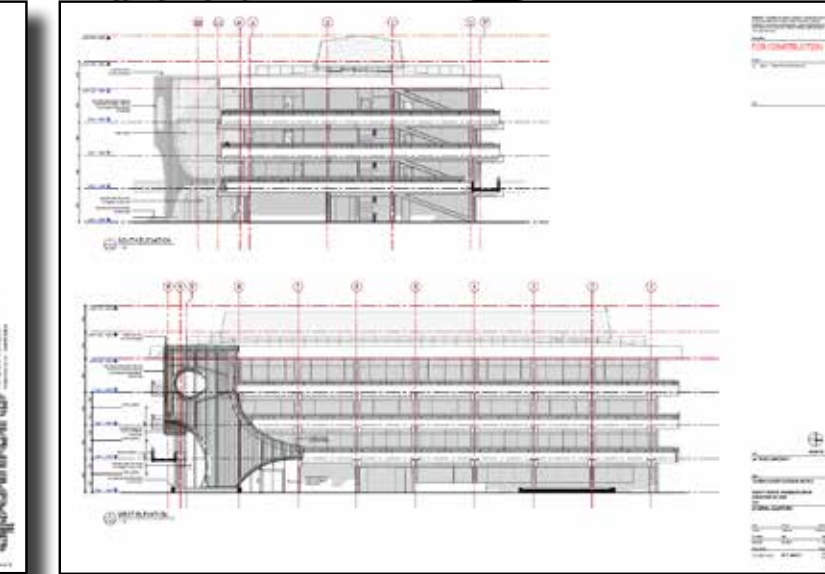
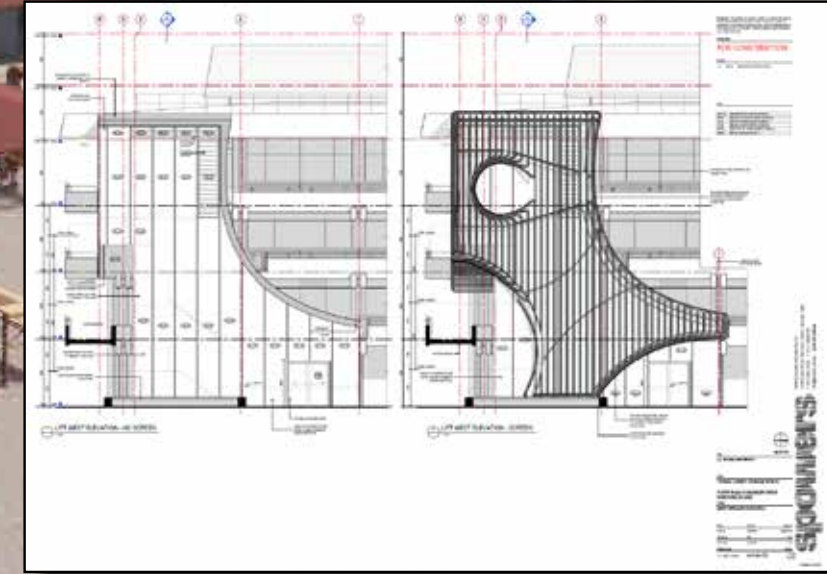
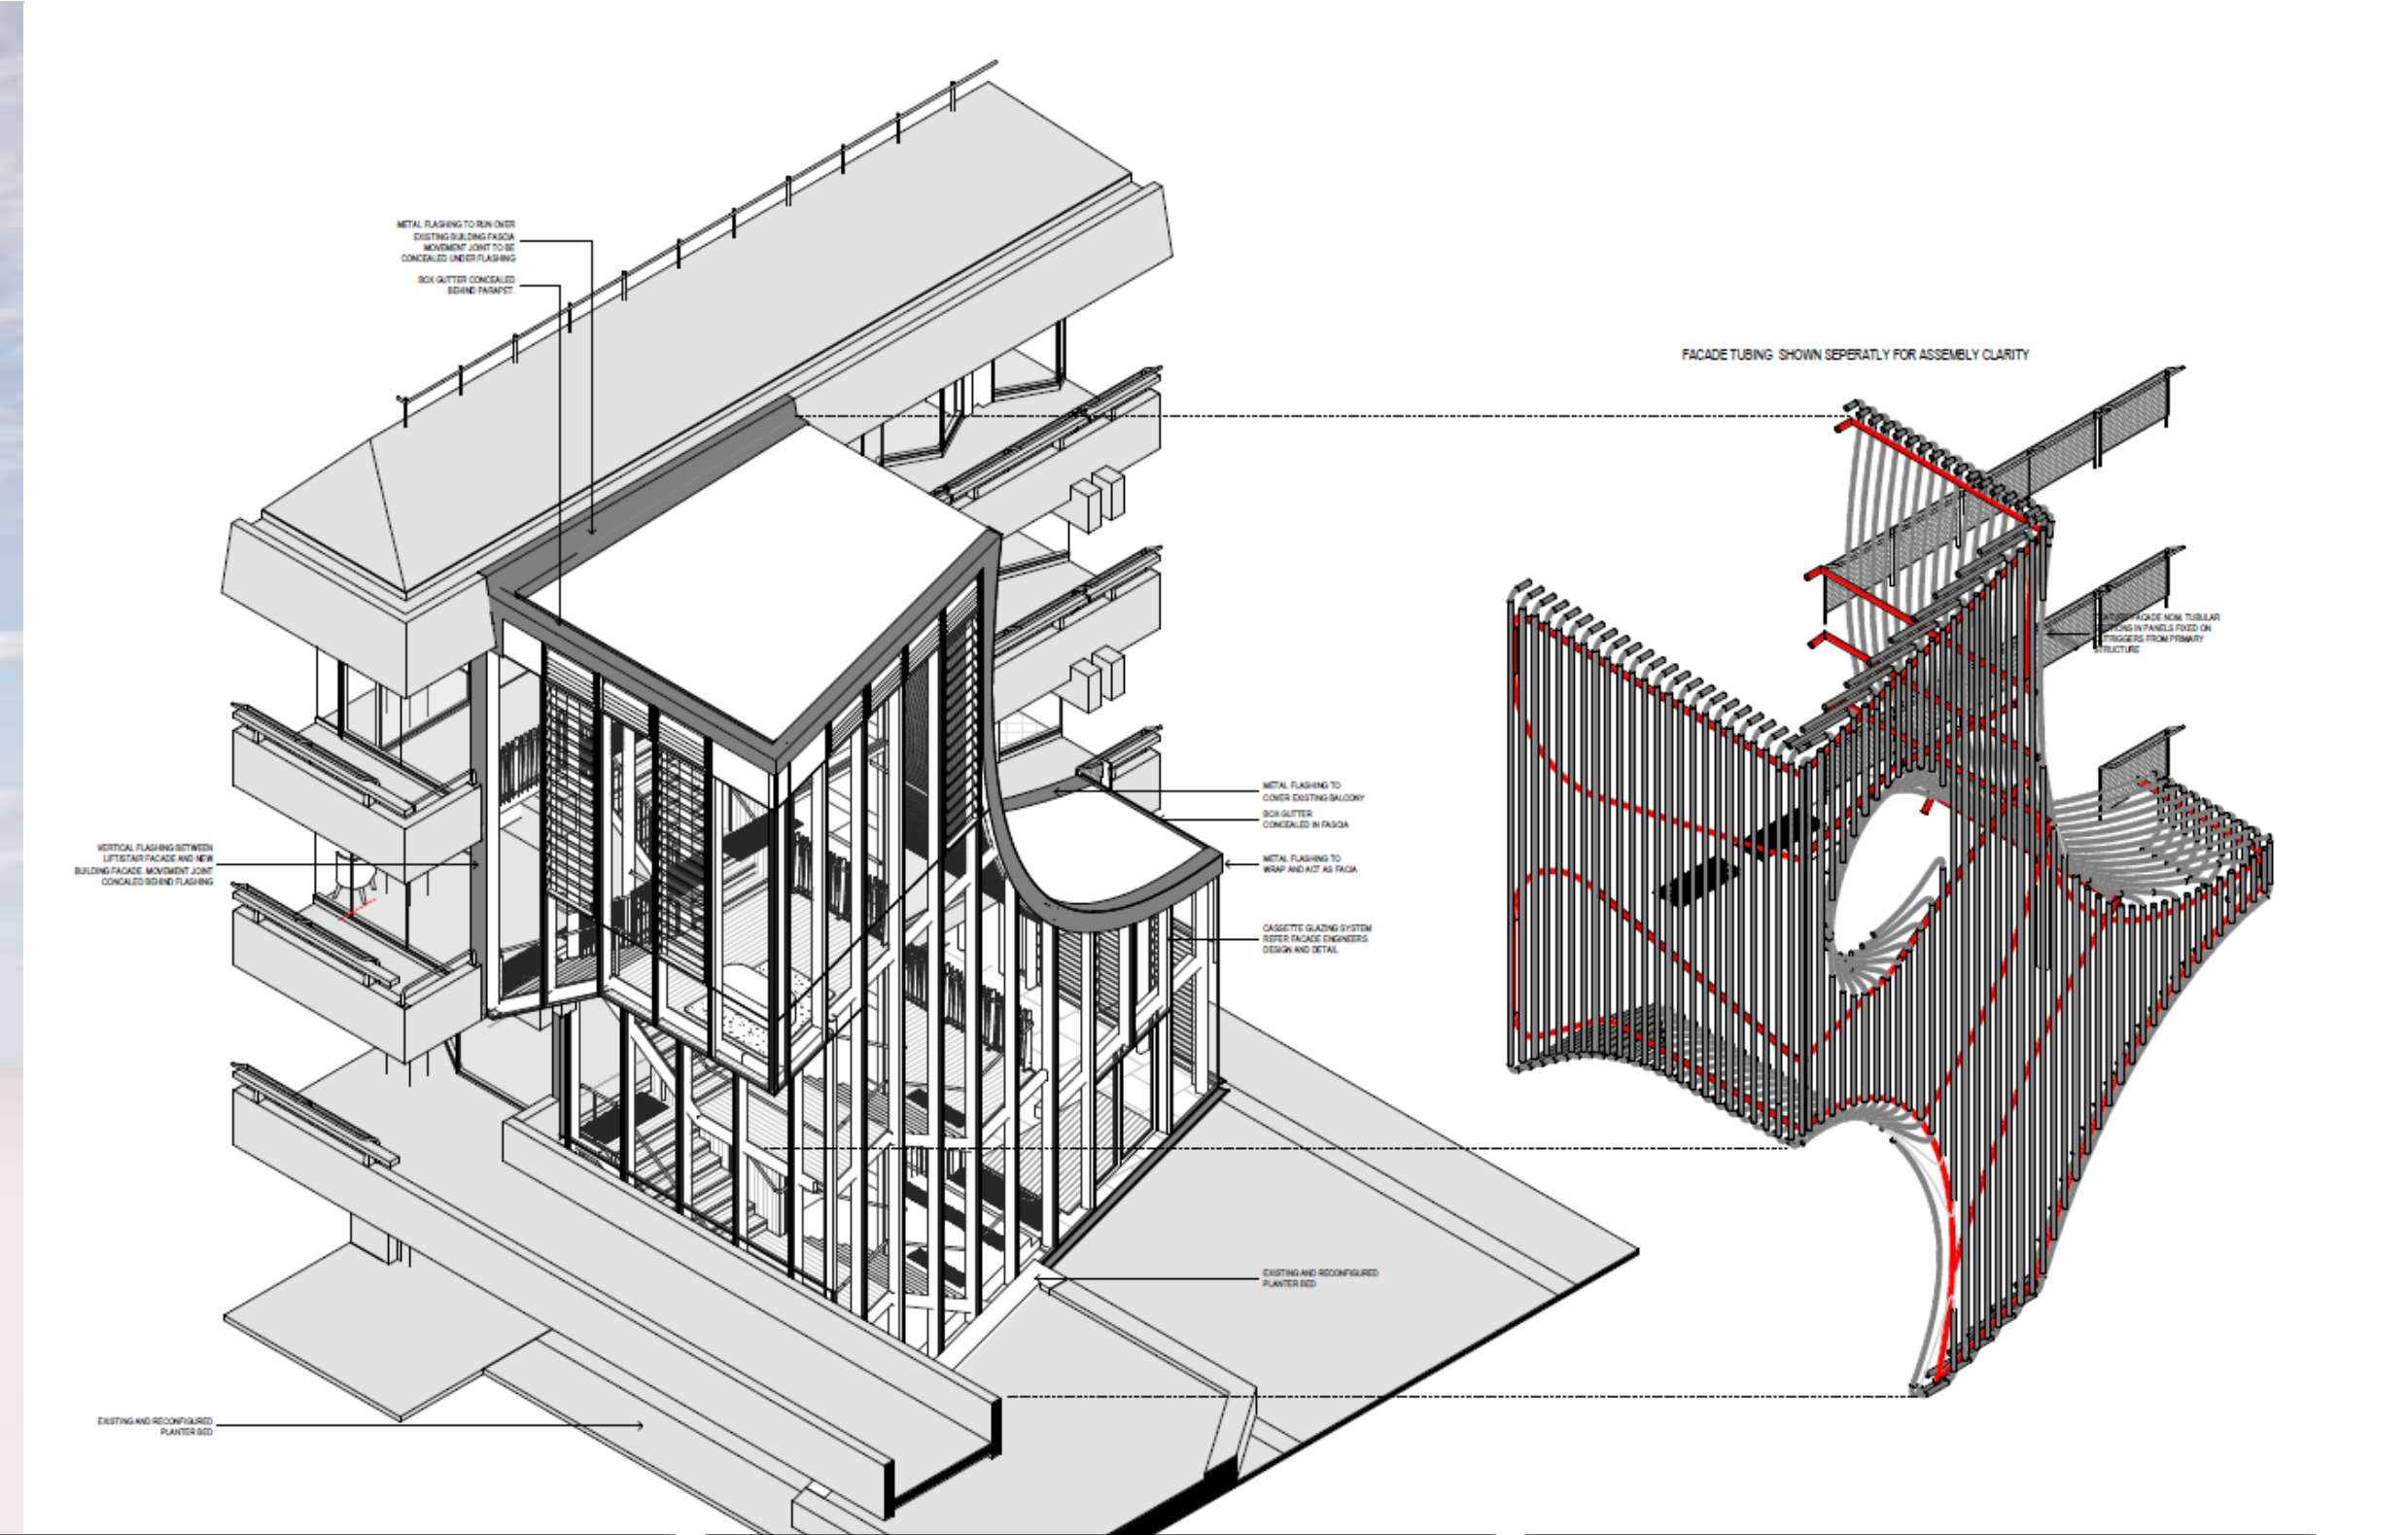
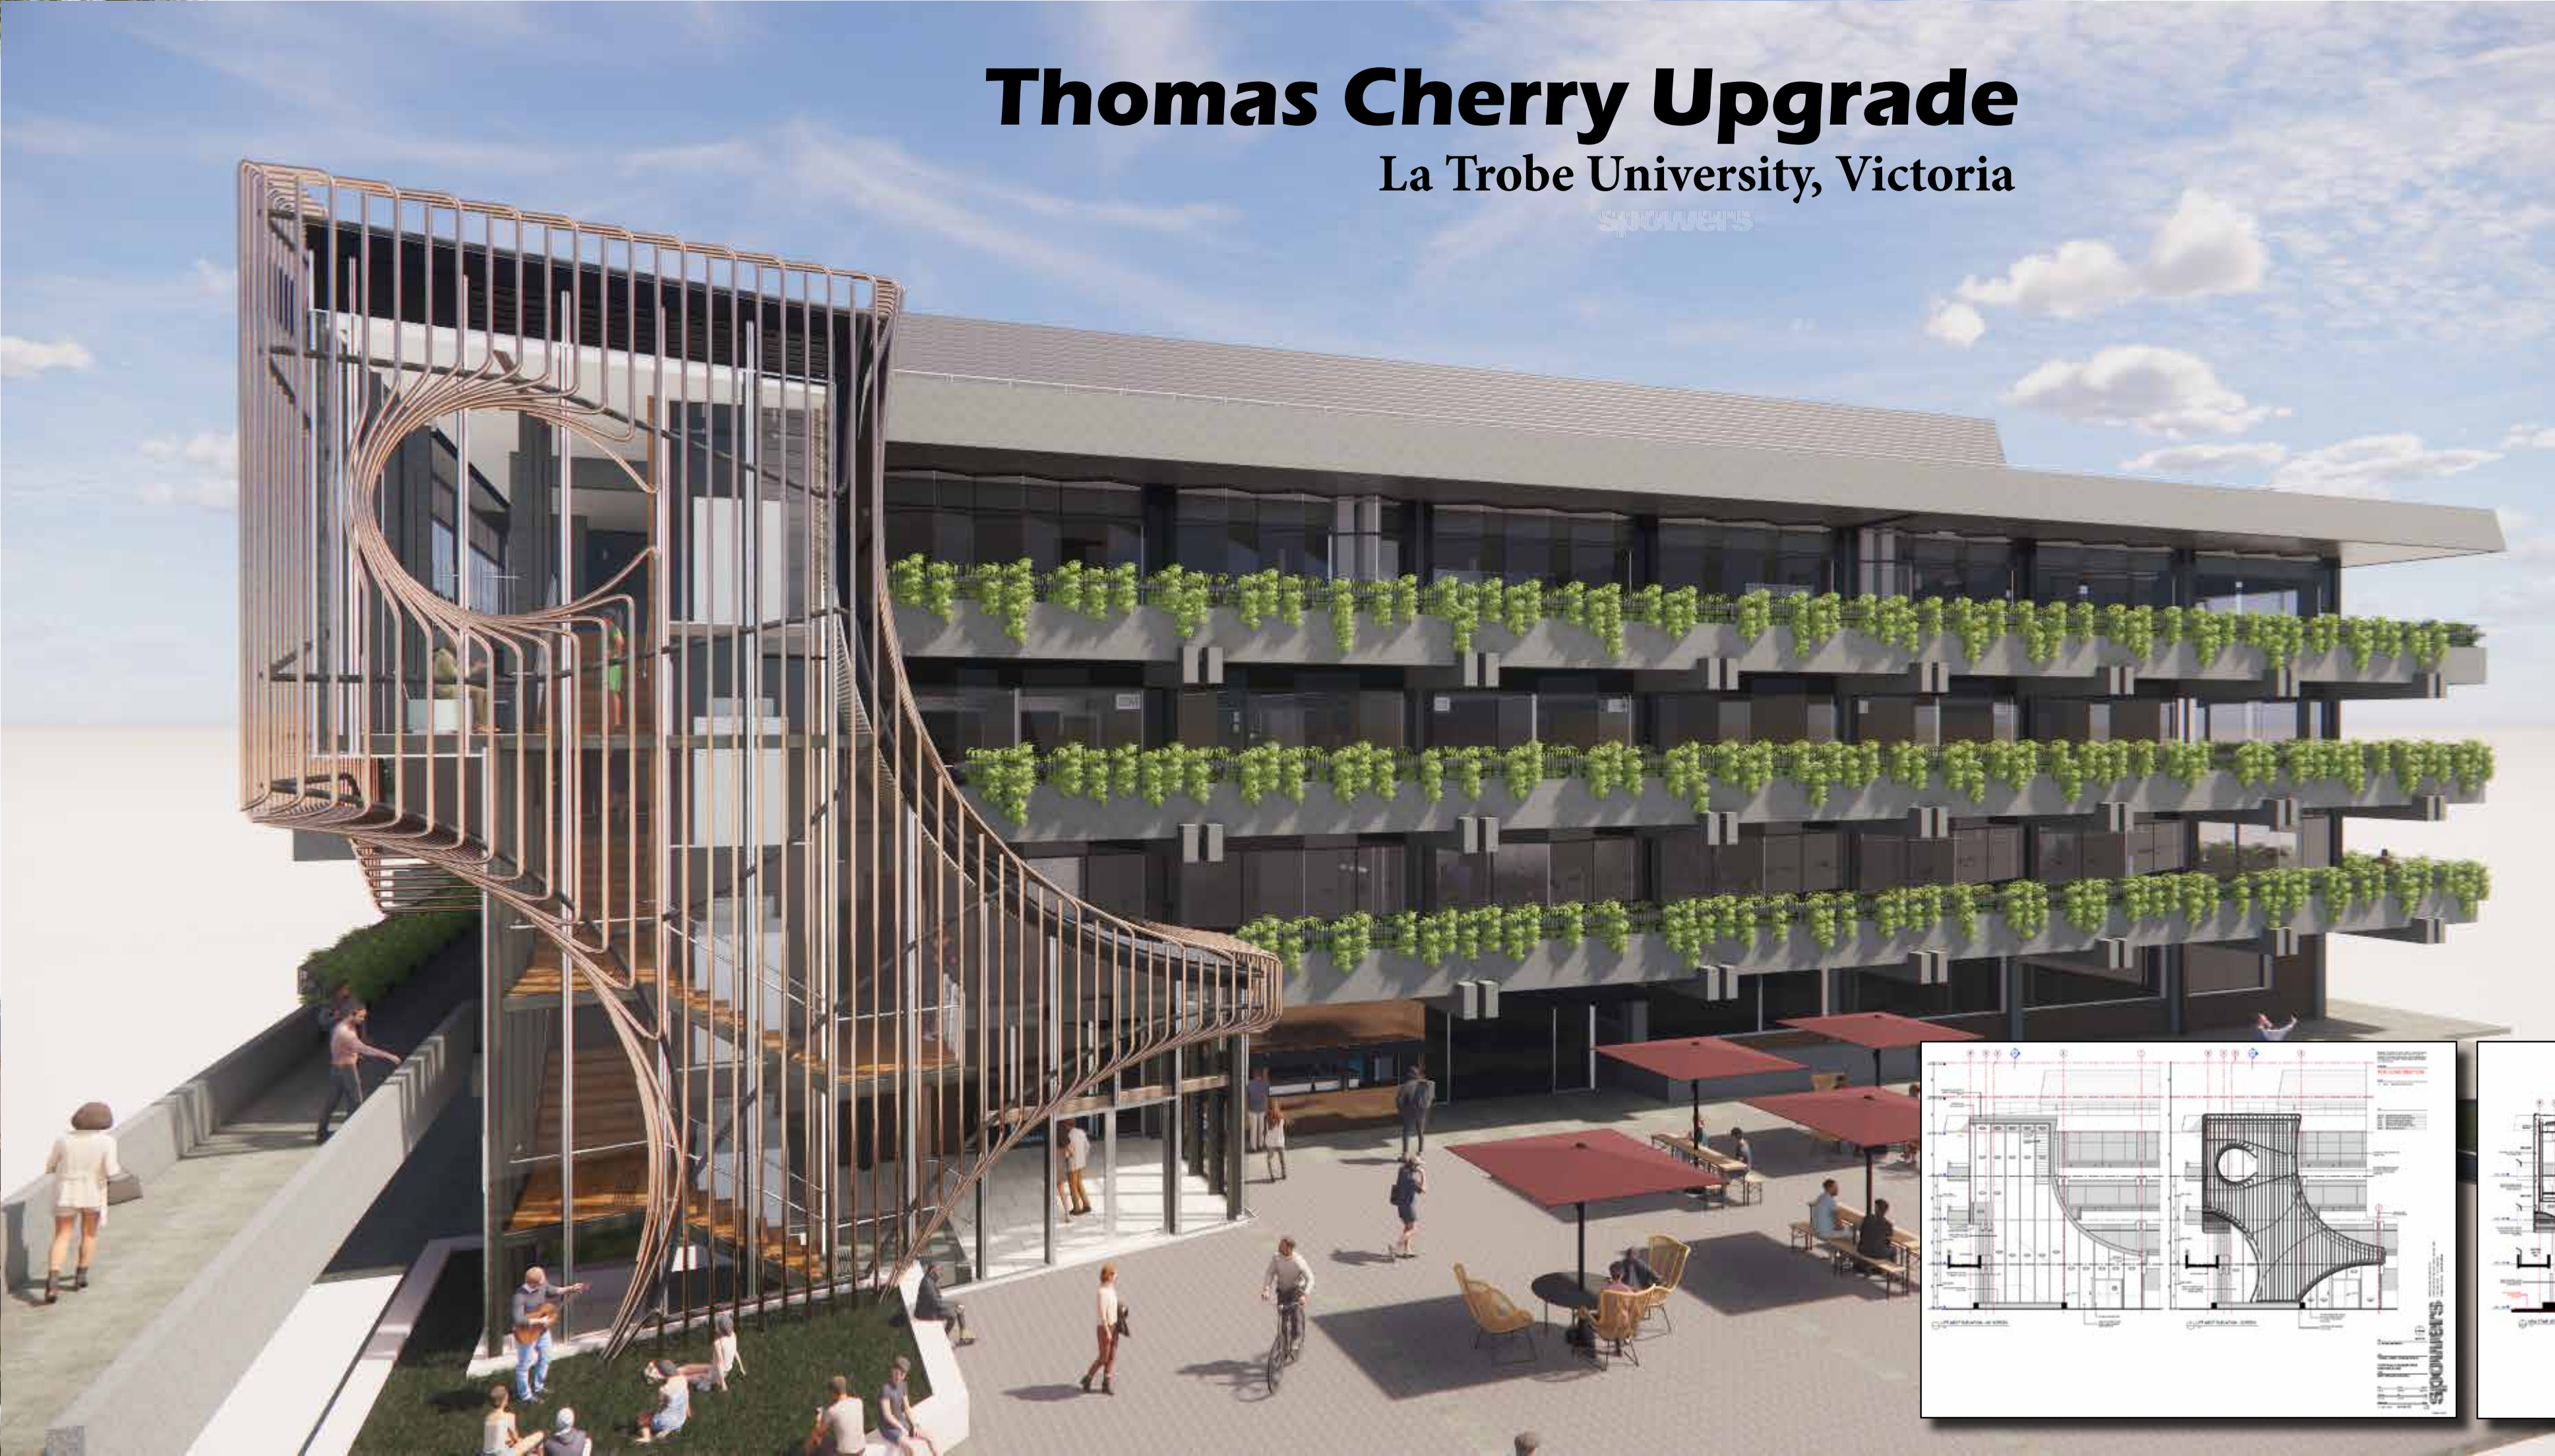







Thomas Cherry Upgrade










La Trobe University, Victoria


spowers

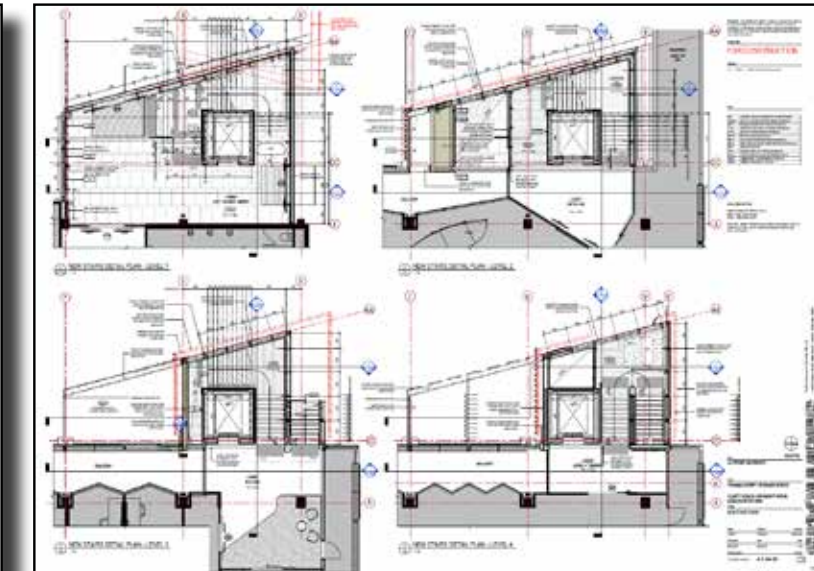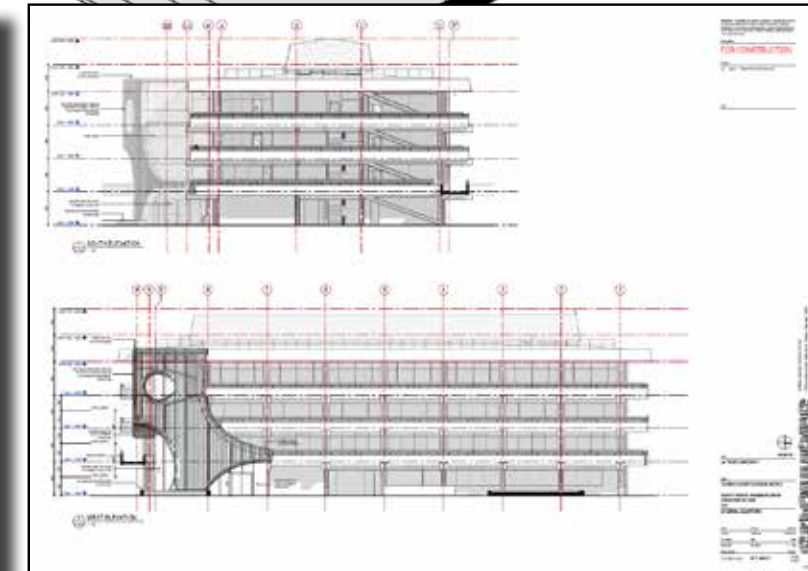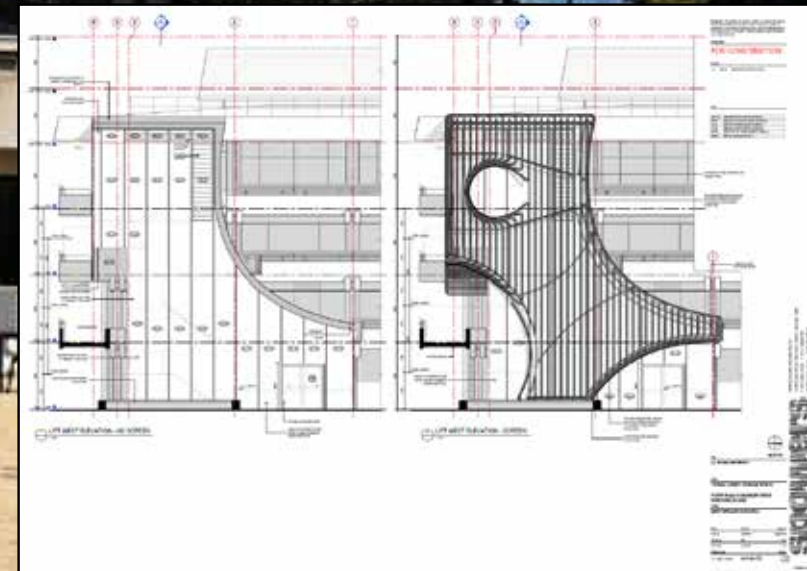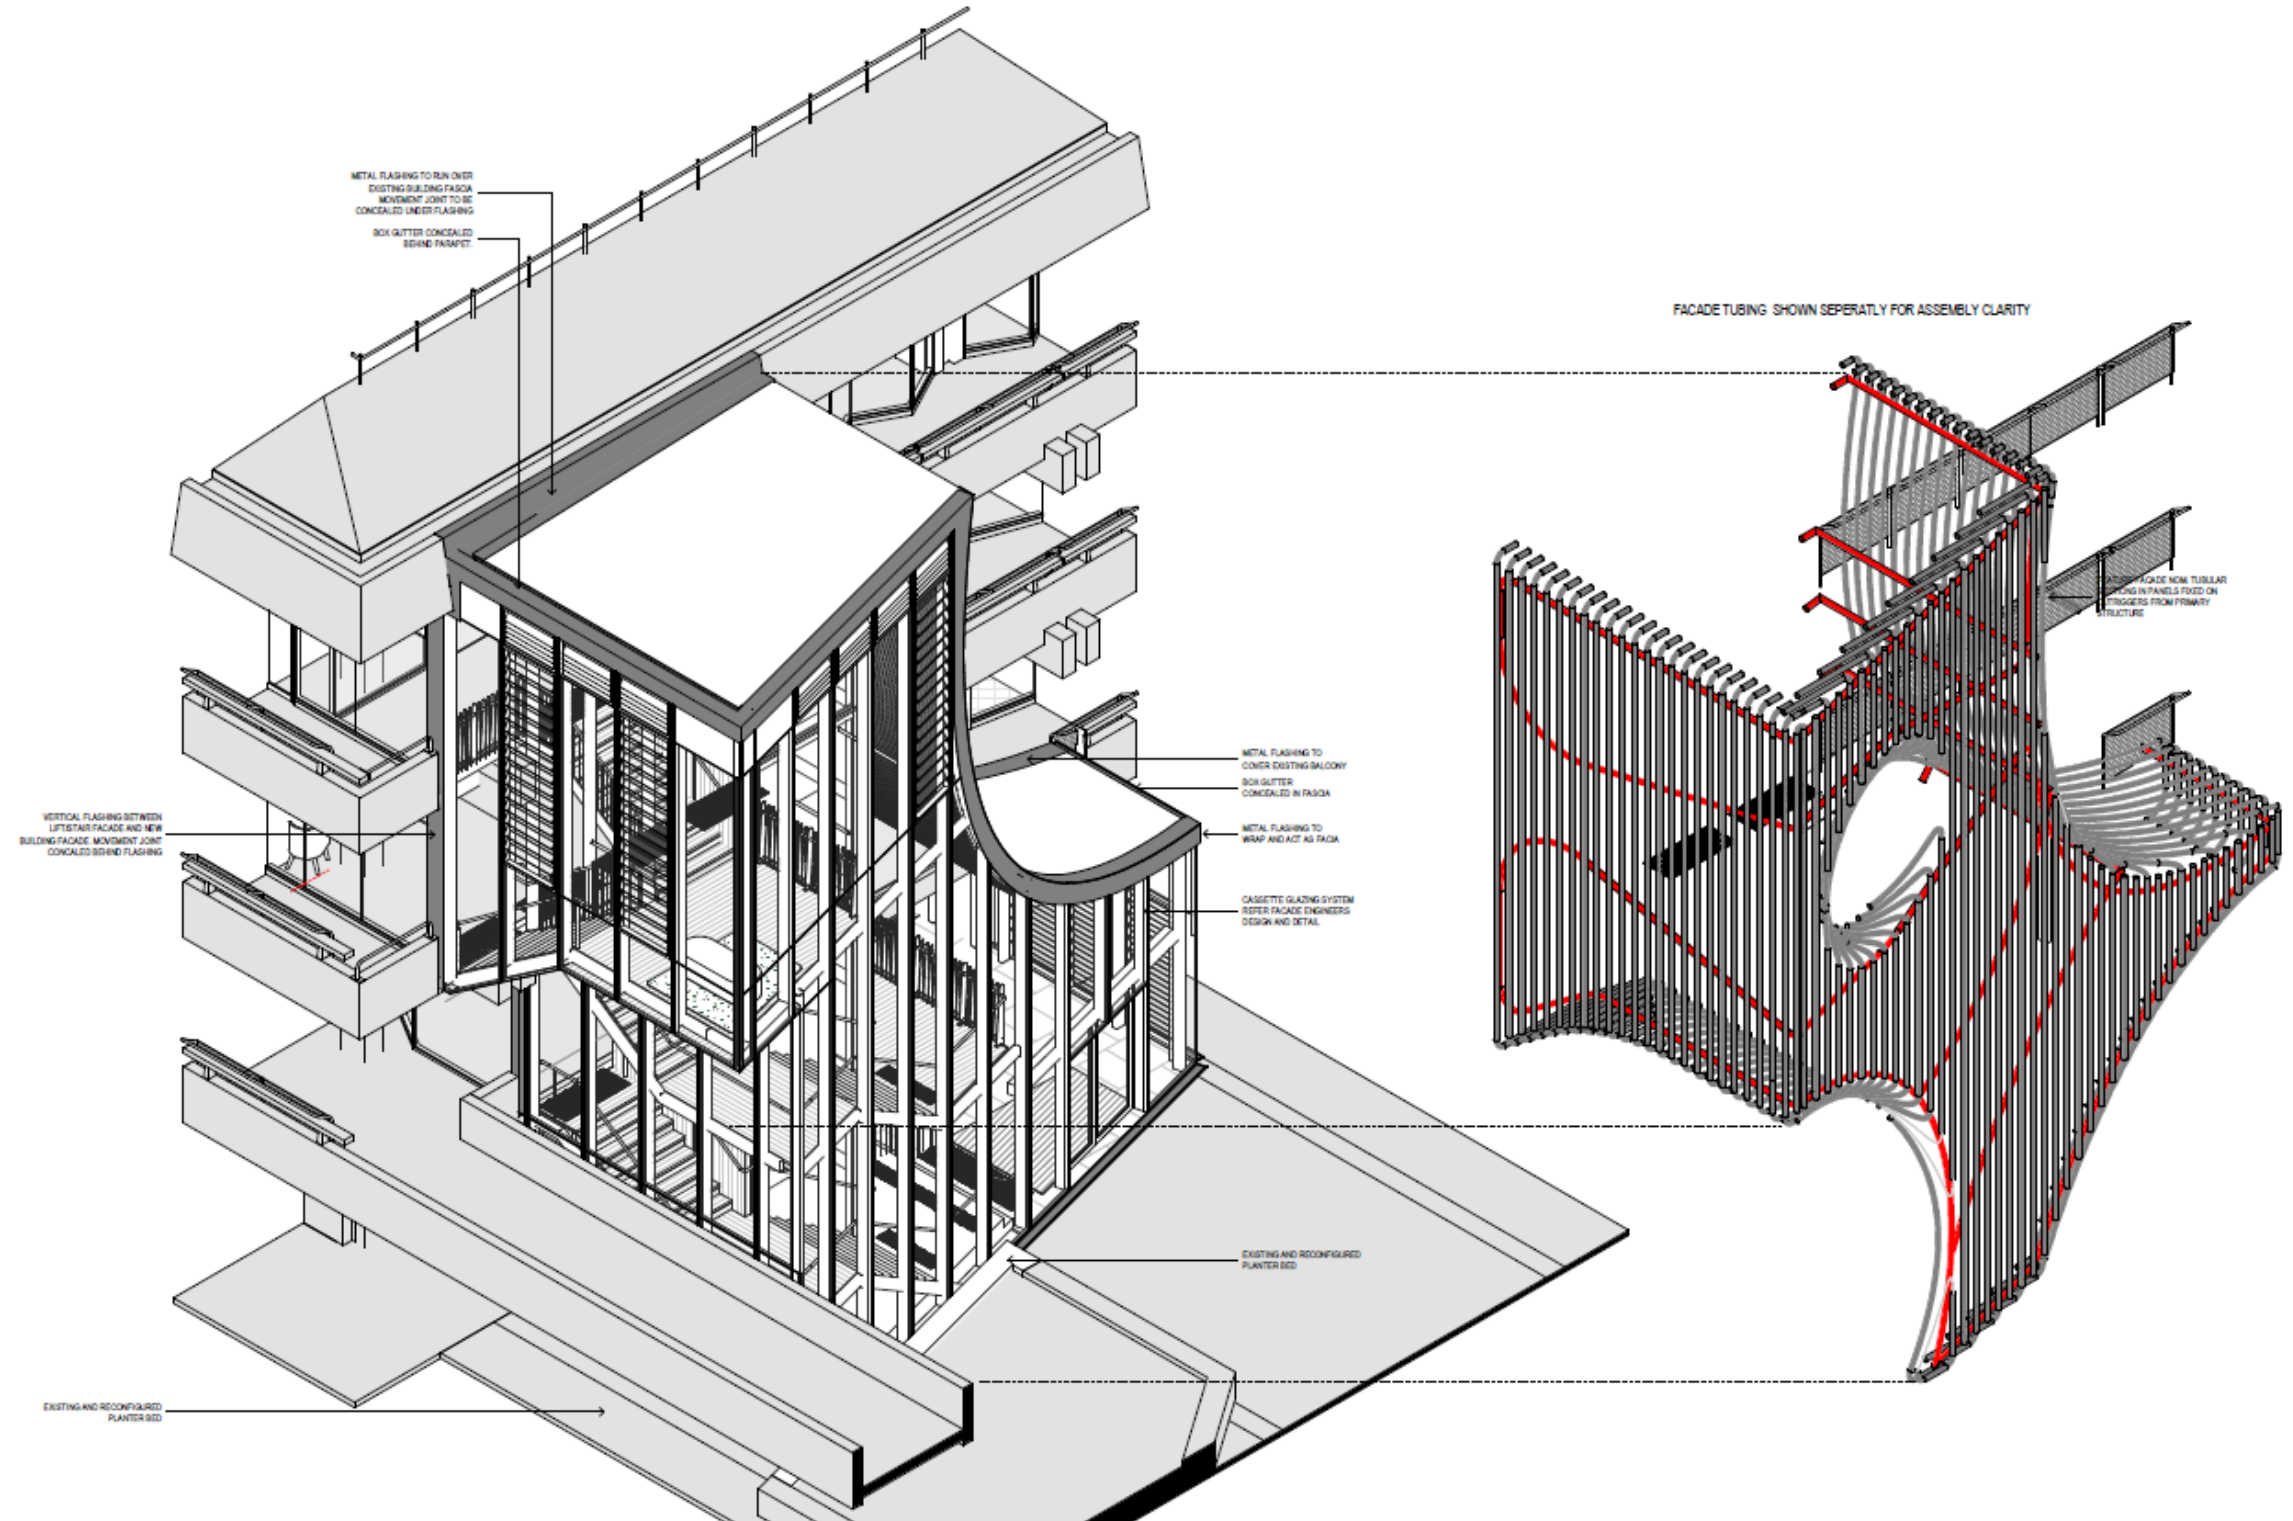

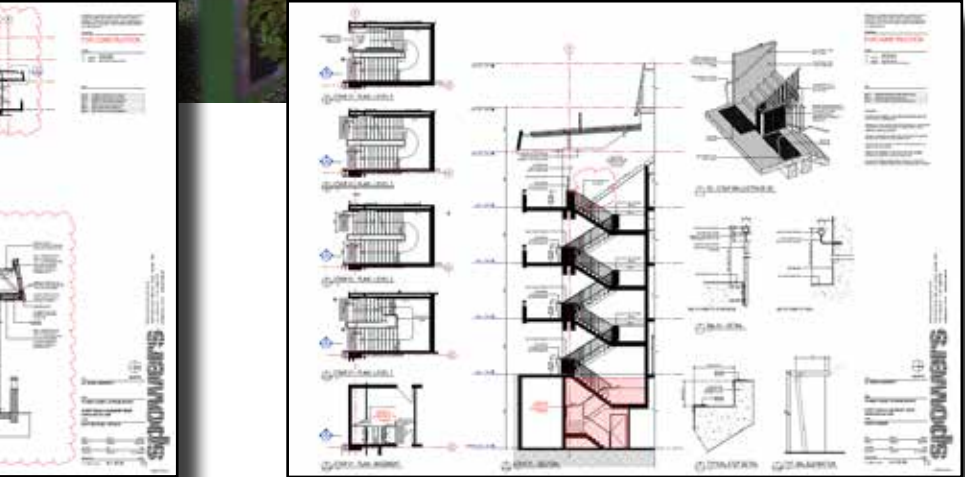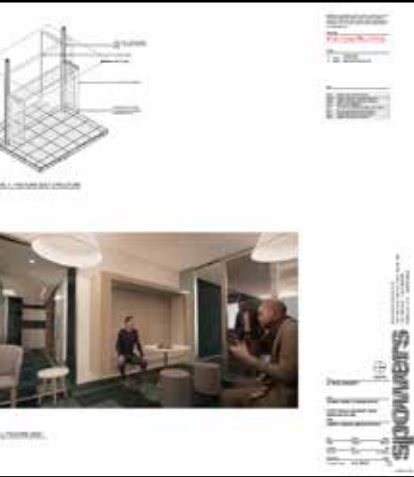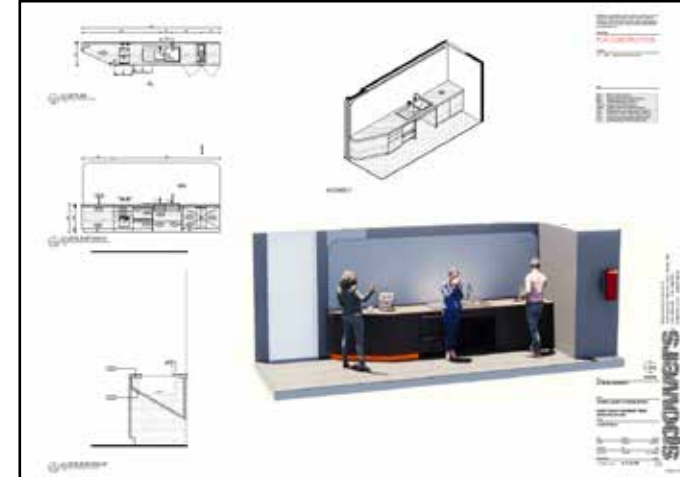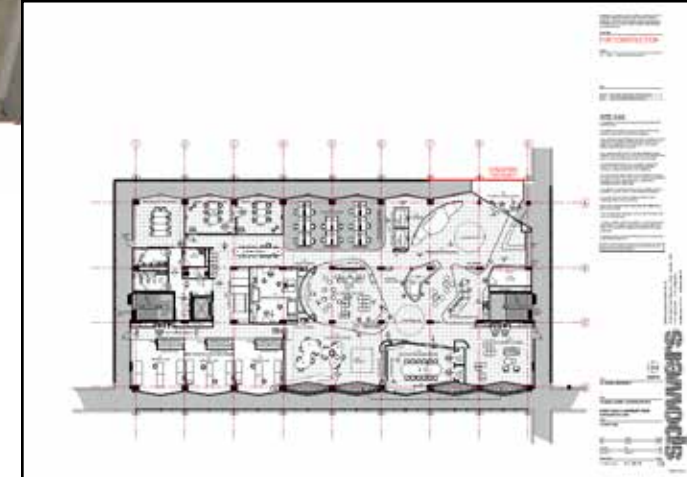





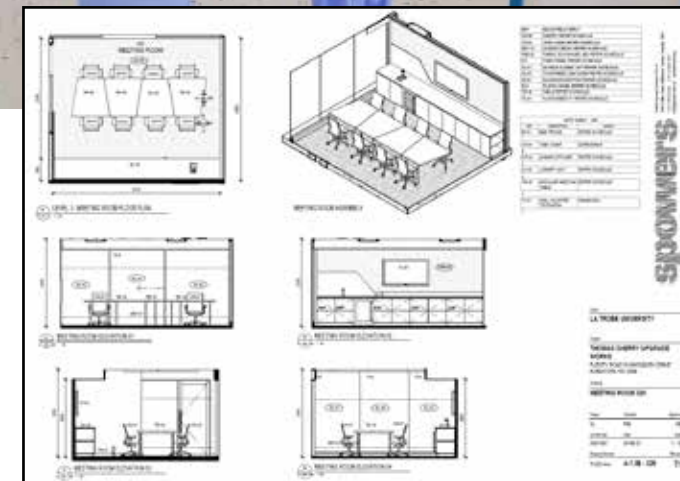
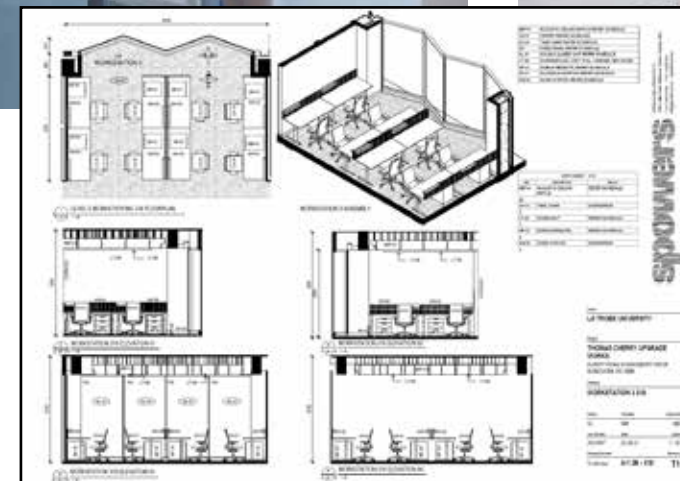
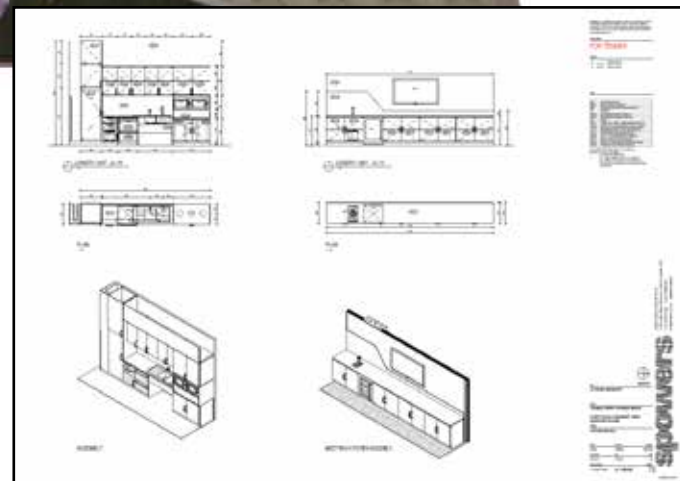
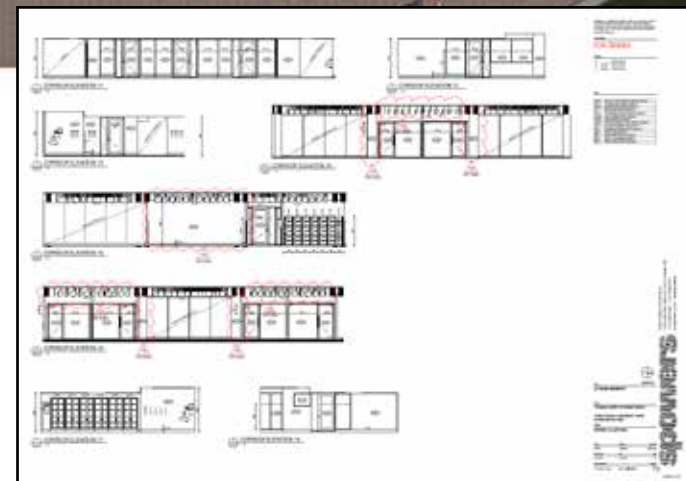
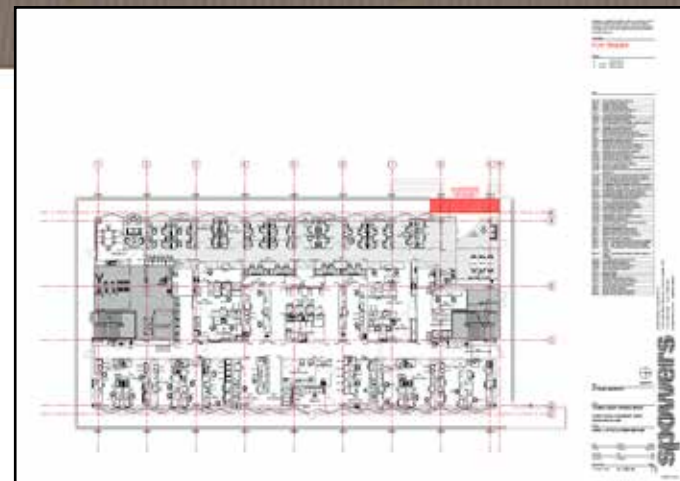


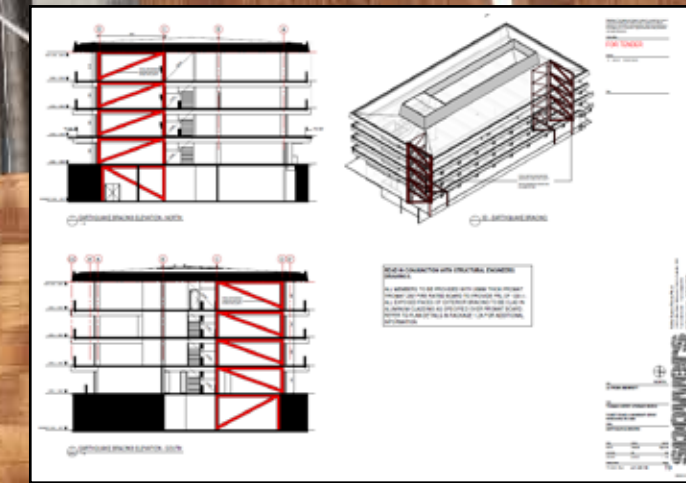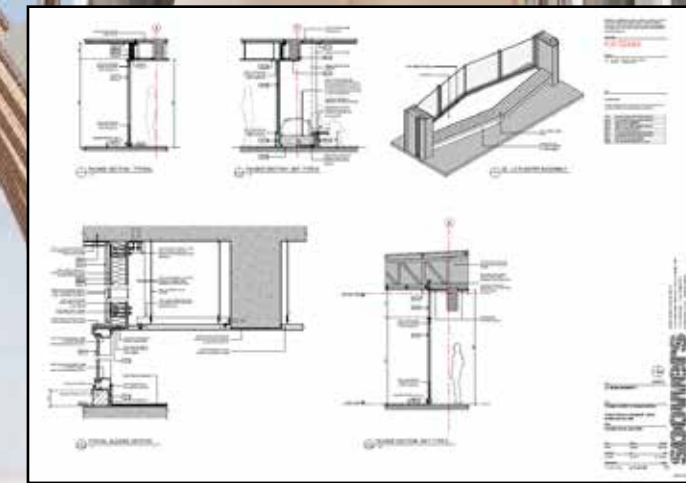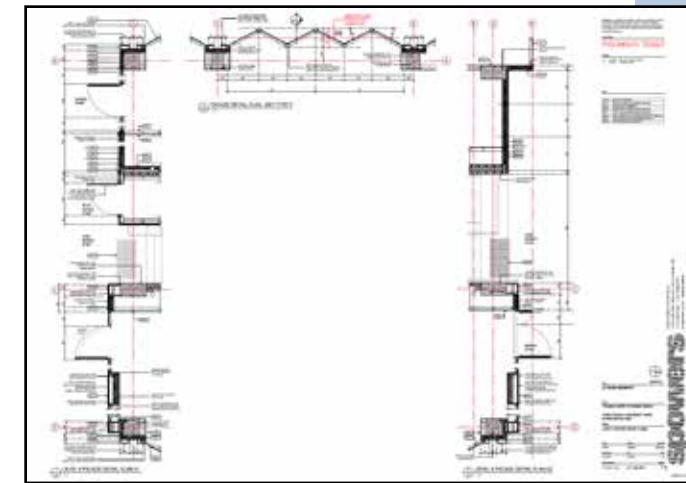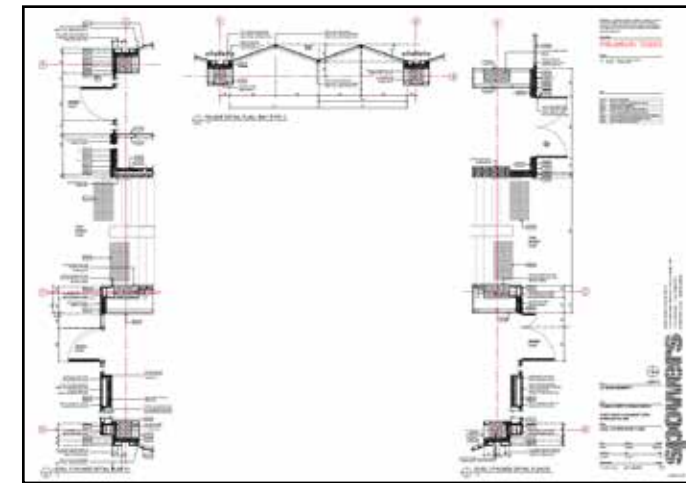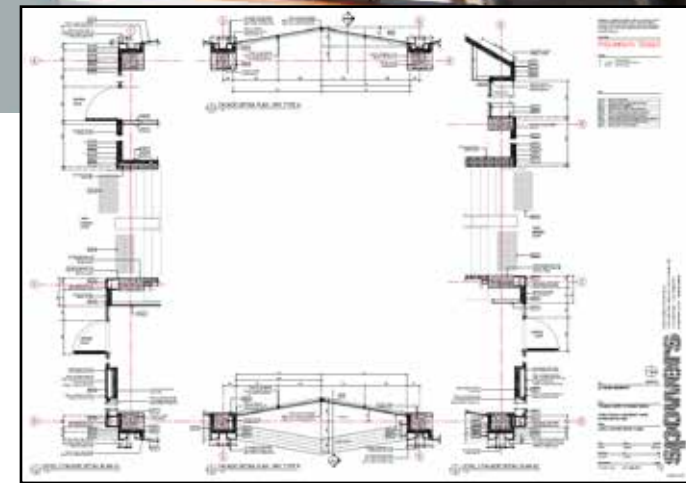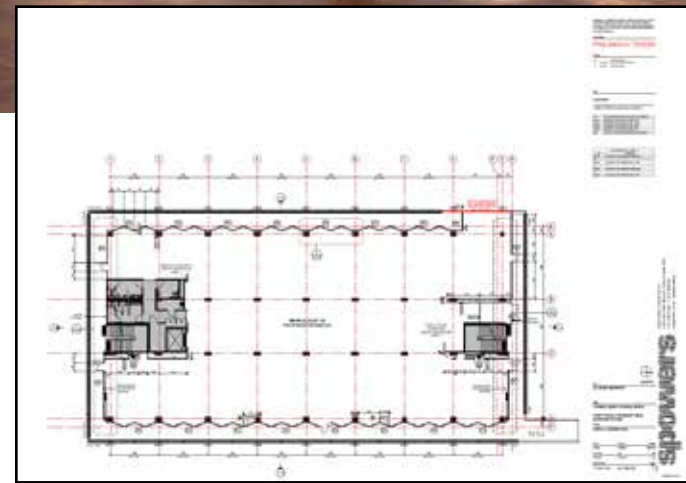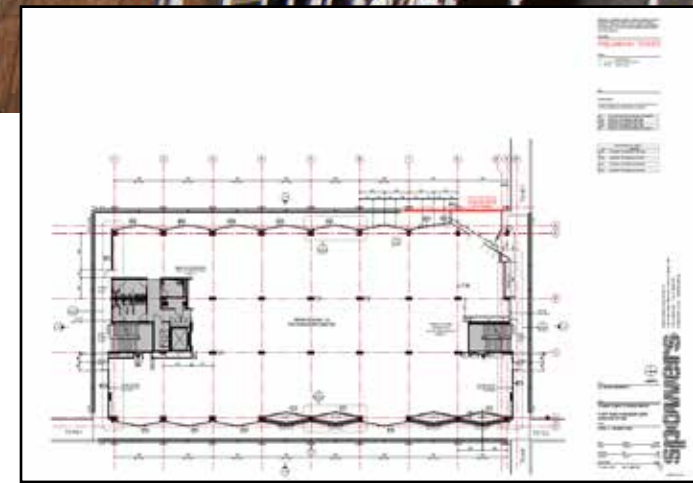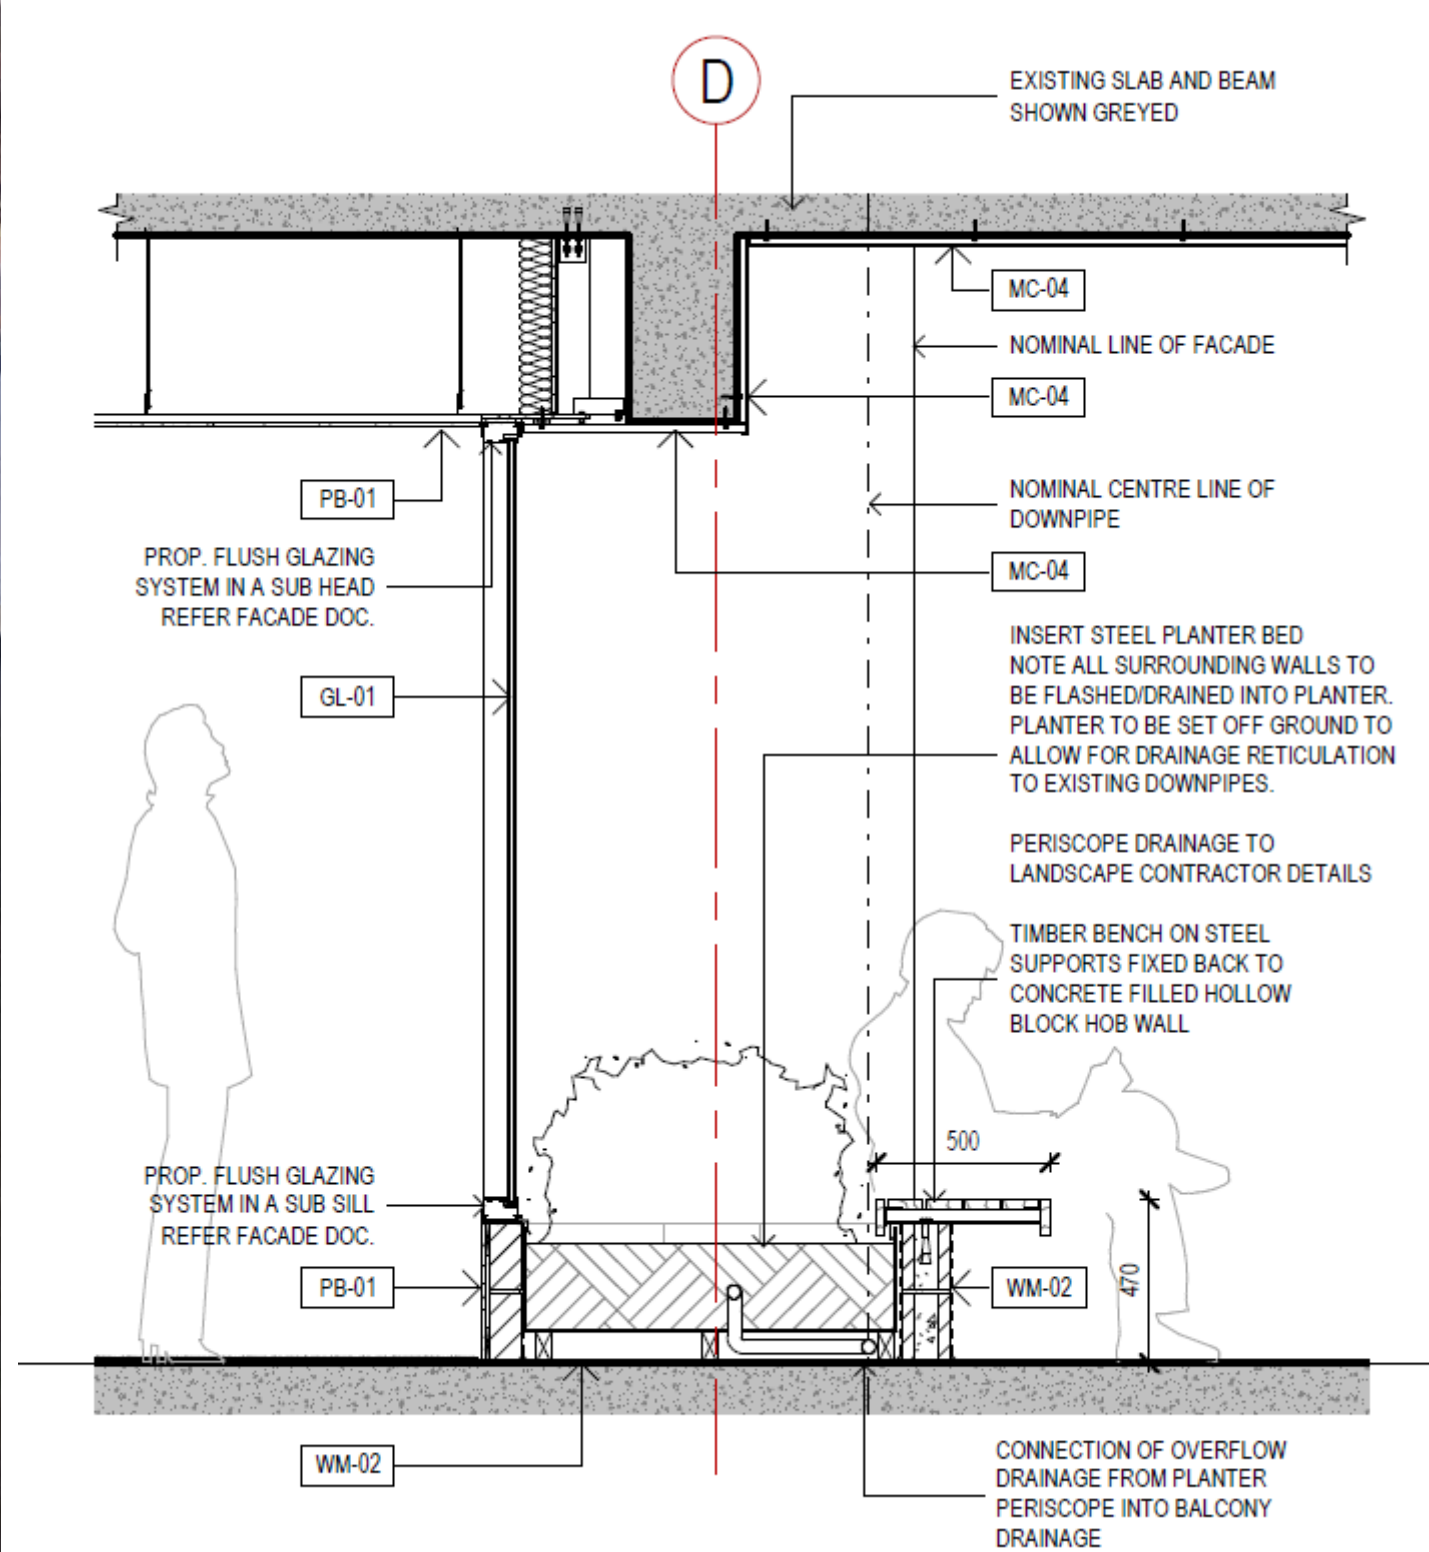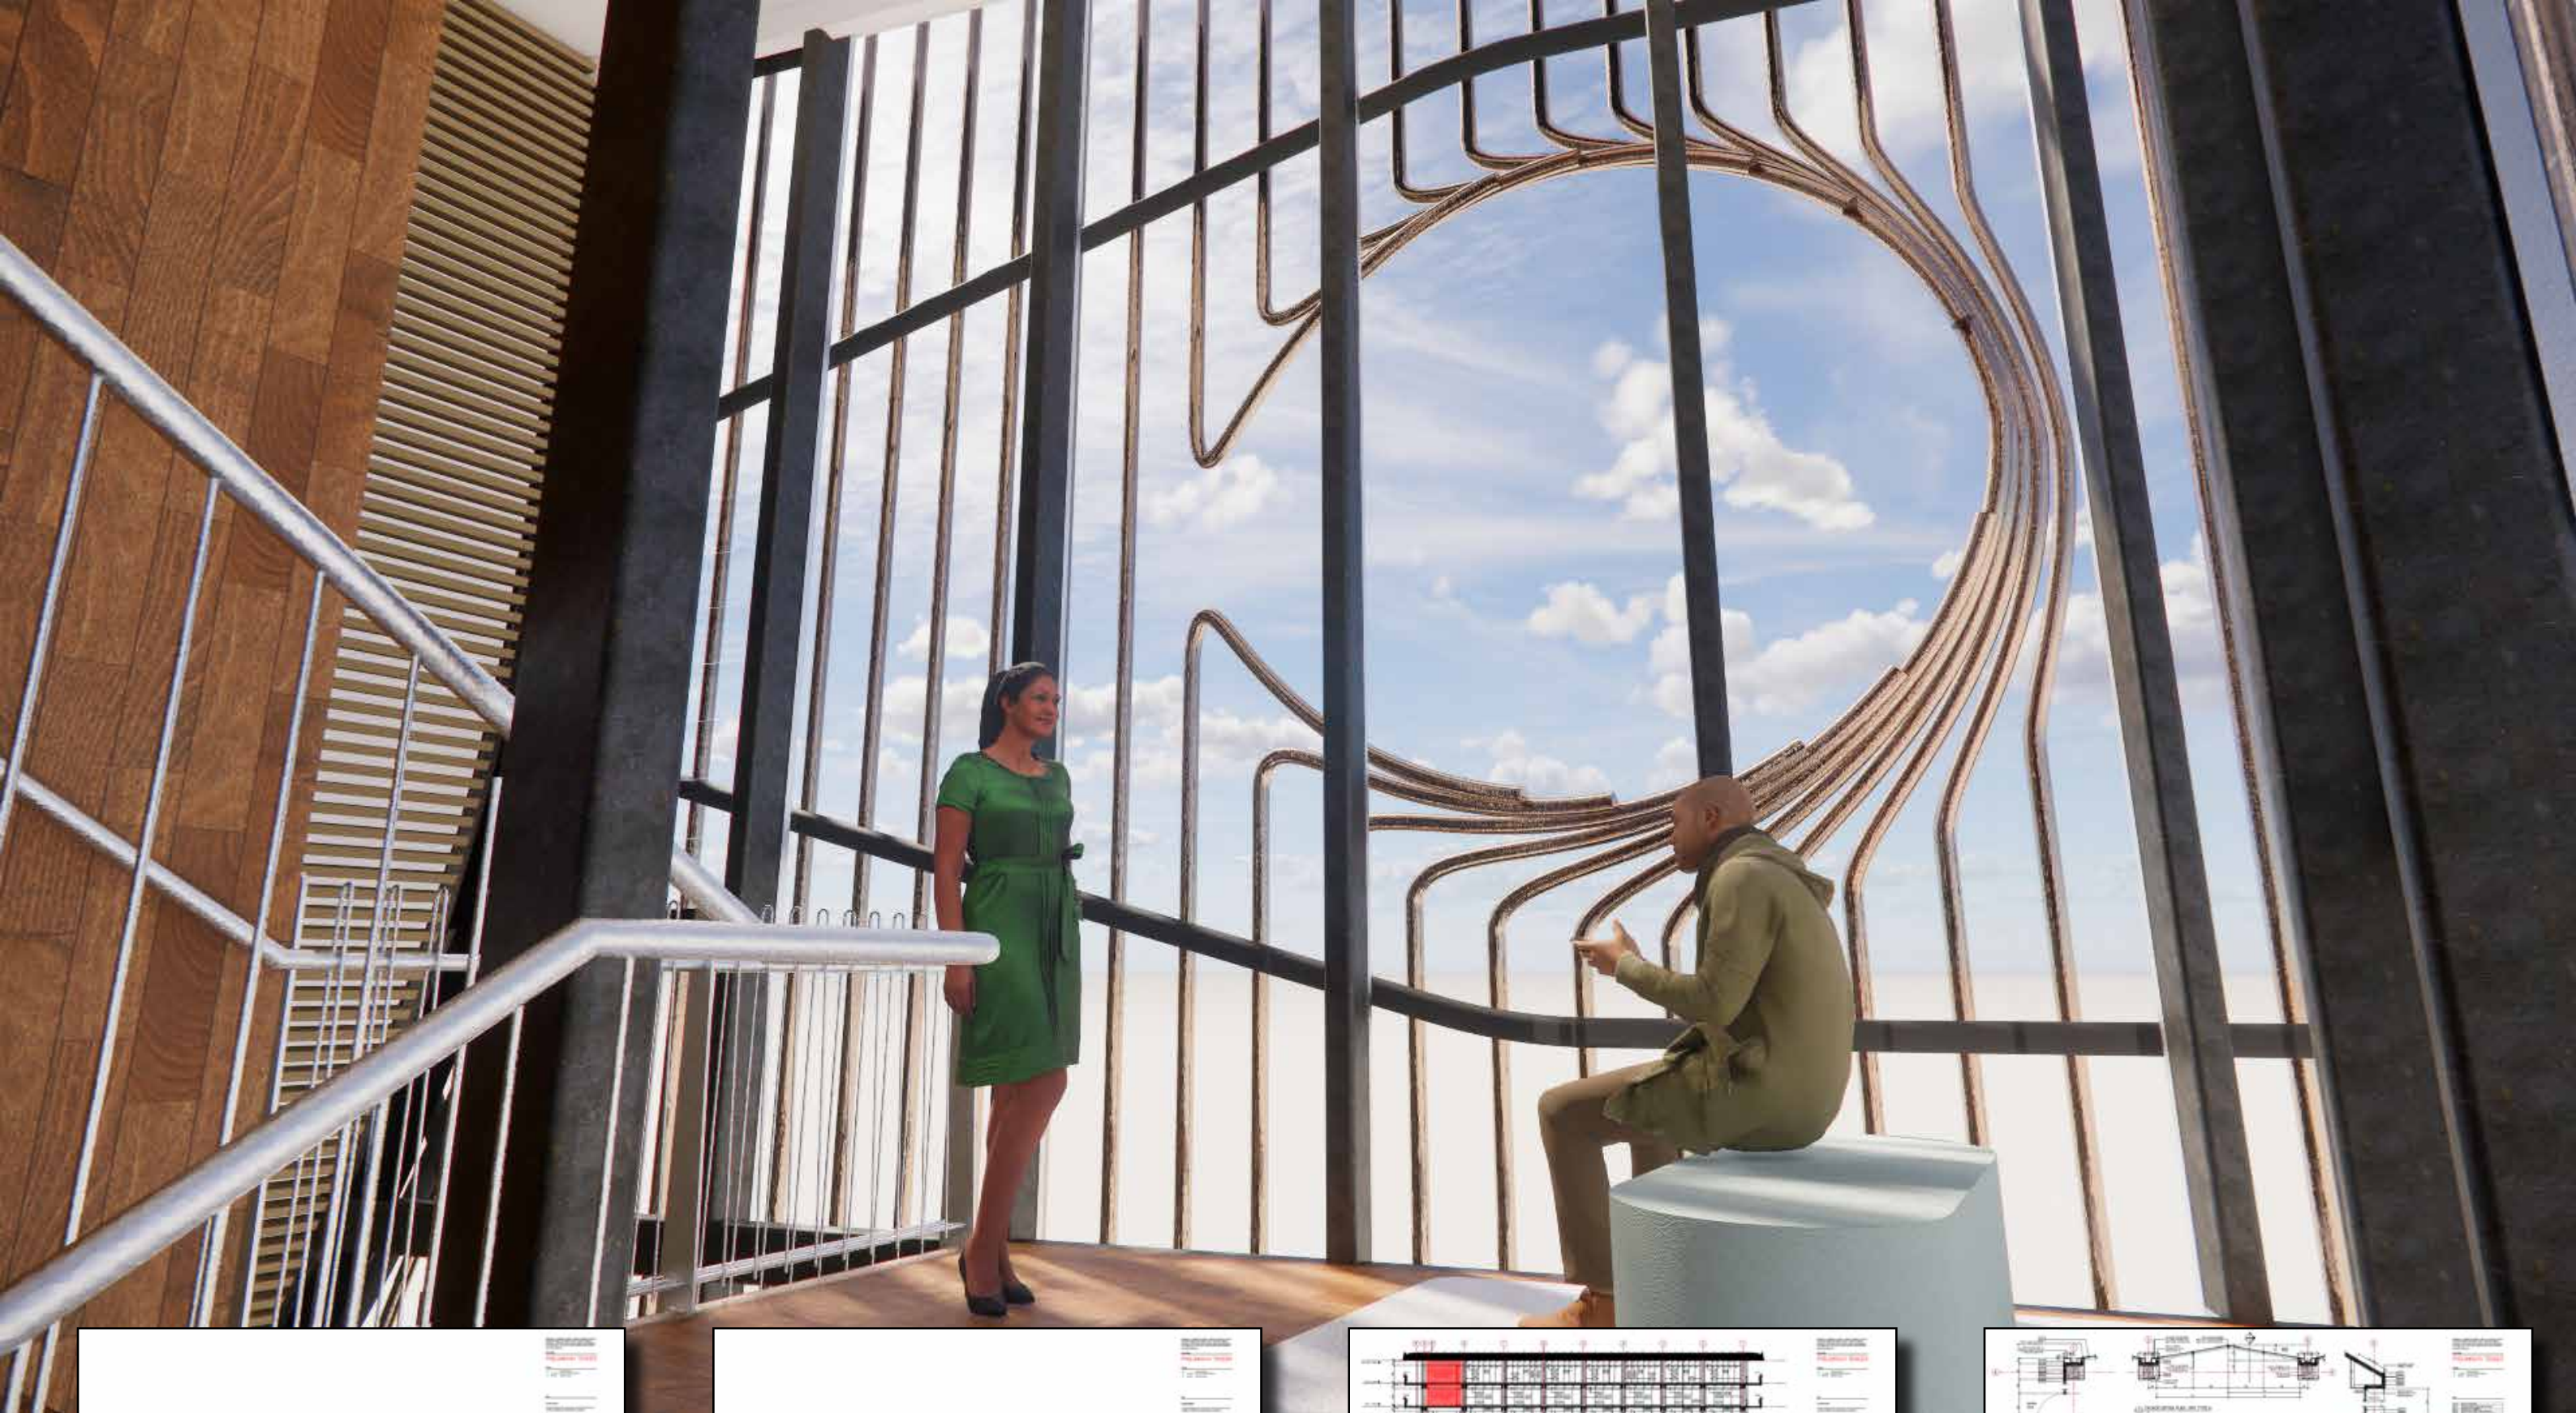

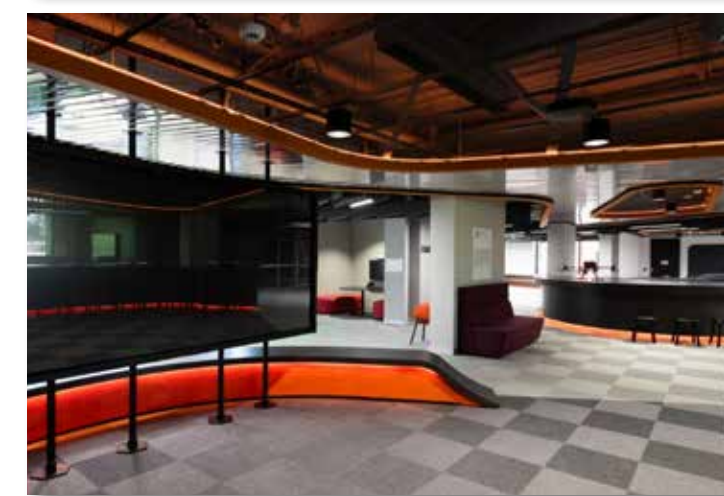


Darul Ulum College of Victoria





North Fawkner, Victoria

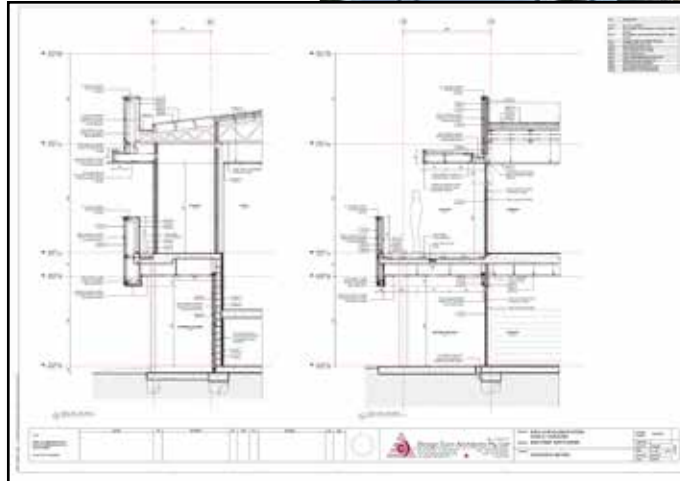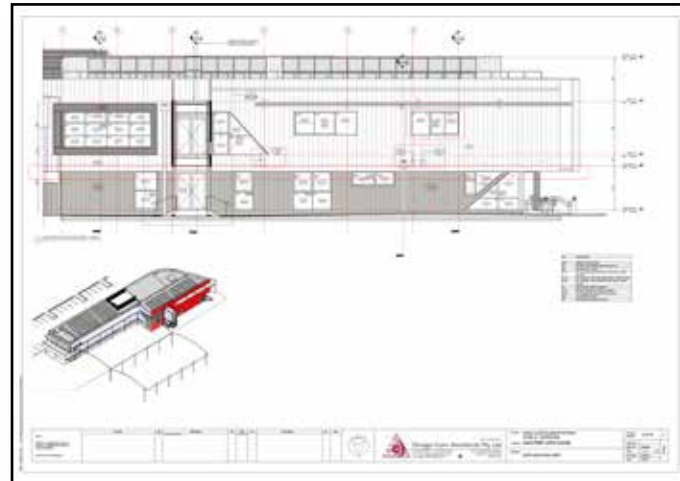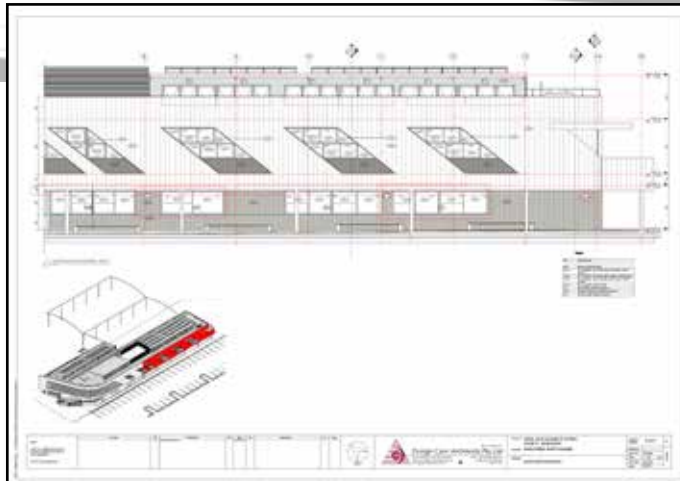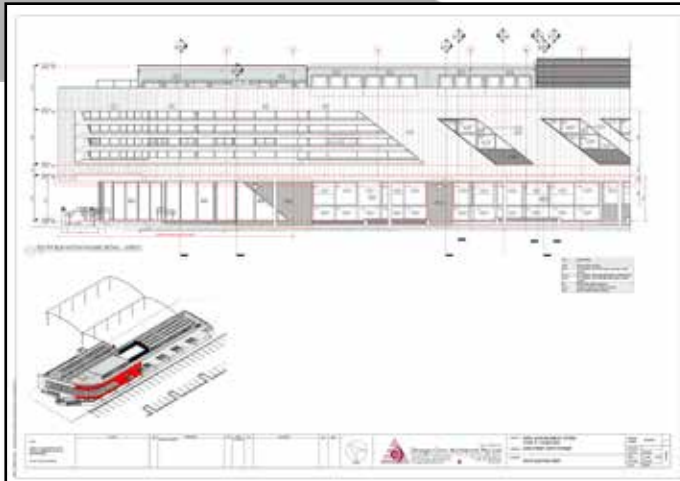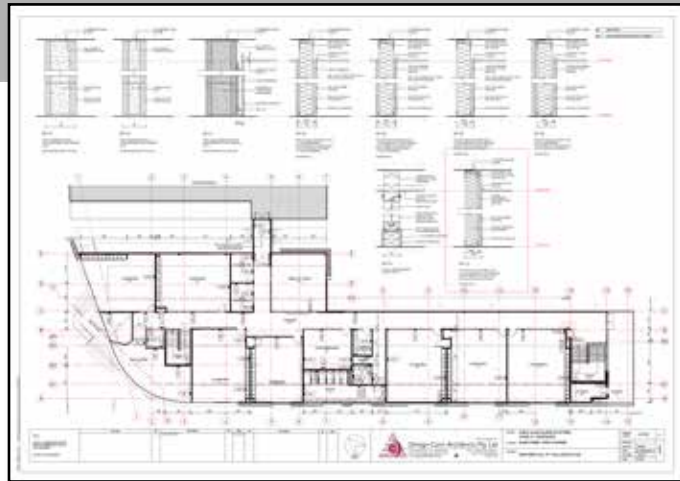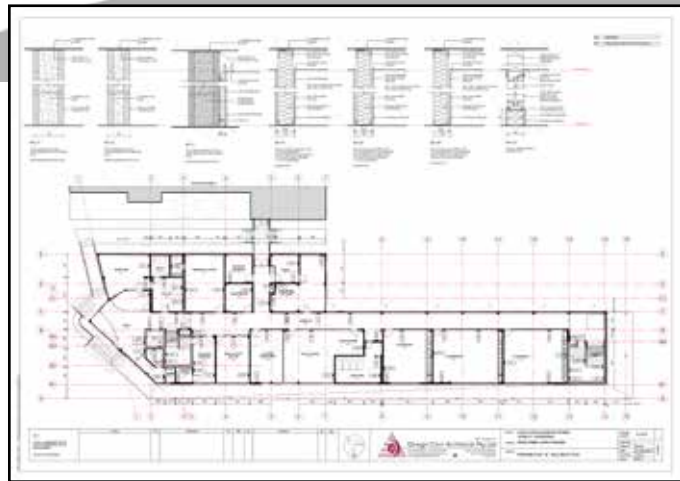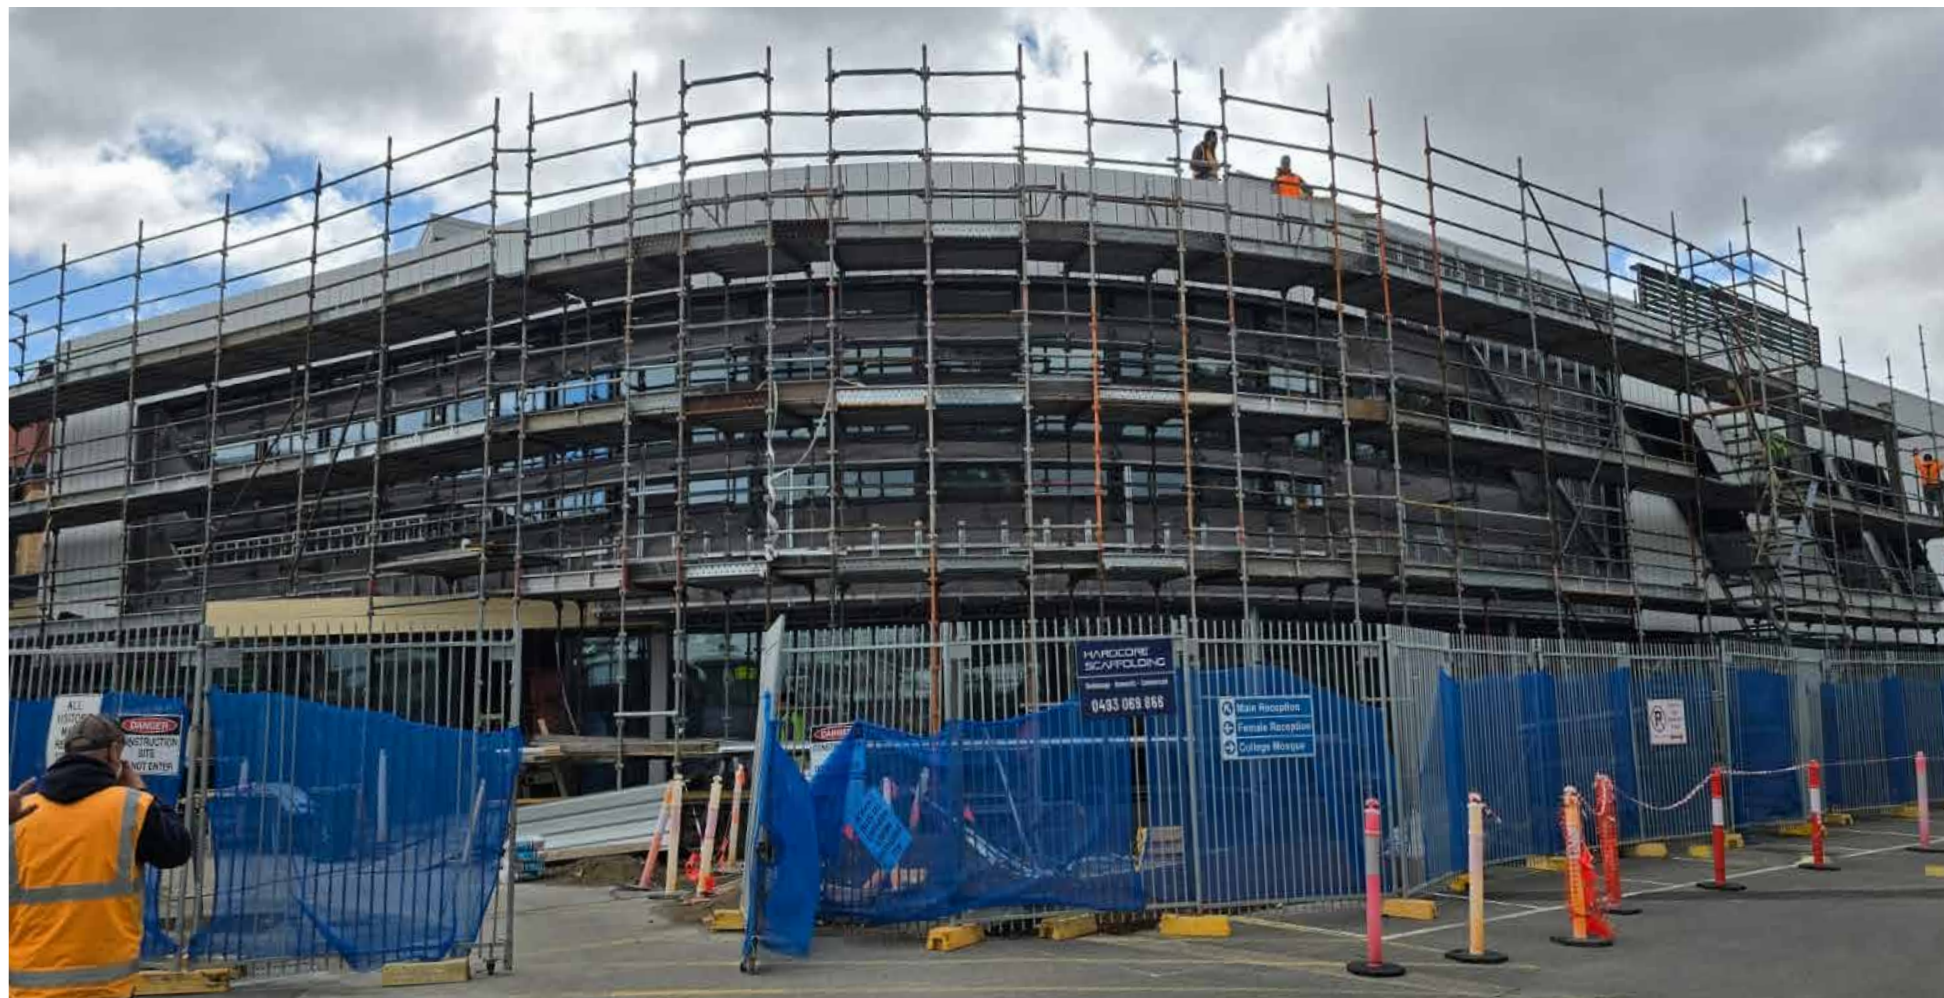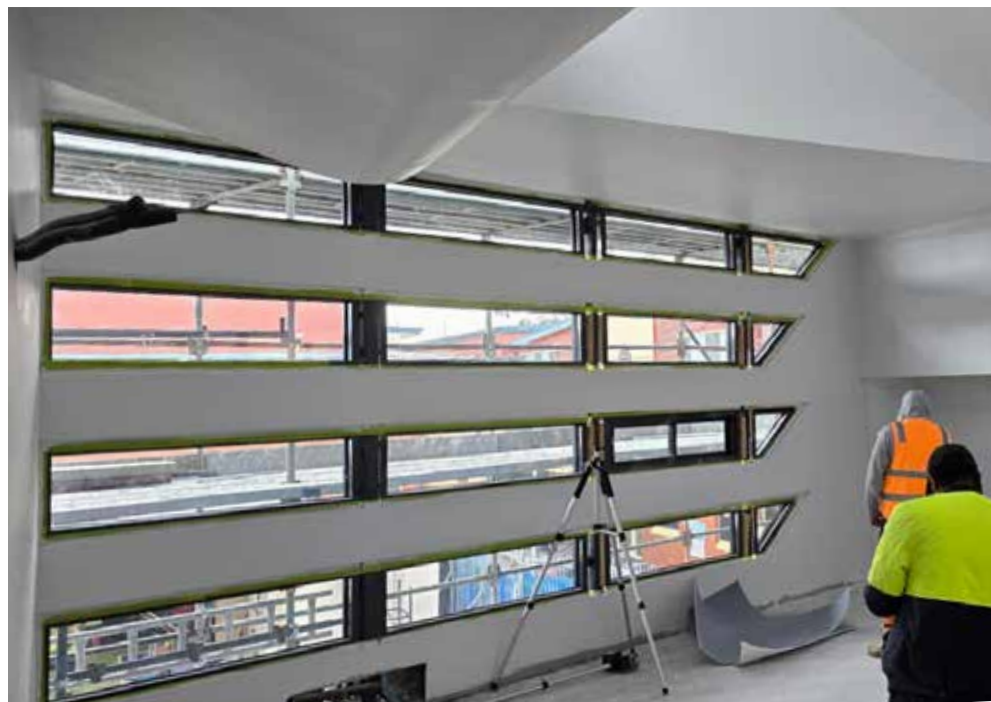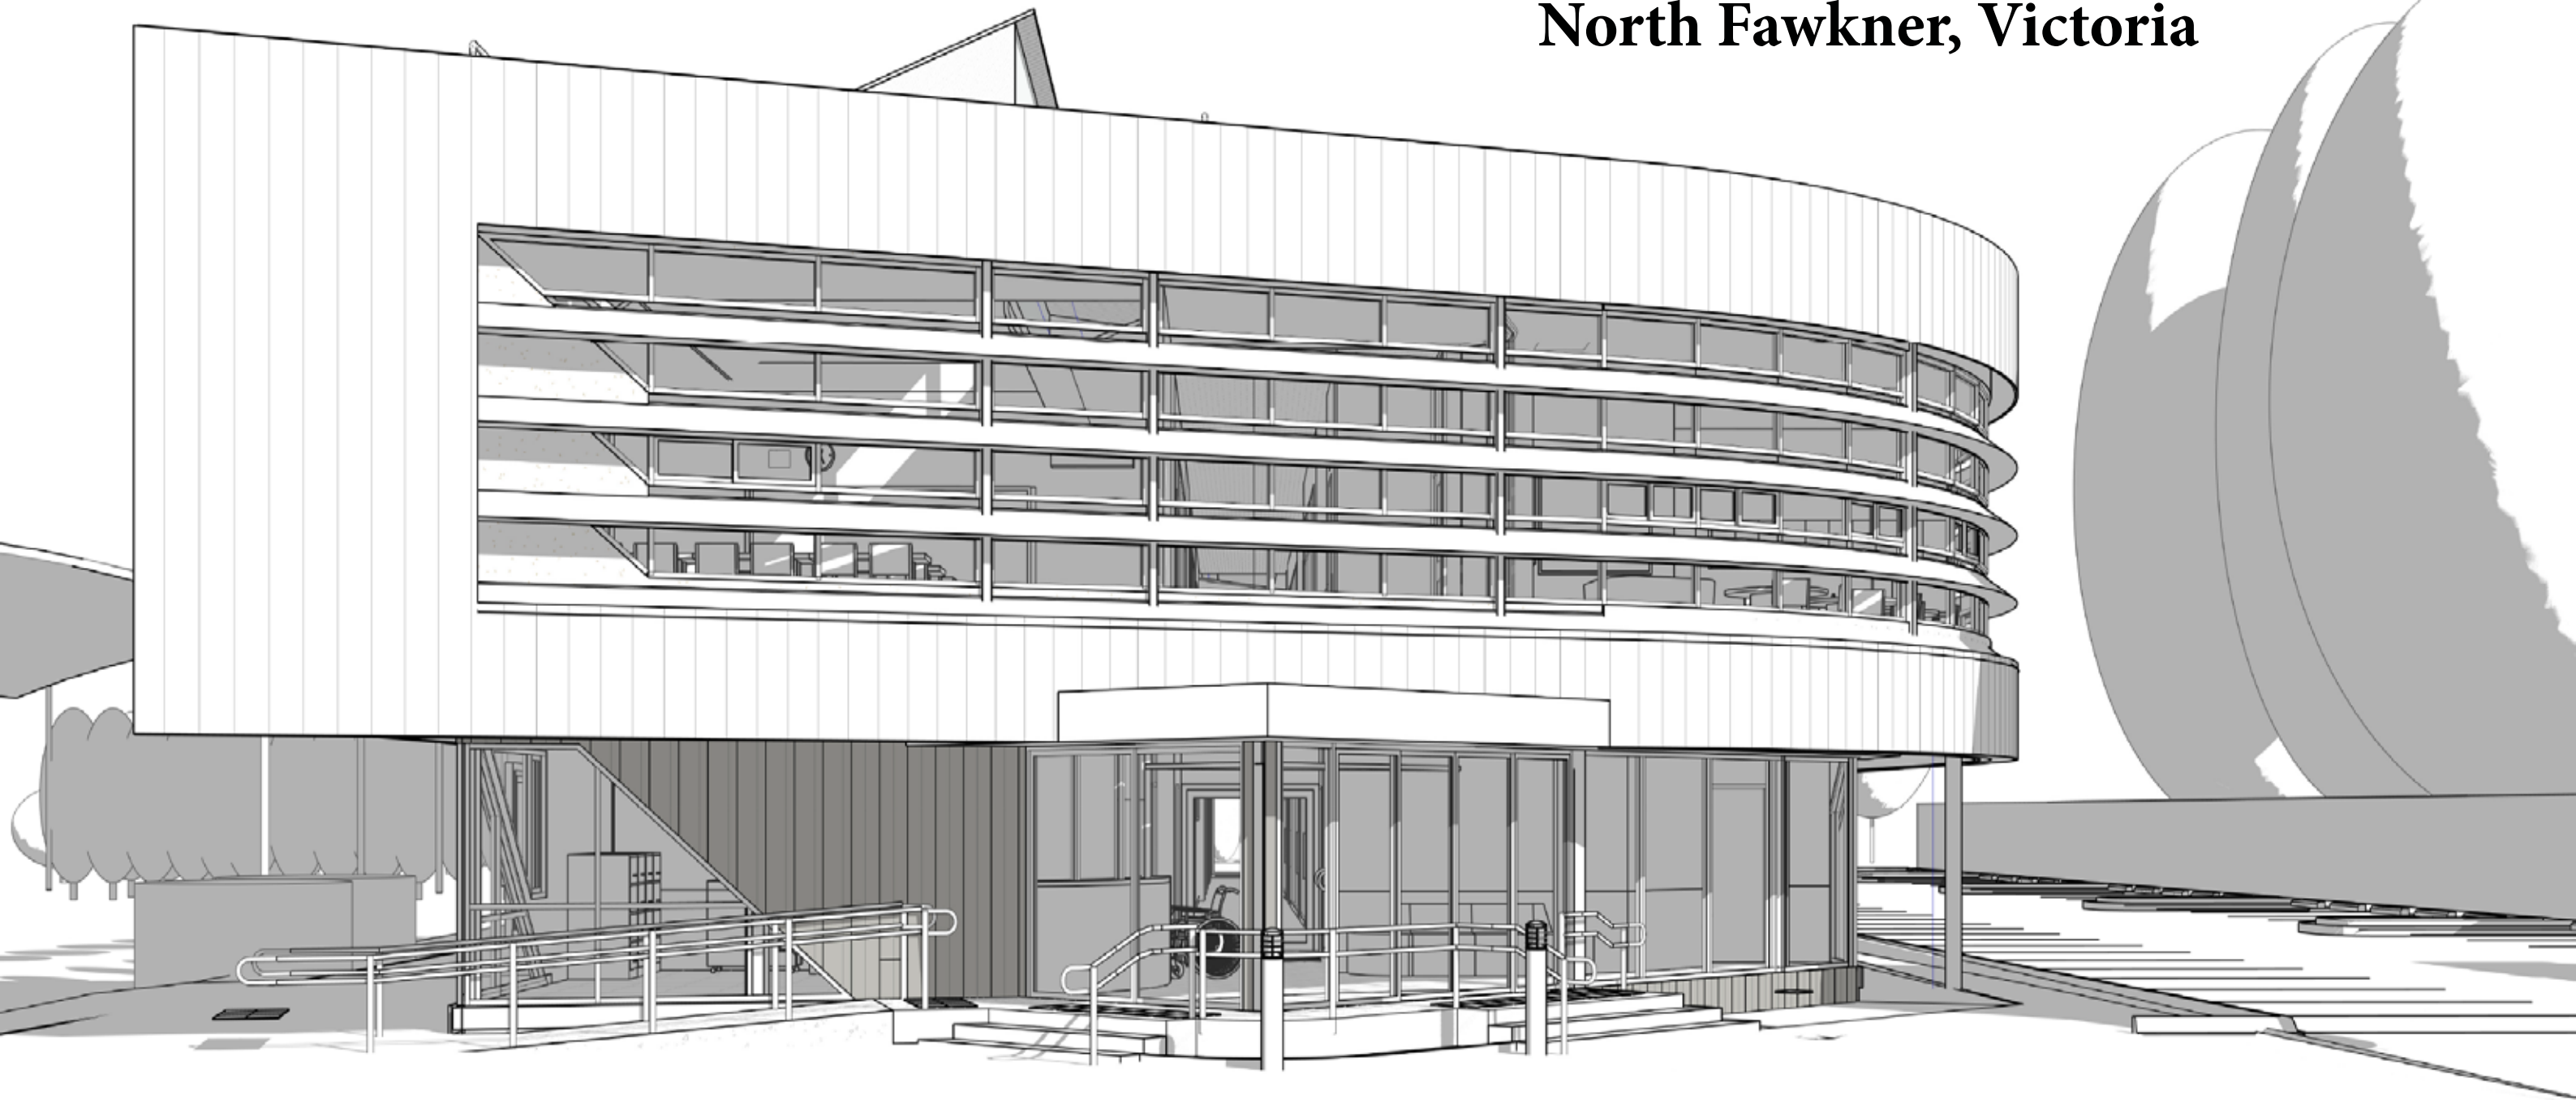

‘parametric room
data sheets’






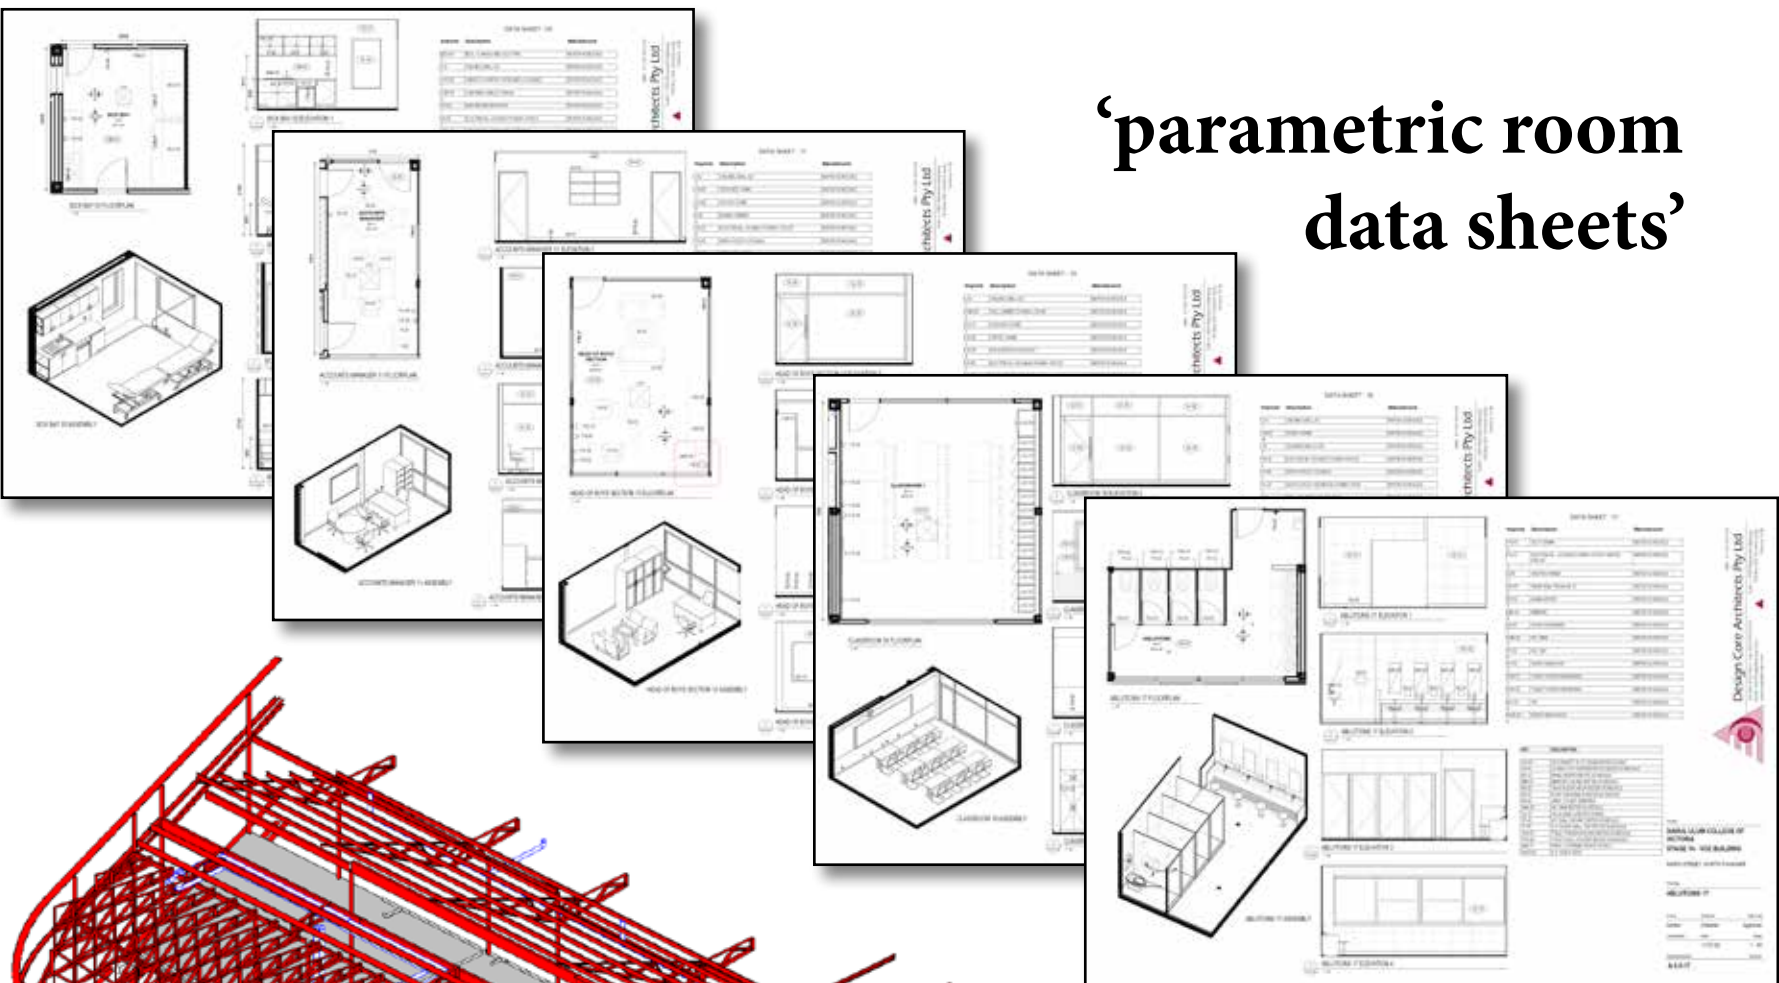


architectural
structures and services
coordination

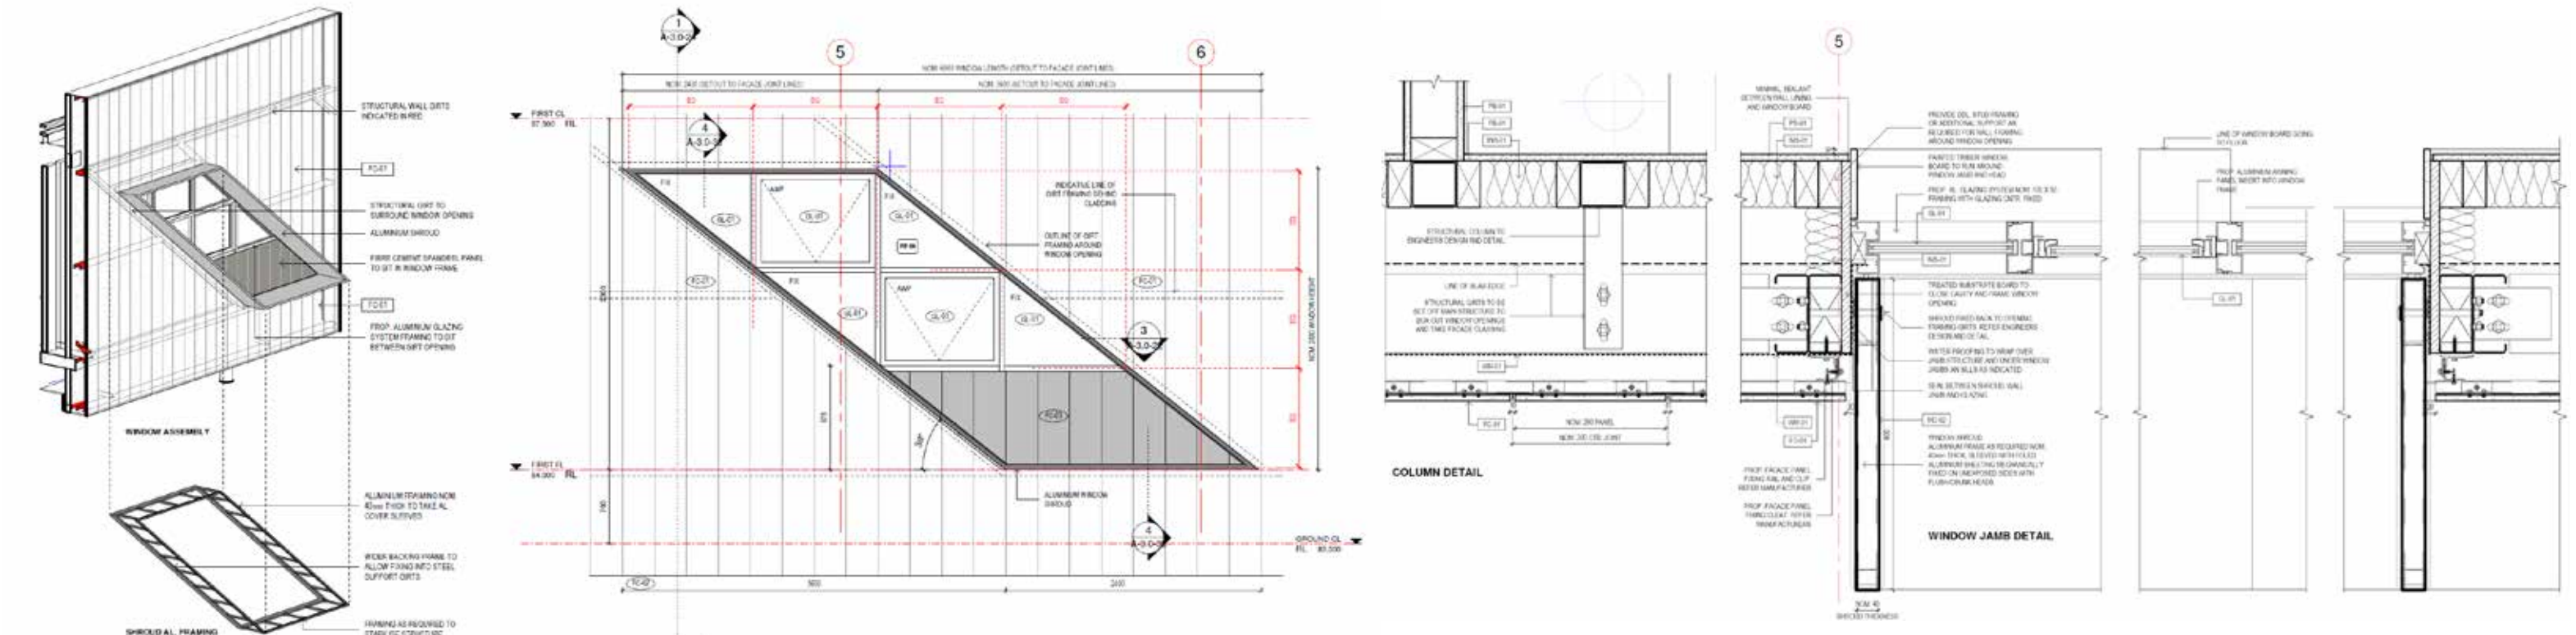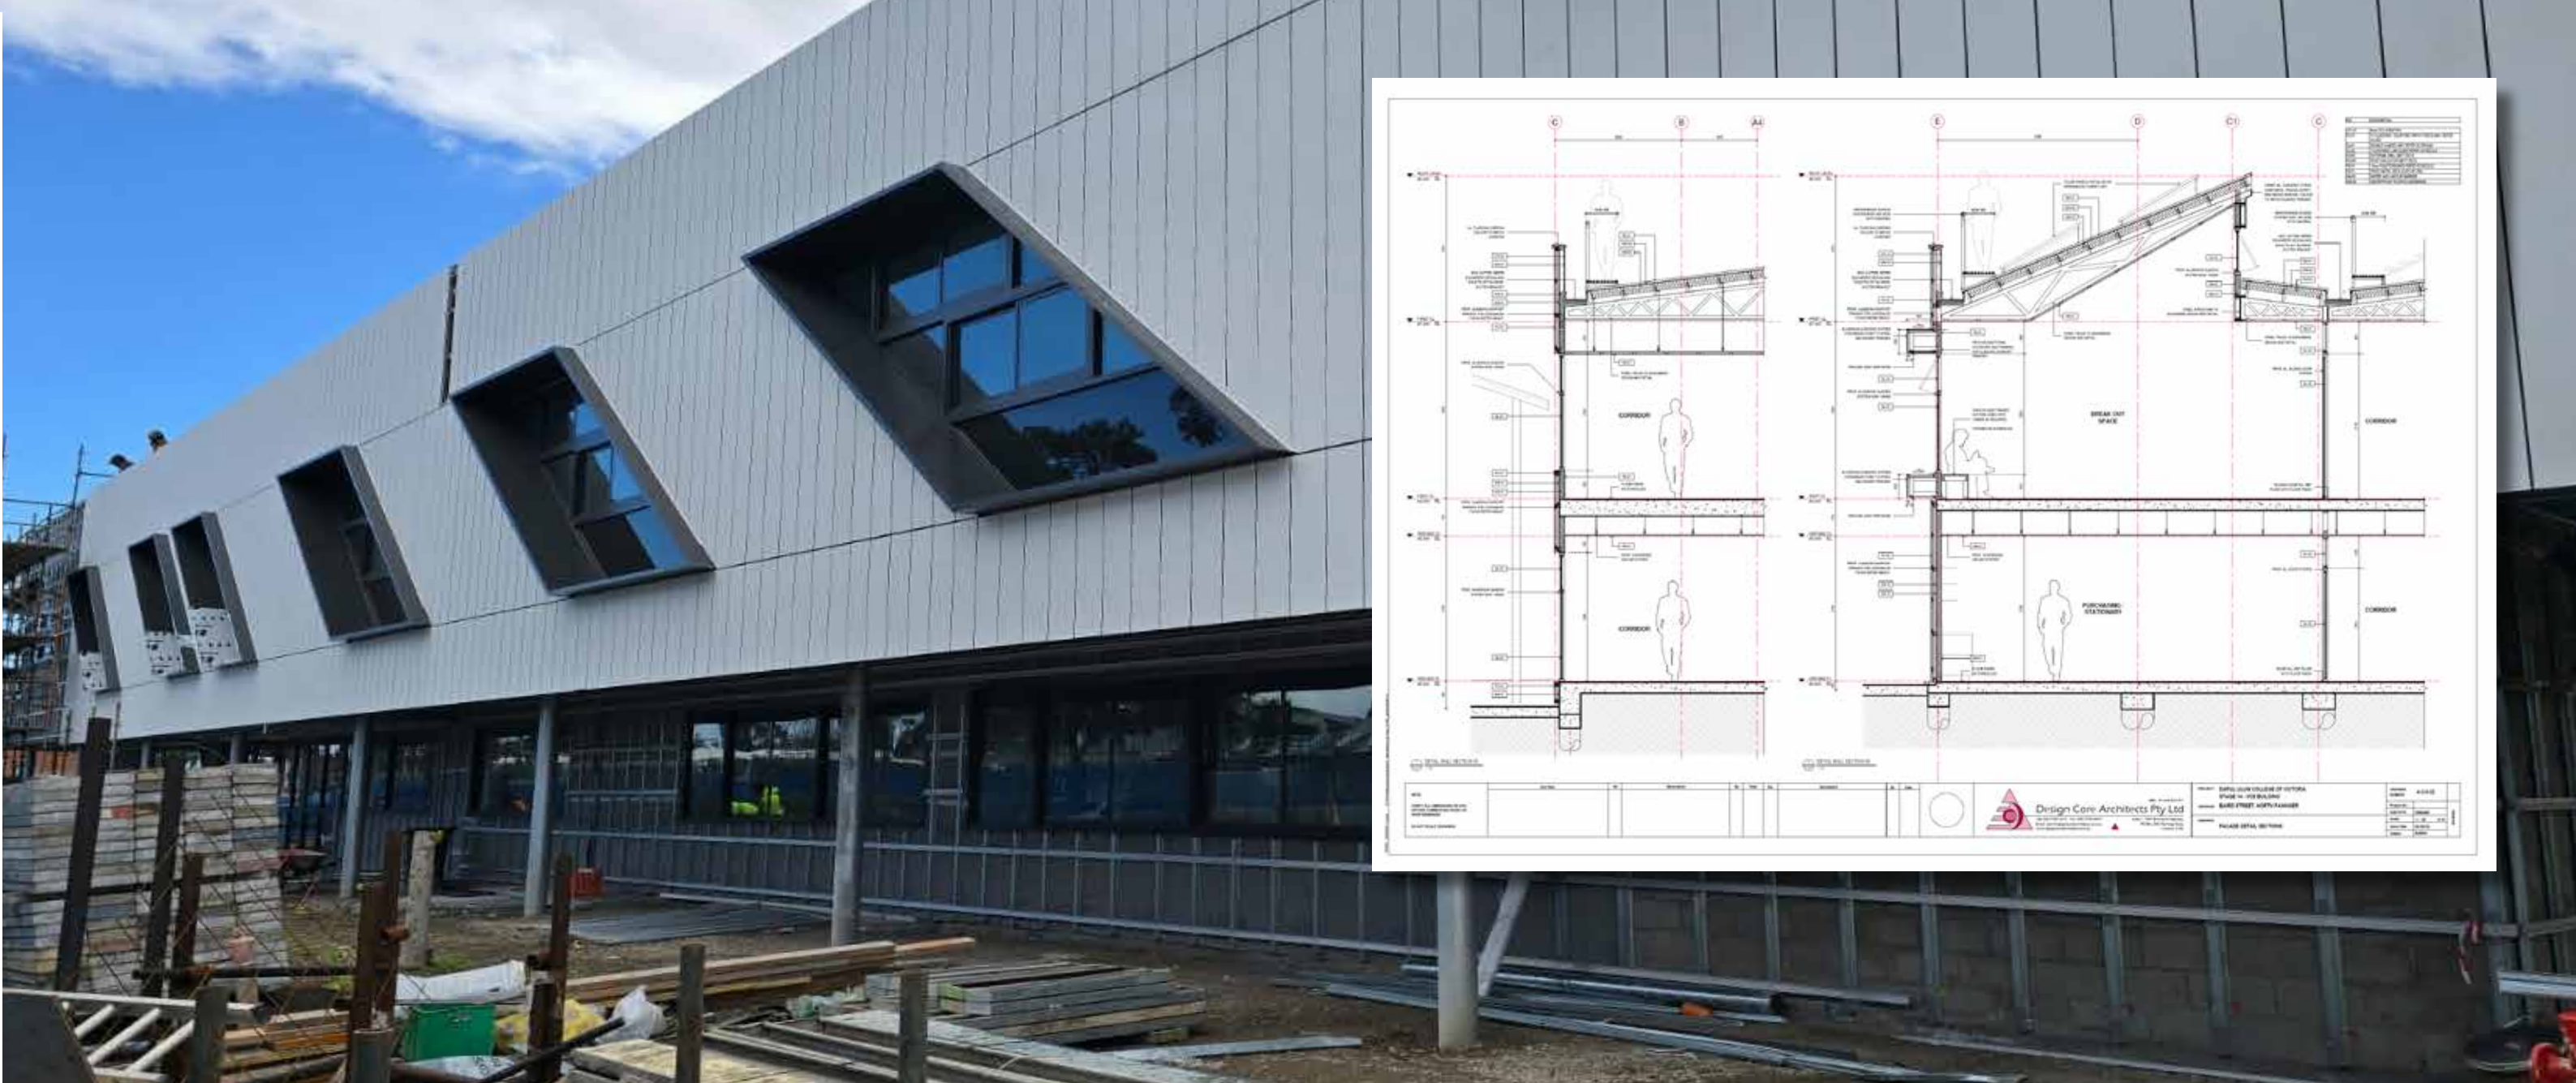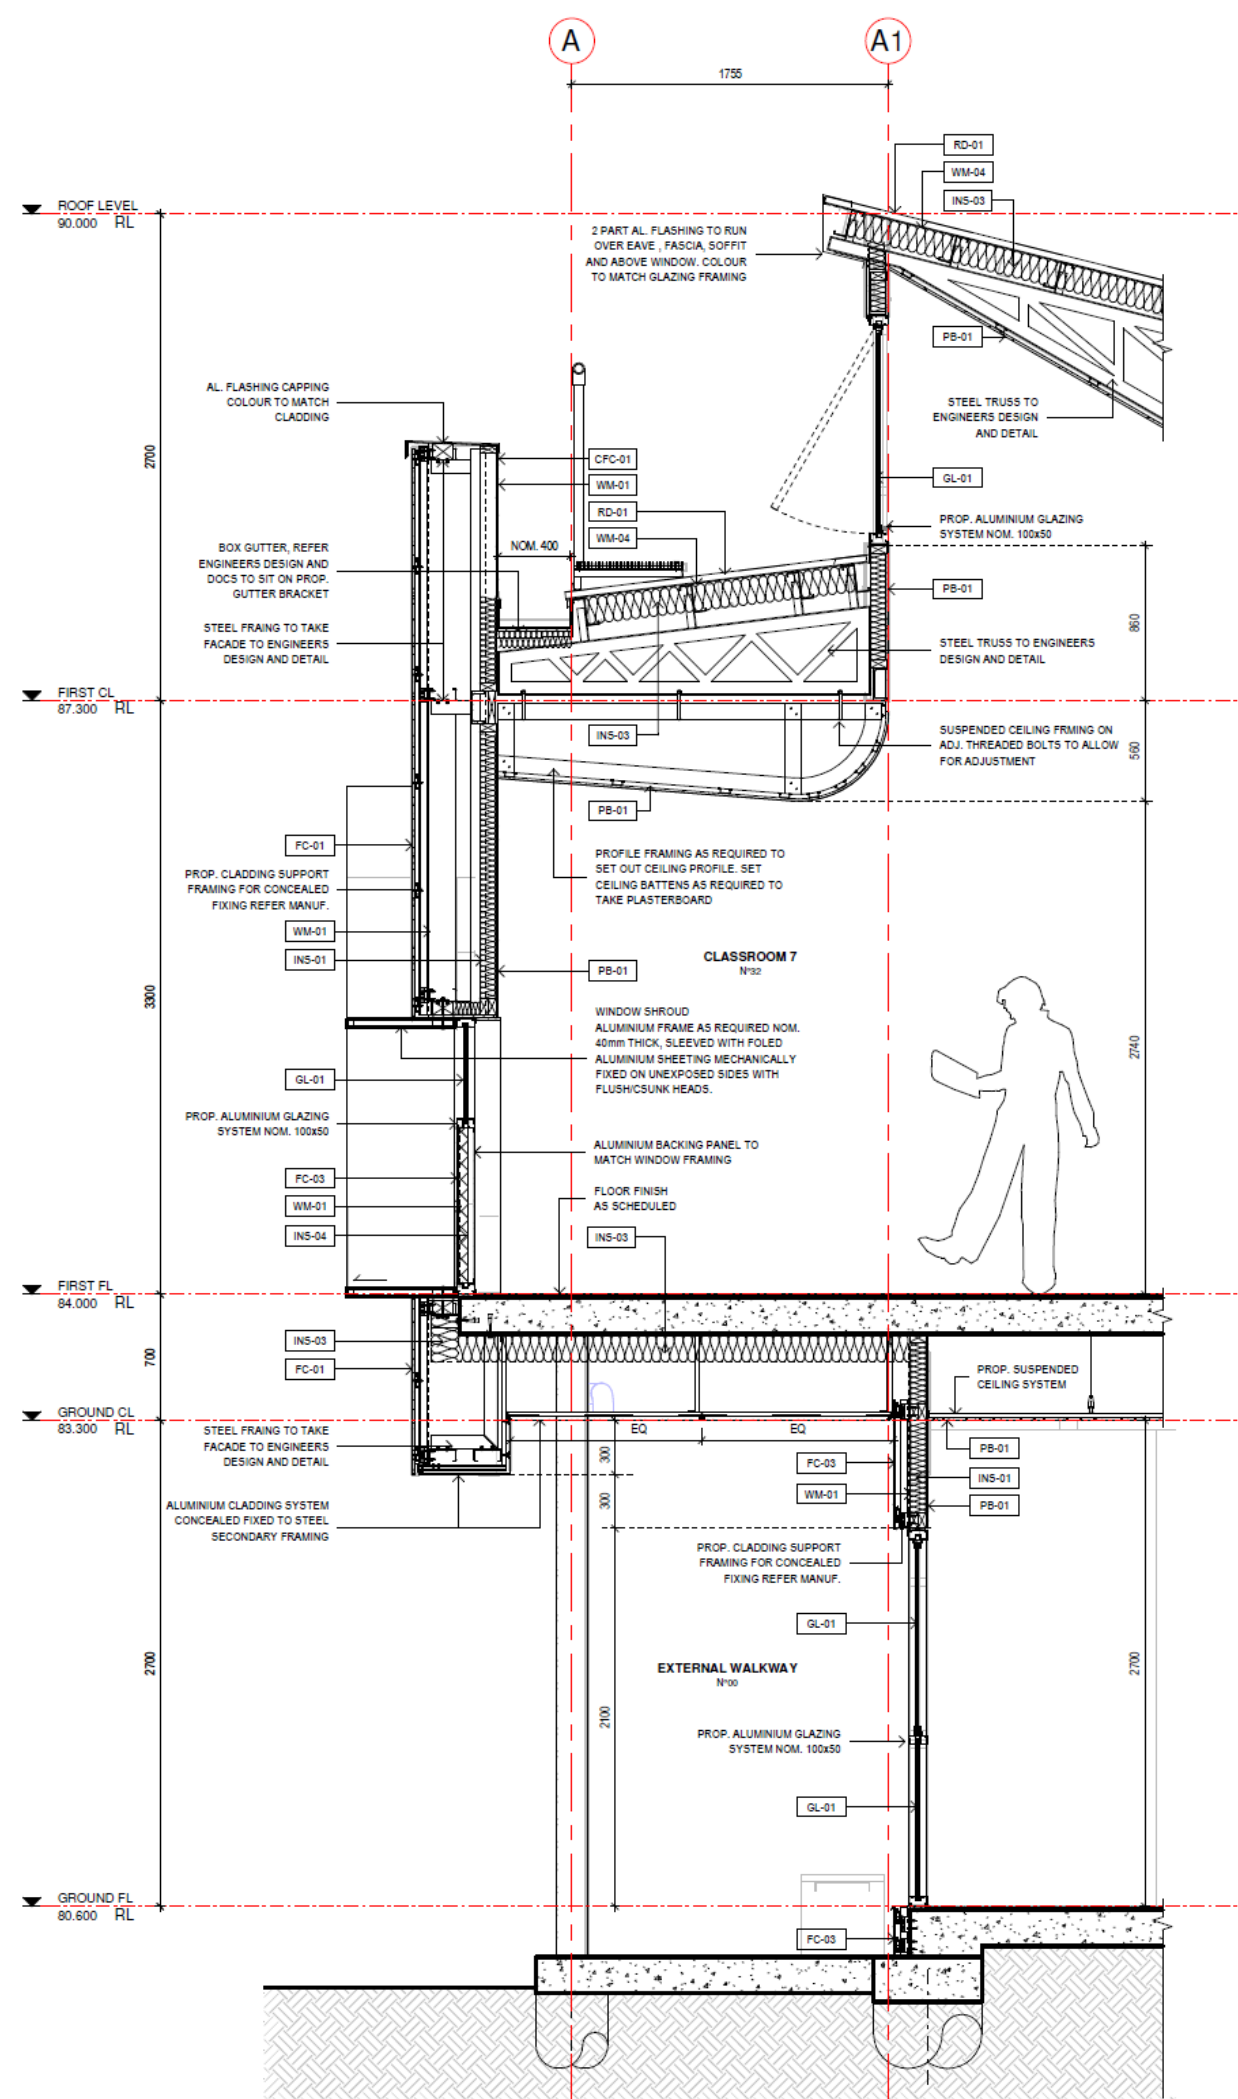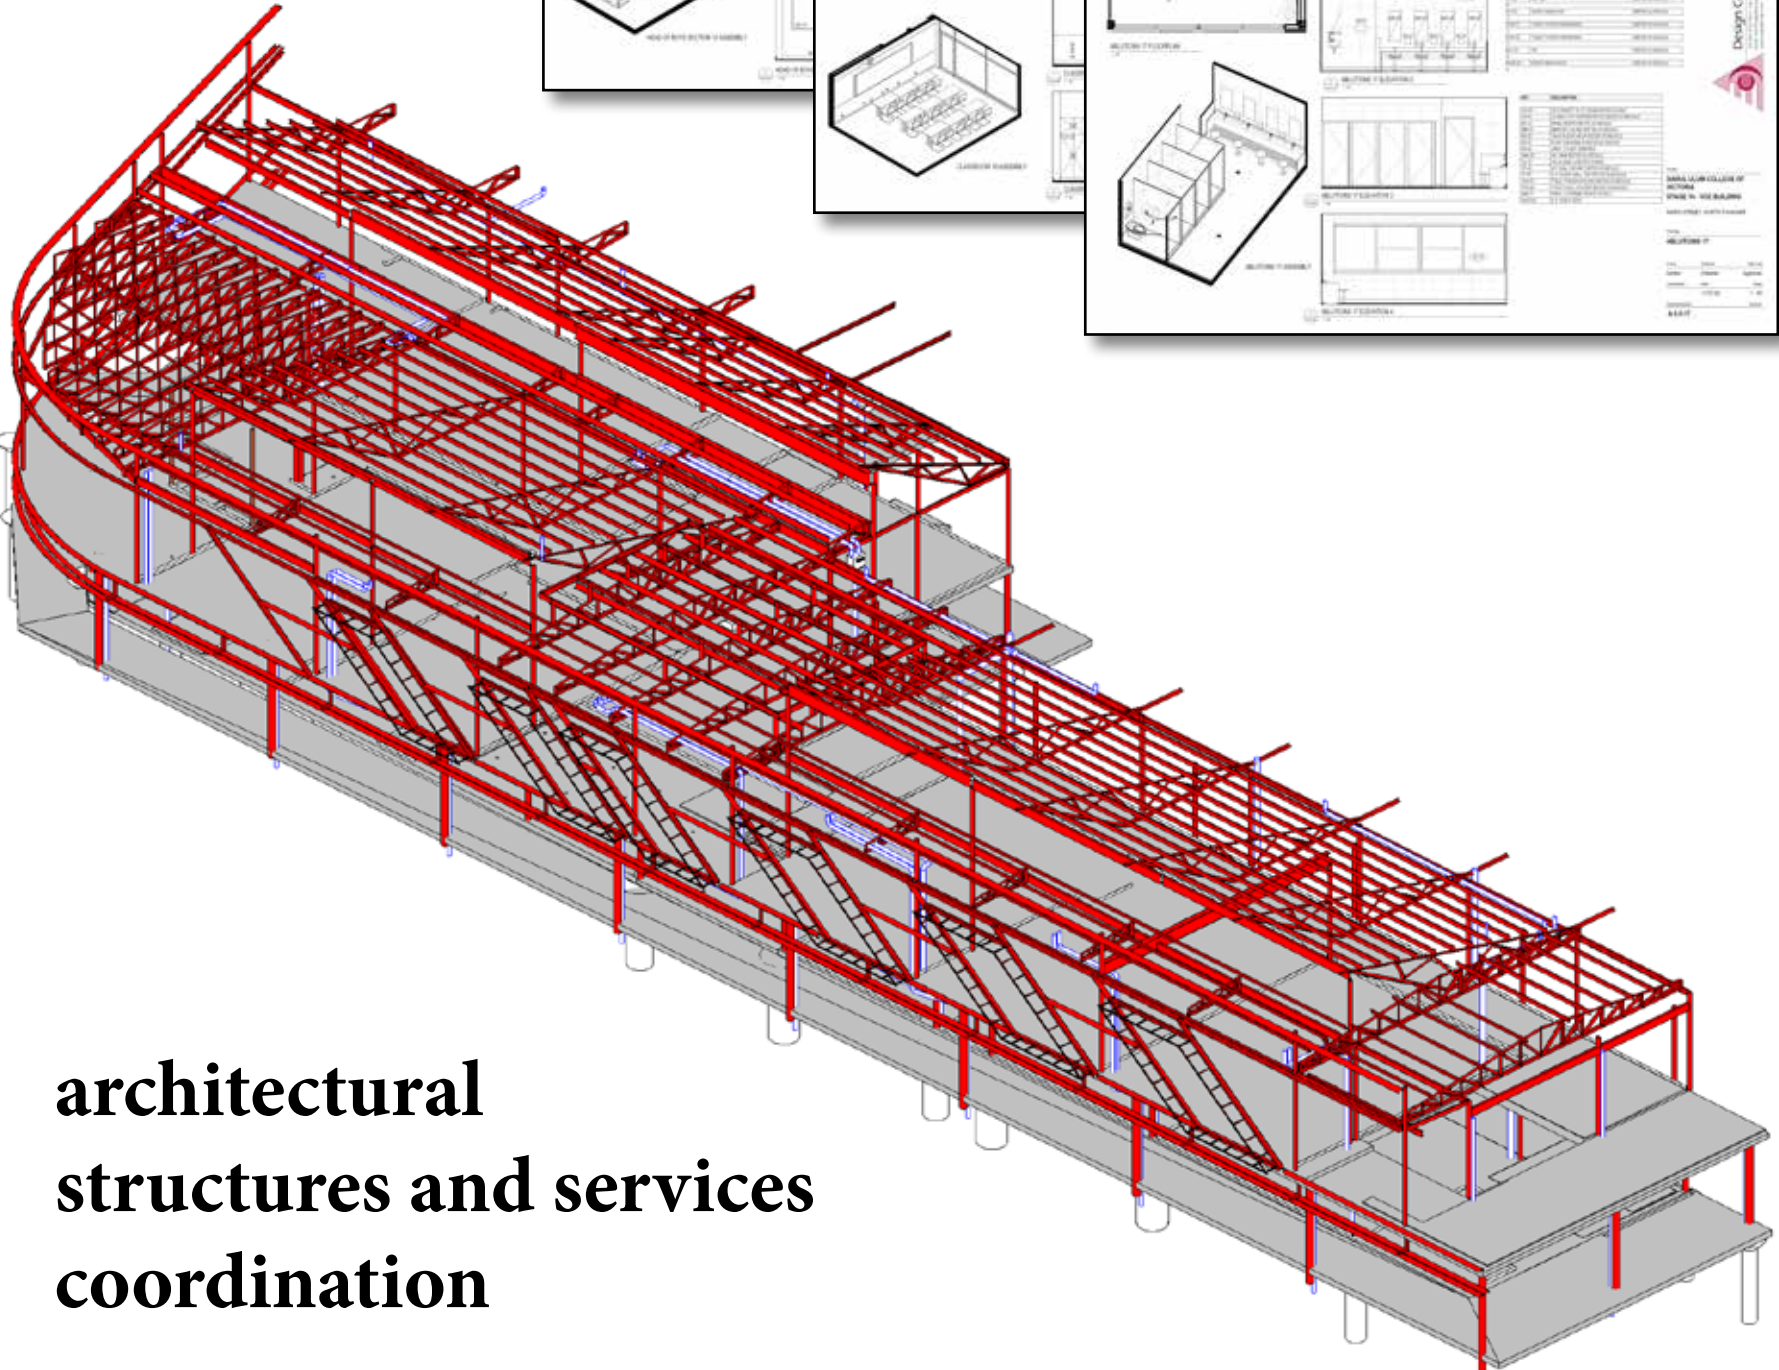

Berwick Centre of Health

Berwick, Victoria

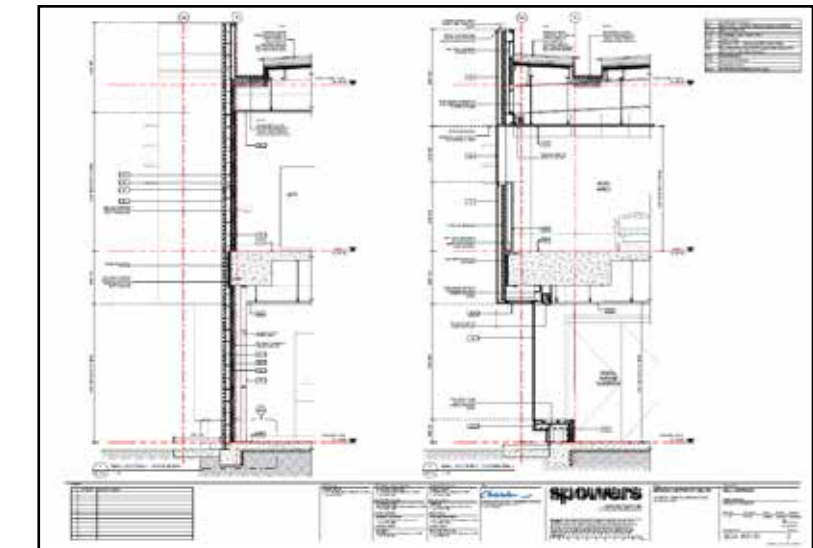
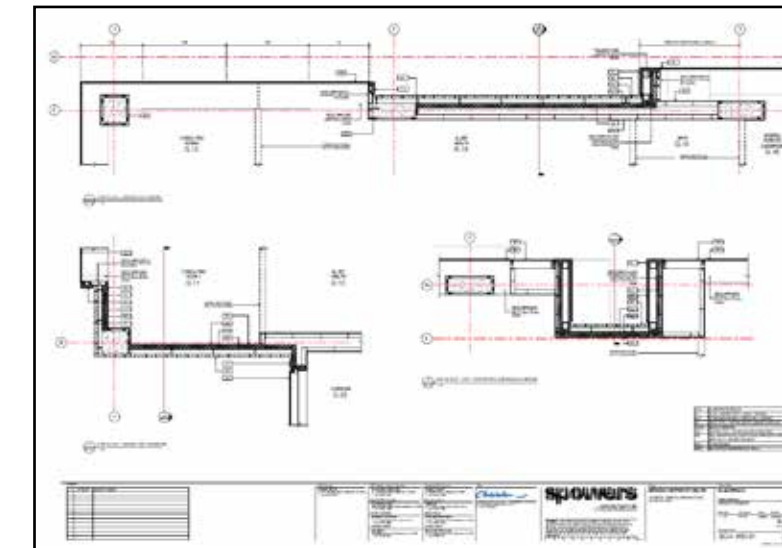
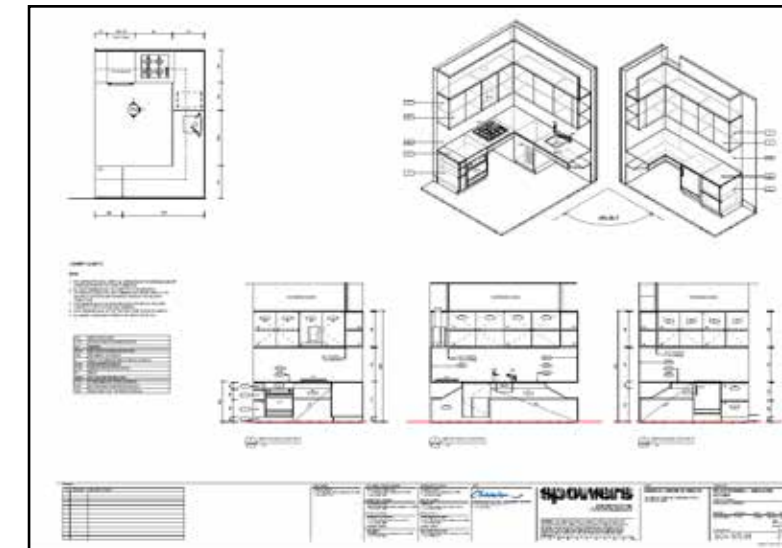
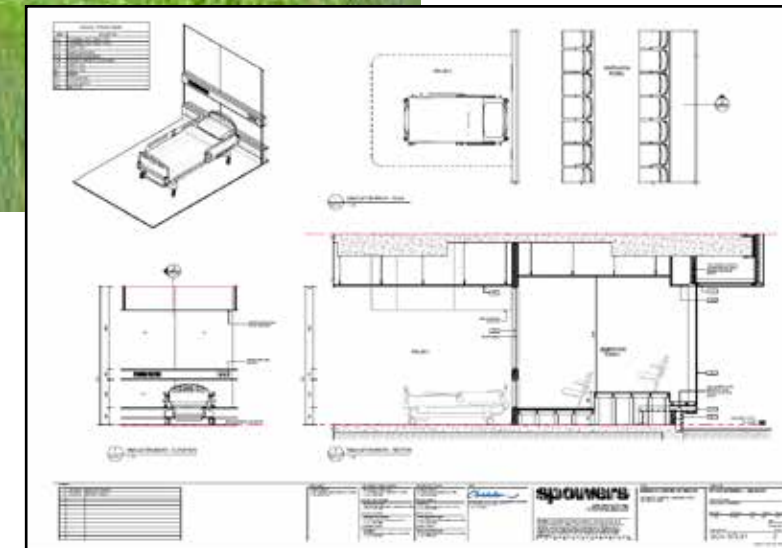
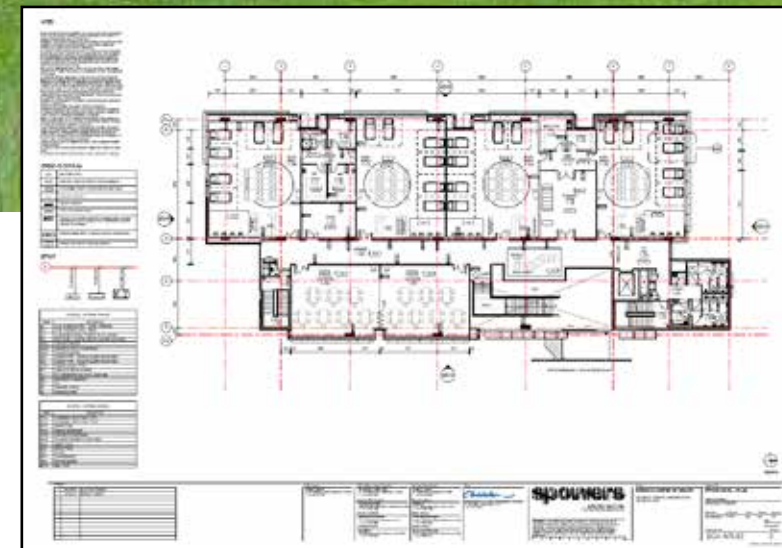
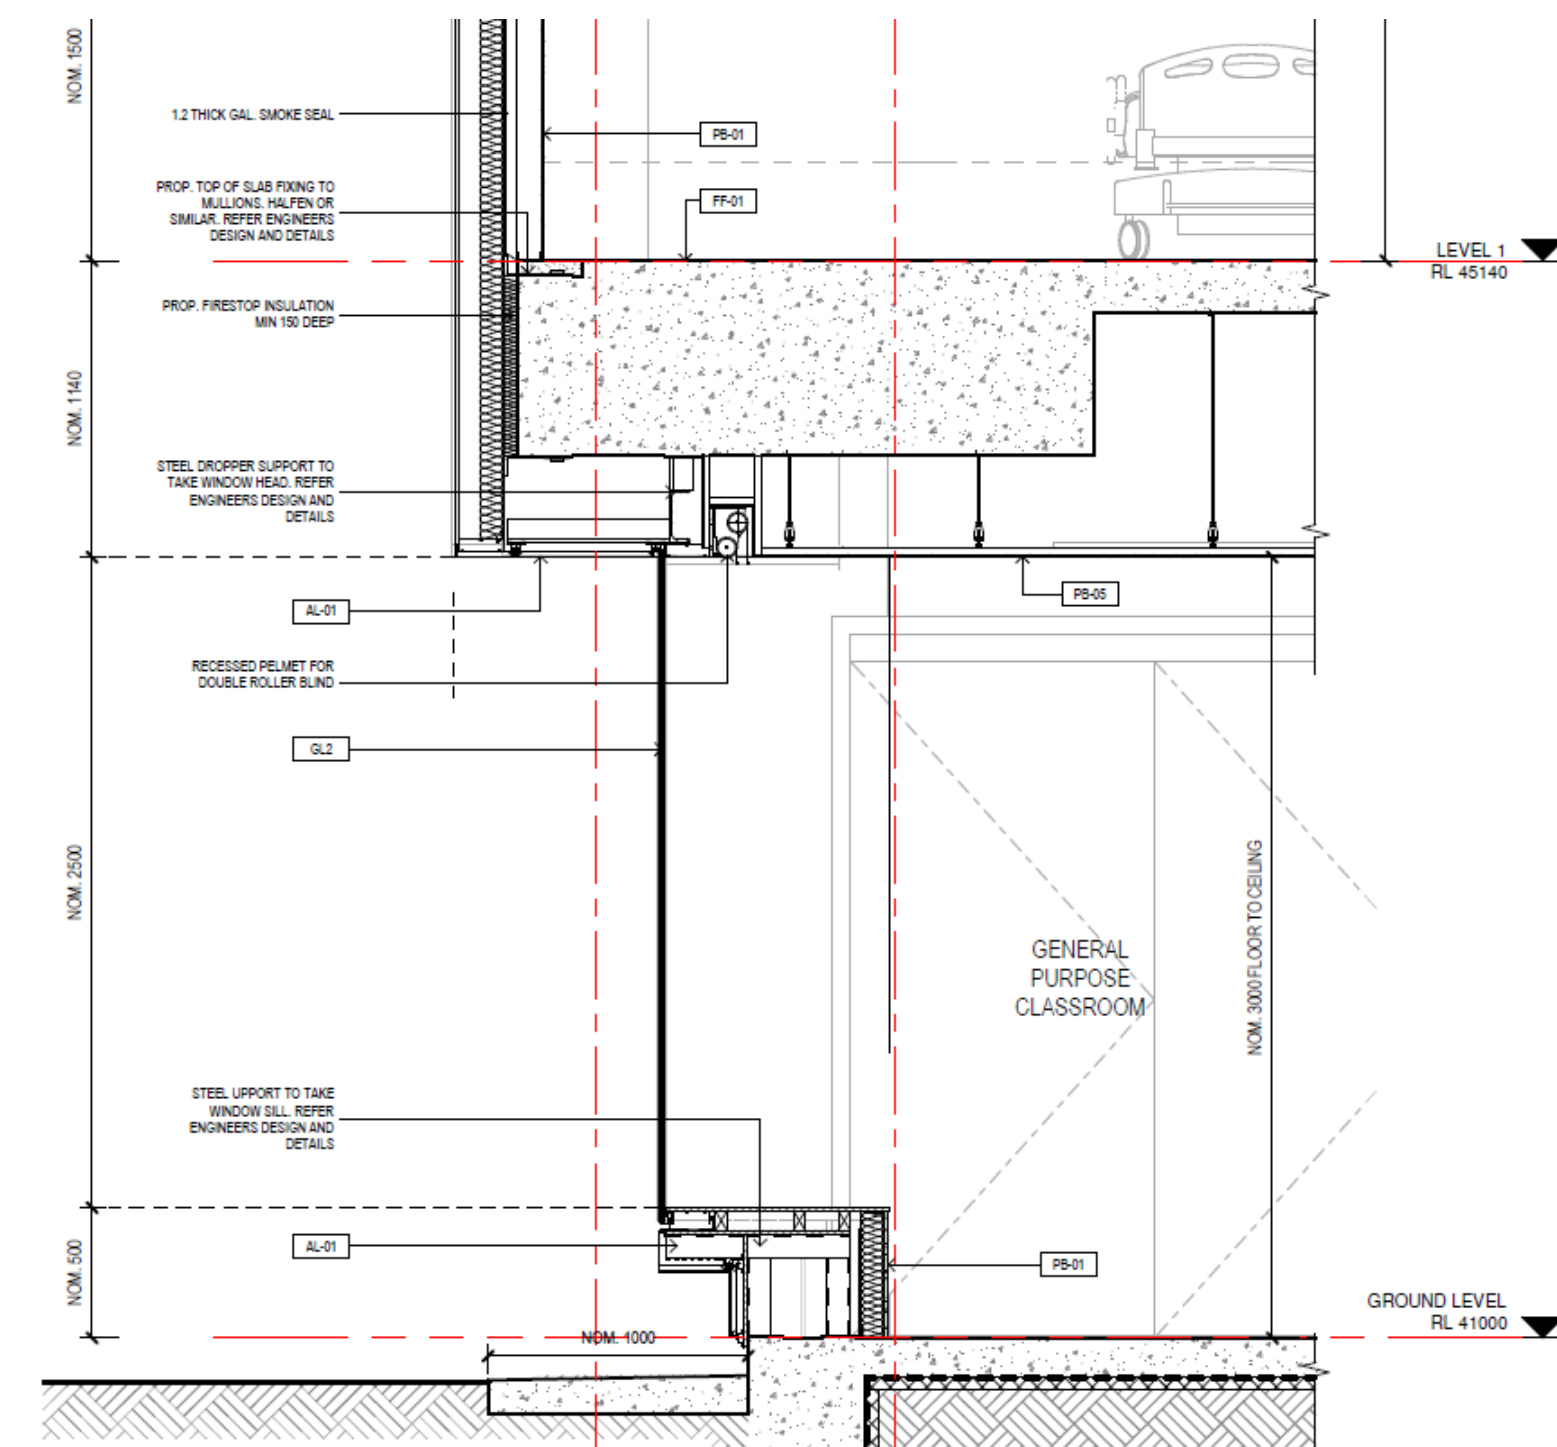


Centre for Koorie Education

Deakin University














Gregory Burgess Pty Ltd Architects

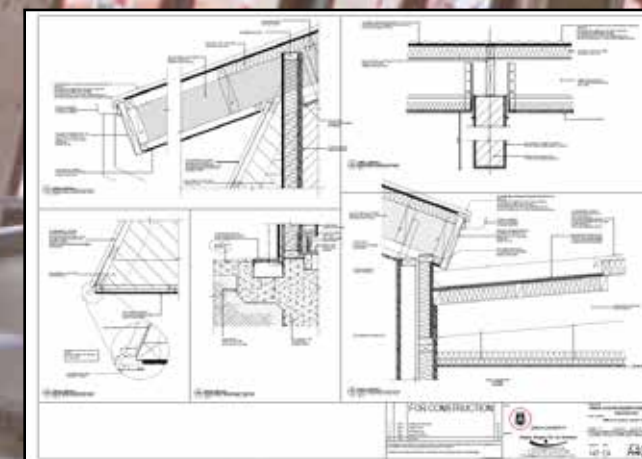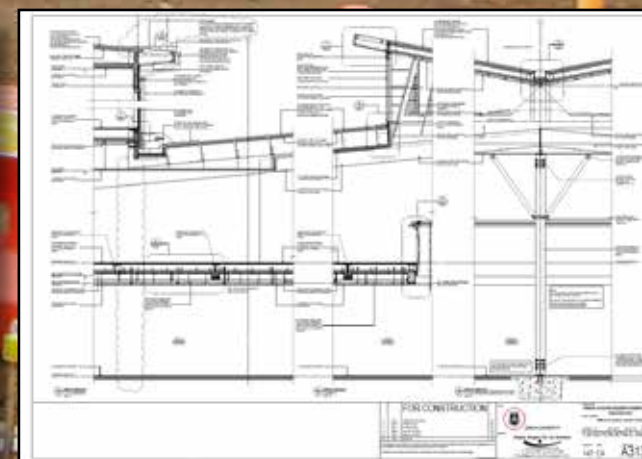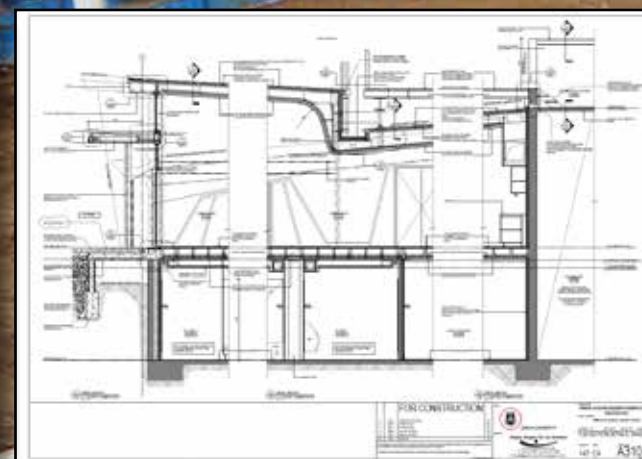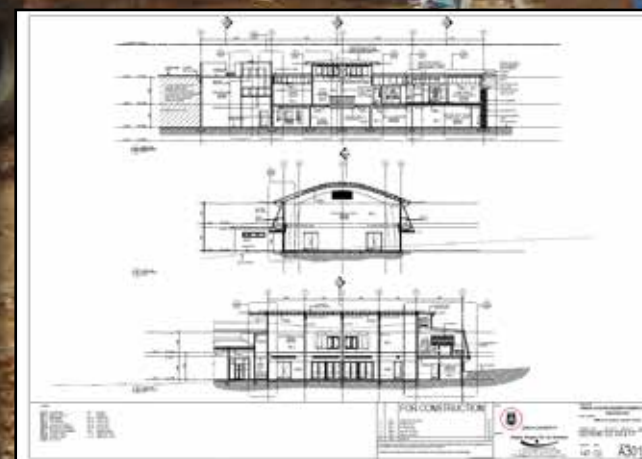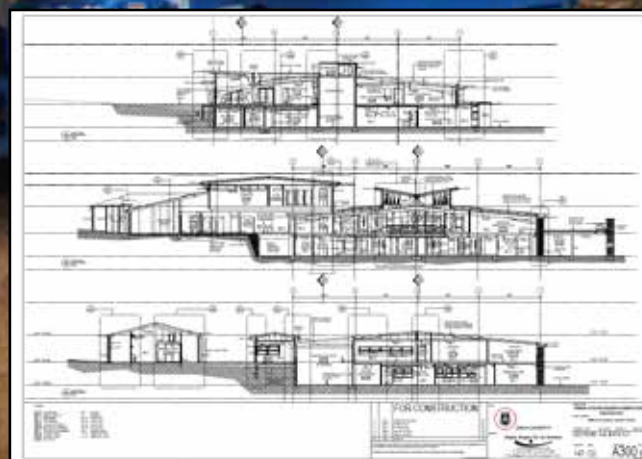
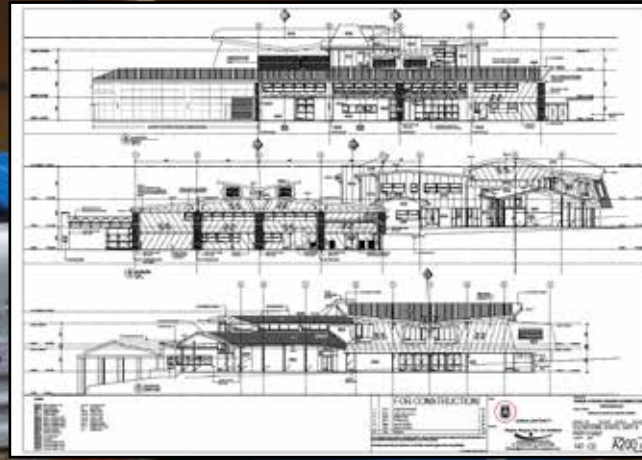


Carey Baptist Grammar












De Young Centre for Performing Arts

Gregory Burgess Pty Ltd Architects

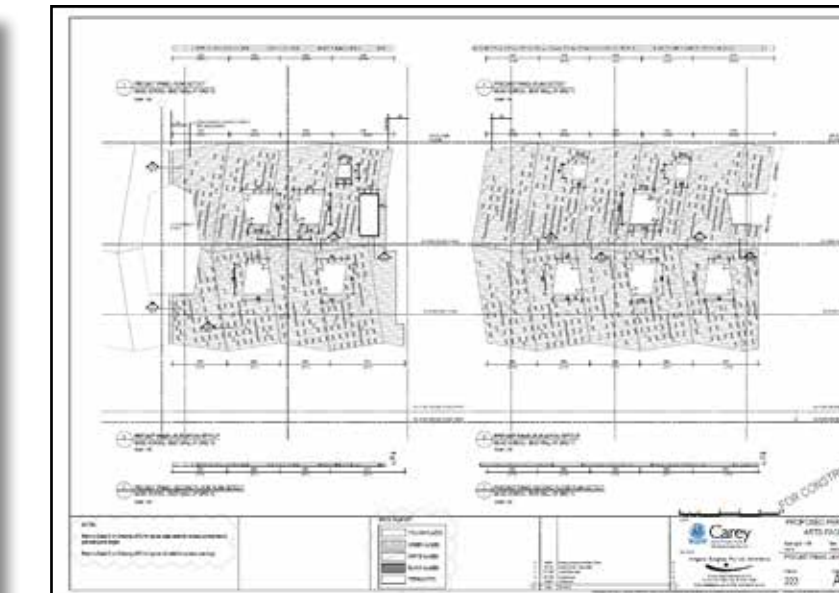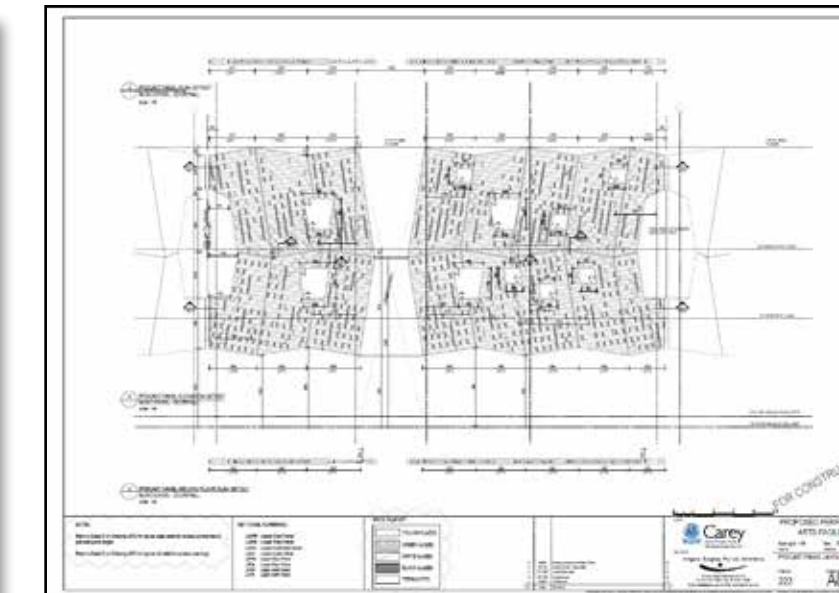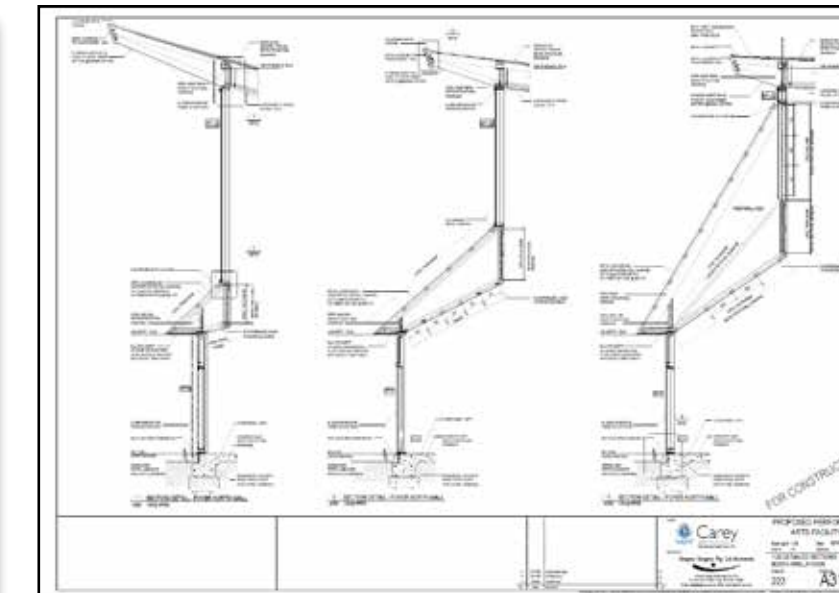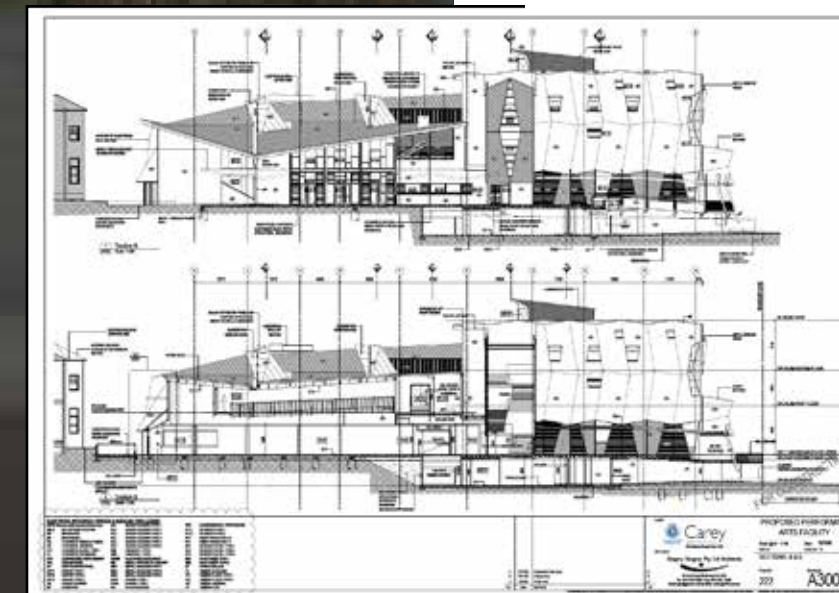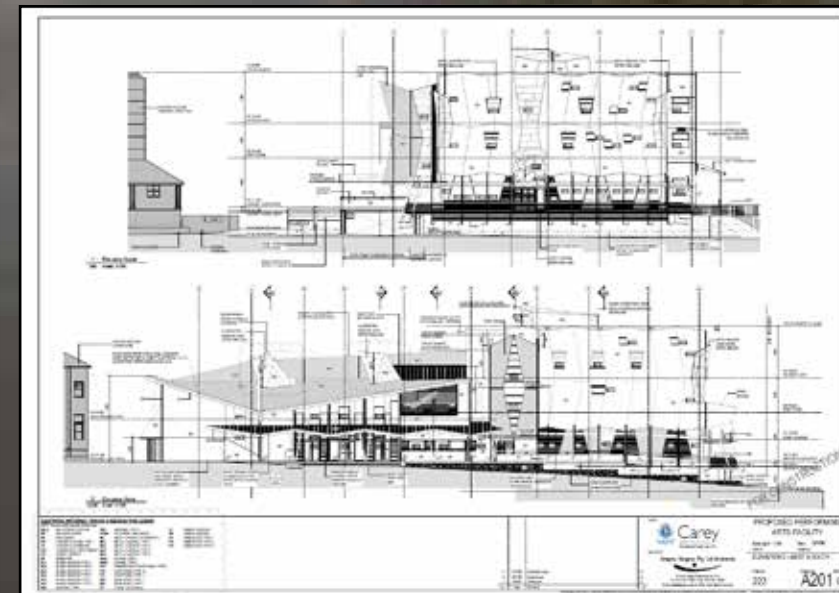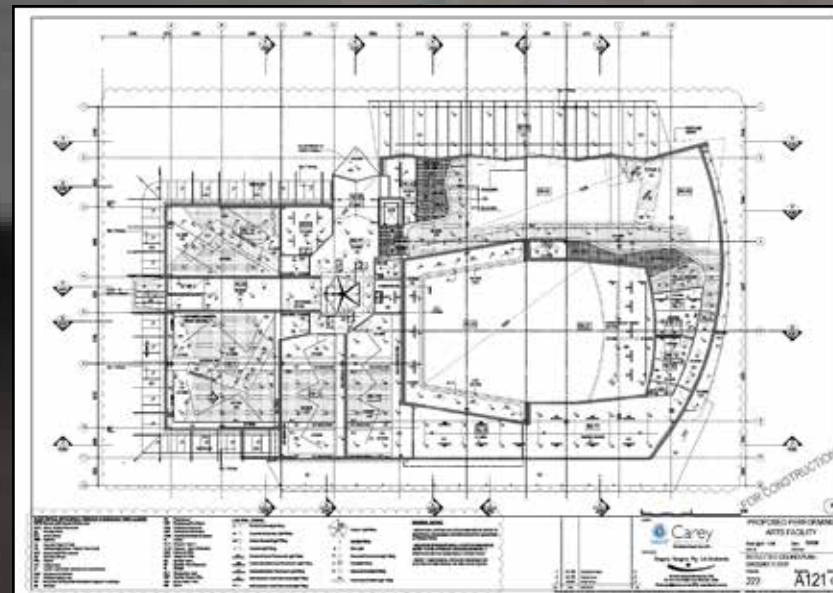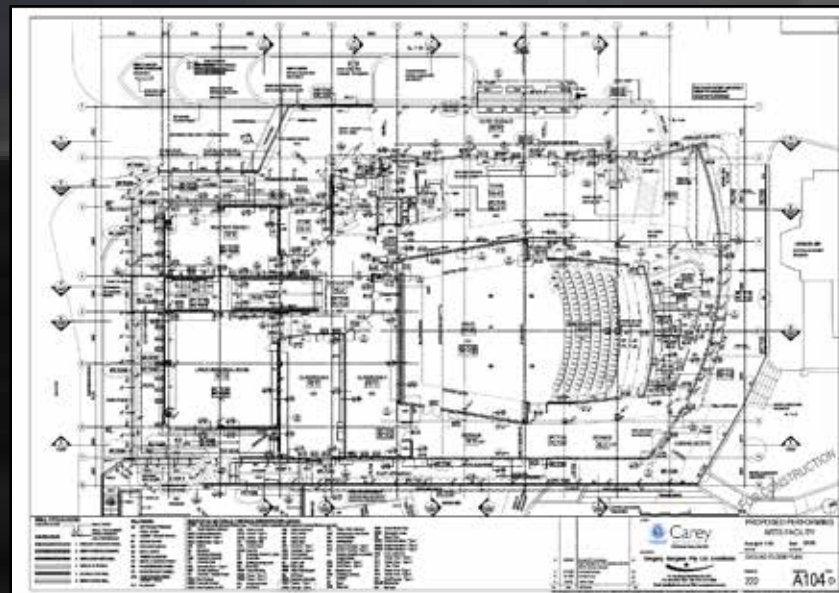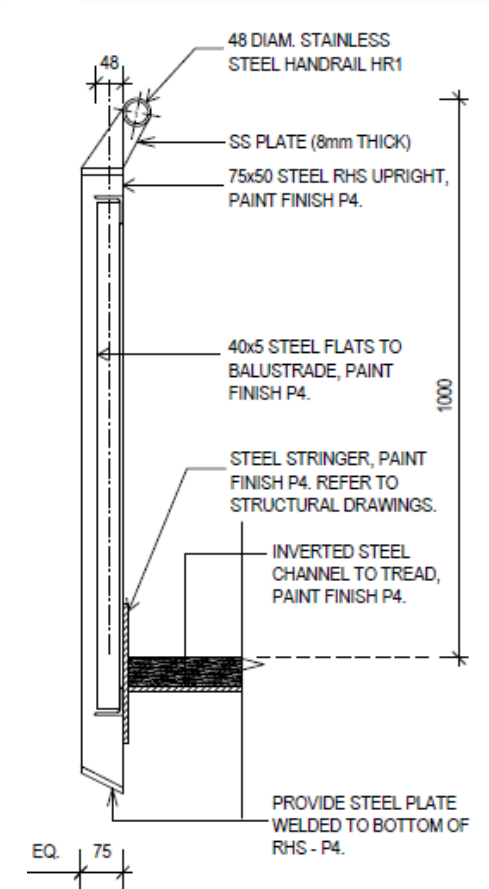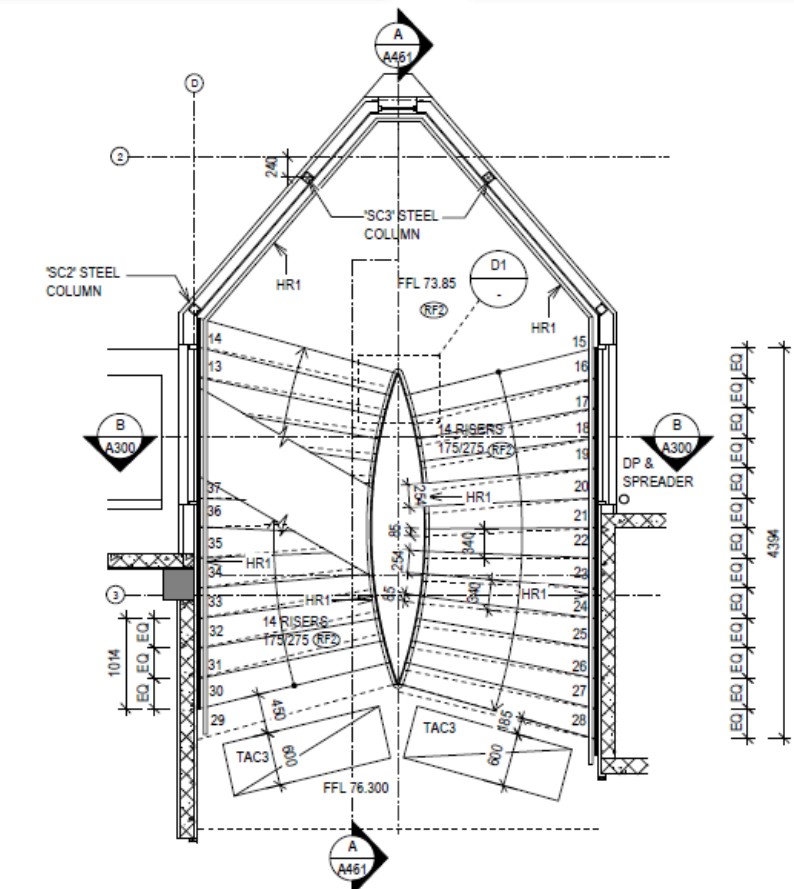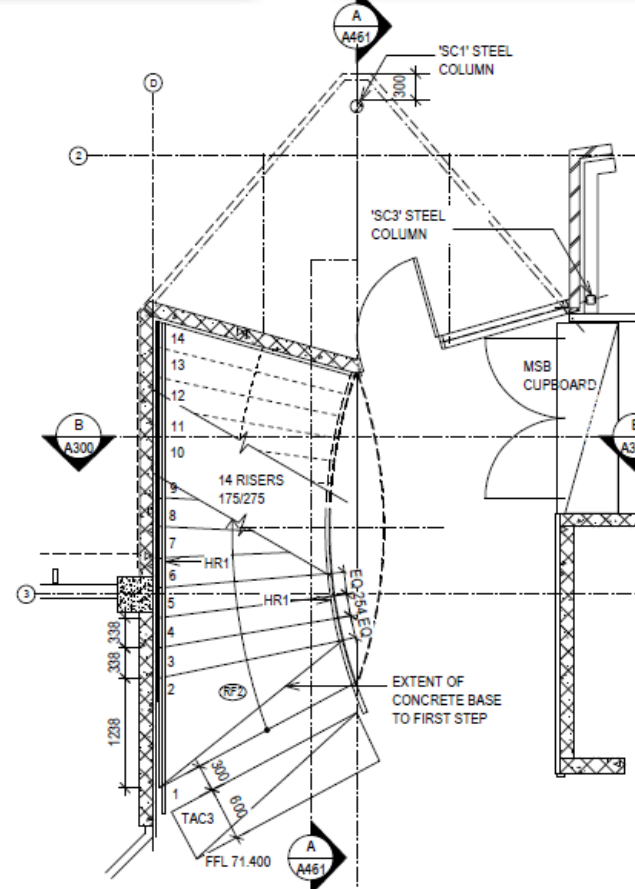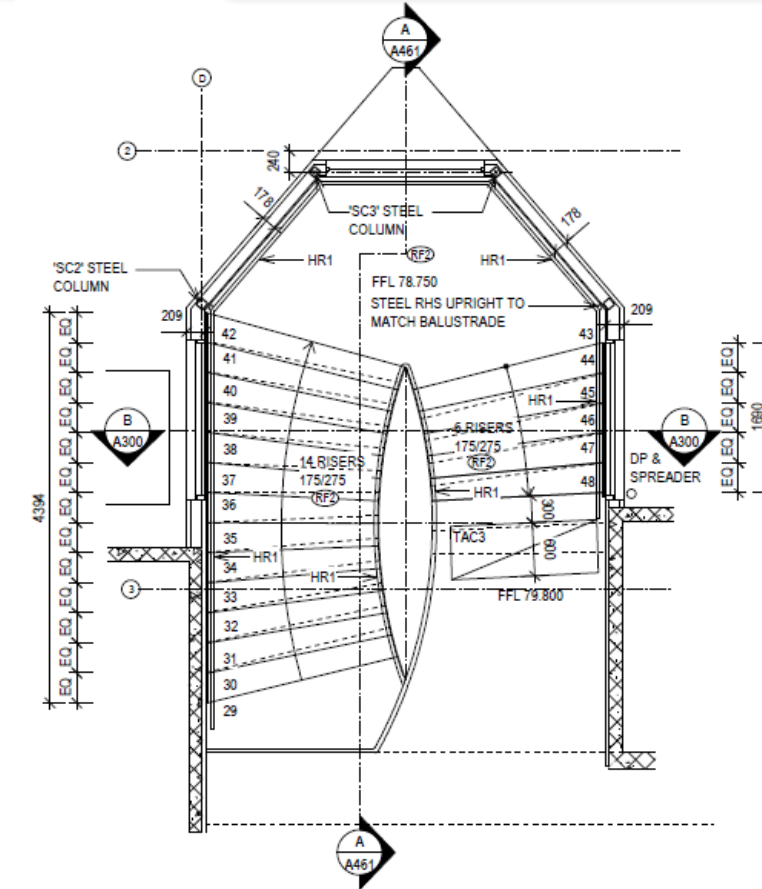



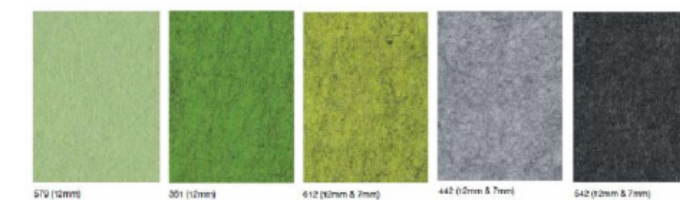
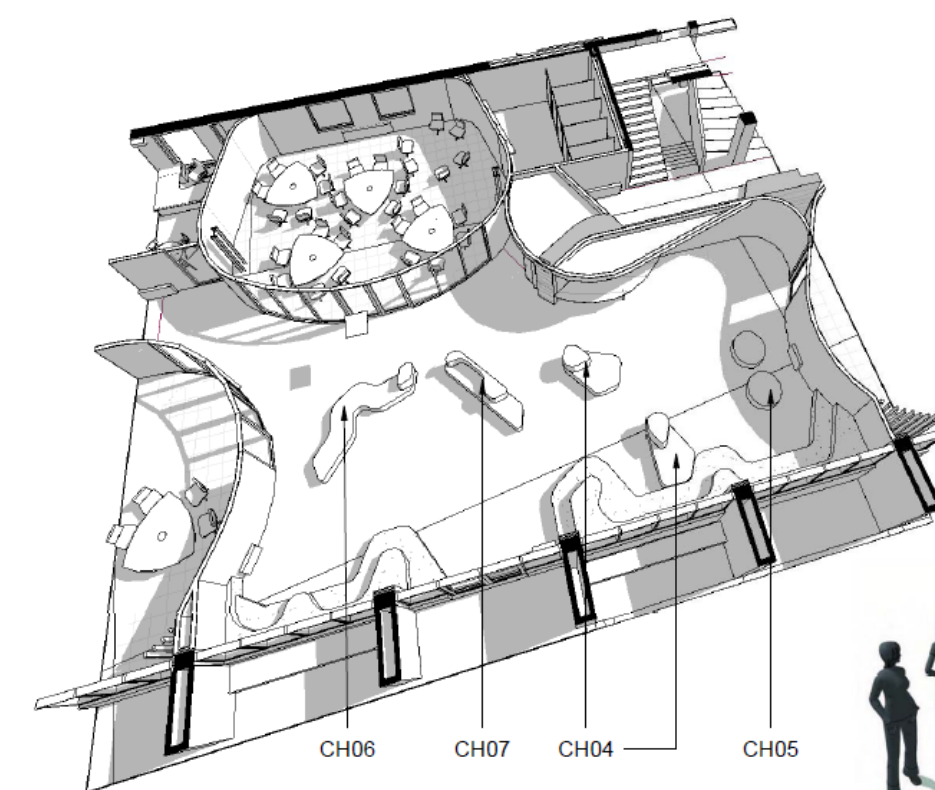


WOVEN IMAGE - Echopanel Swatche

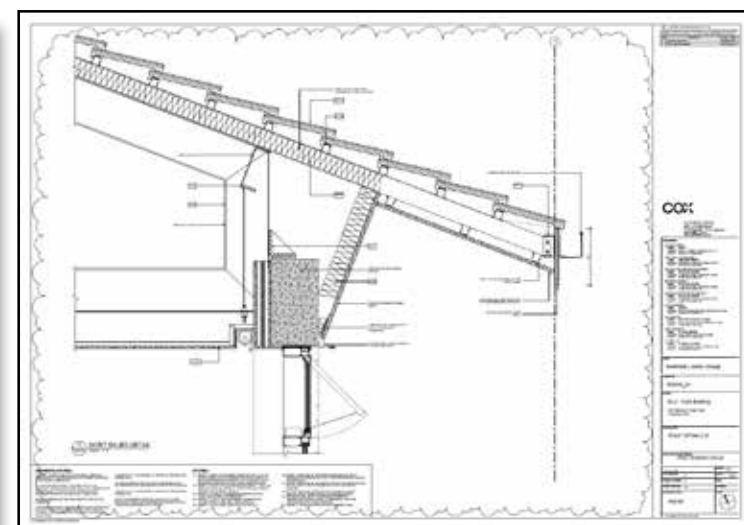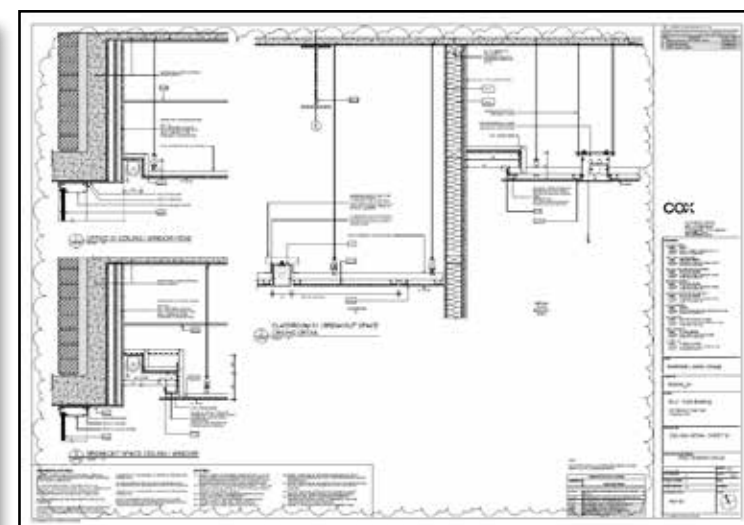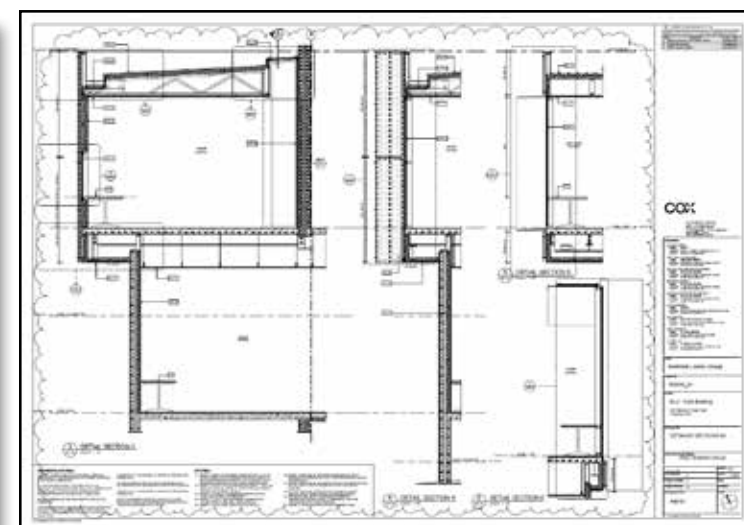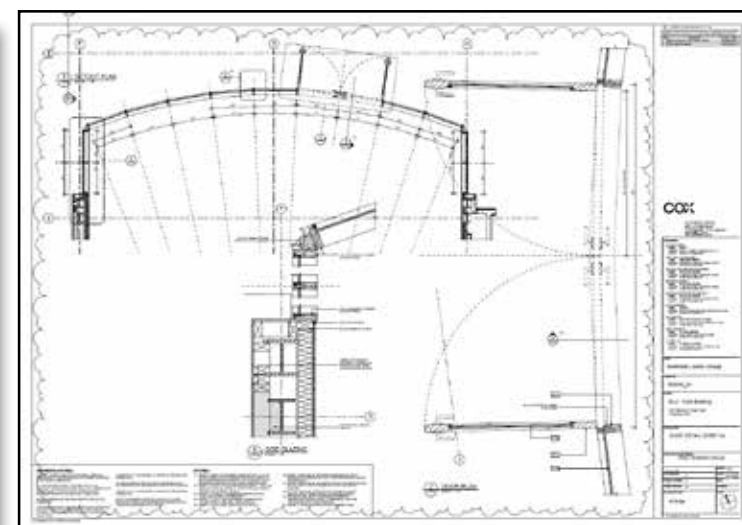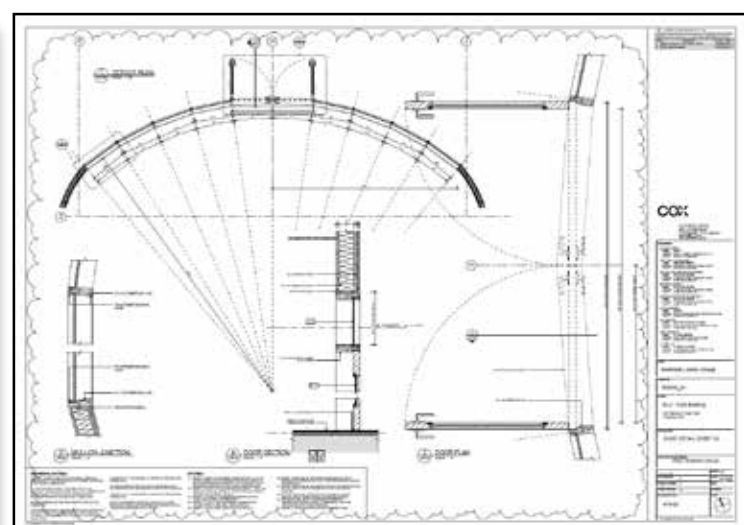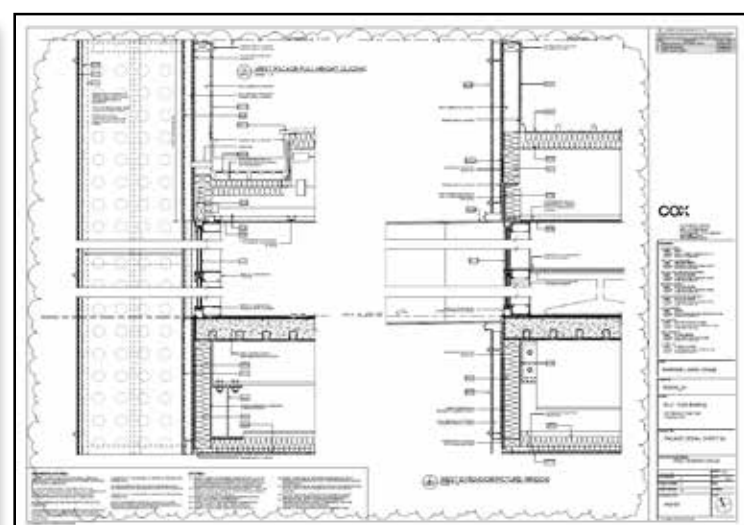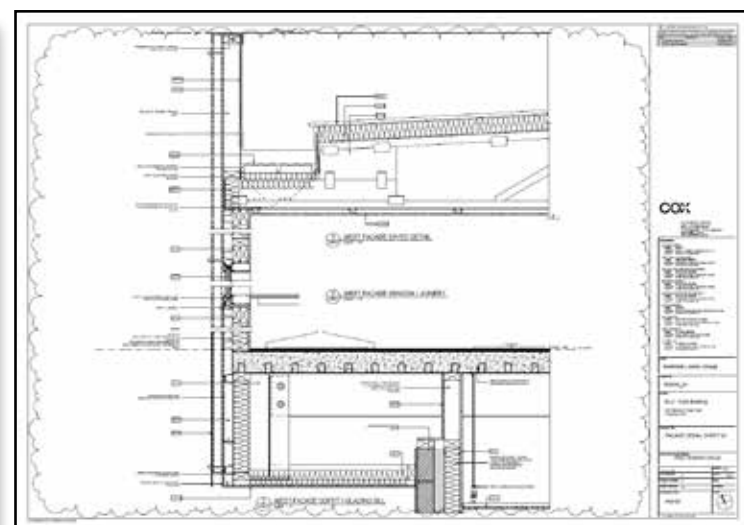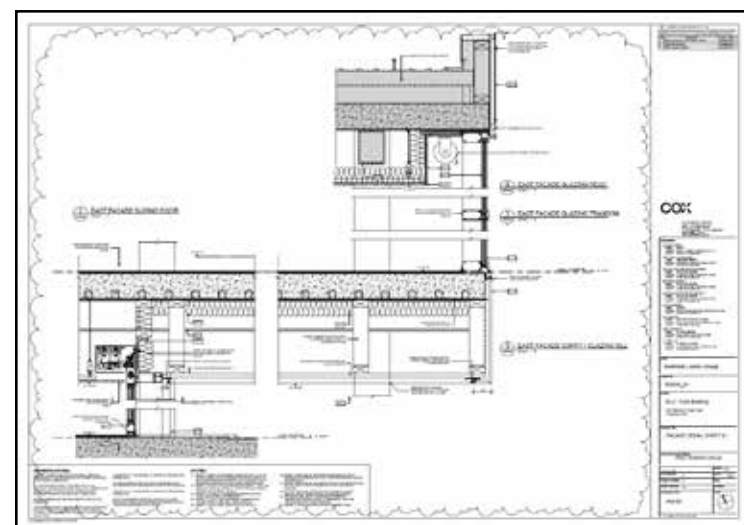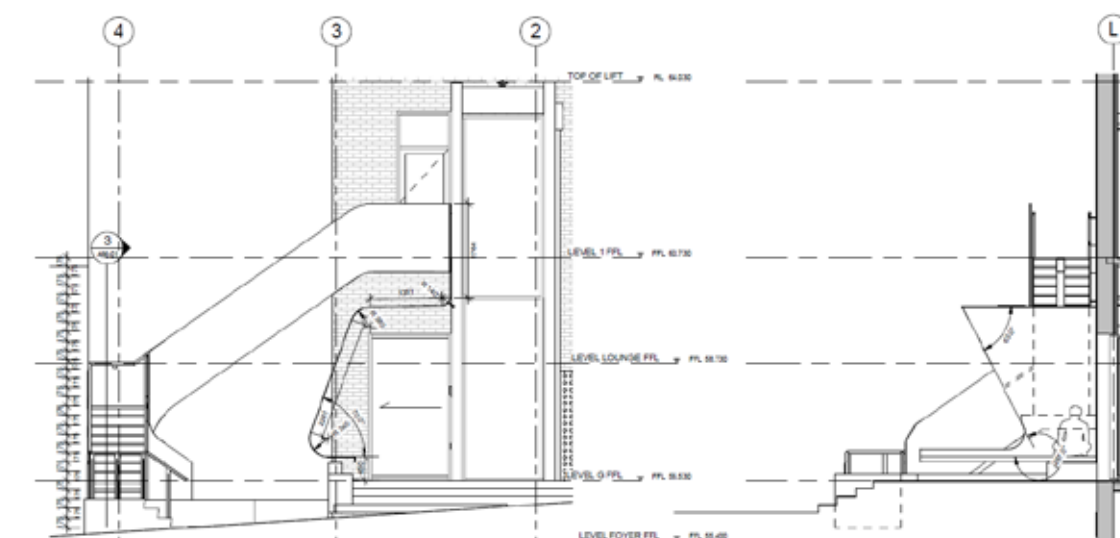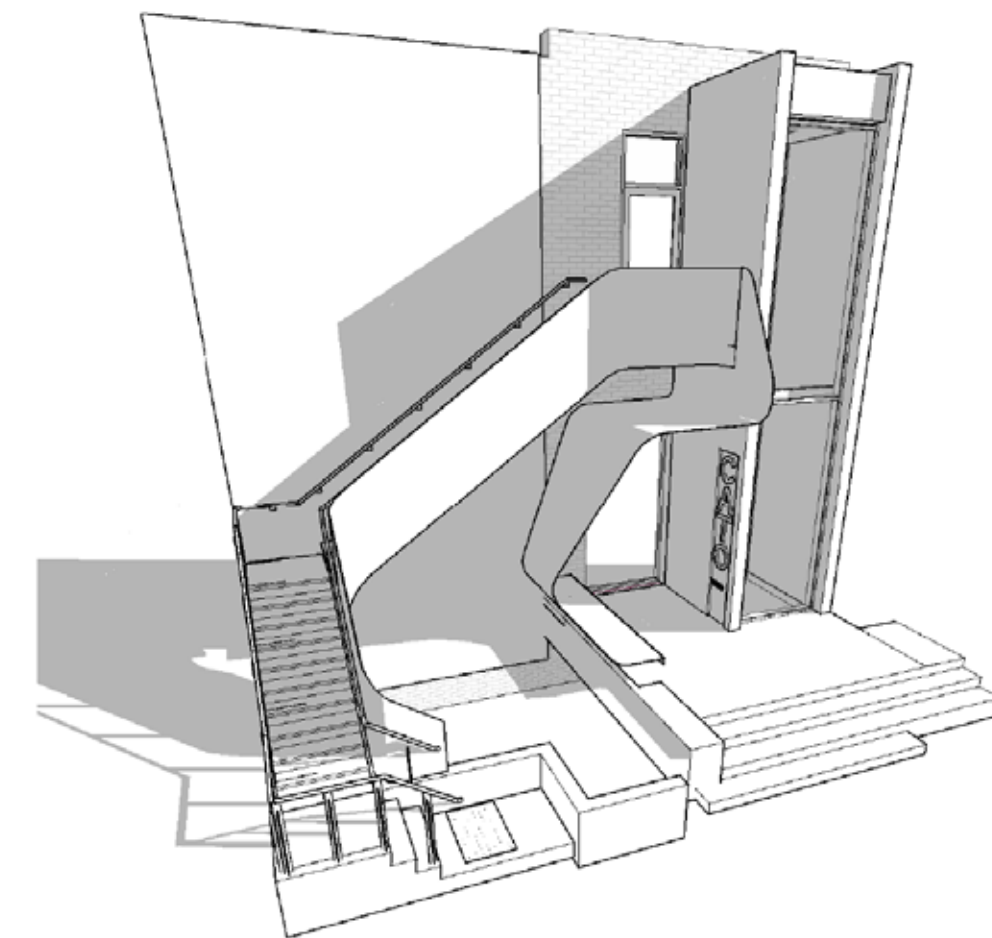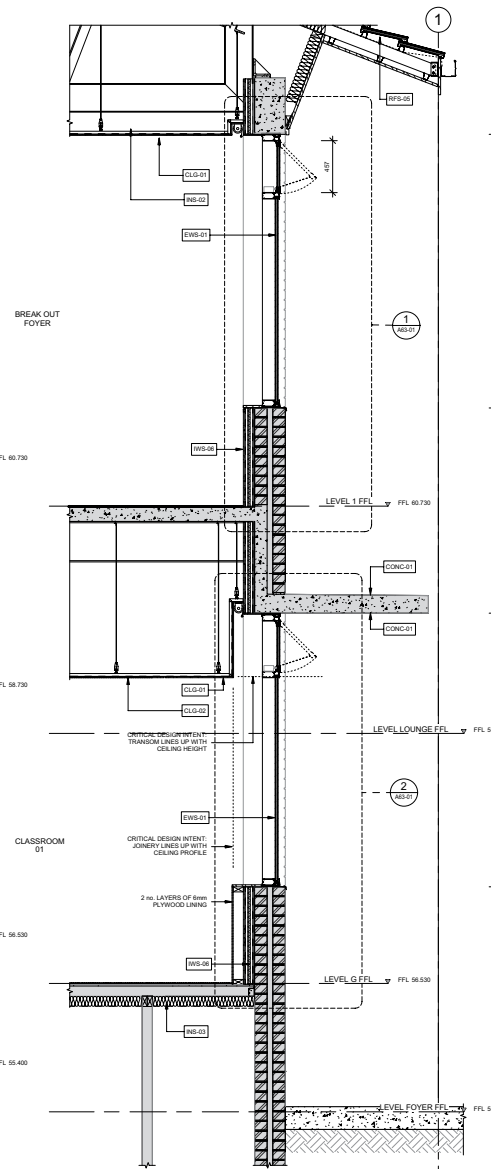

Japara 'The Regent'
















Mount Waverley

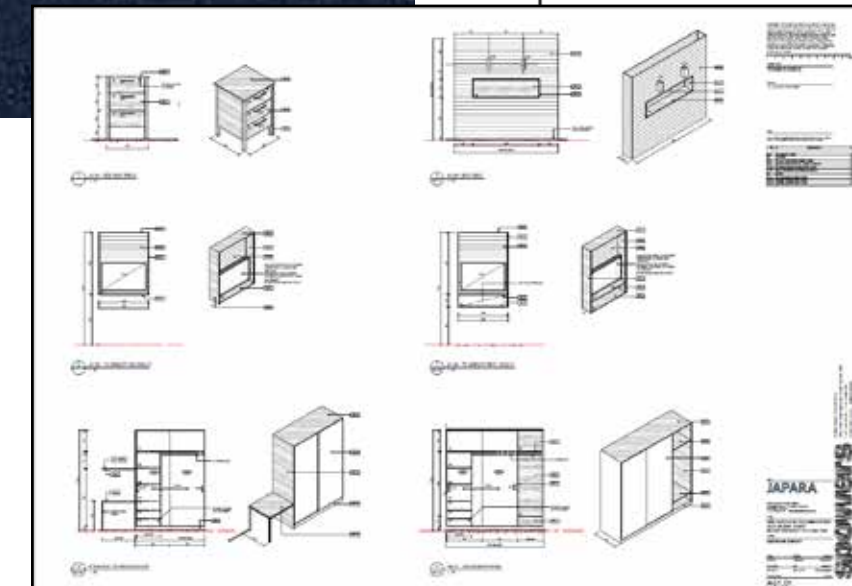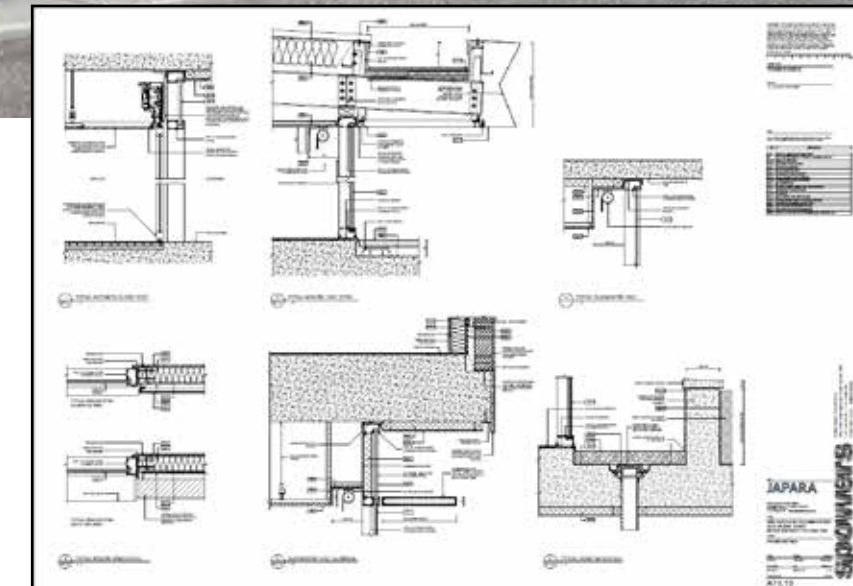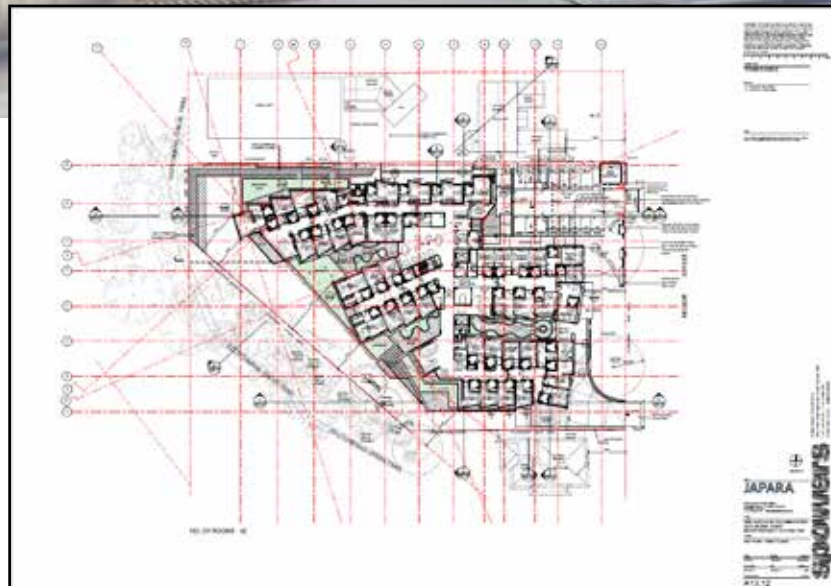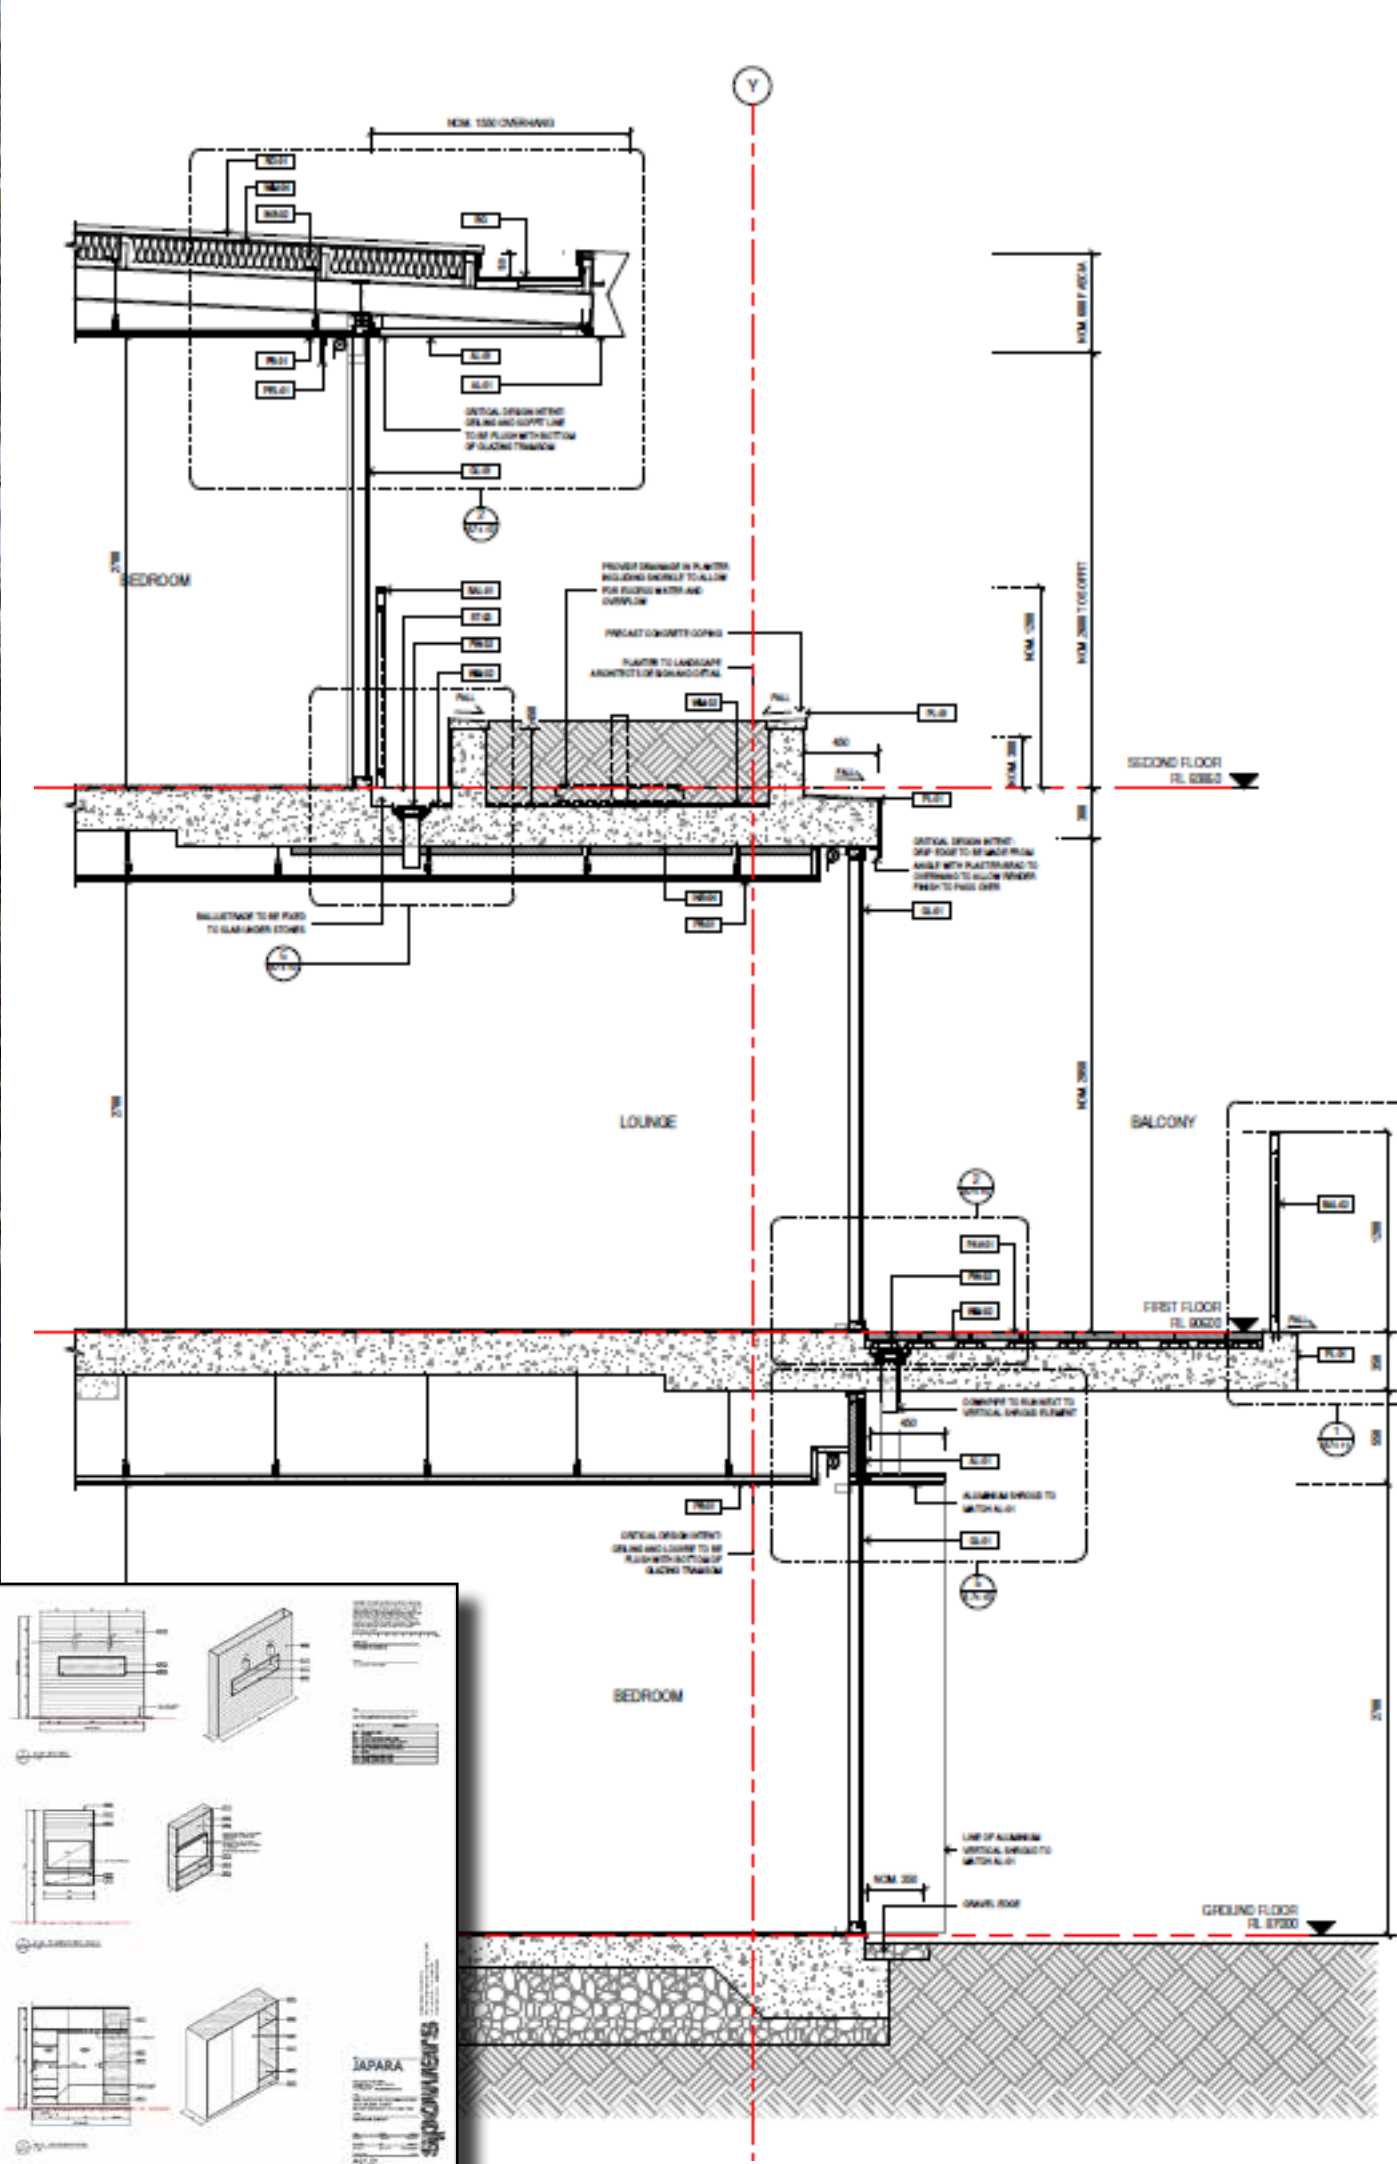

Garden Office

AA ARCHITECTS
Adrian Amore Architects








Carlton, Melbourne

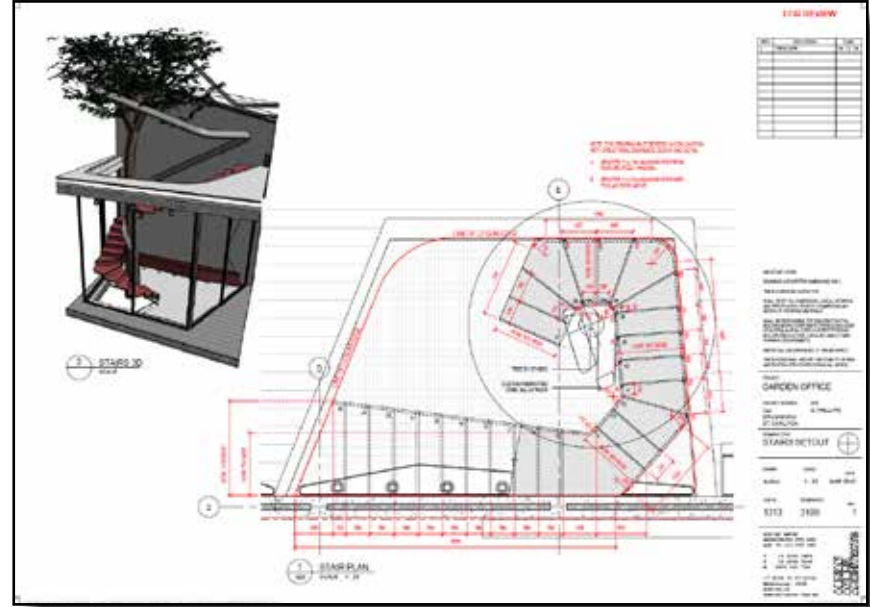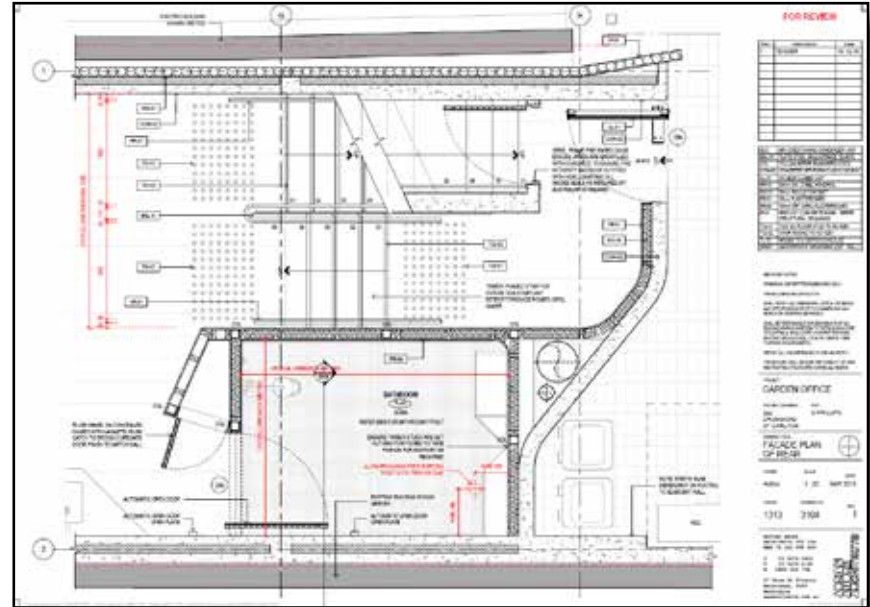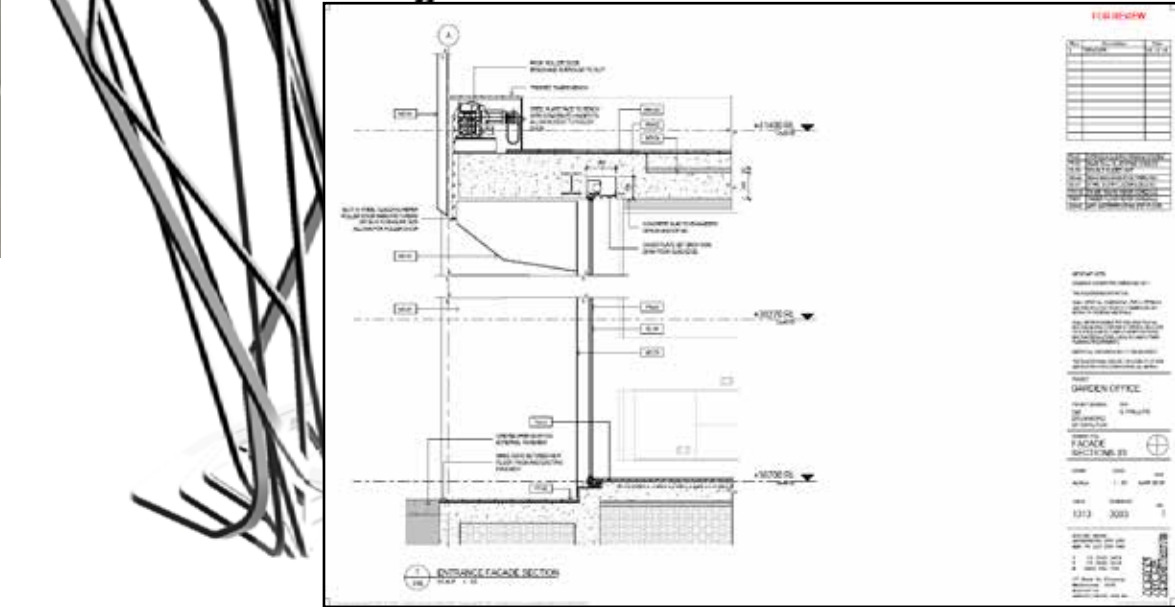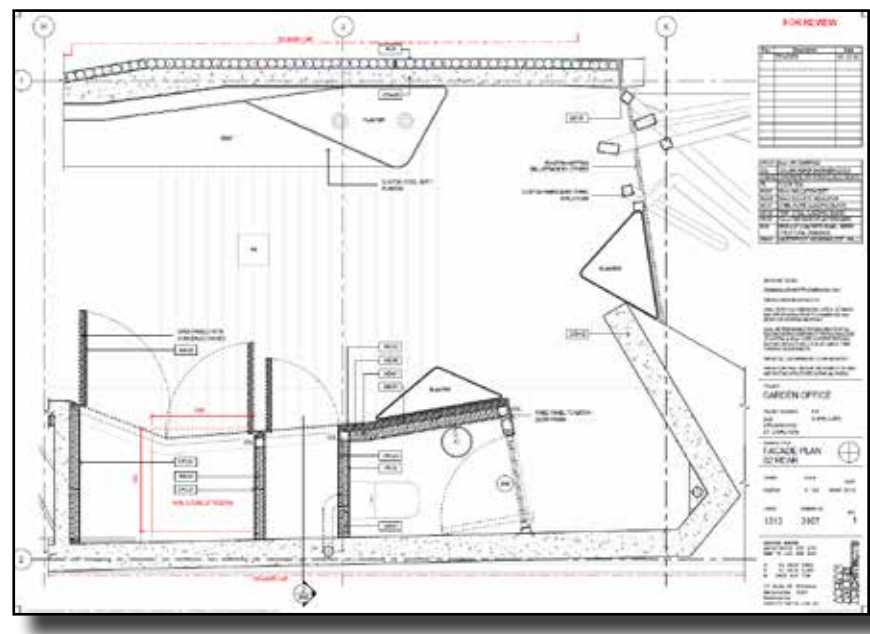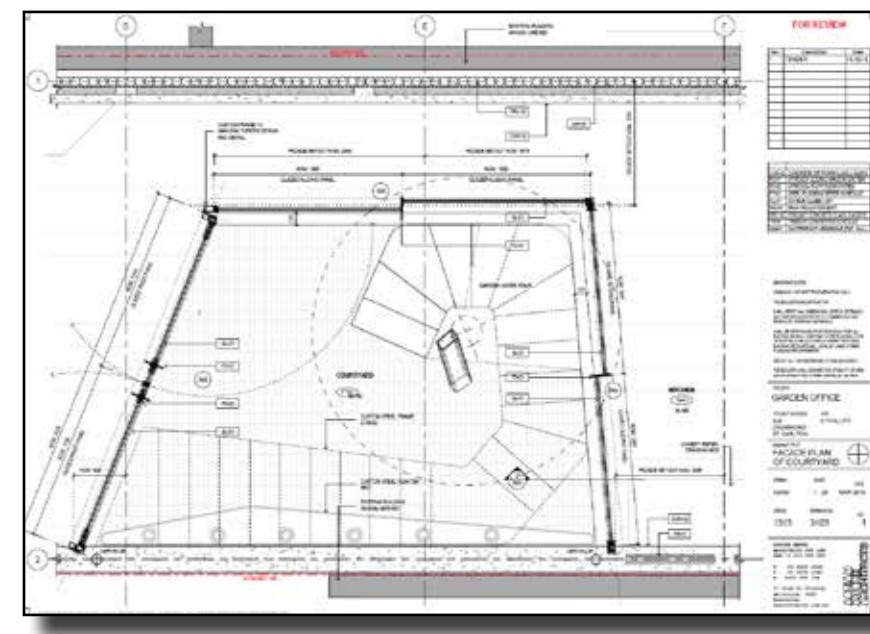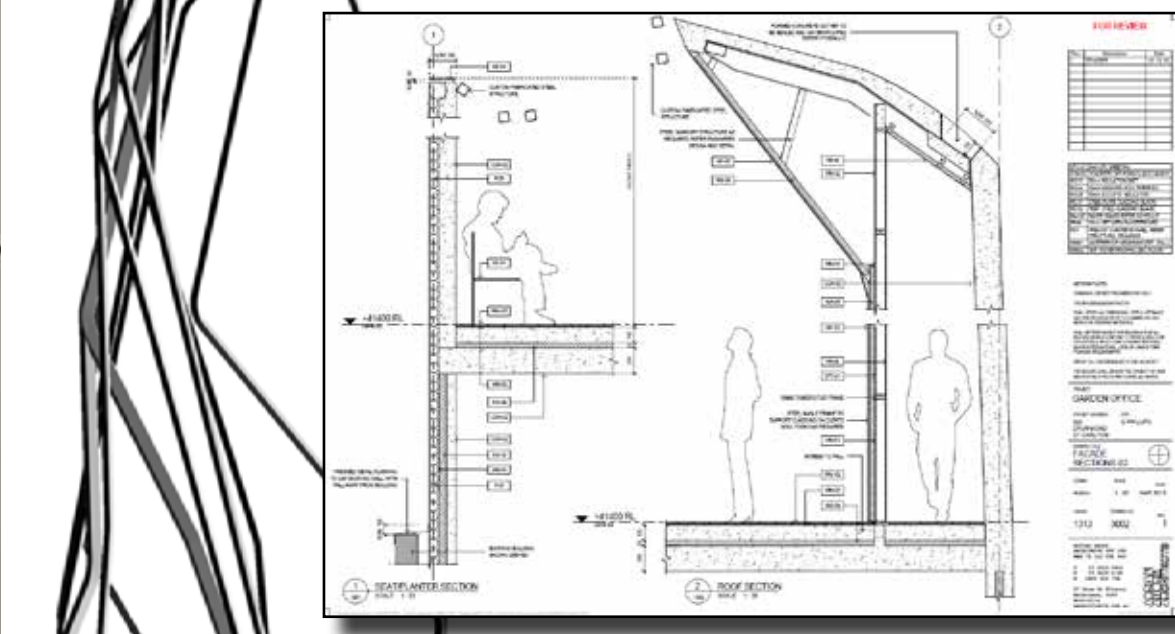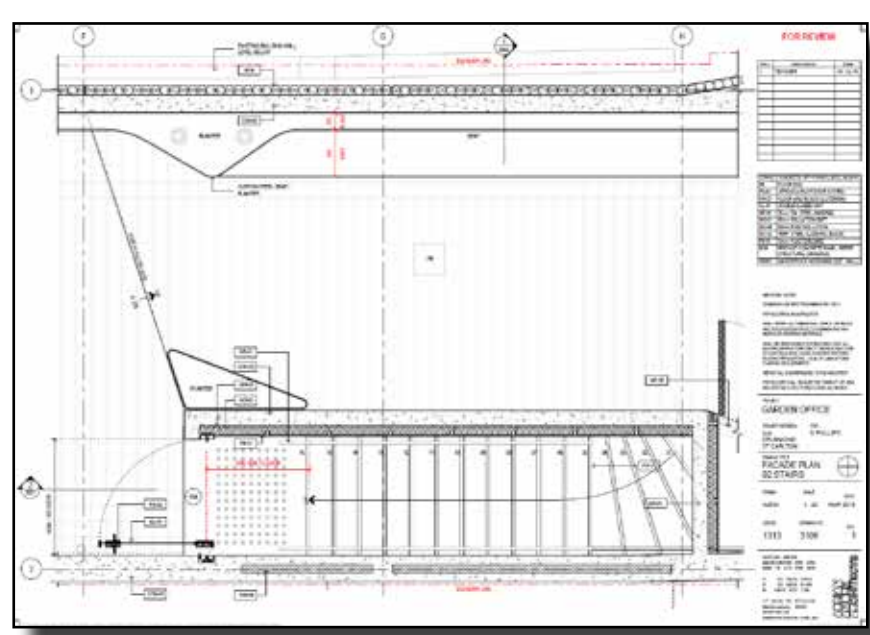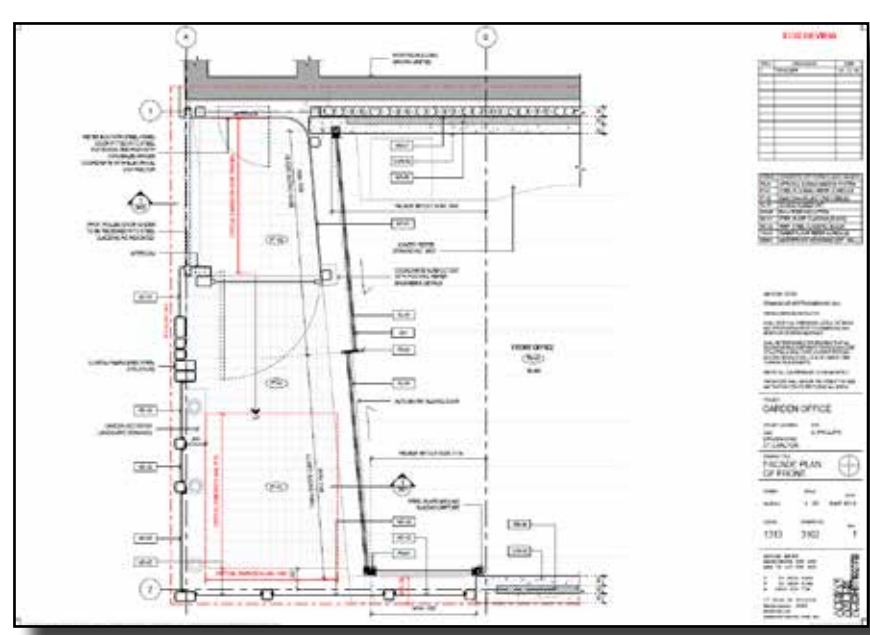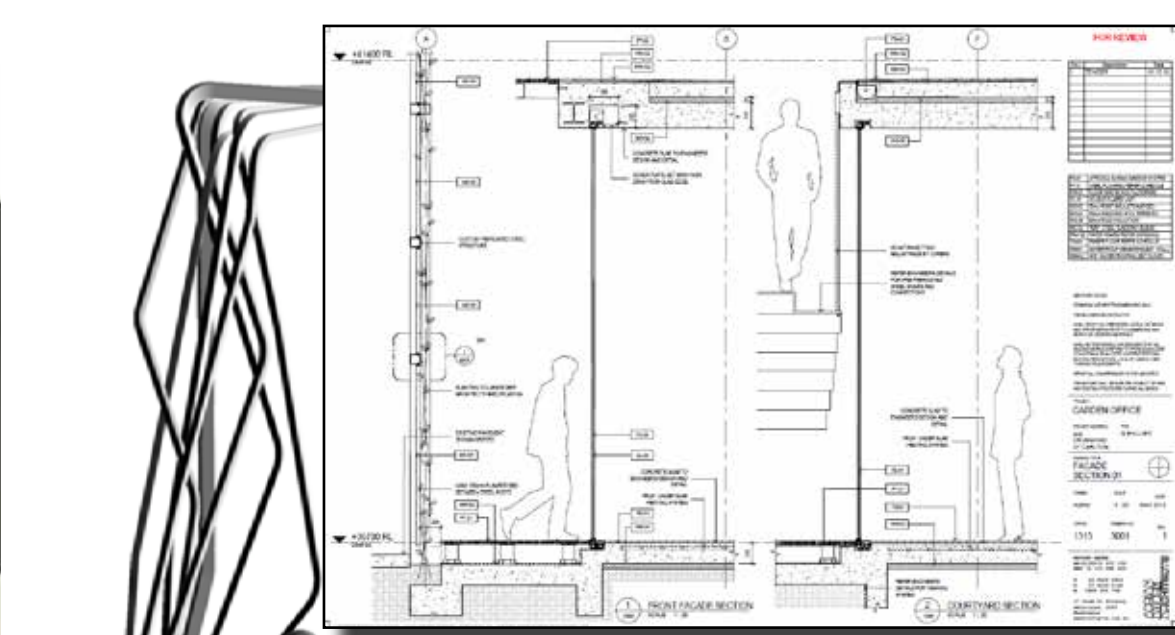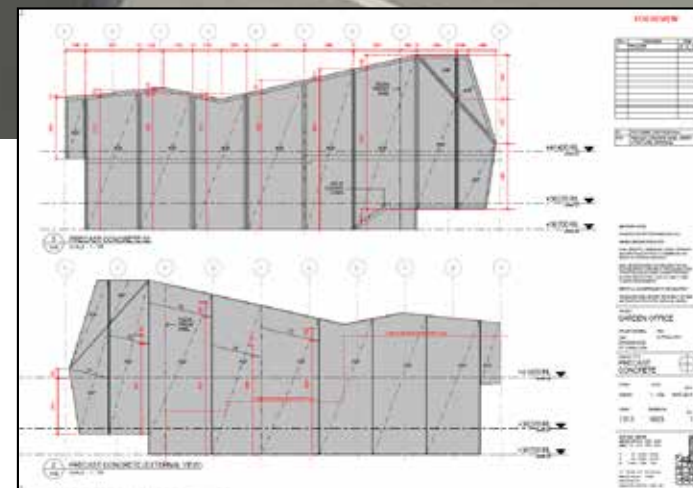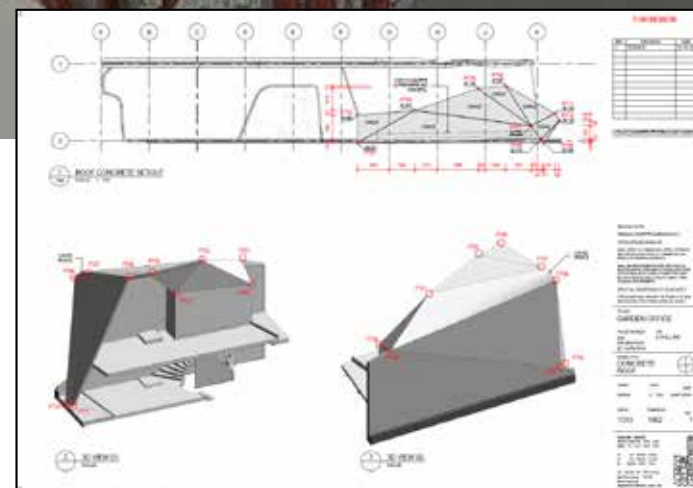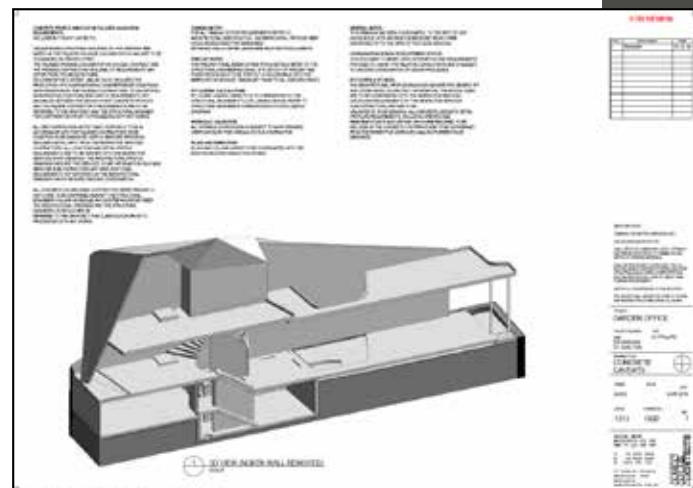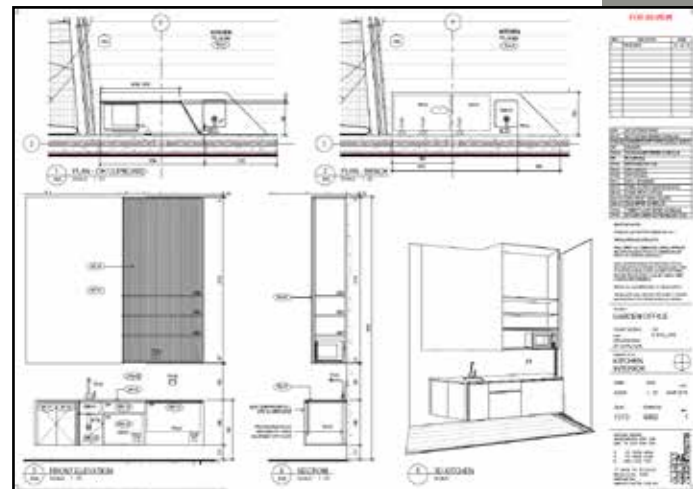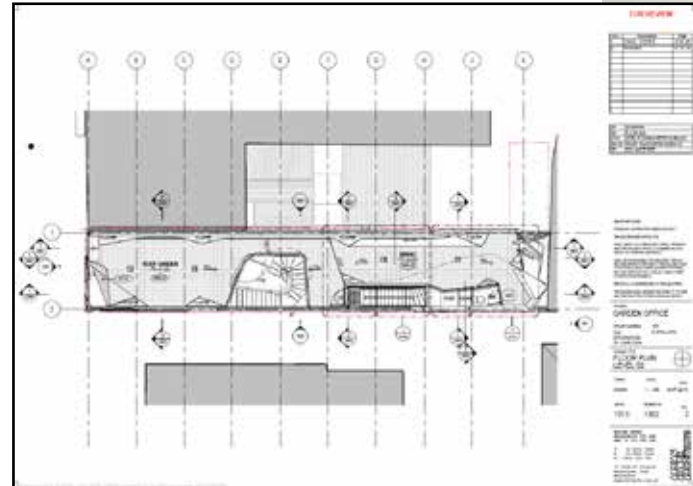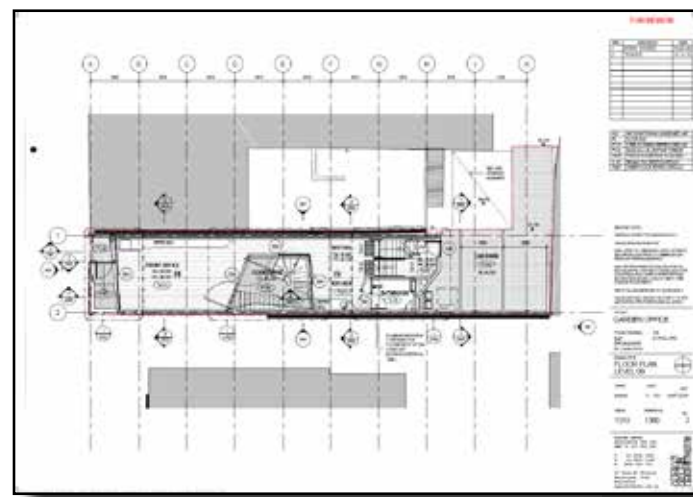

Frankston Yacht Club

Frankston, VIC

Gregory Burgess Pty Ltd Architects

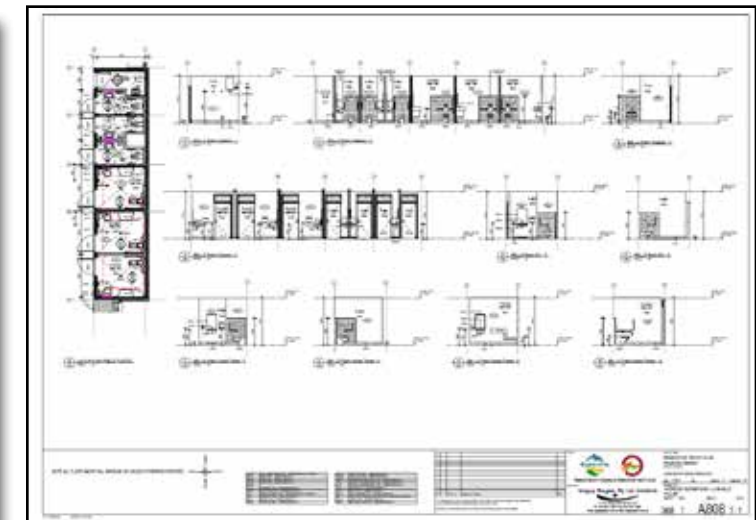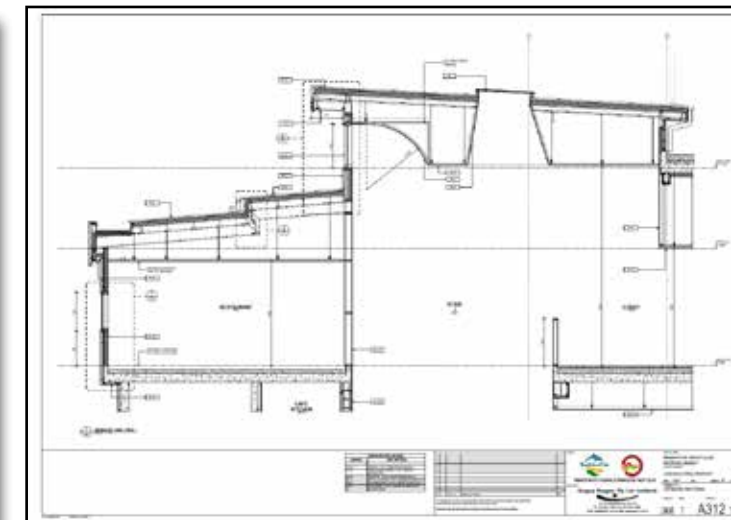
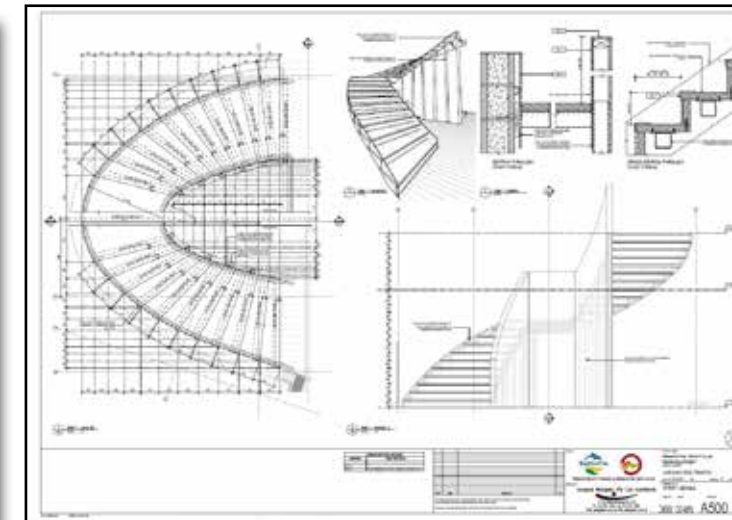
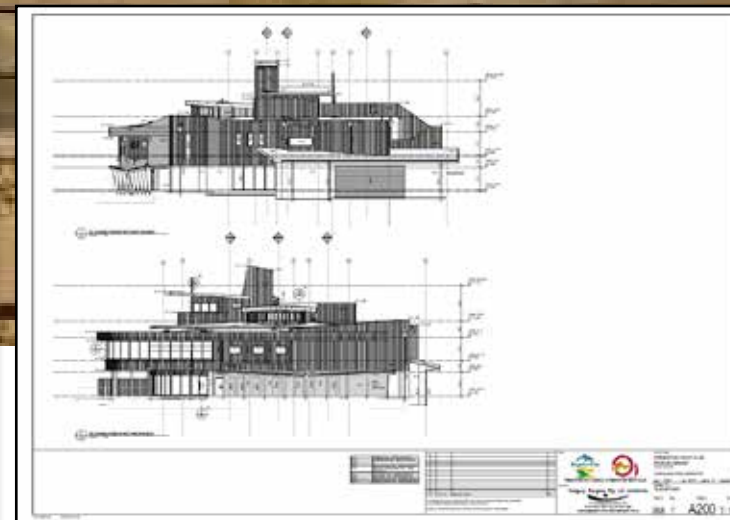
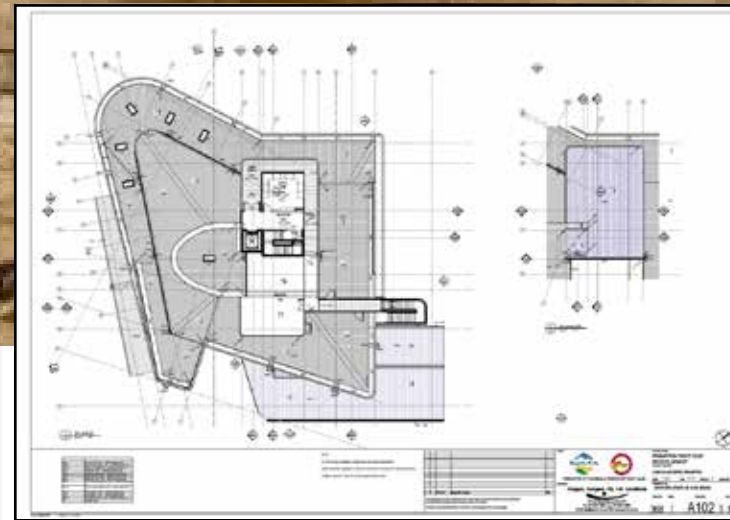
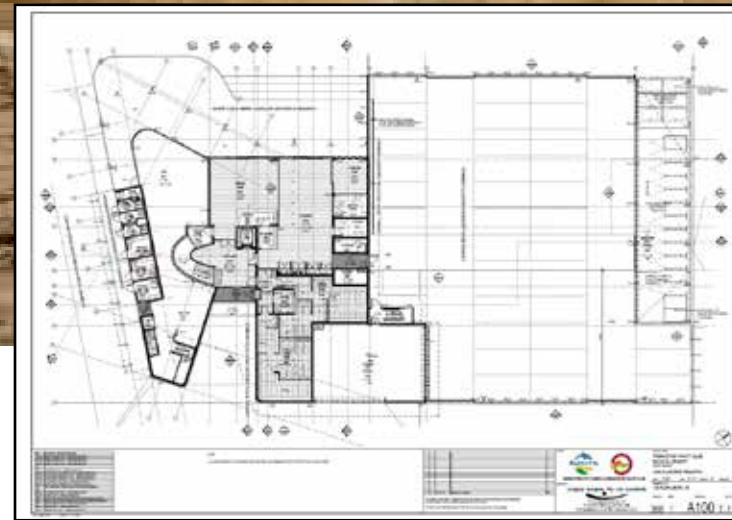
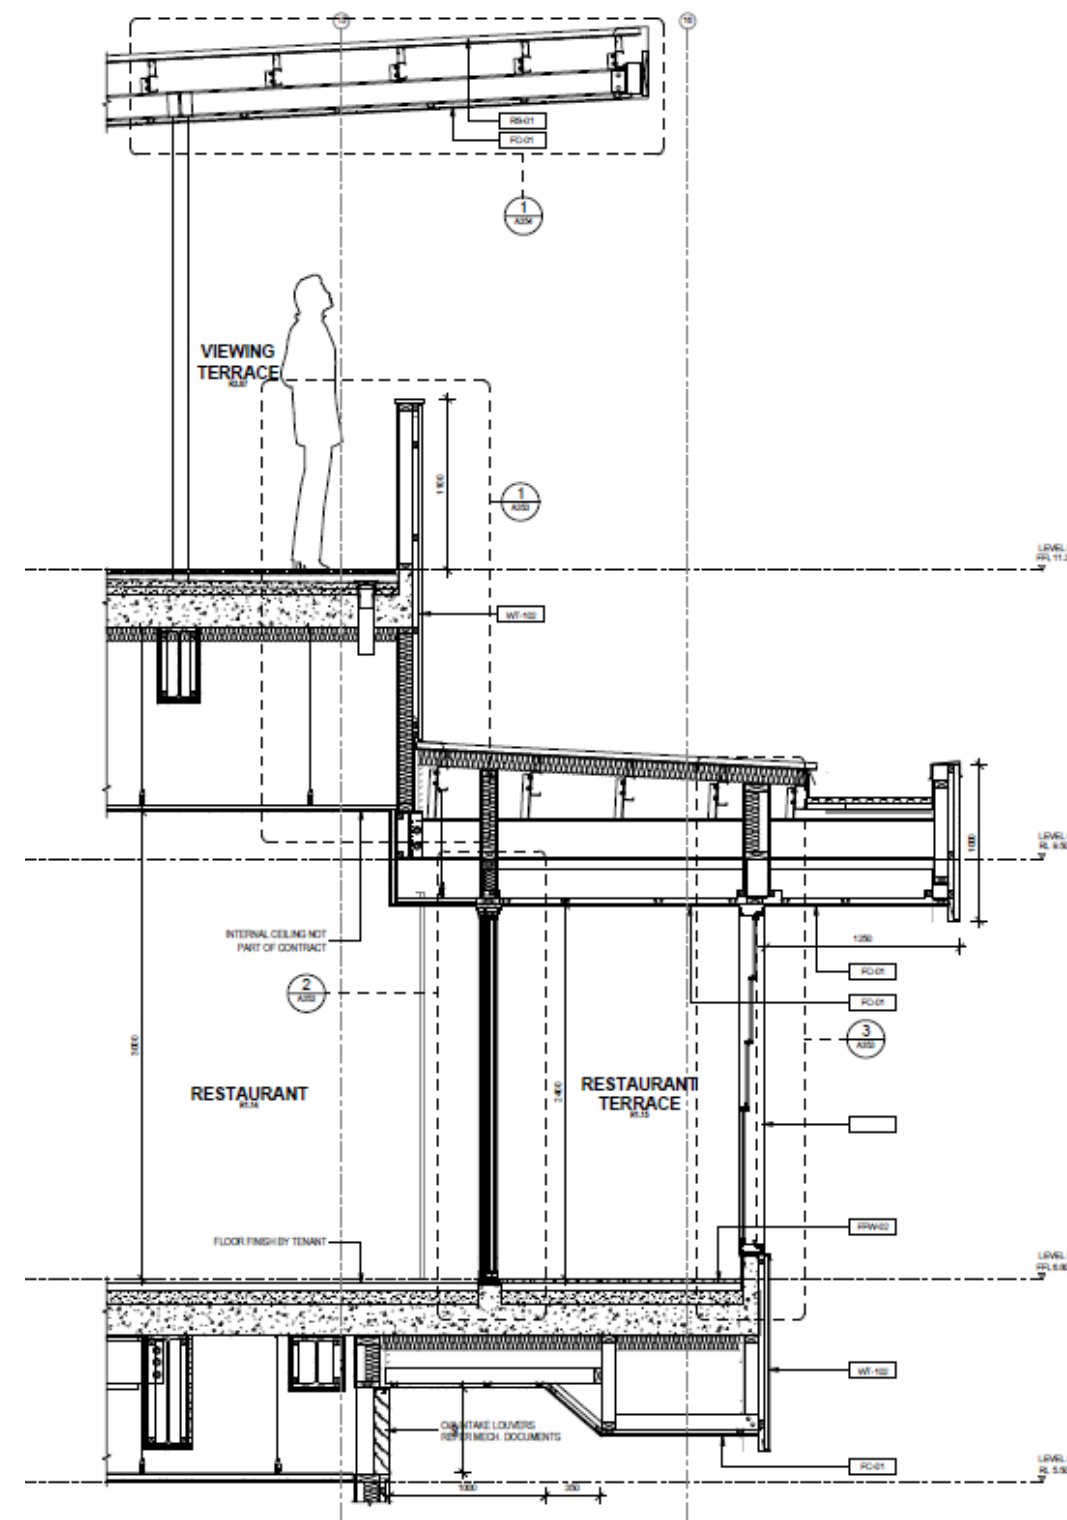




Office Development



347 Camberwell Road

ARM
ARCHITECTURE

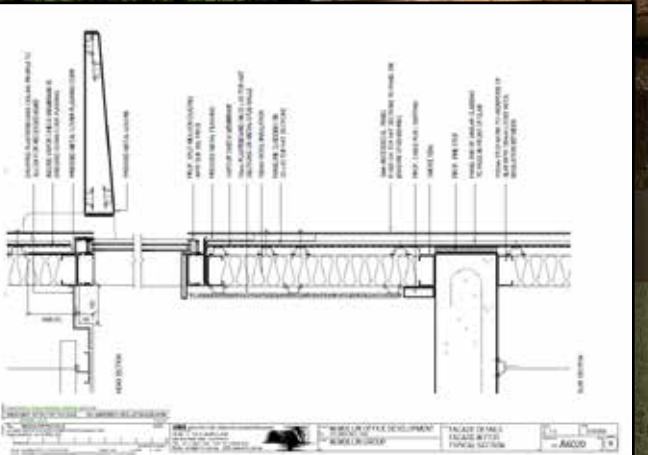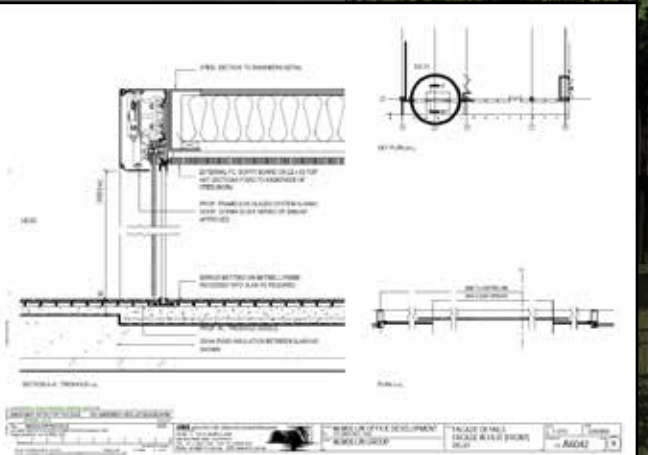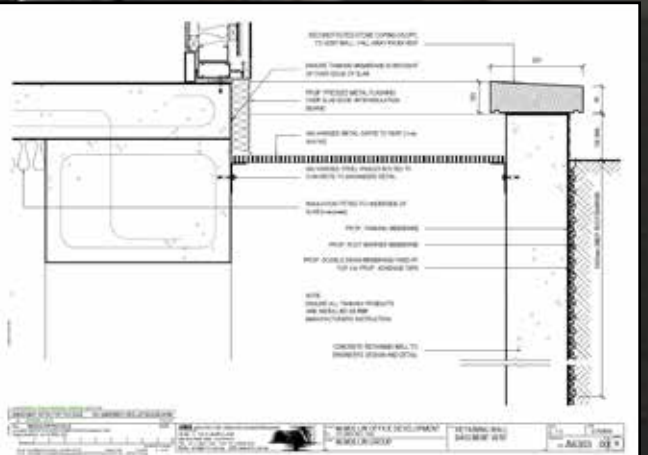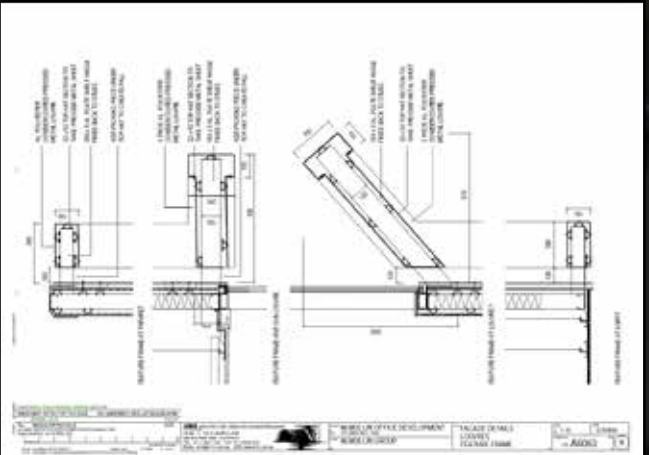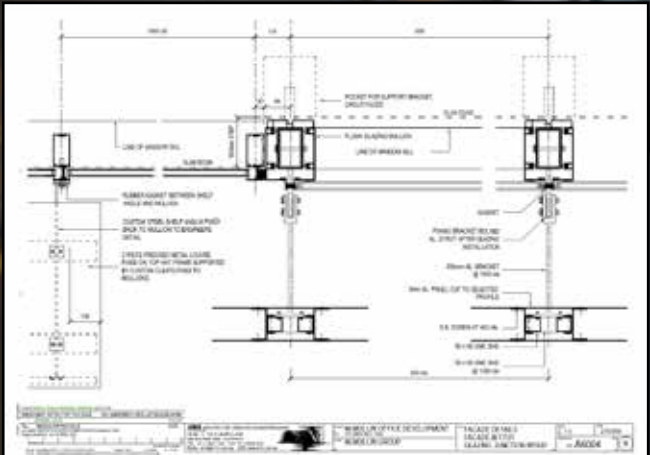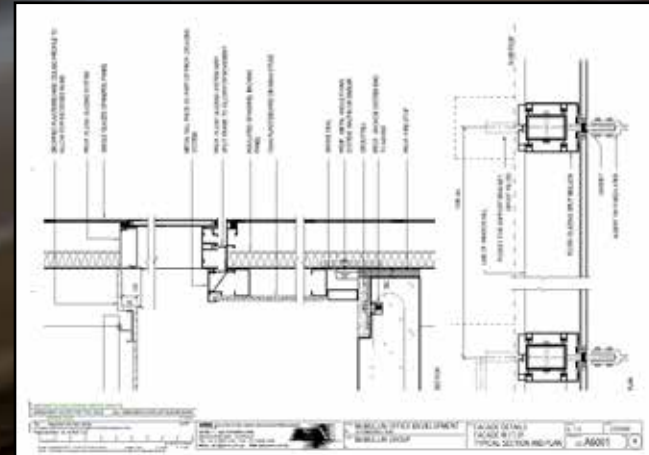

Highpoint Shopping Centre

Maribyrnong, Victoria

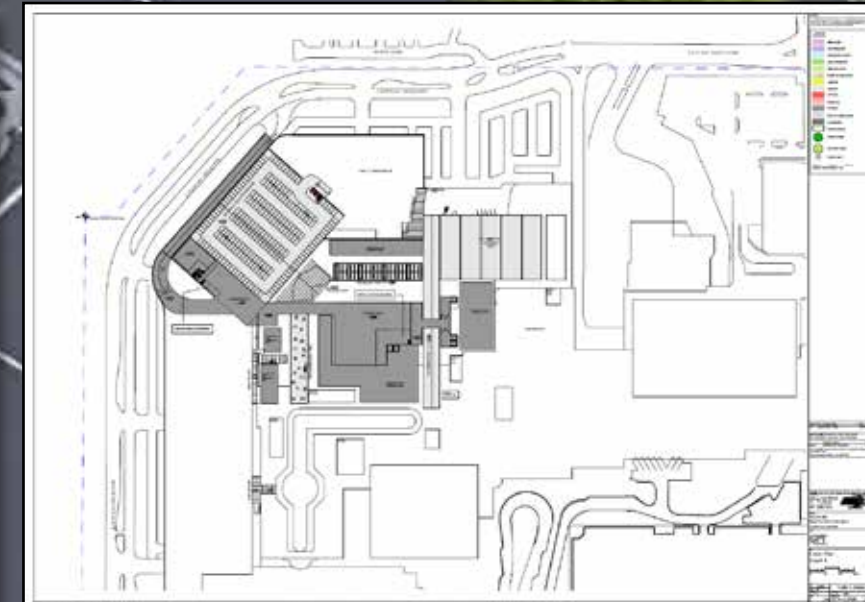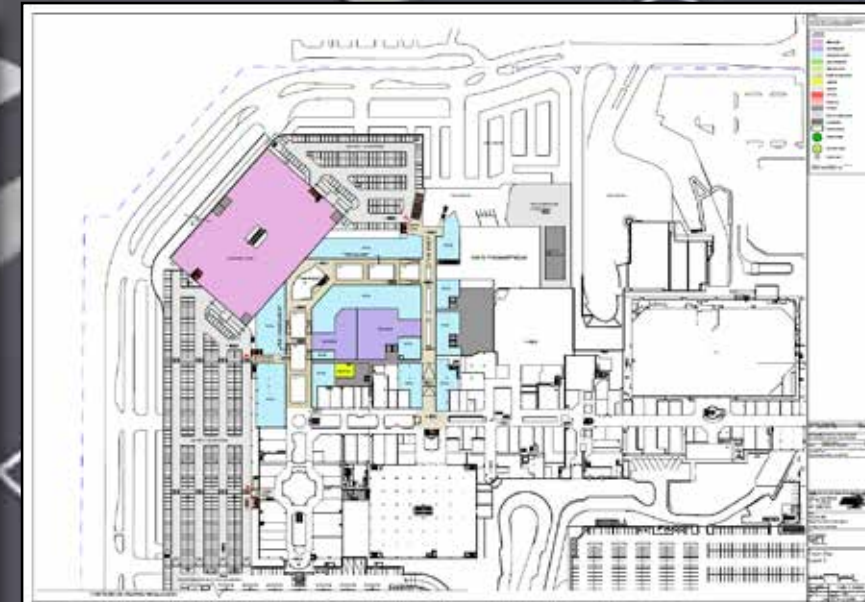



Facade Closed





Facade Open

Malvern Road Apartments

Luxury Apartments

John Wardle Architects

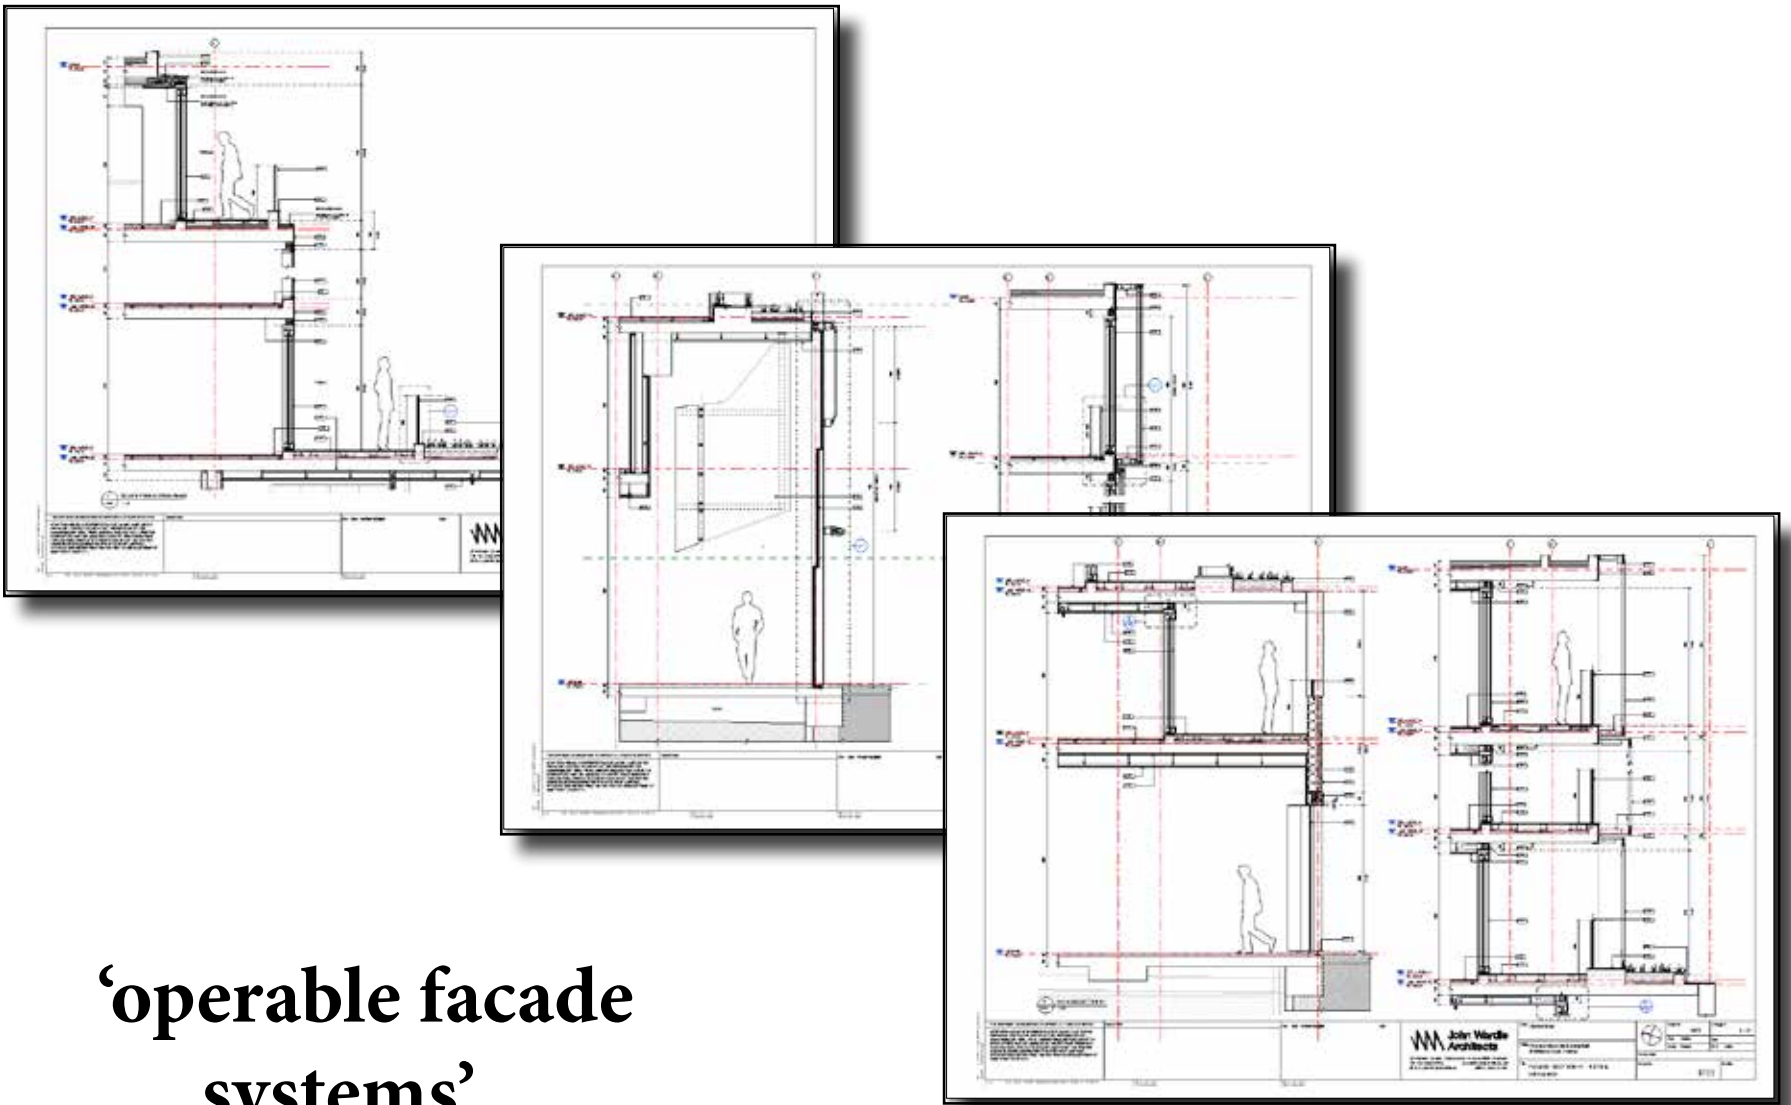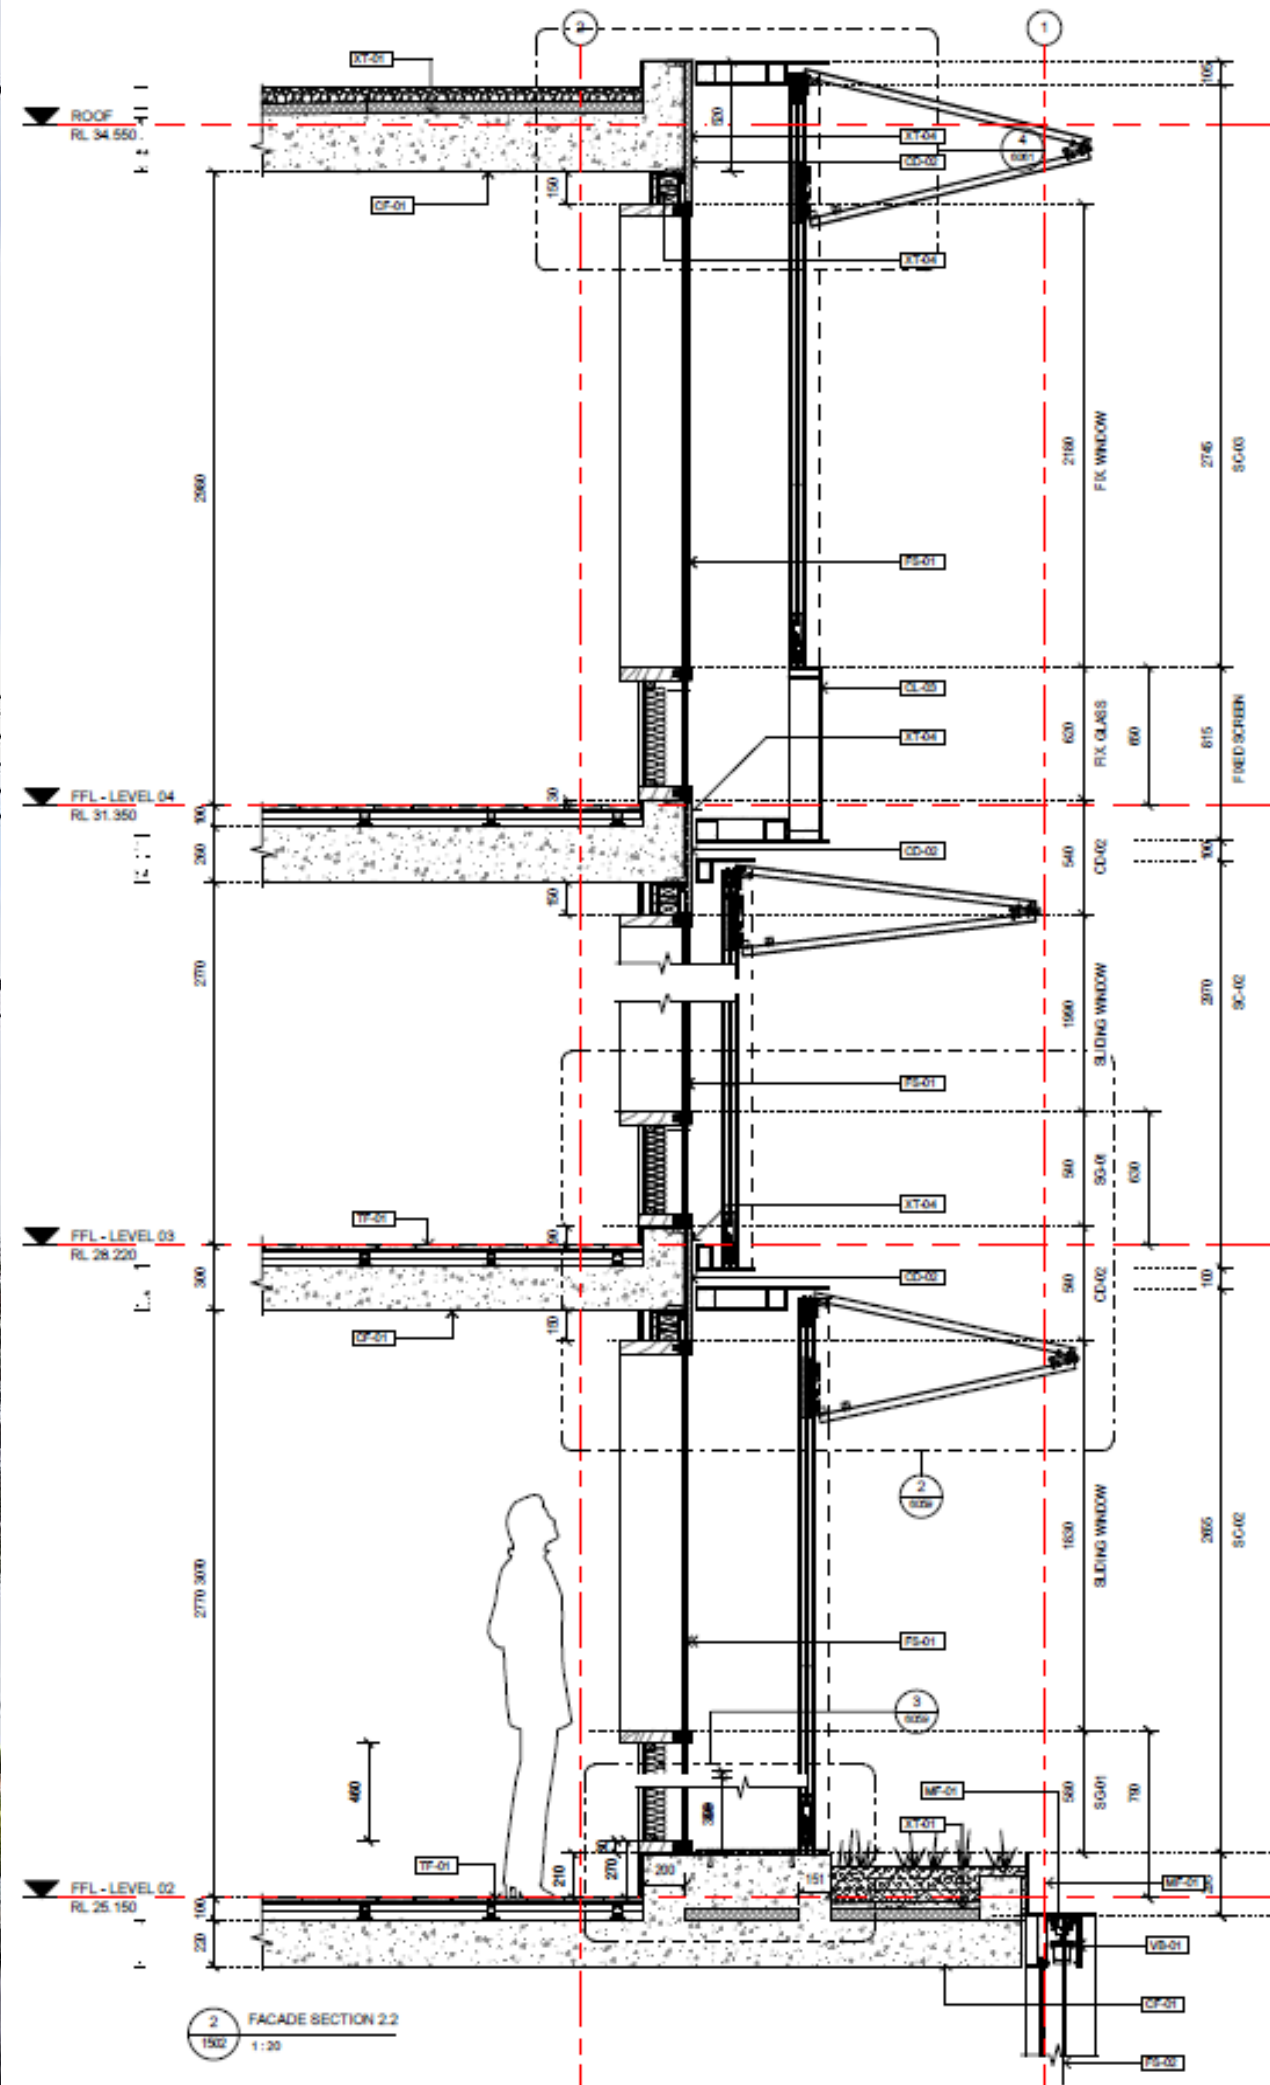

‘operable facade systems’




Toorak Park

Luxury Apartment Precincts


DENTON
CORKER
MARSHALL

'Fully Documented
Fit Outs'





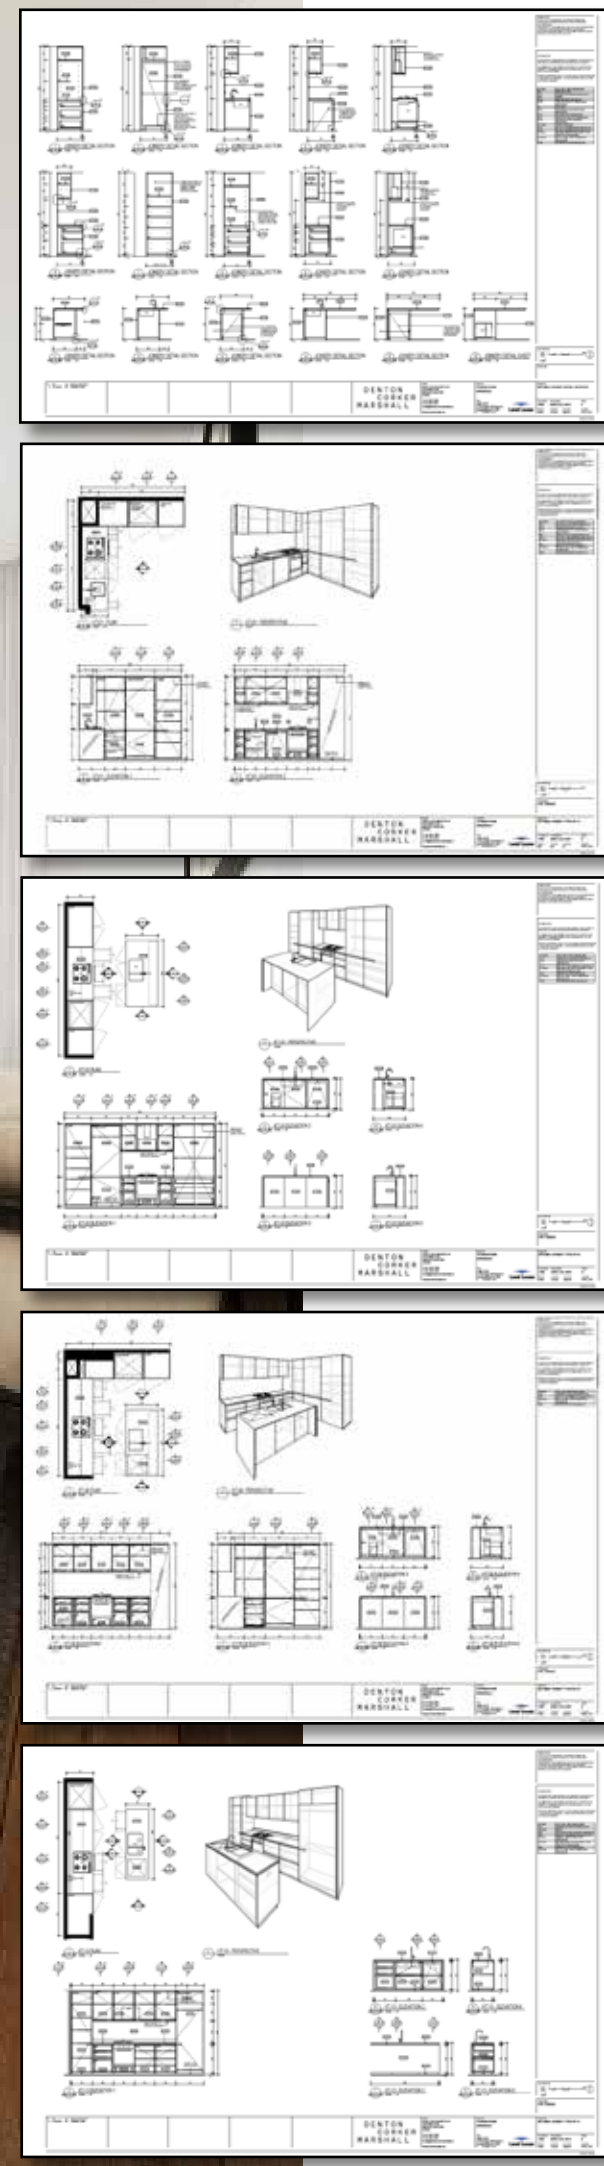


‘Detailed Kitchen Assemblies’

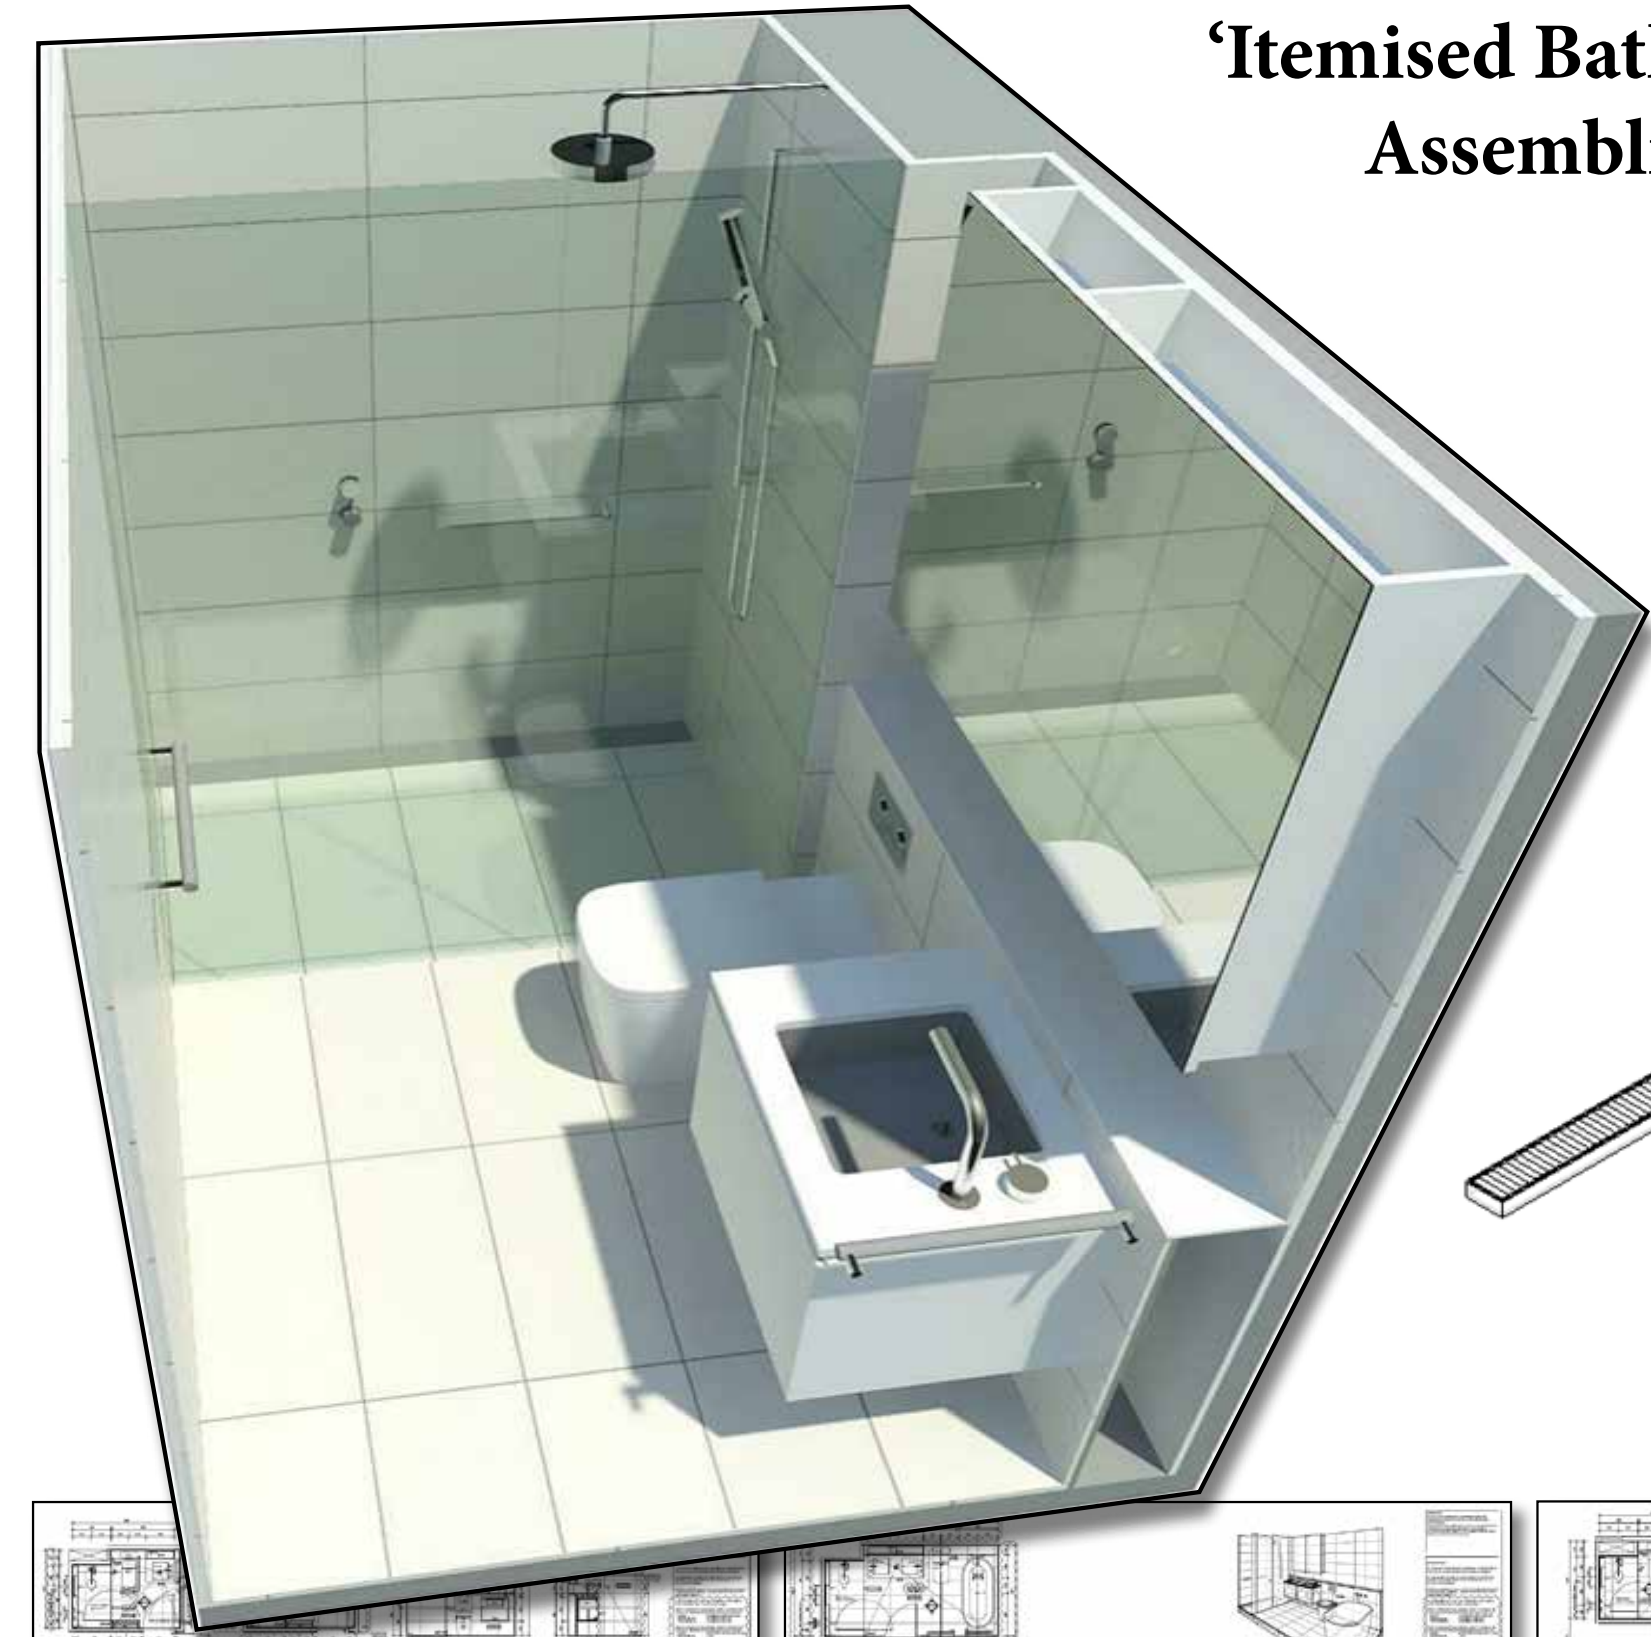

‘Itemised Bathroom Assemblies’

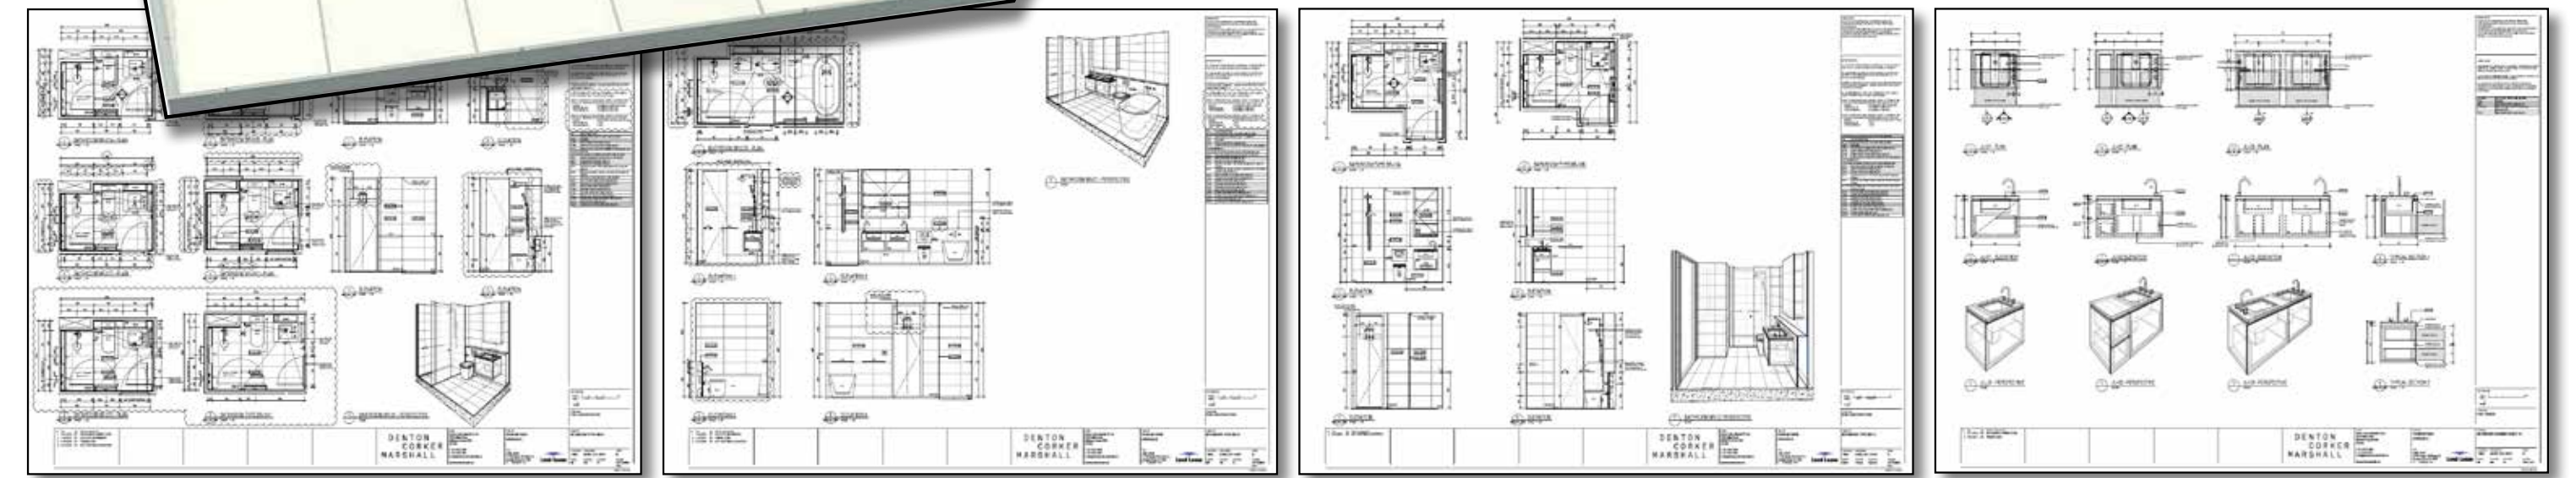
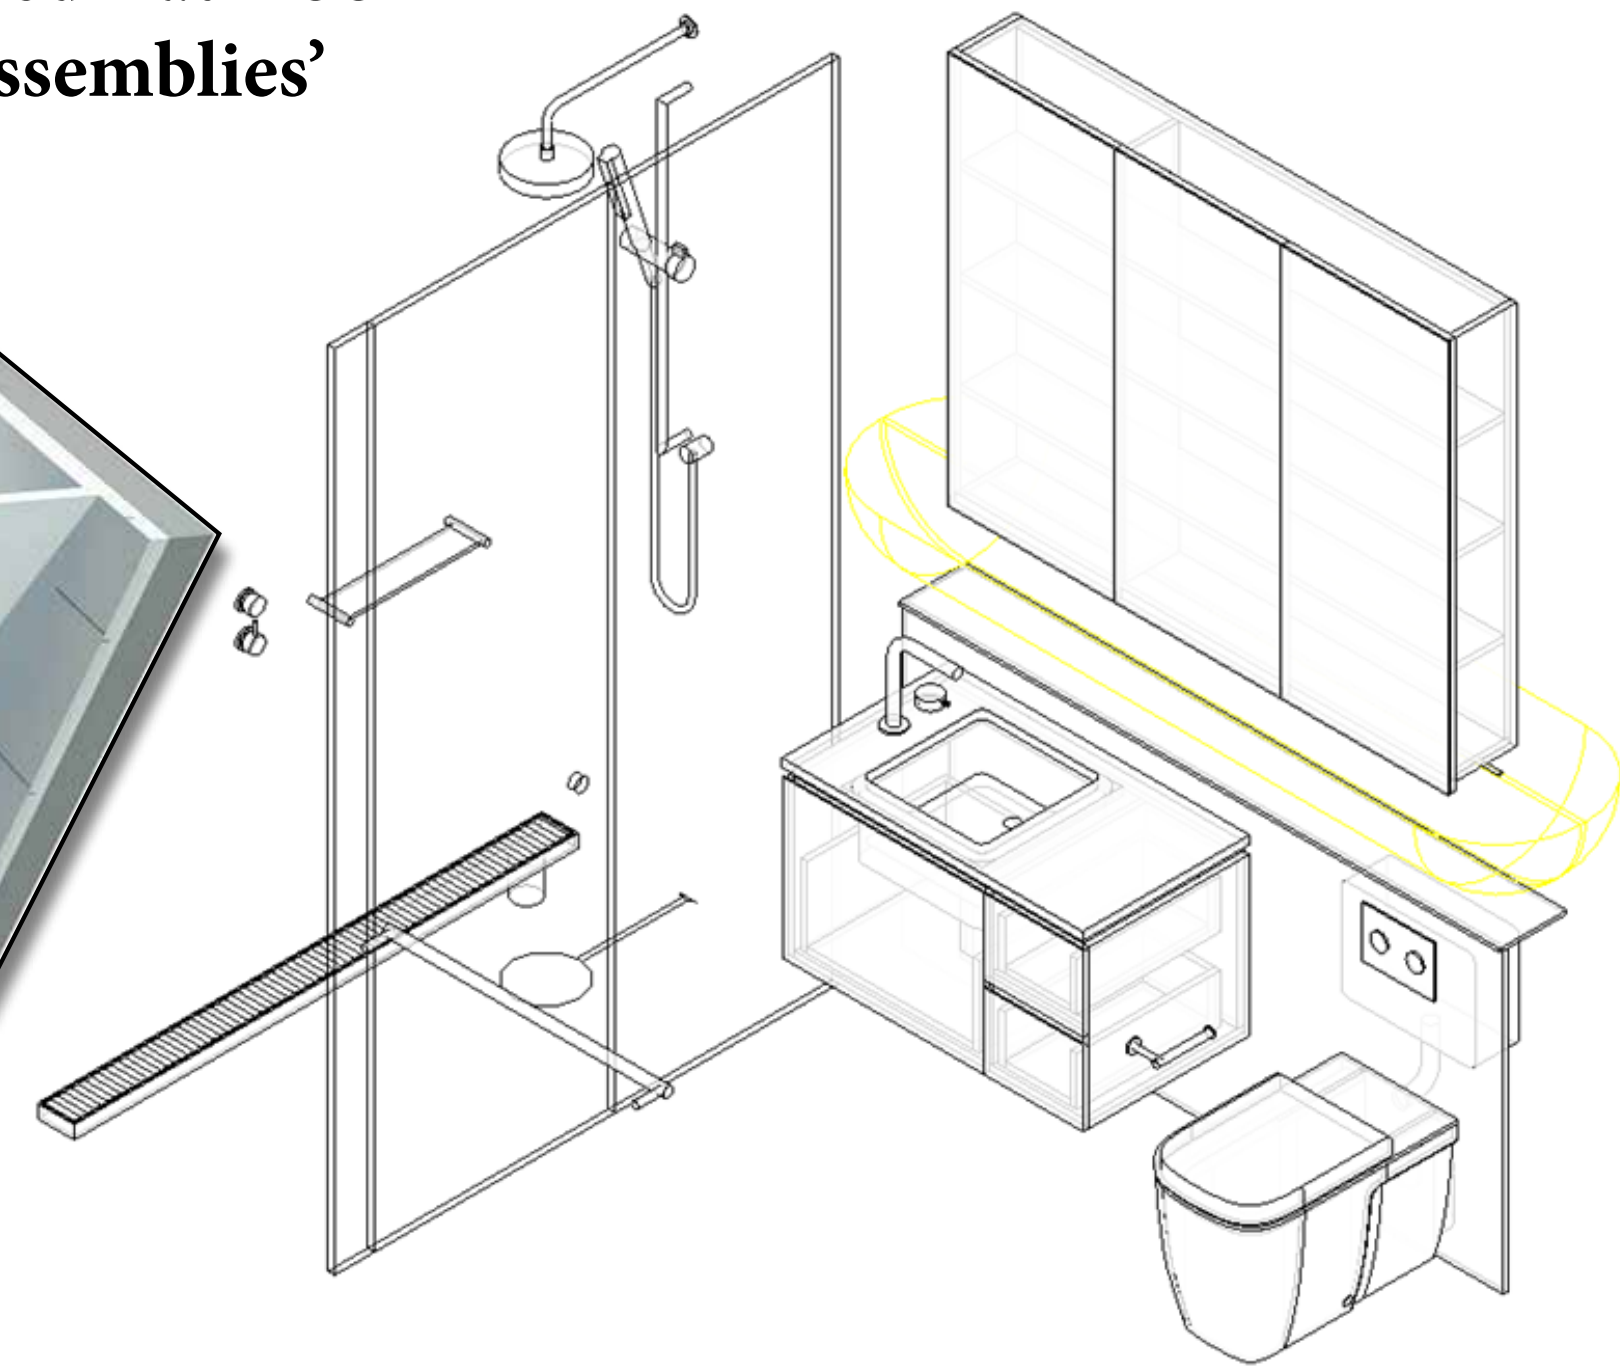


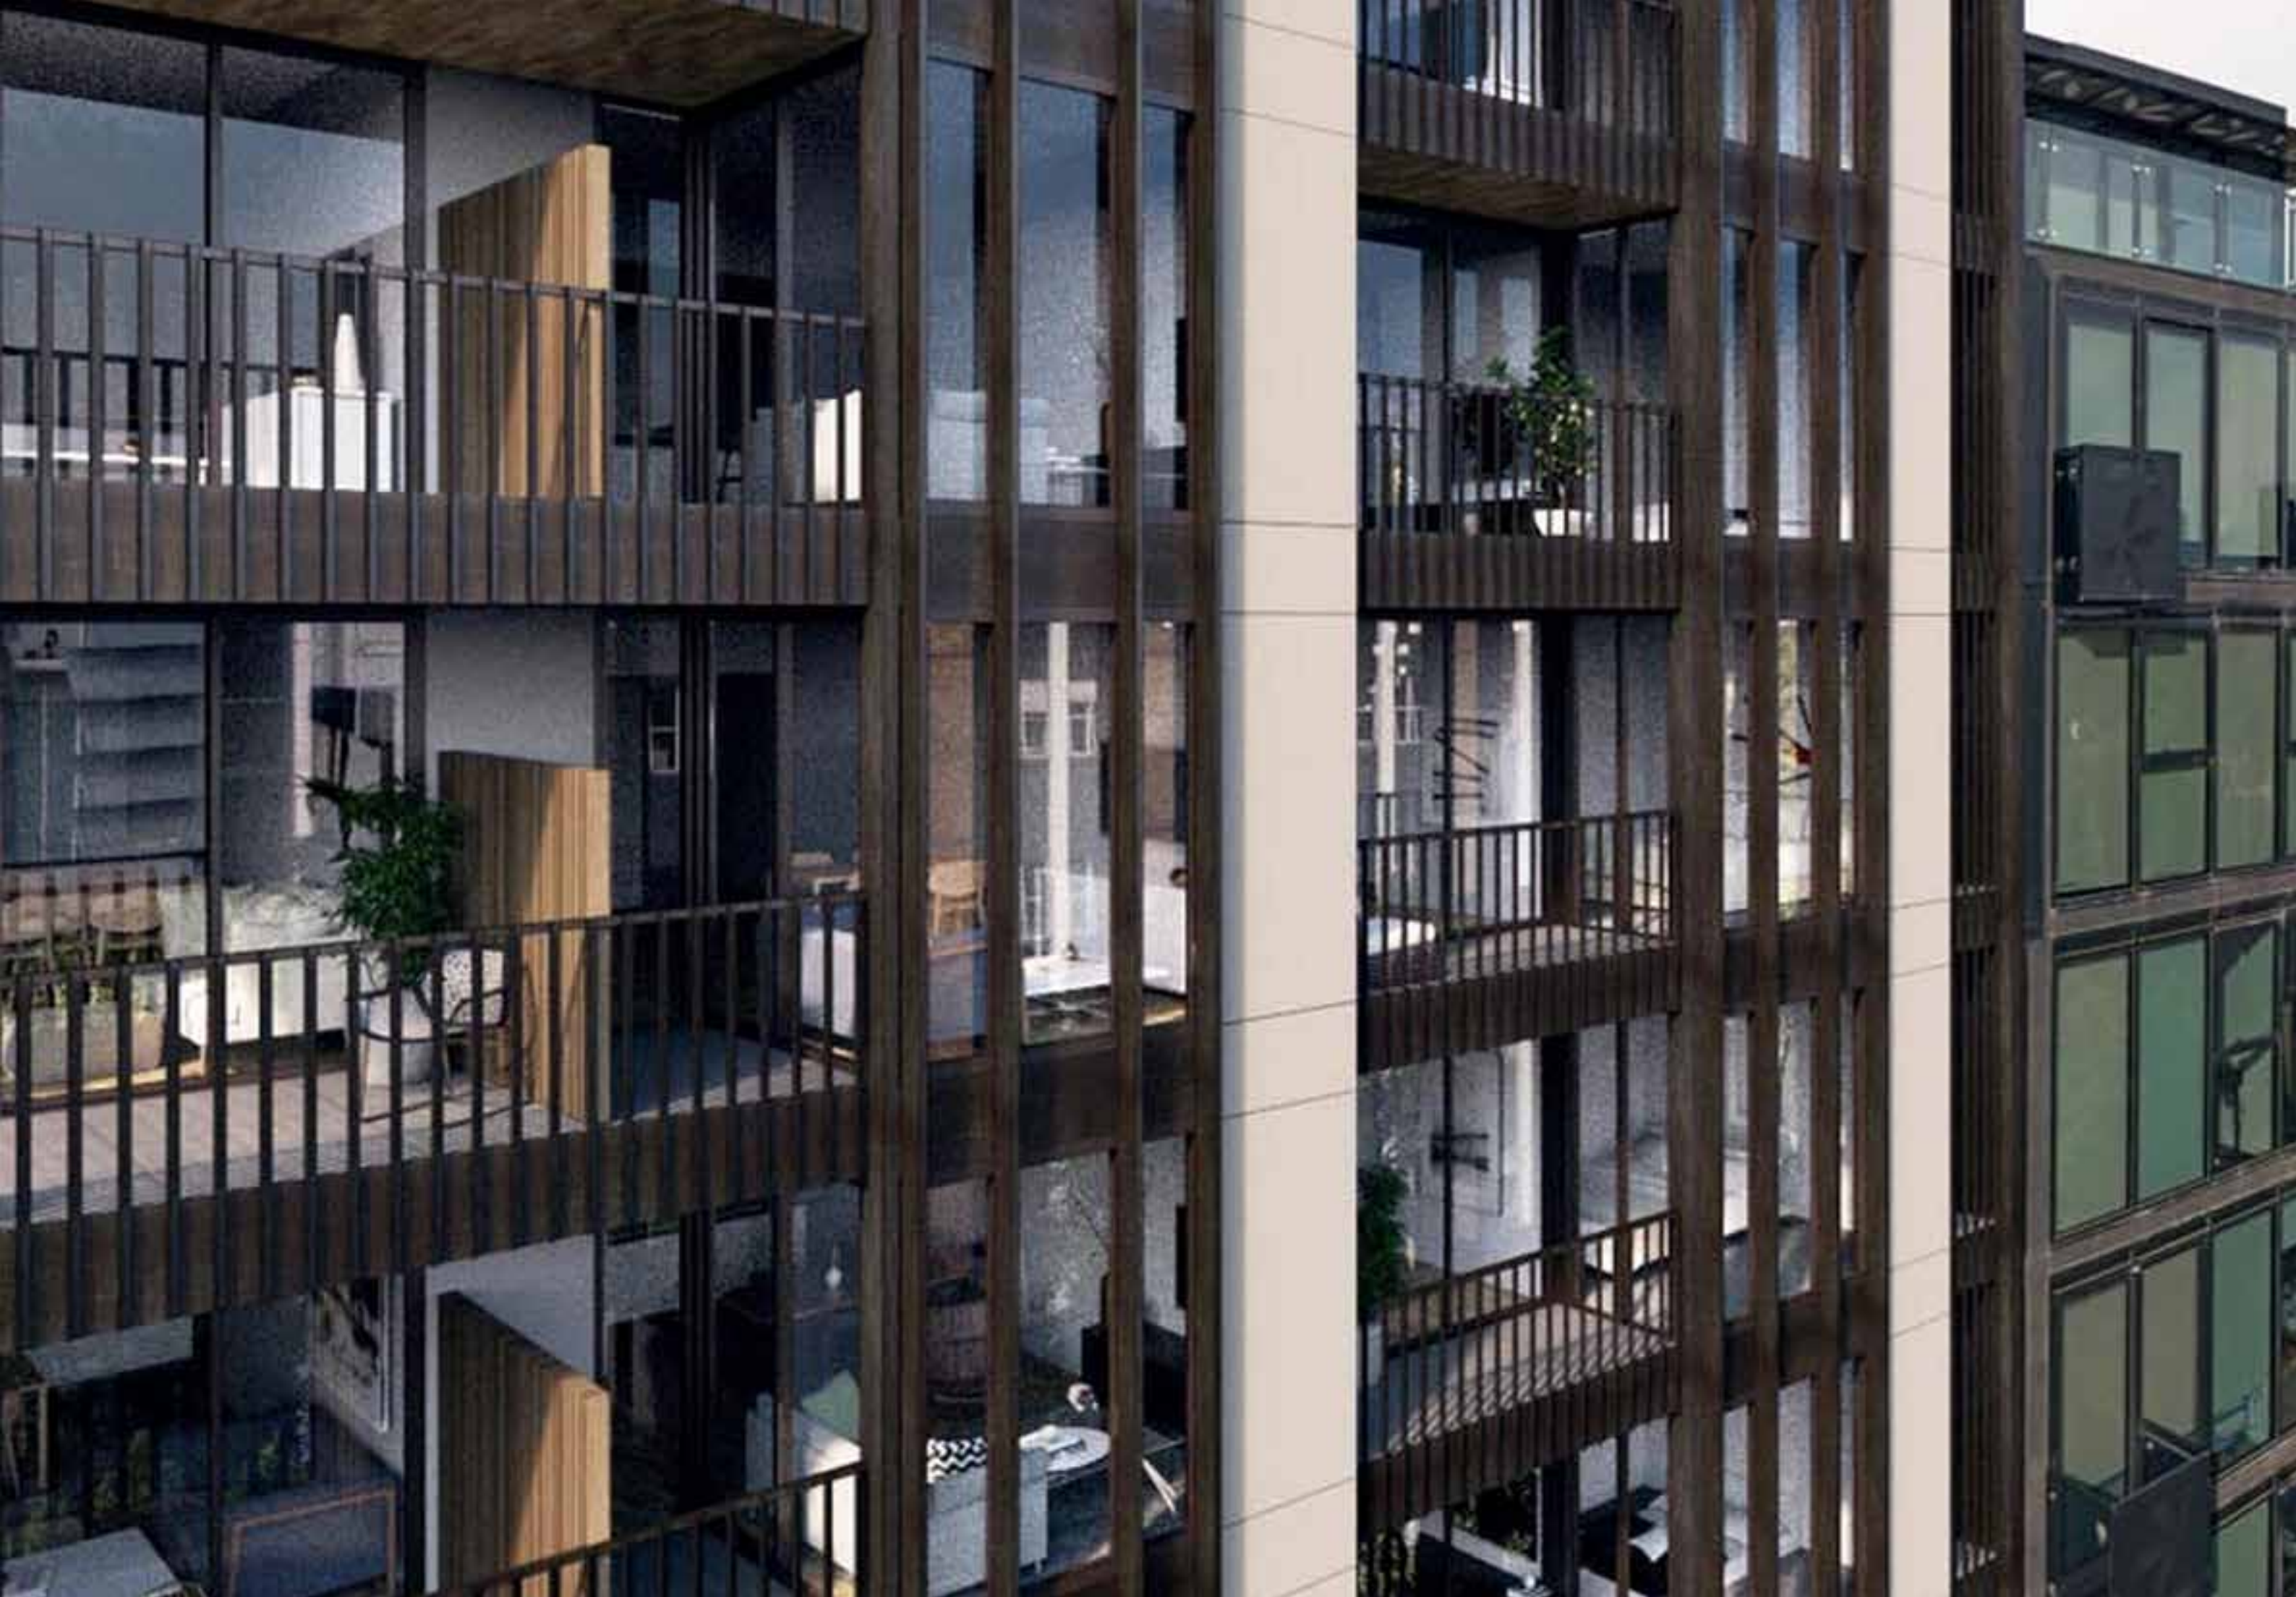


Helio

Multi-Residential Development


inhabit
DESIGN

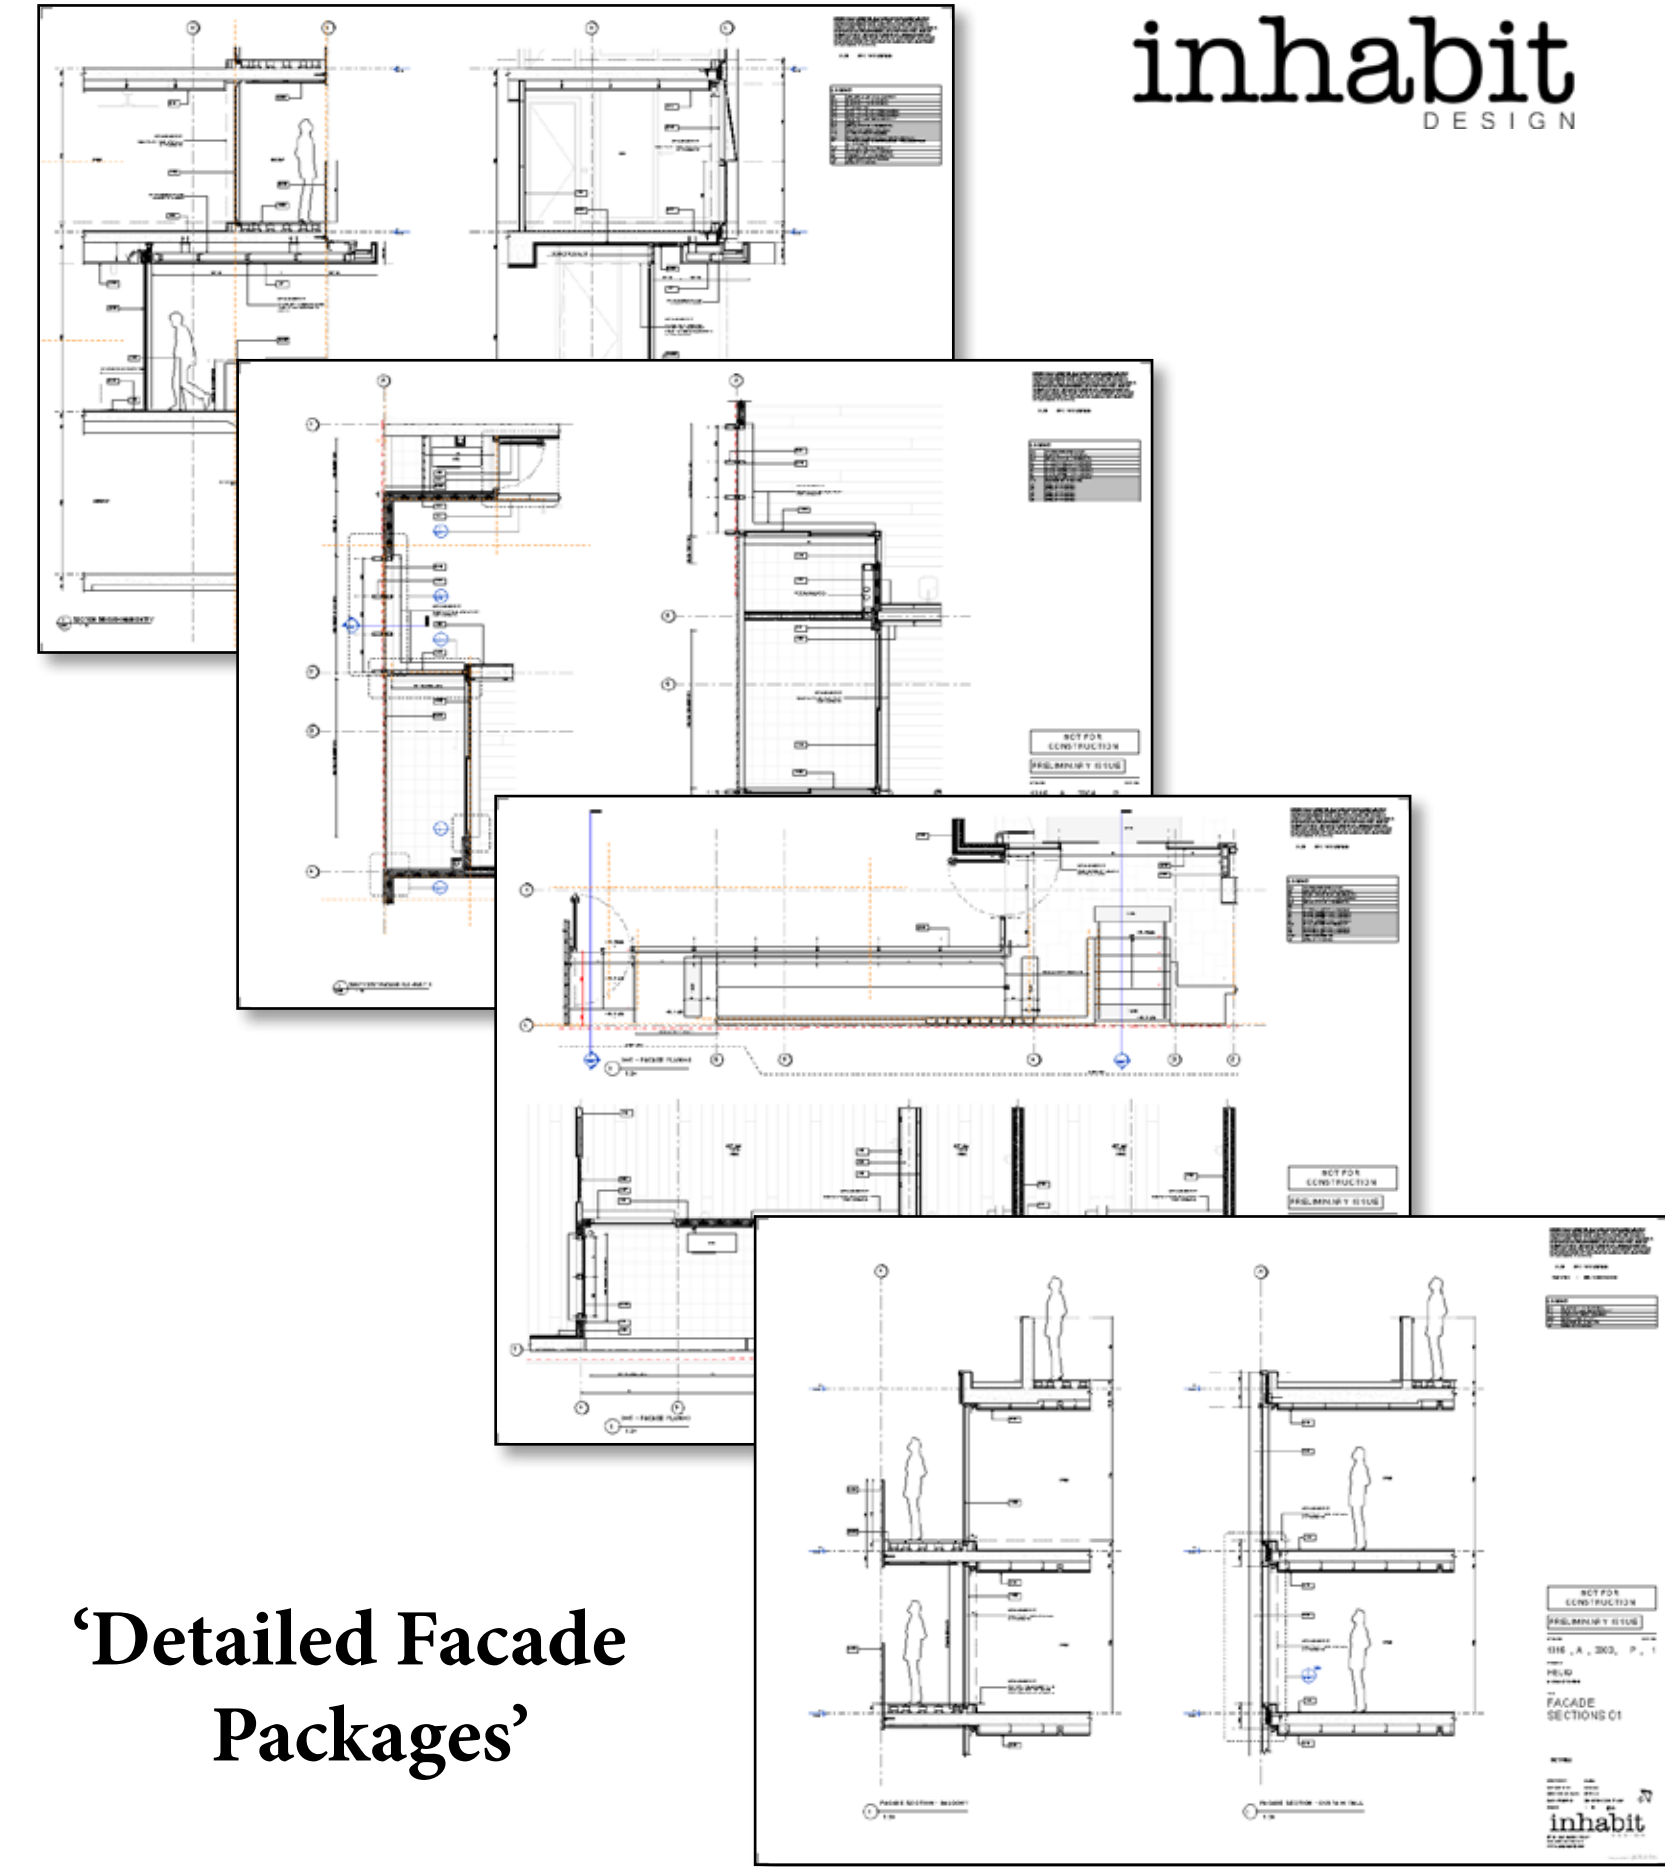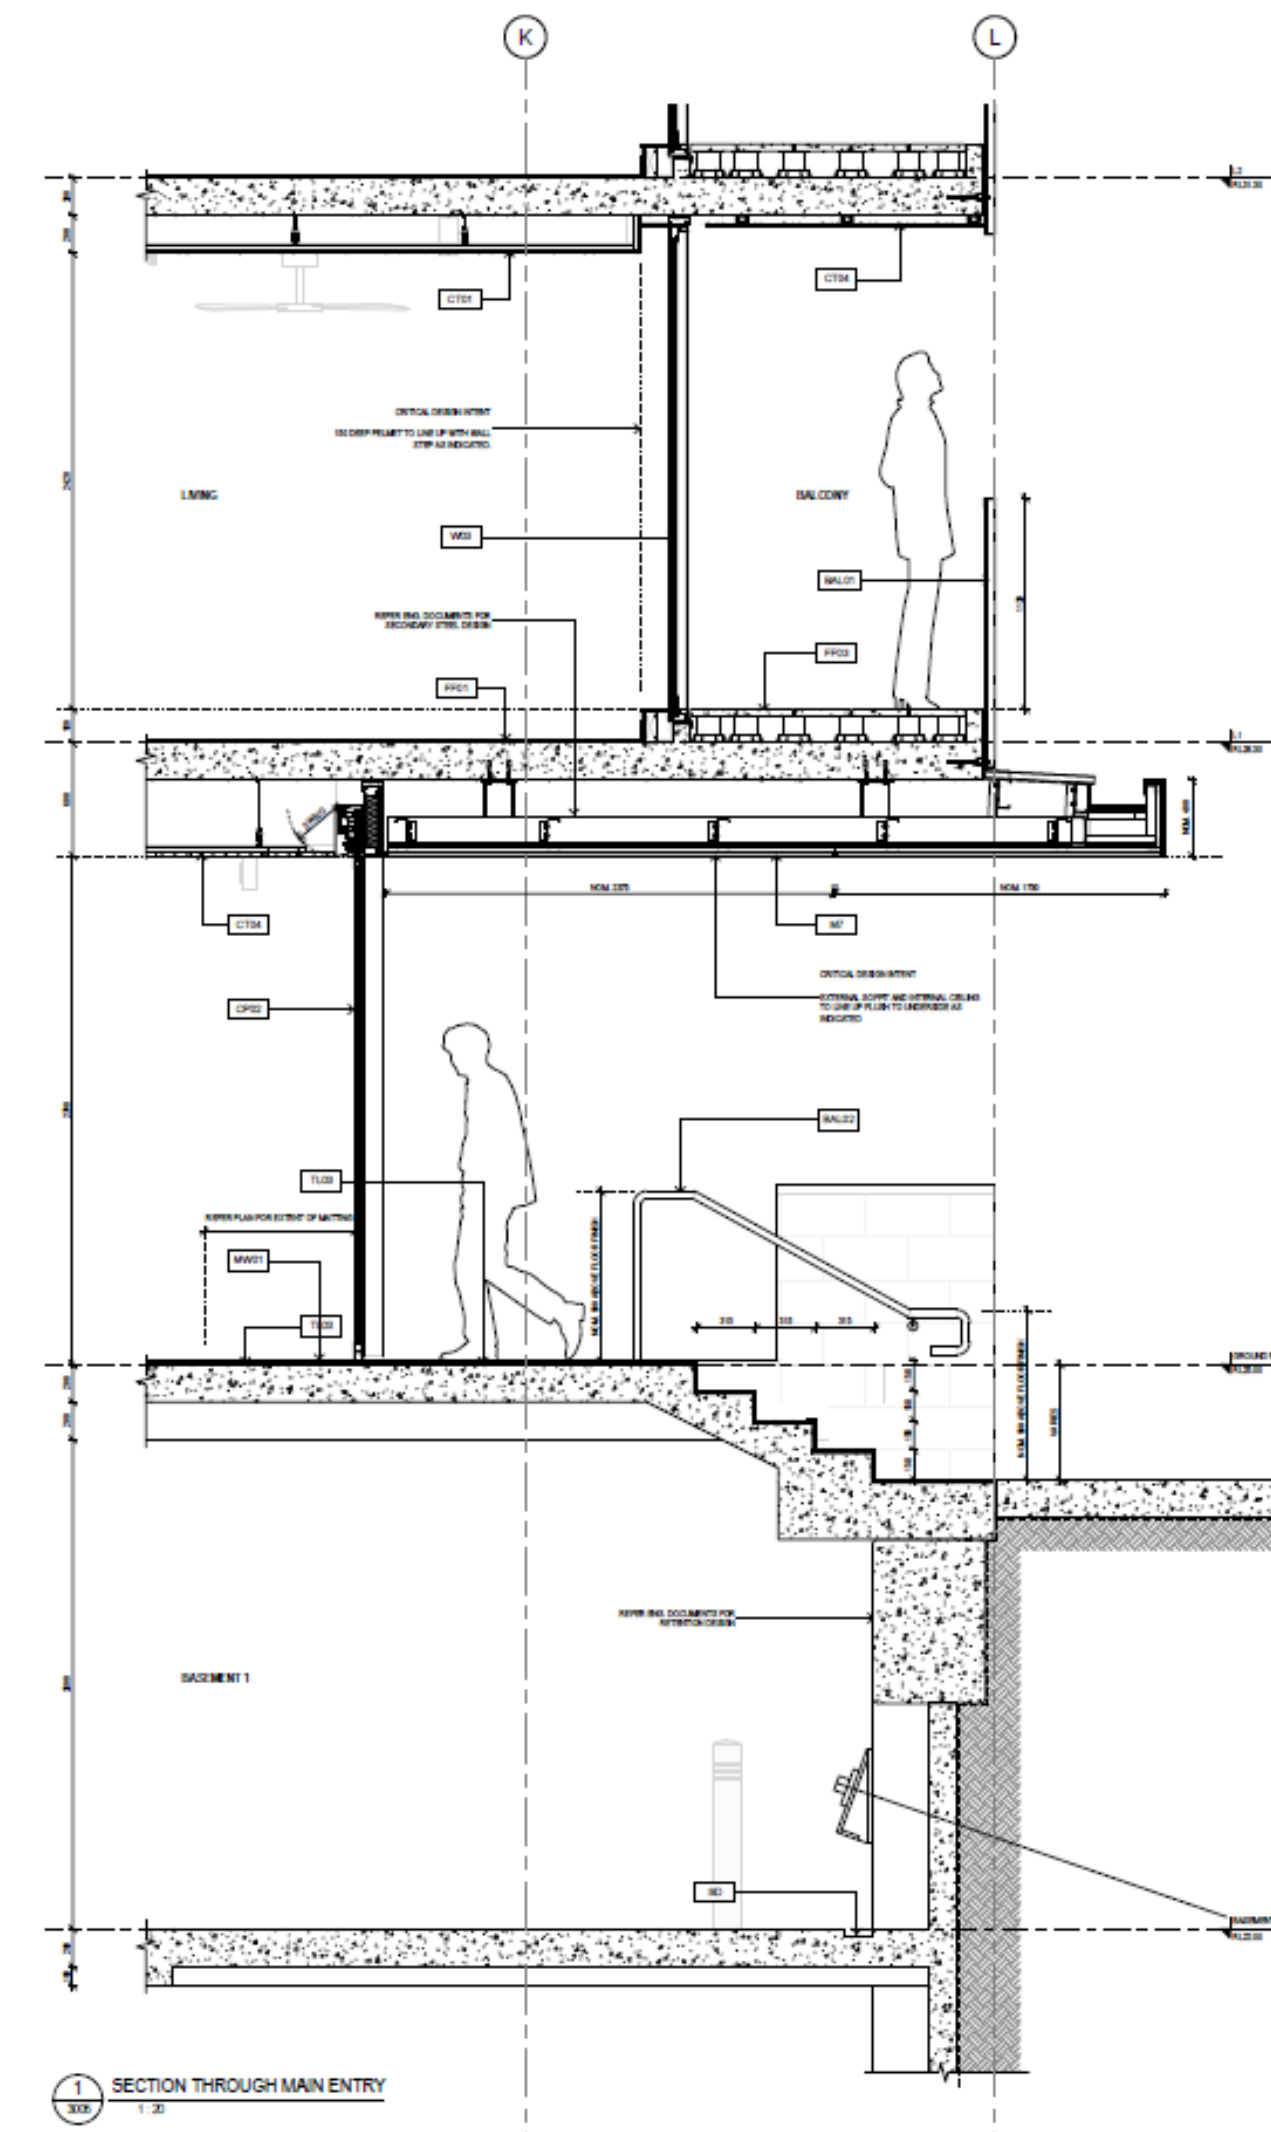

‘Detailed Facade
Packages’

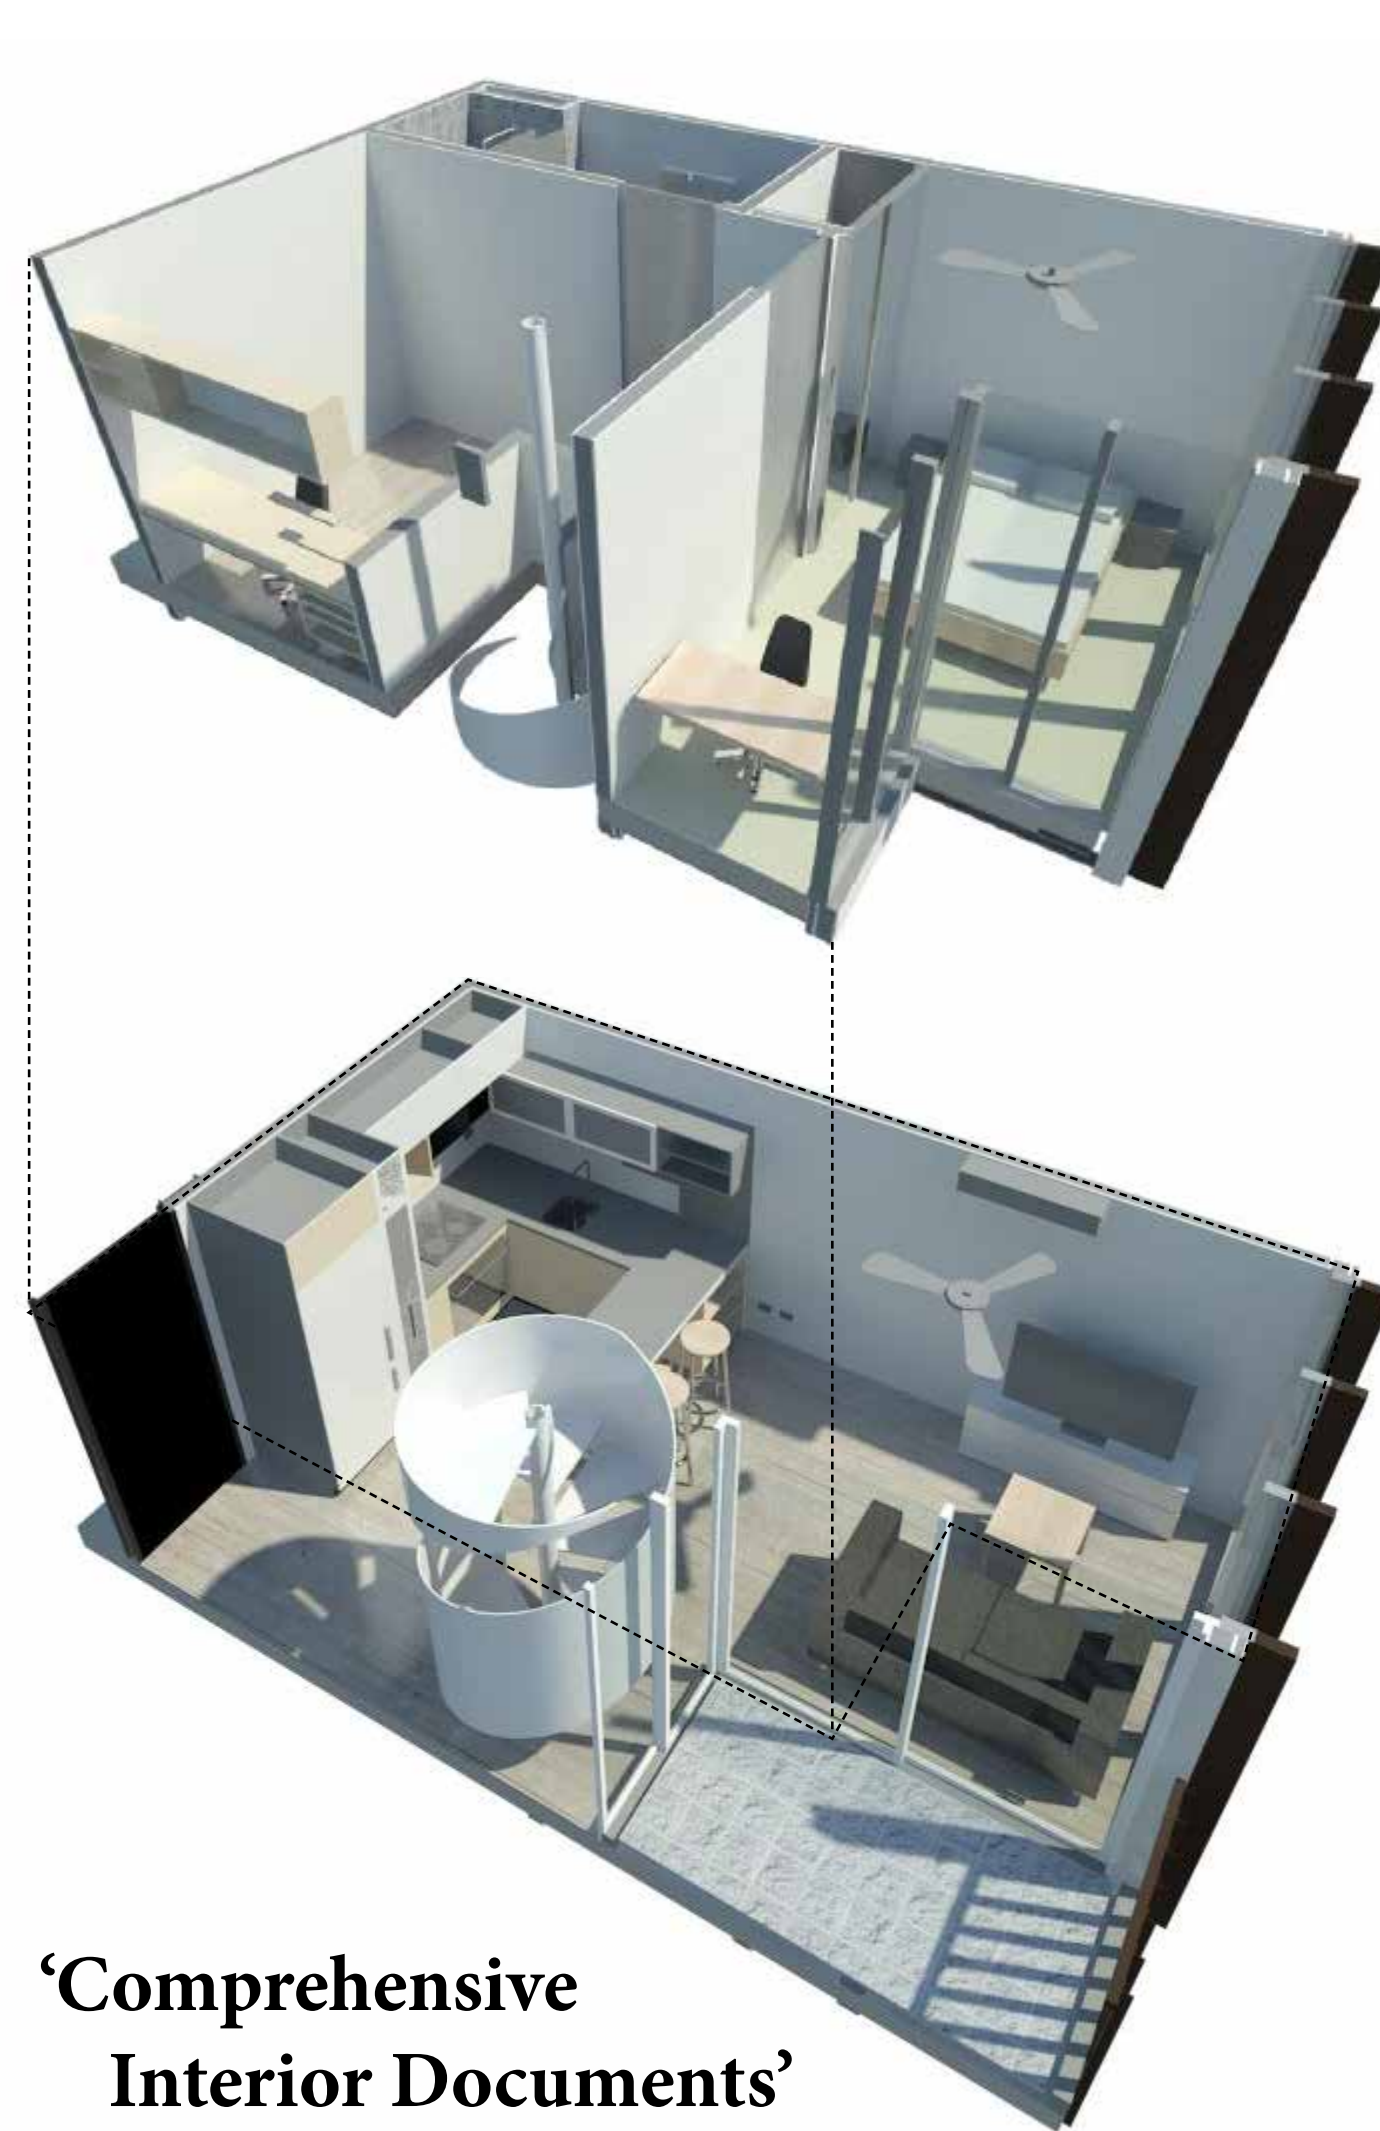


‘Comprehensive Interior Documents’

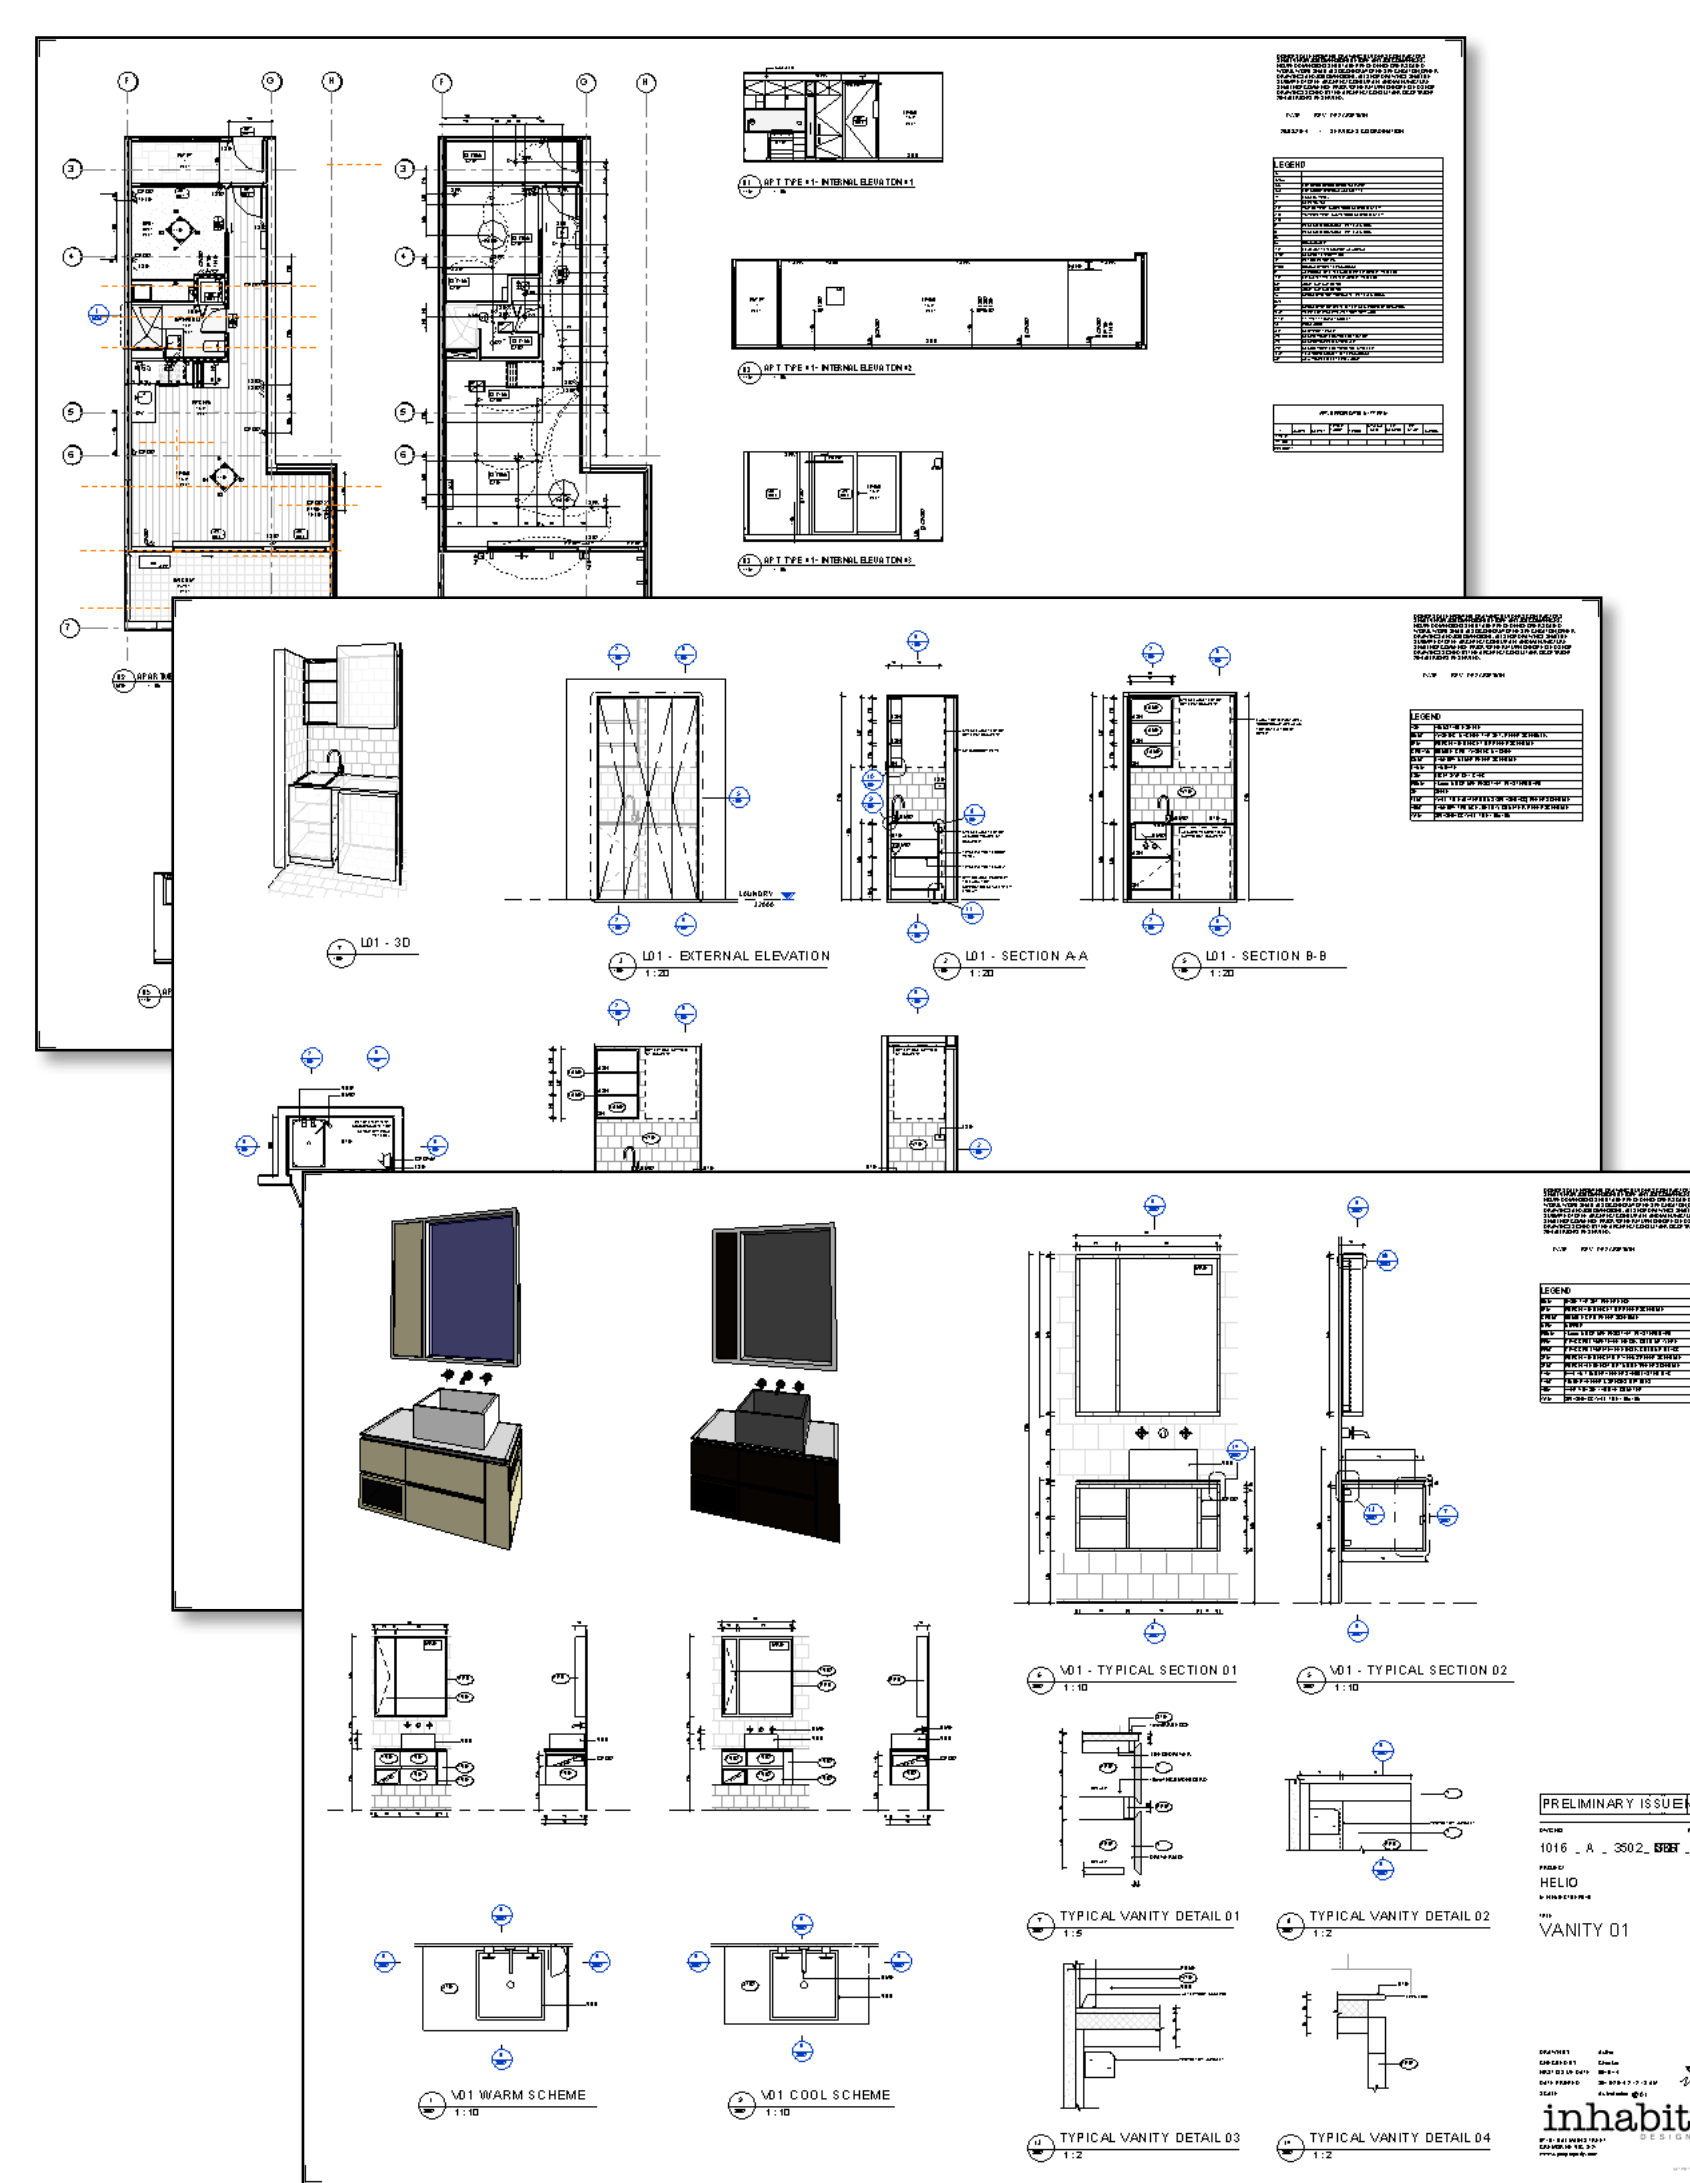


‘Pre-fabricated Bathrooms’




**‘Design and Shop Drawn
Coordinated Structures’**

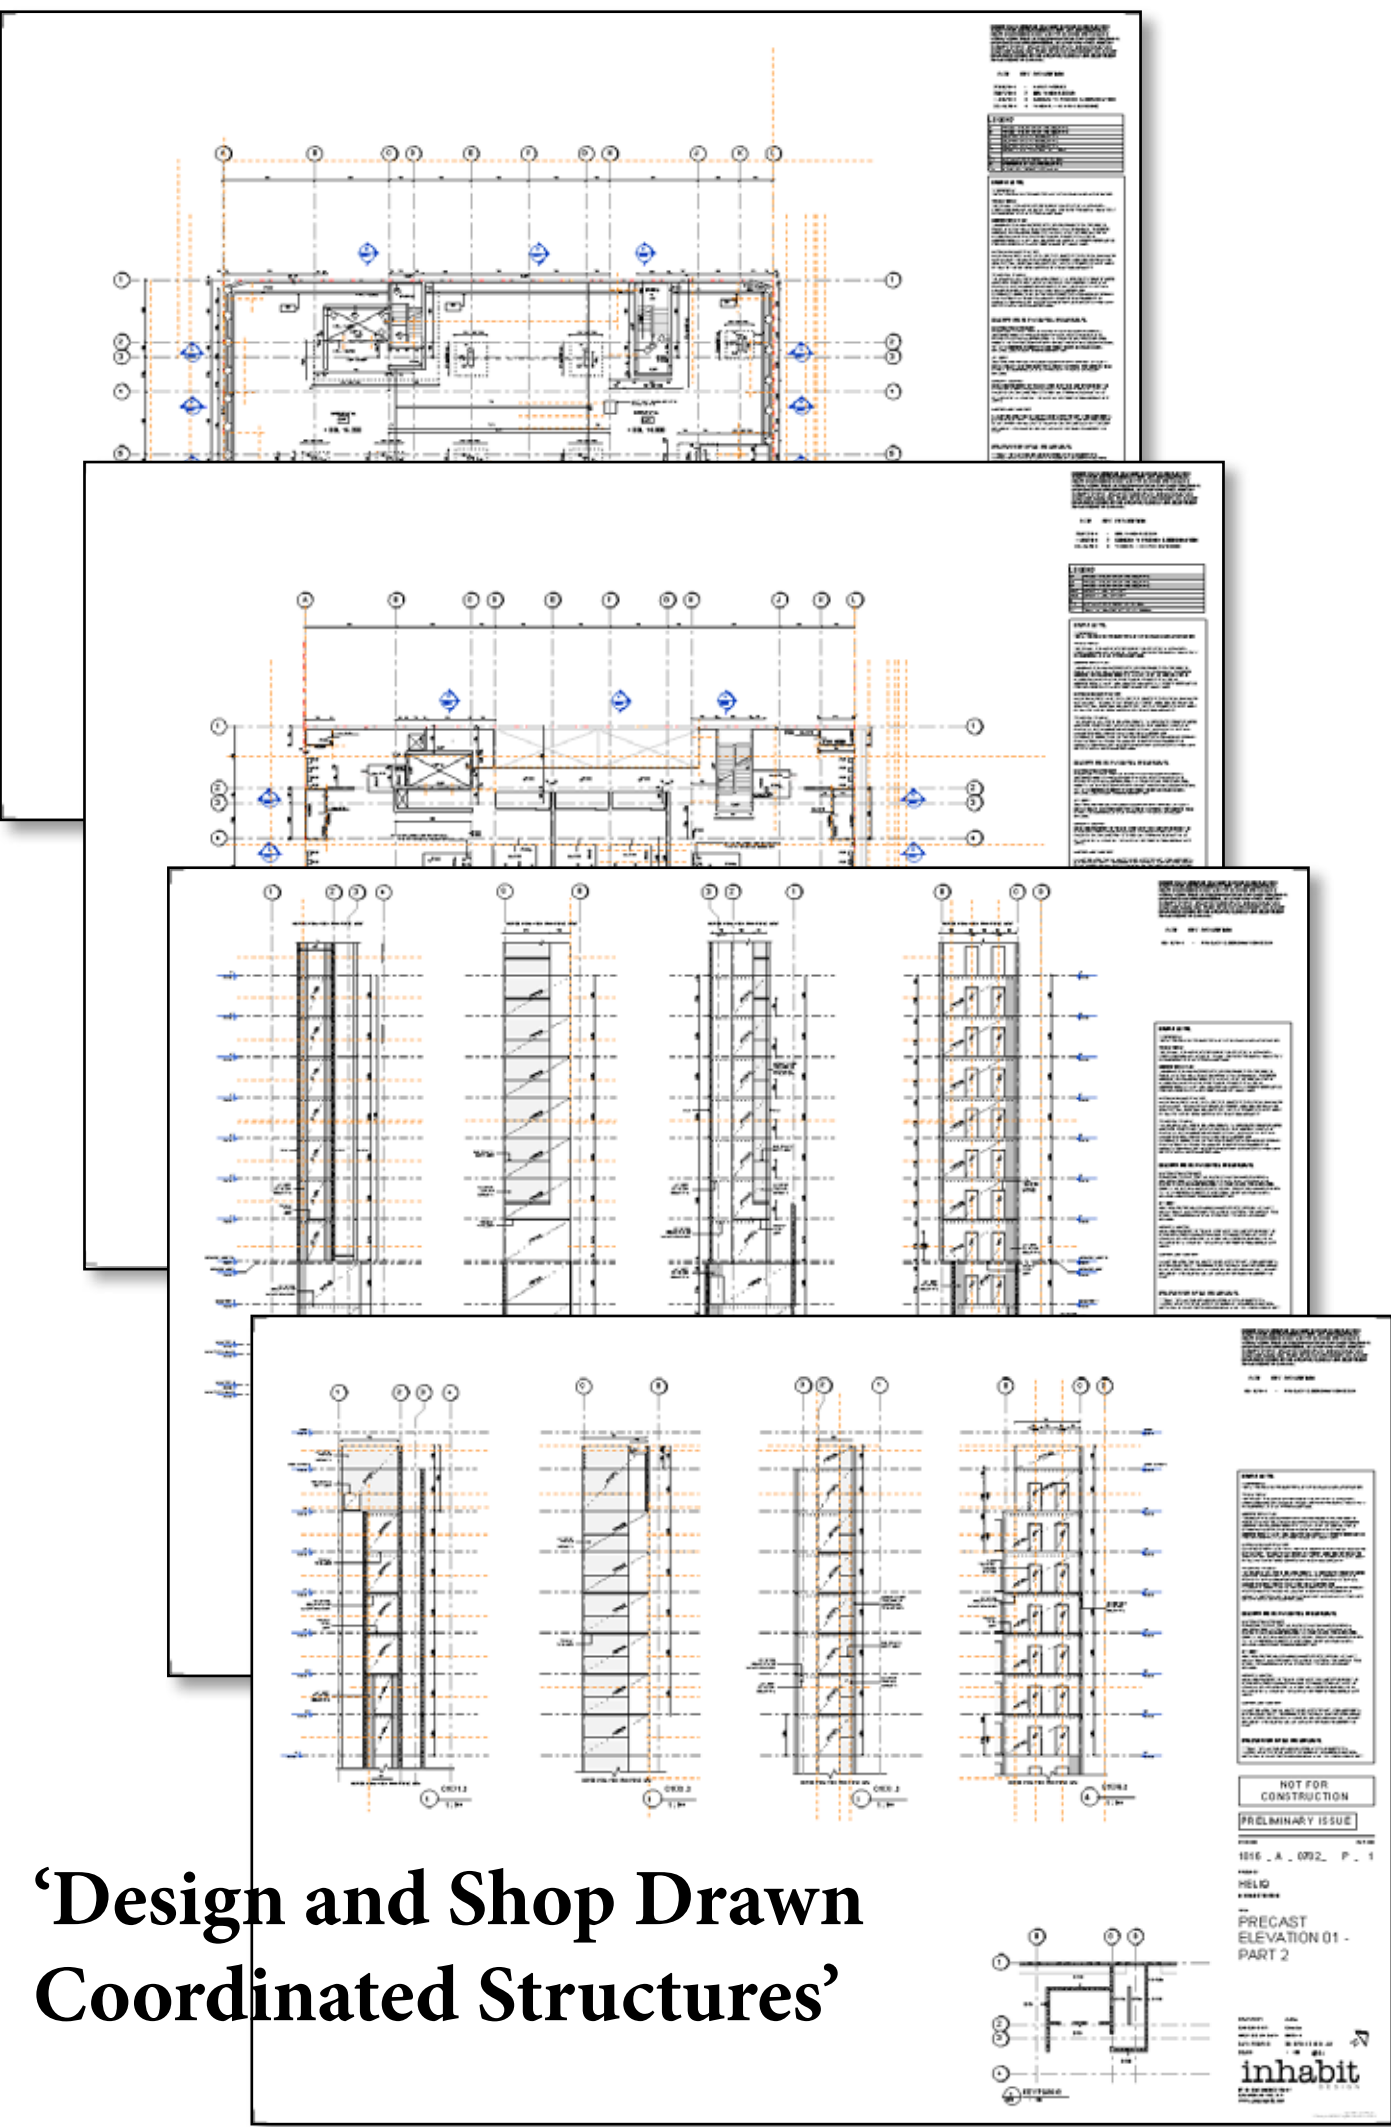


**‘Fully Coordinated
Project Schedules’**


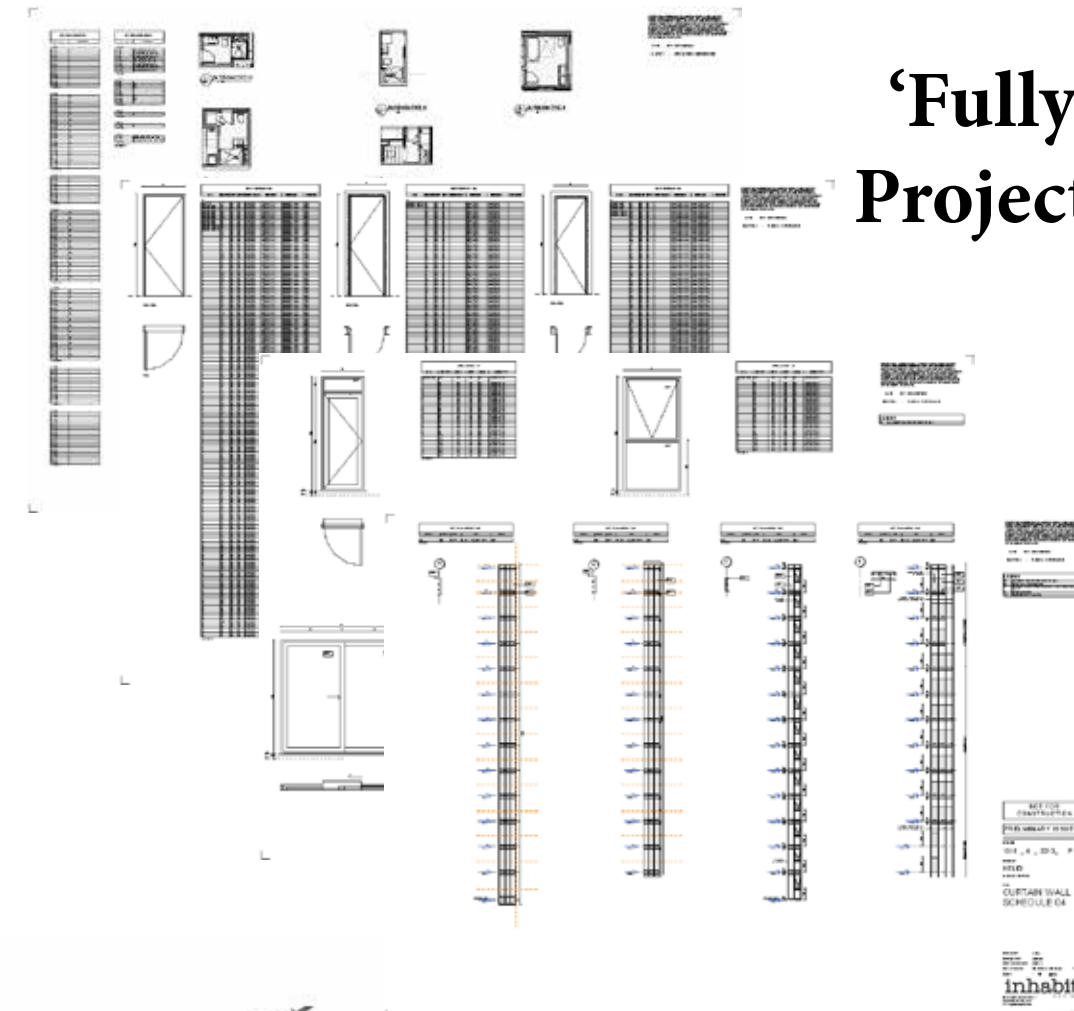


**‘Coordinated
Consultant
Services’**

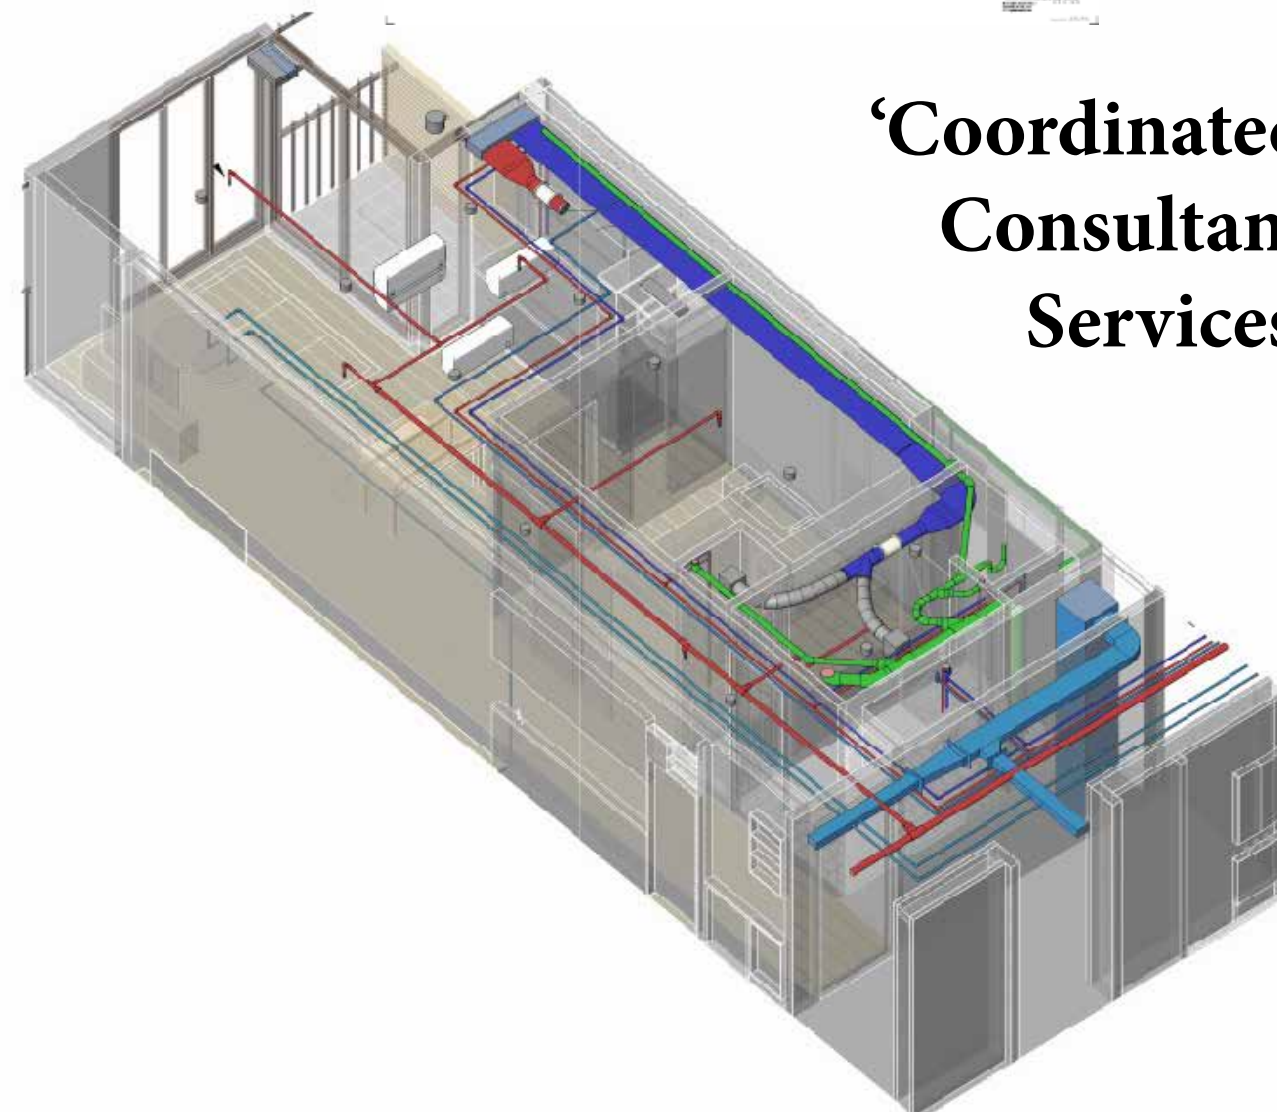






**‘Contractor
Documentation
Road Map’**

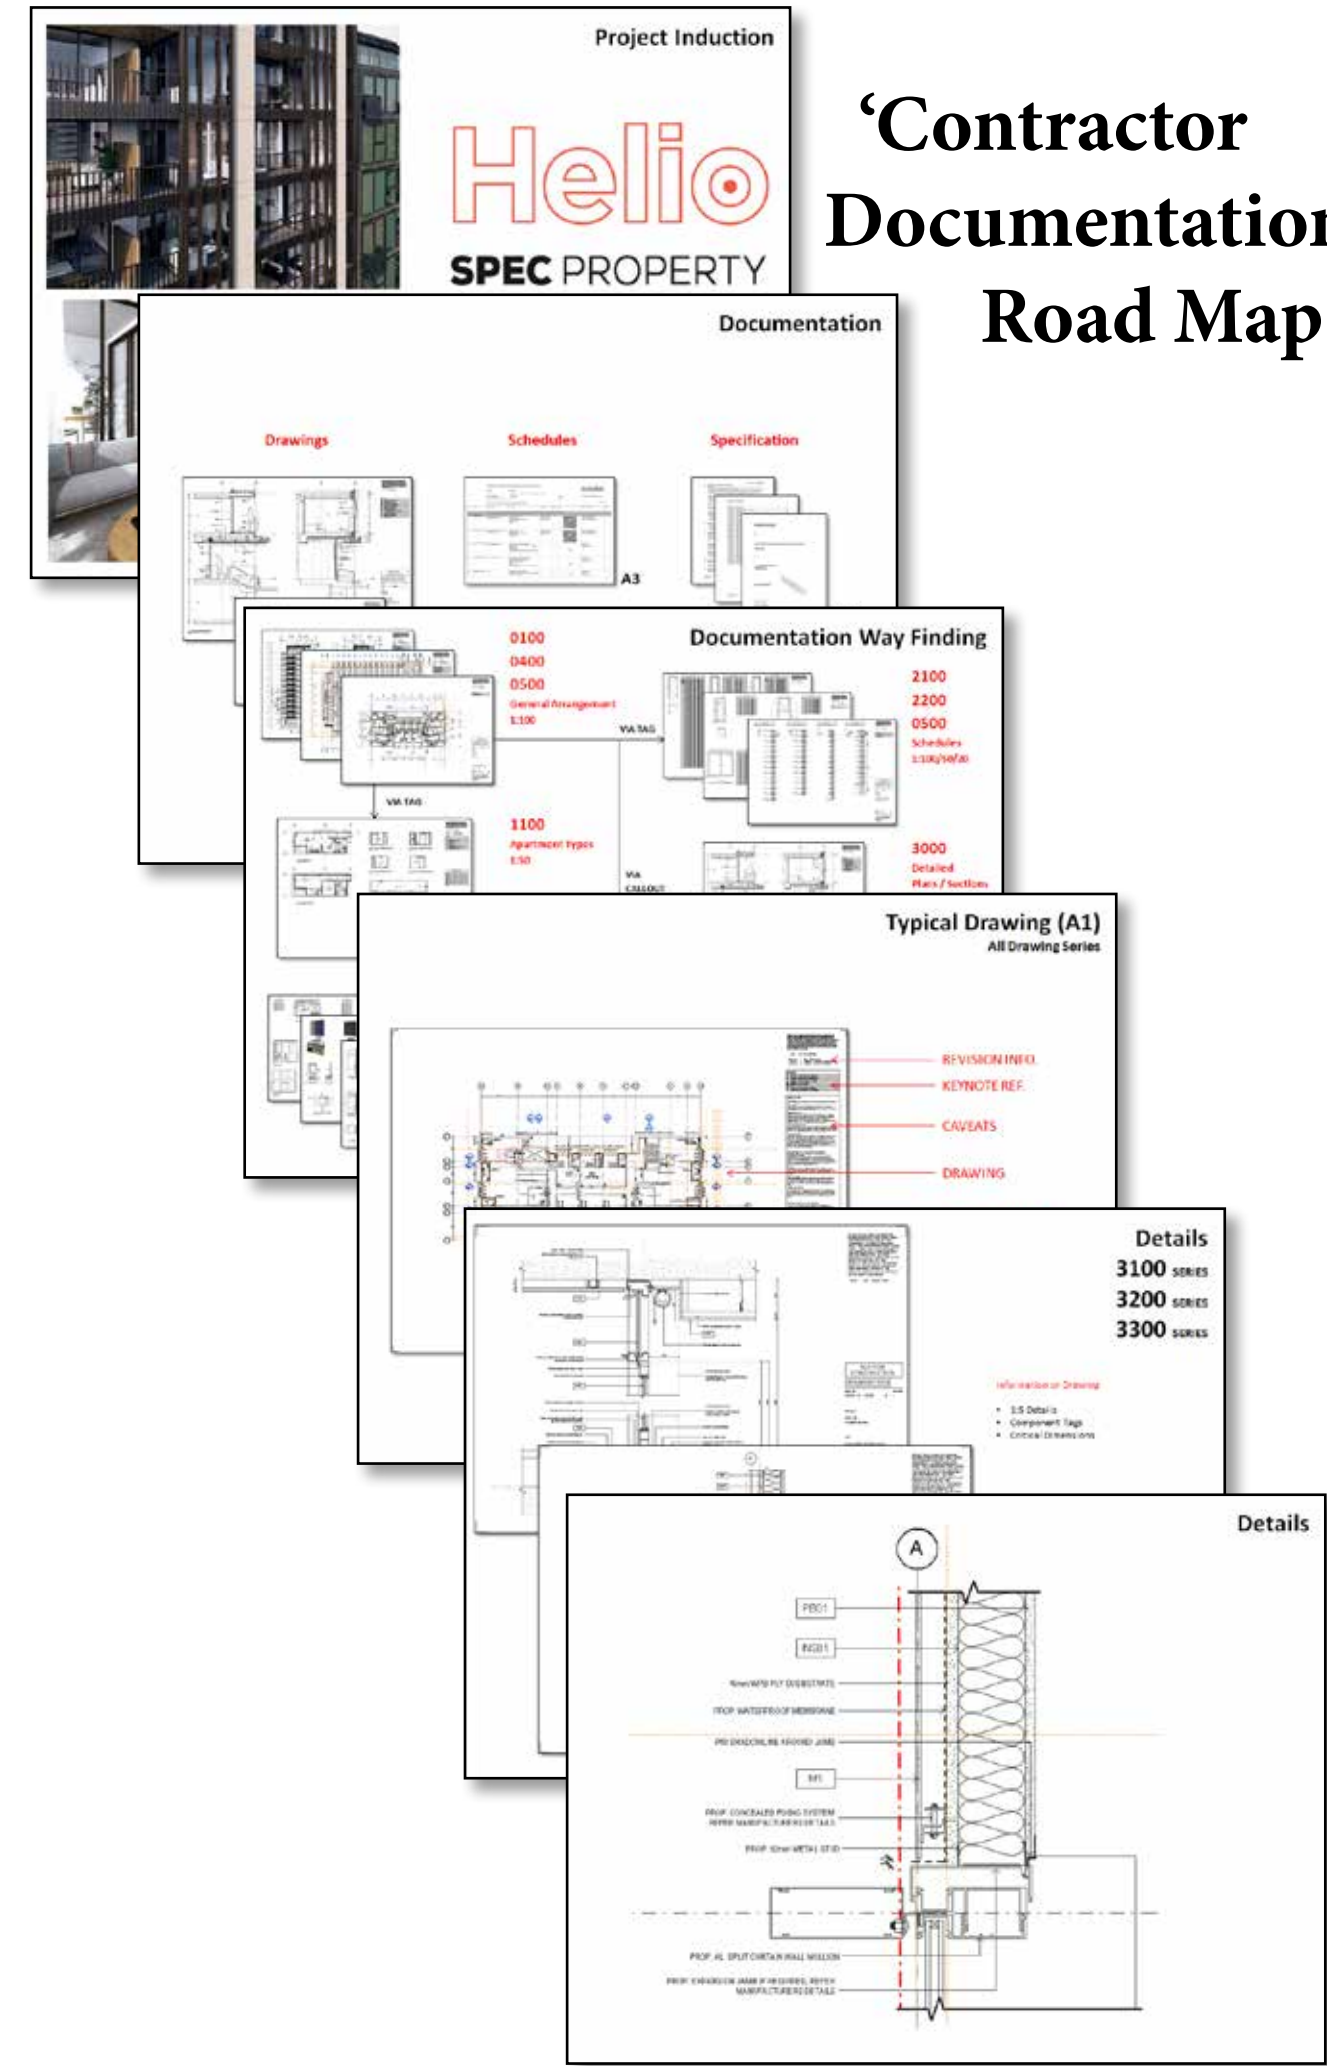

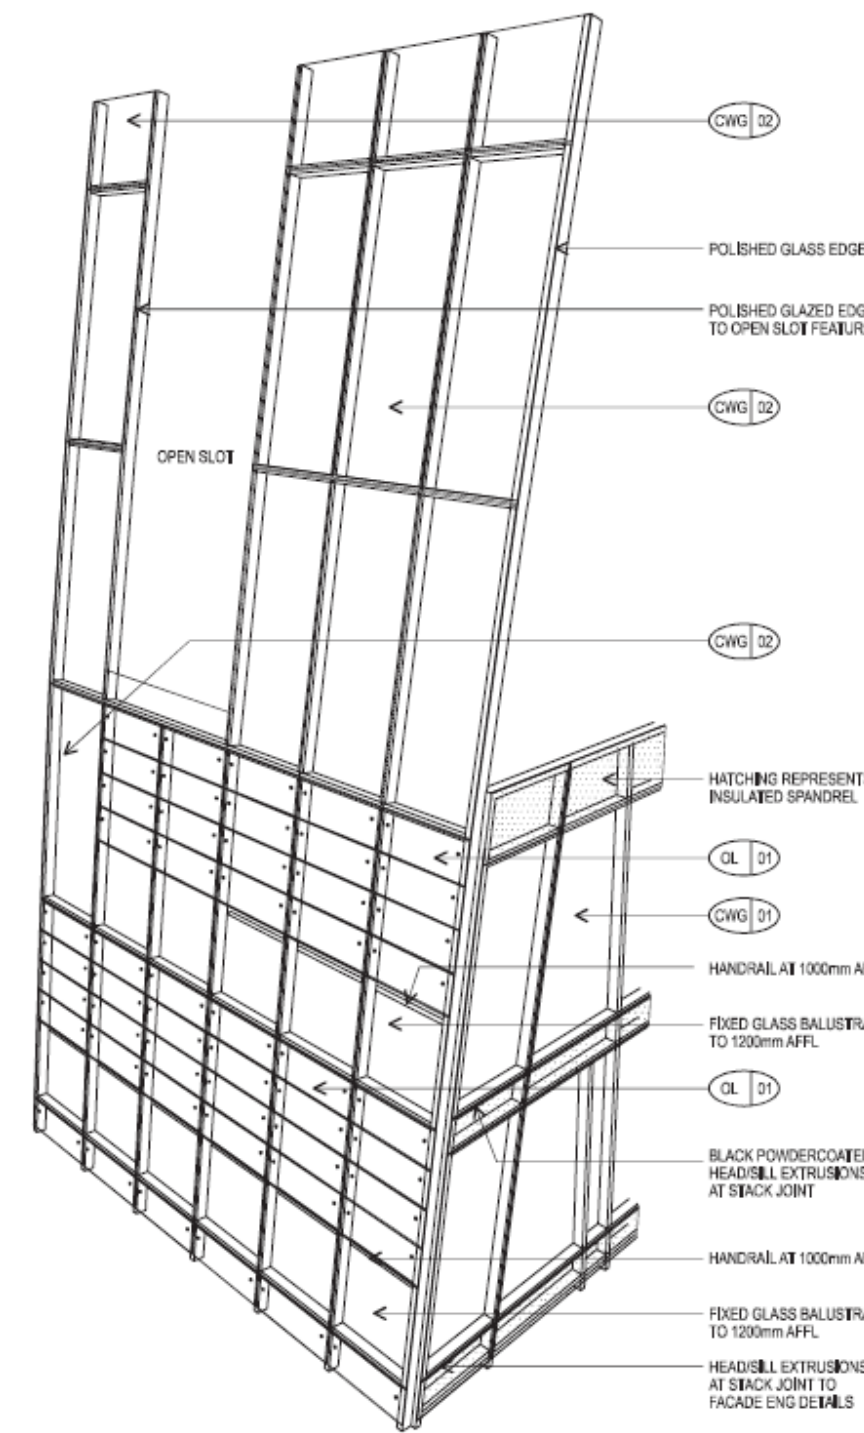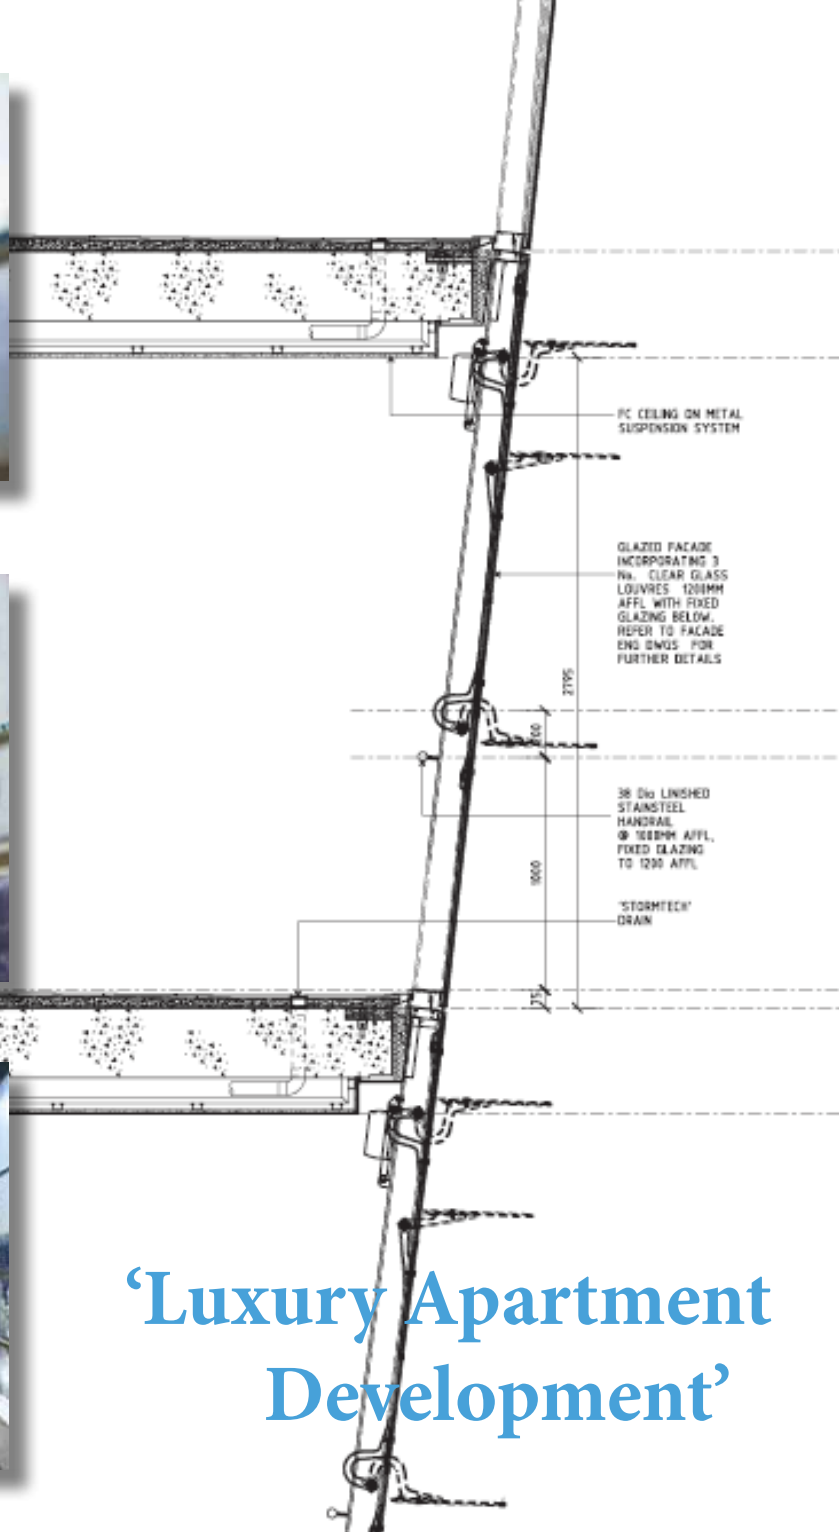

430 St. Kilda Road

THE BUCHAN **Lucient, Melbourne**

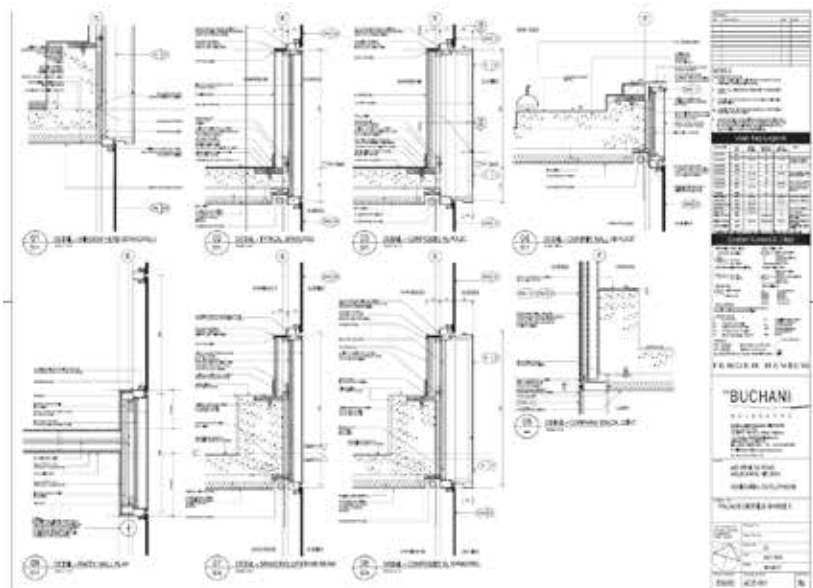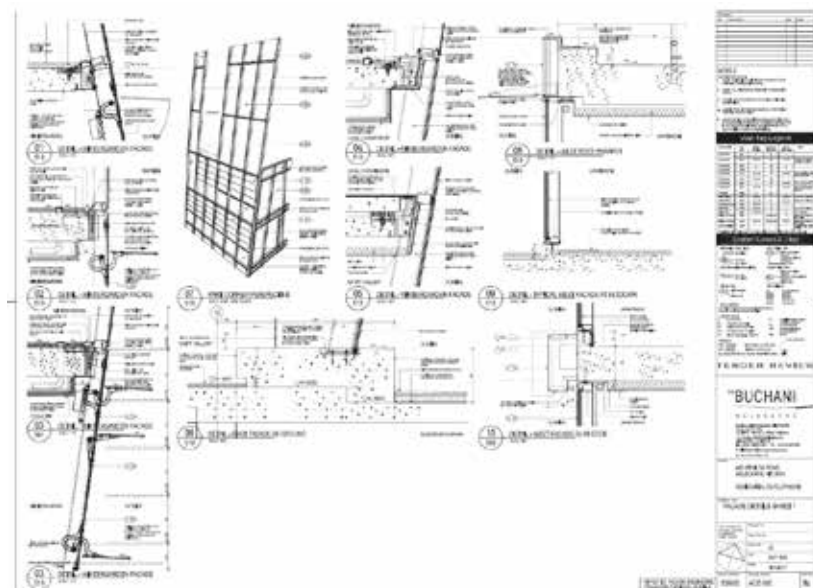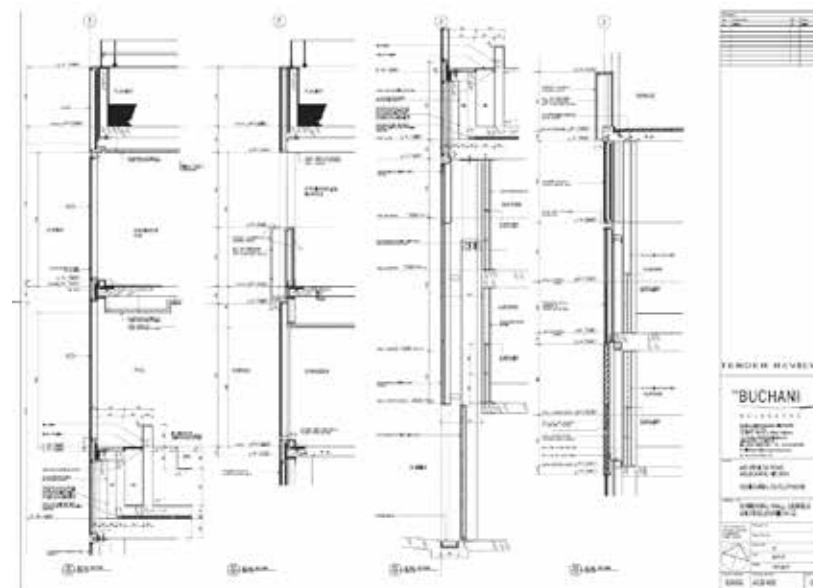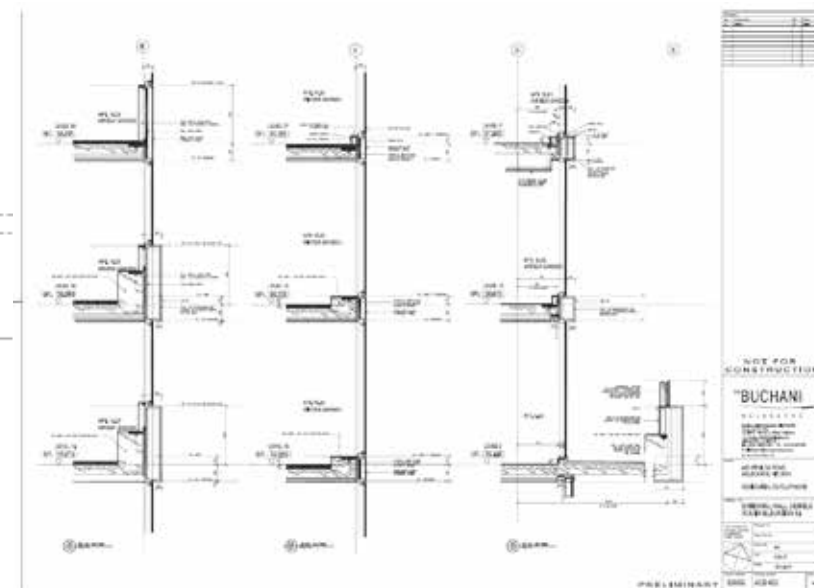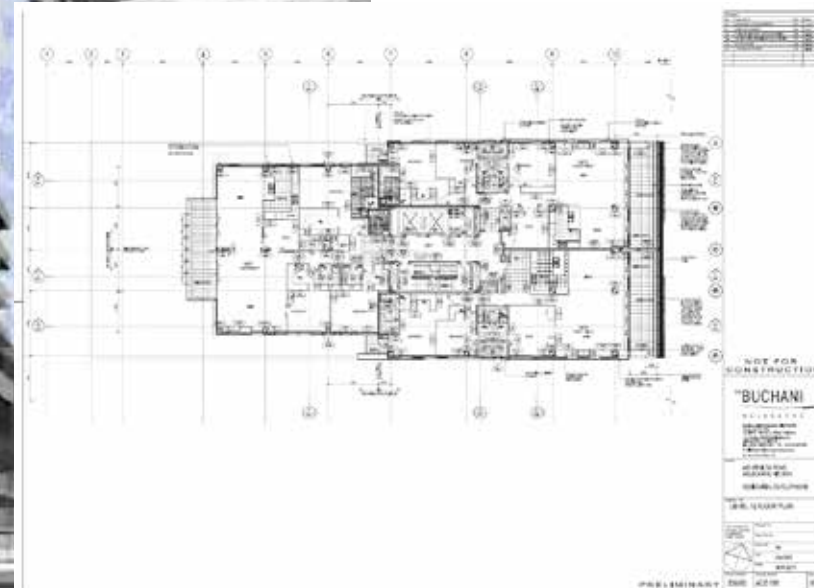



DUPLEX UNIT



DUPLEX UNIT



3 BED TERRACE



4 BED TERRACE



SITE OVERVIEW



‘Socially mixed
Community Development’

Saggart Village
Co. Dublin, Ireland



BIH Housing
Co. Meath, Ireland
obk
O'Brien & Kaye

‘Affordable housing
Community’



‘Multi-purpose
Live Work Spaces’





Childers Street
London, UK

Clyde Terrace
London, UK


bptw
partnership




‘Mixed use
Development’

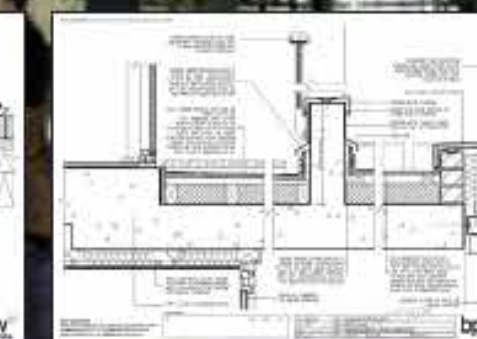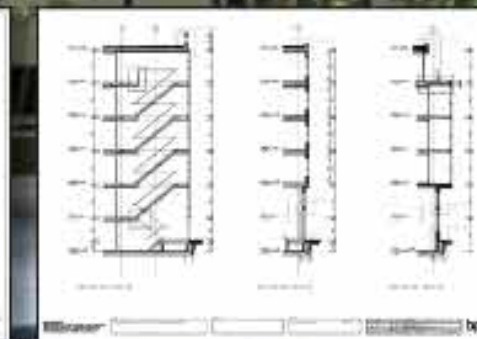








‘Part of the ODPM
Modern Methods
of Construction Initiative’

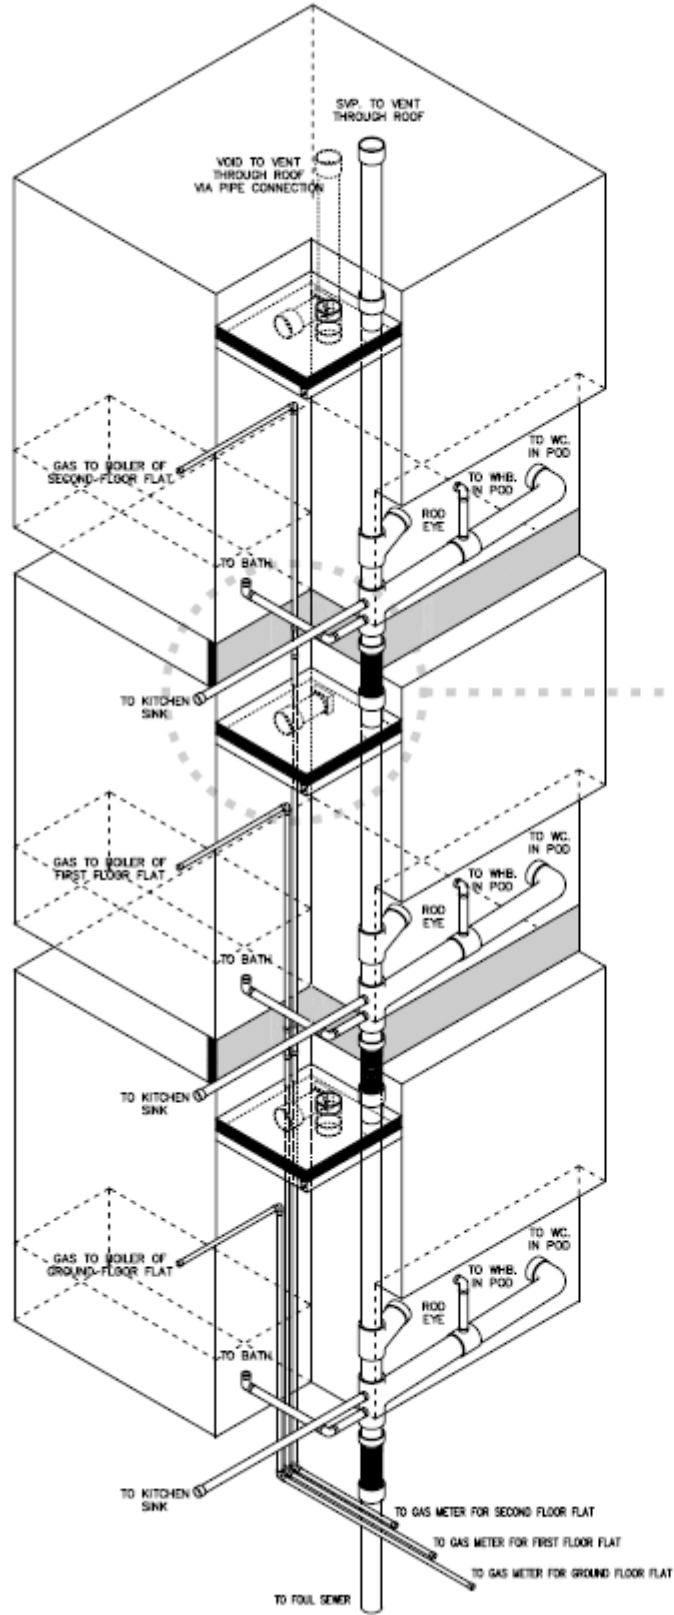

- GENERAL NOTE:
- ALL WATER PIPES TO BE PLASTIC.
 - VOD MUST BE VENTILATED TO ROOF.
 - RODGING EYE ACCESS ON ALL PODS.
 - SOIL VENT PIPE TO VENT THROUGH ROOF.
 - ENSURE FIRE PROTECTION AT ALL COMPARTMENT FLOORS.
 - ALL MECHANICAL AND ELECTRICAL WORK TO BE CARRIED OUT BY APPROVED SPECIALIST FITTERS.

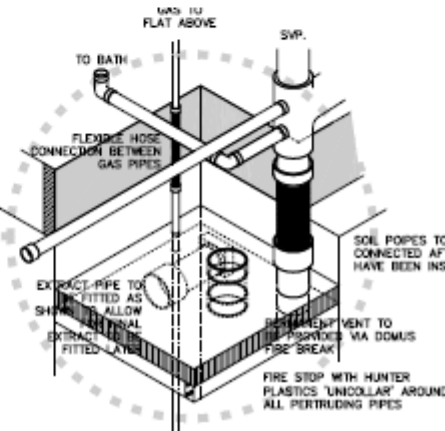

‘Pre-fabricated Design’

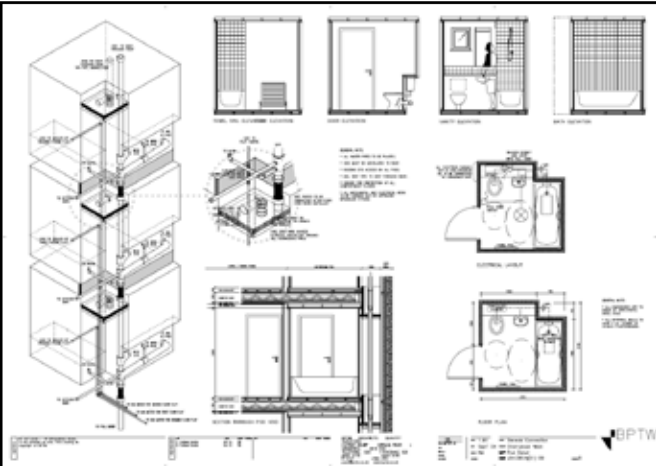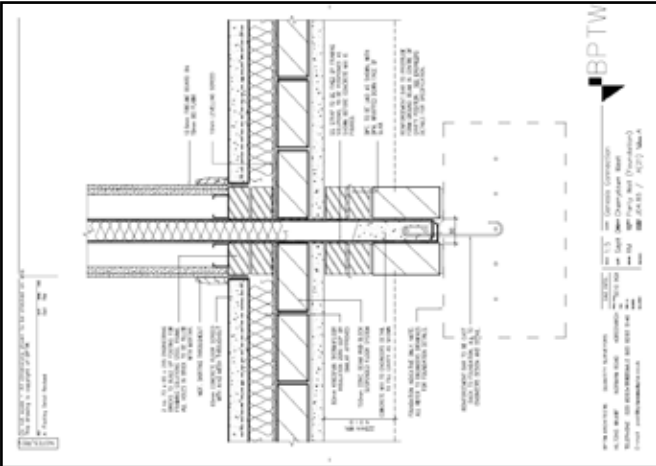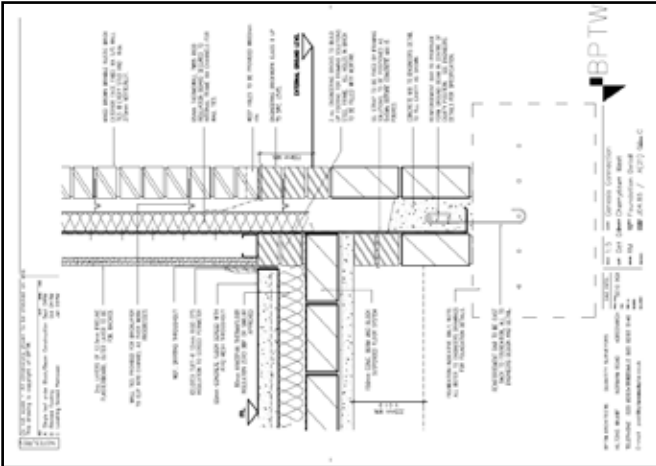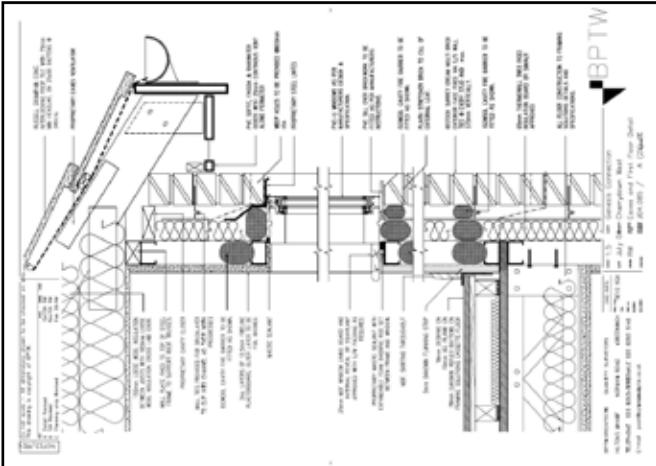
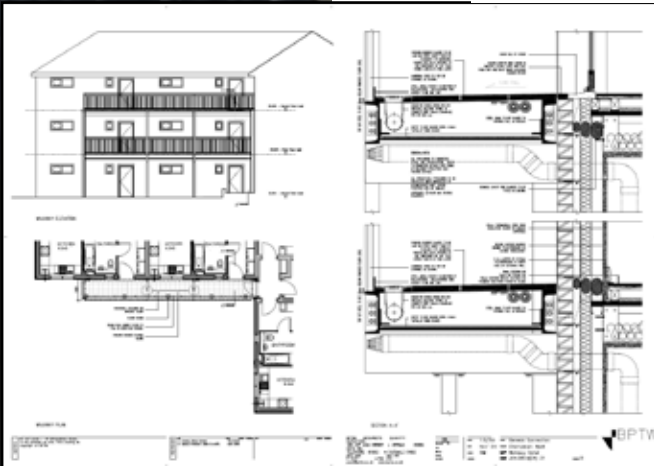
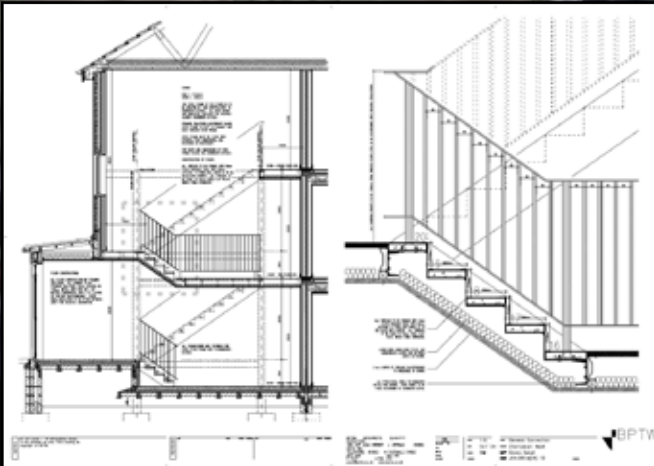
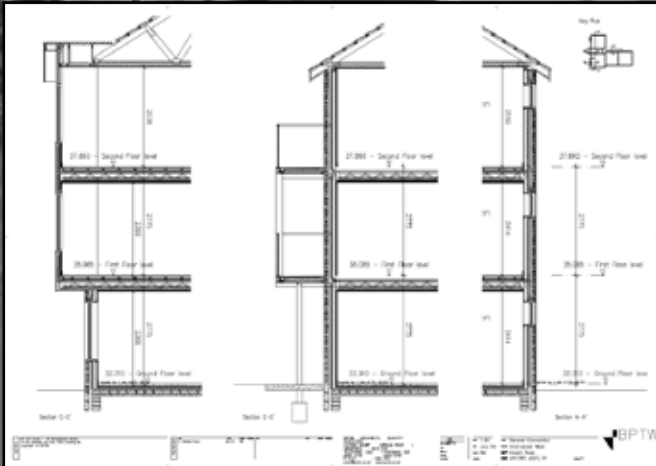


VCCC Victorian Comprehensive Cancer Centre






sthDI
+ m
Silver Thomas Hanley Design Inc
McBride Charles Ryan



‘Multidisciplinary coordinated
documentation’

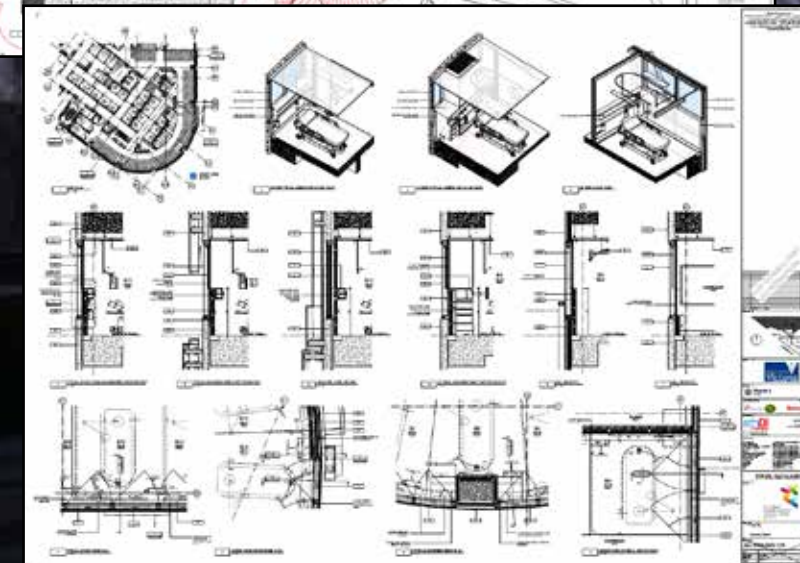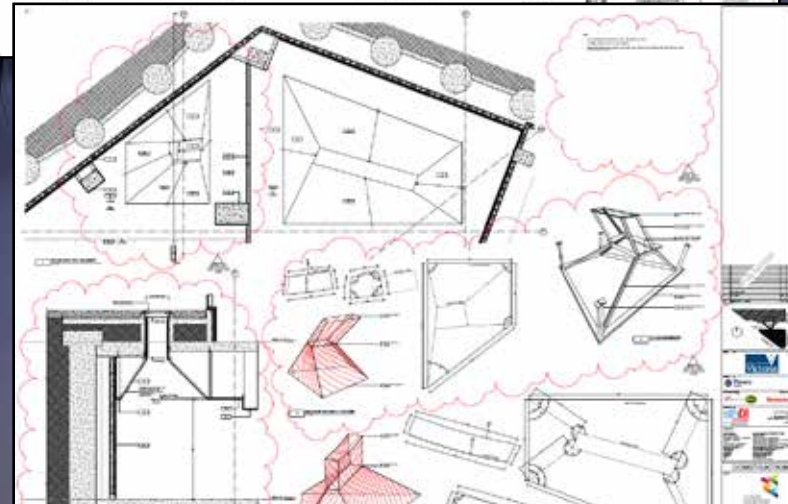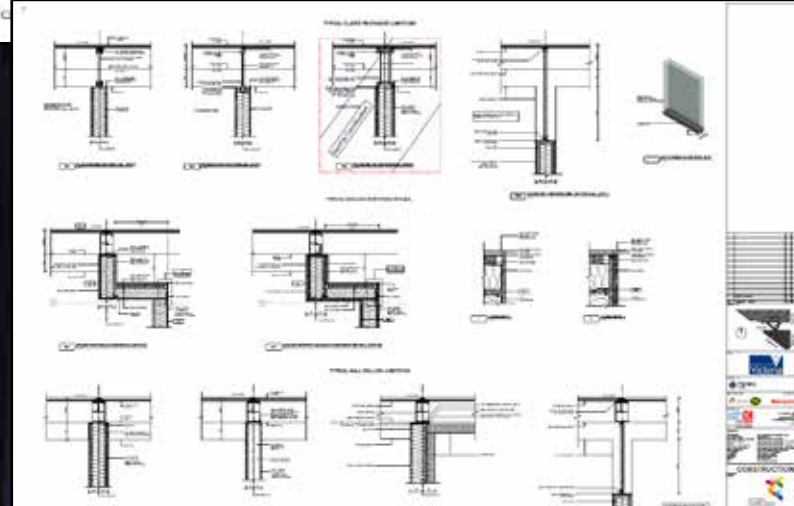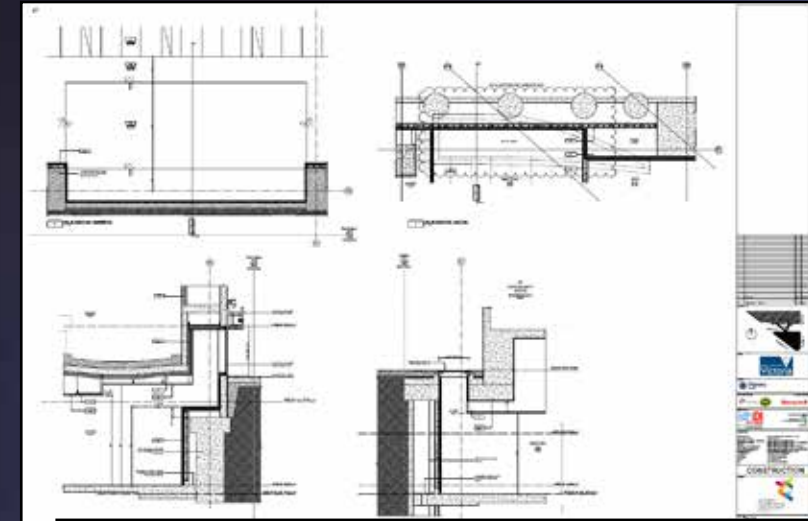


‘Multidisciplinary coordinated
documentation’

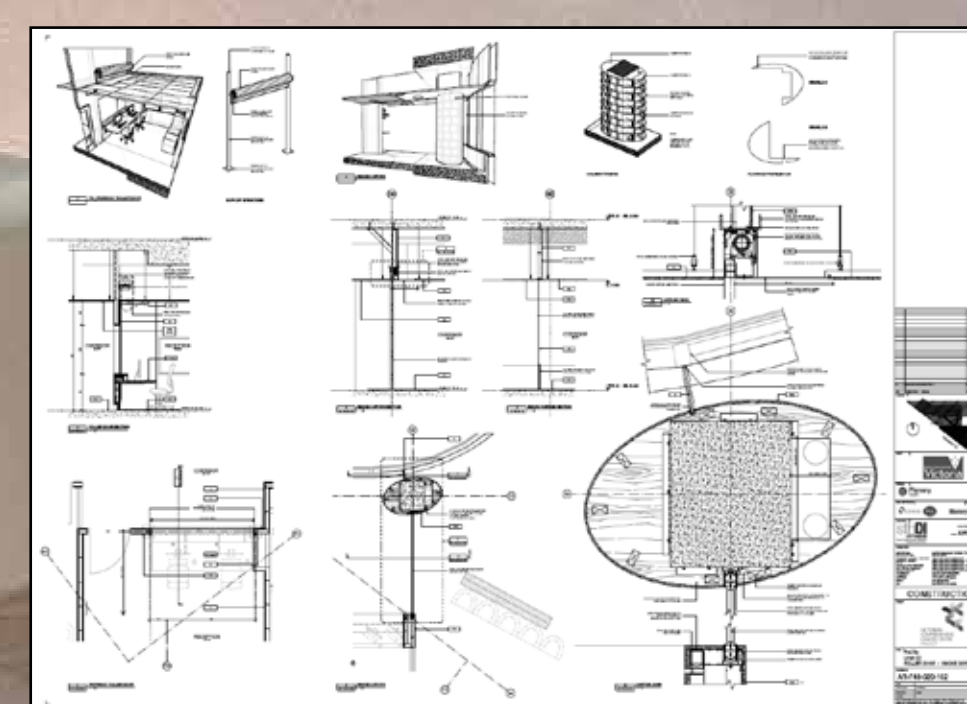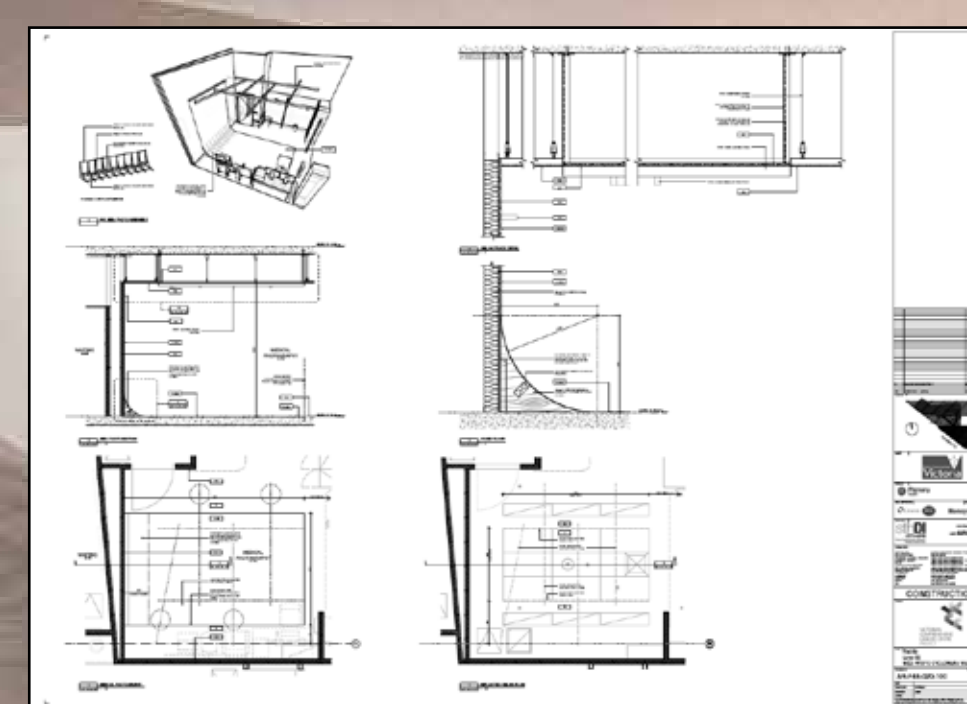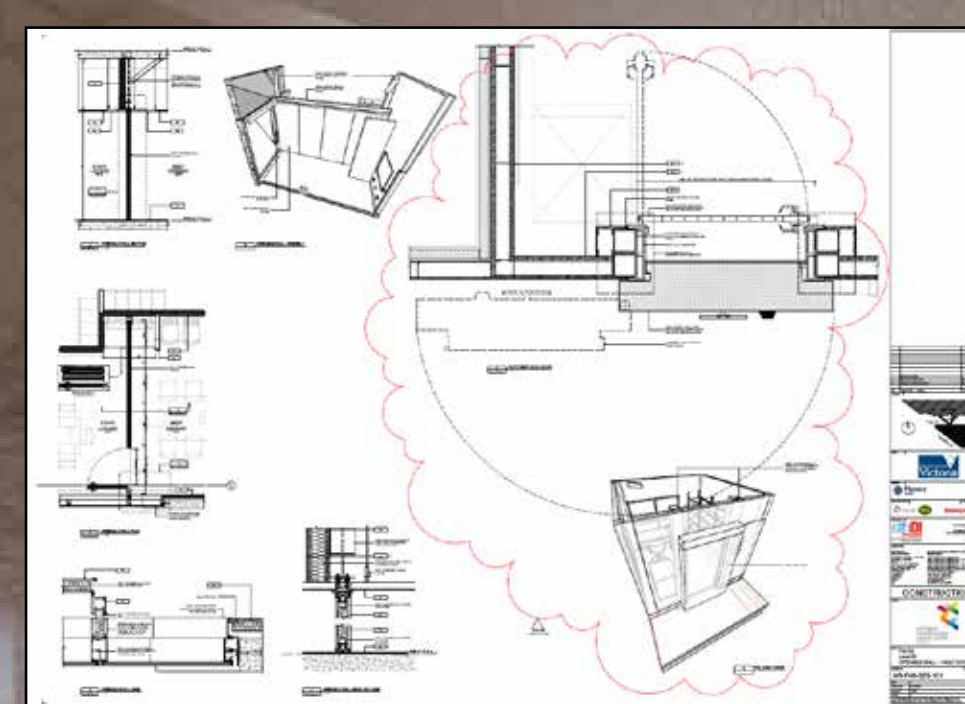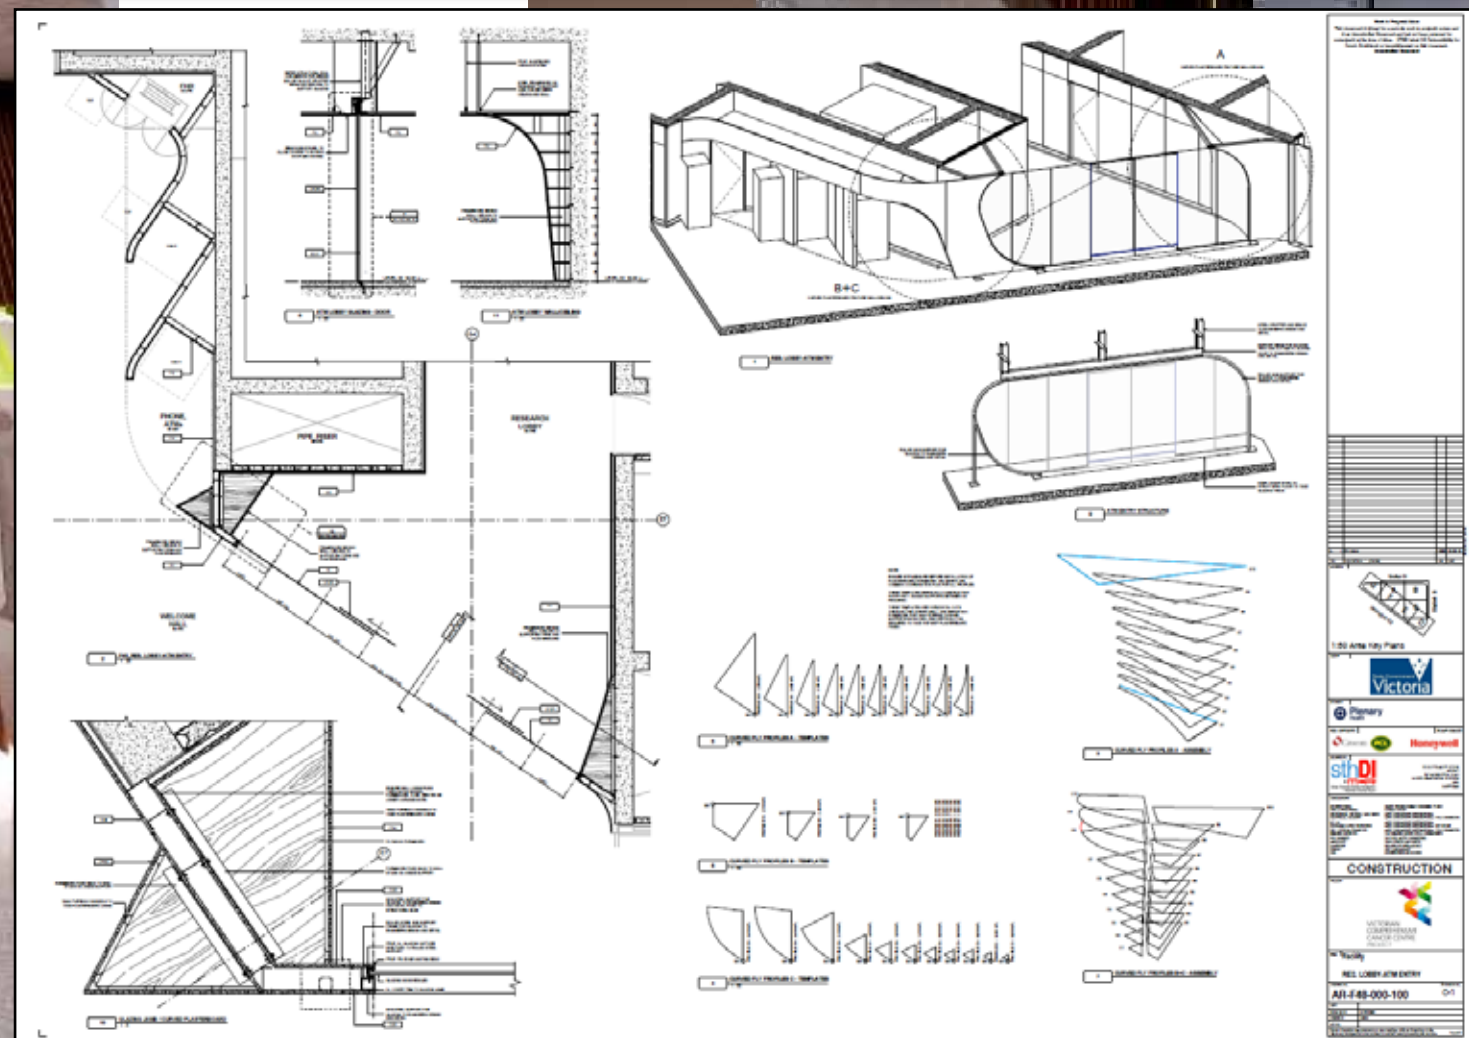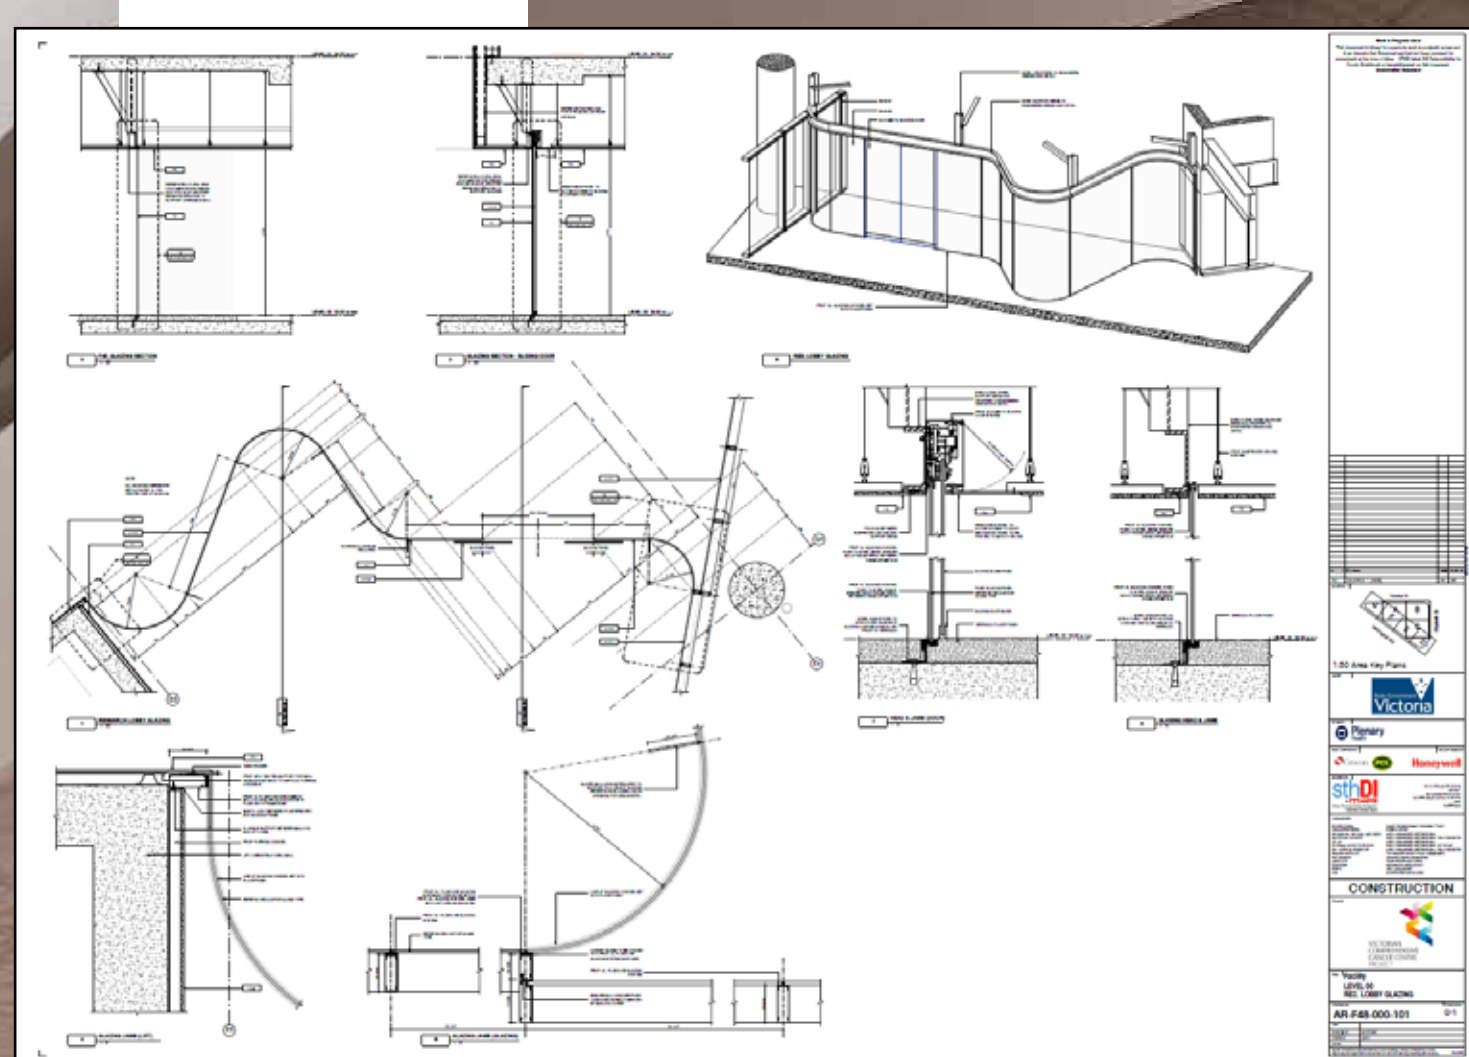

‘Complex Surface Detailing’







‘Specialist Functional Detailing’

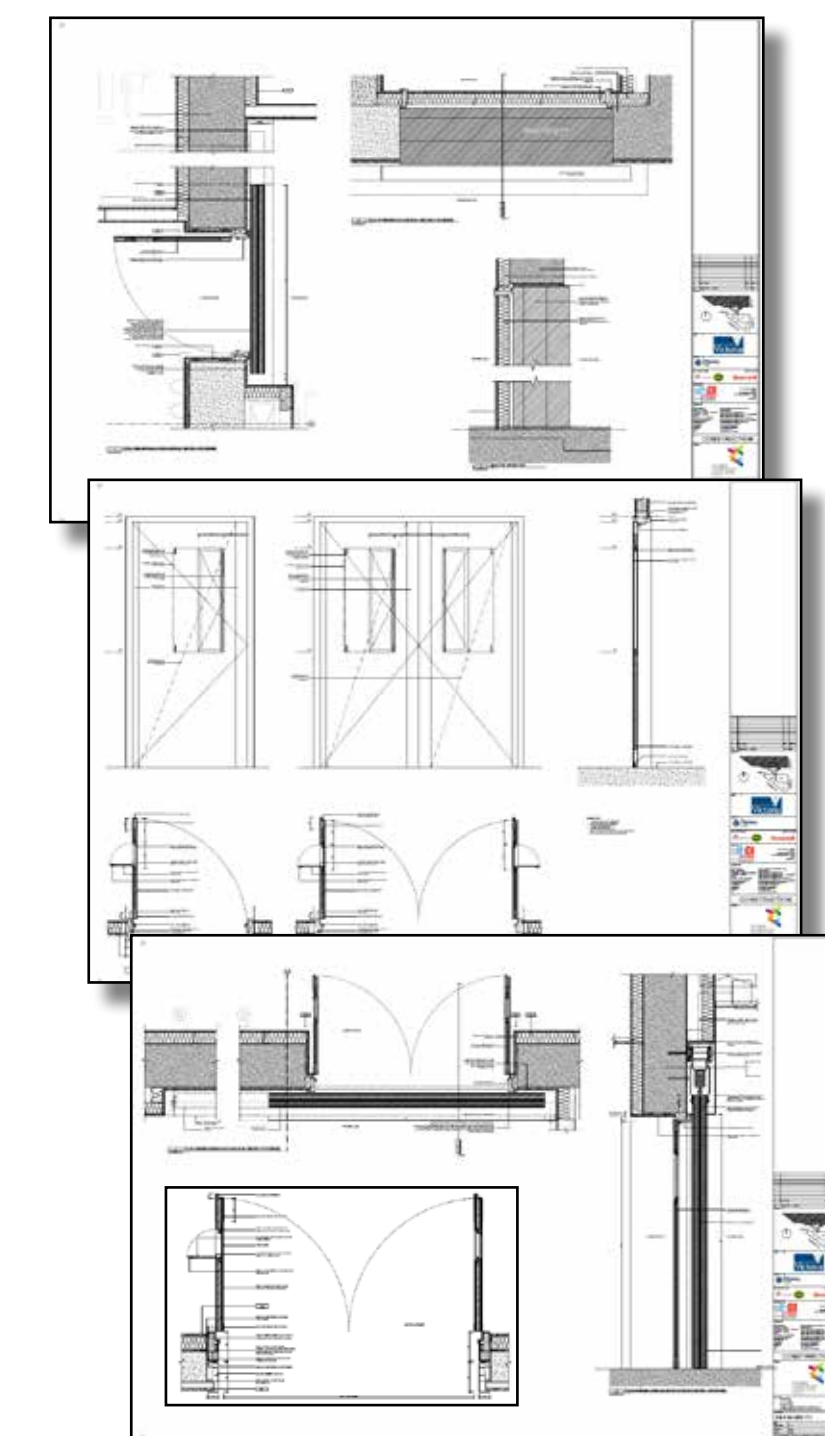


‘Coordinated Scheduling’



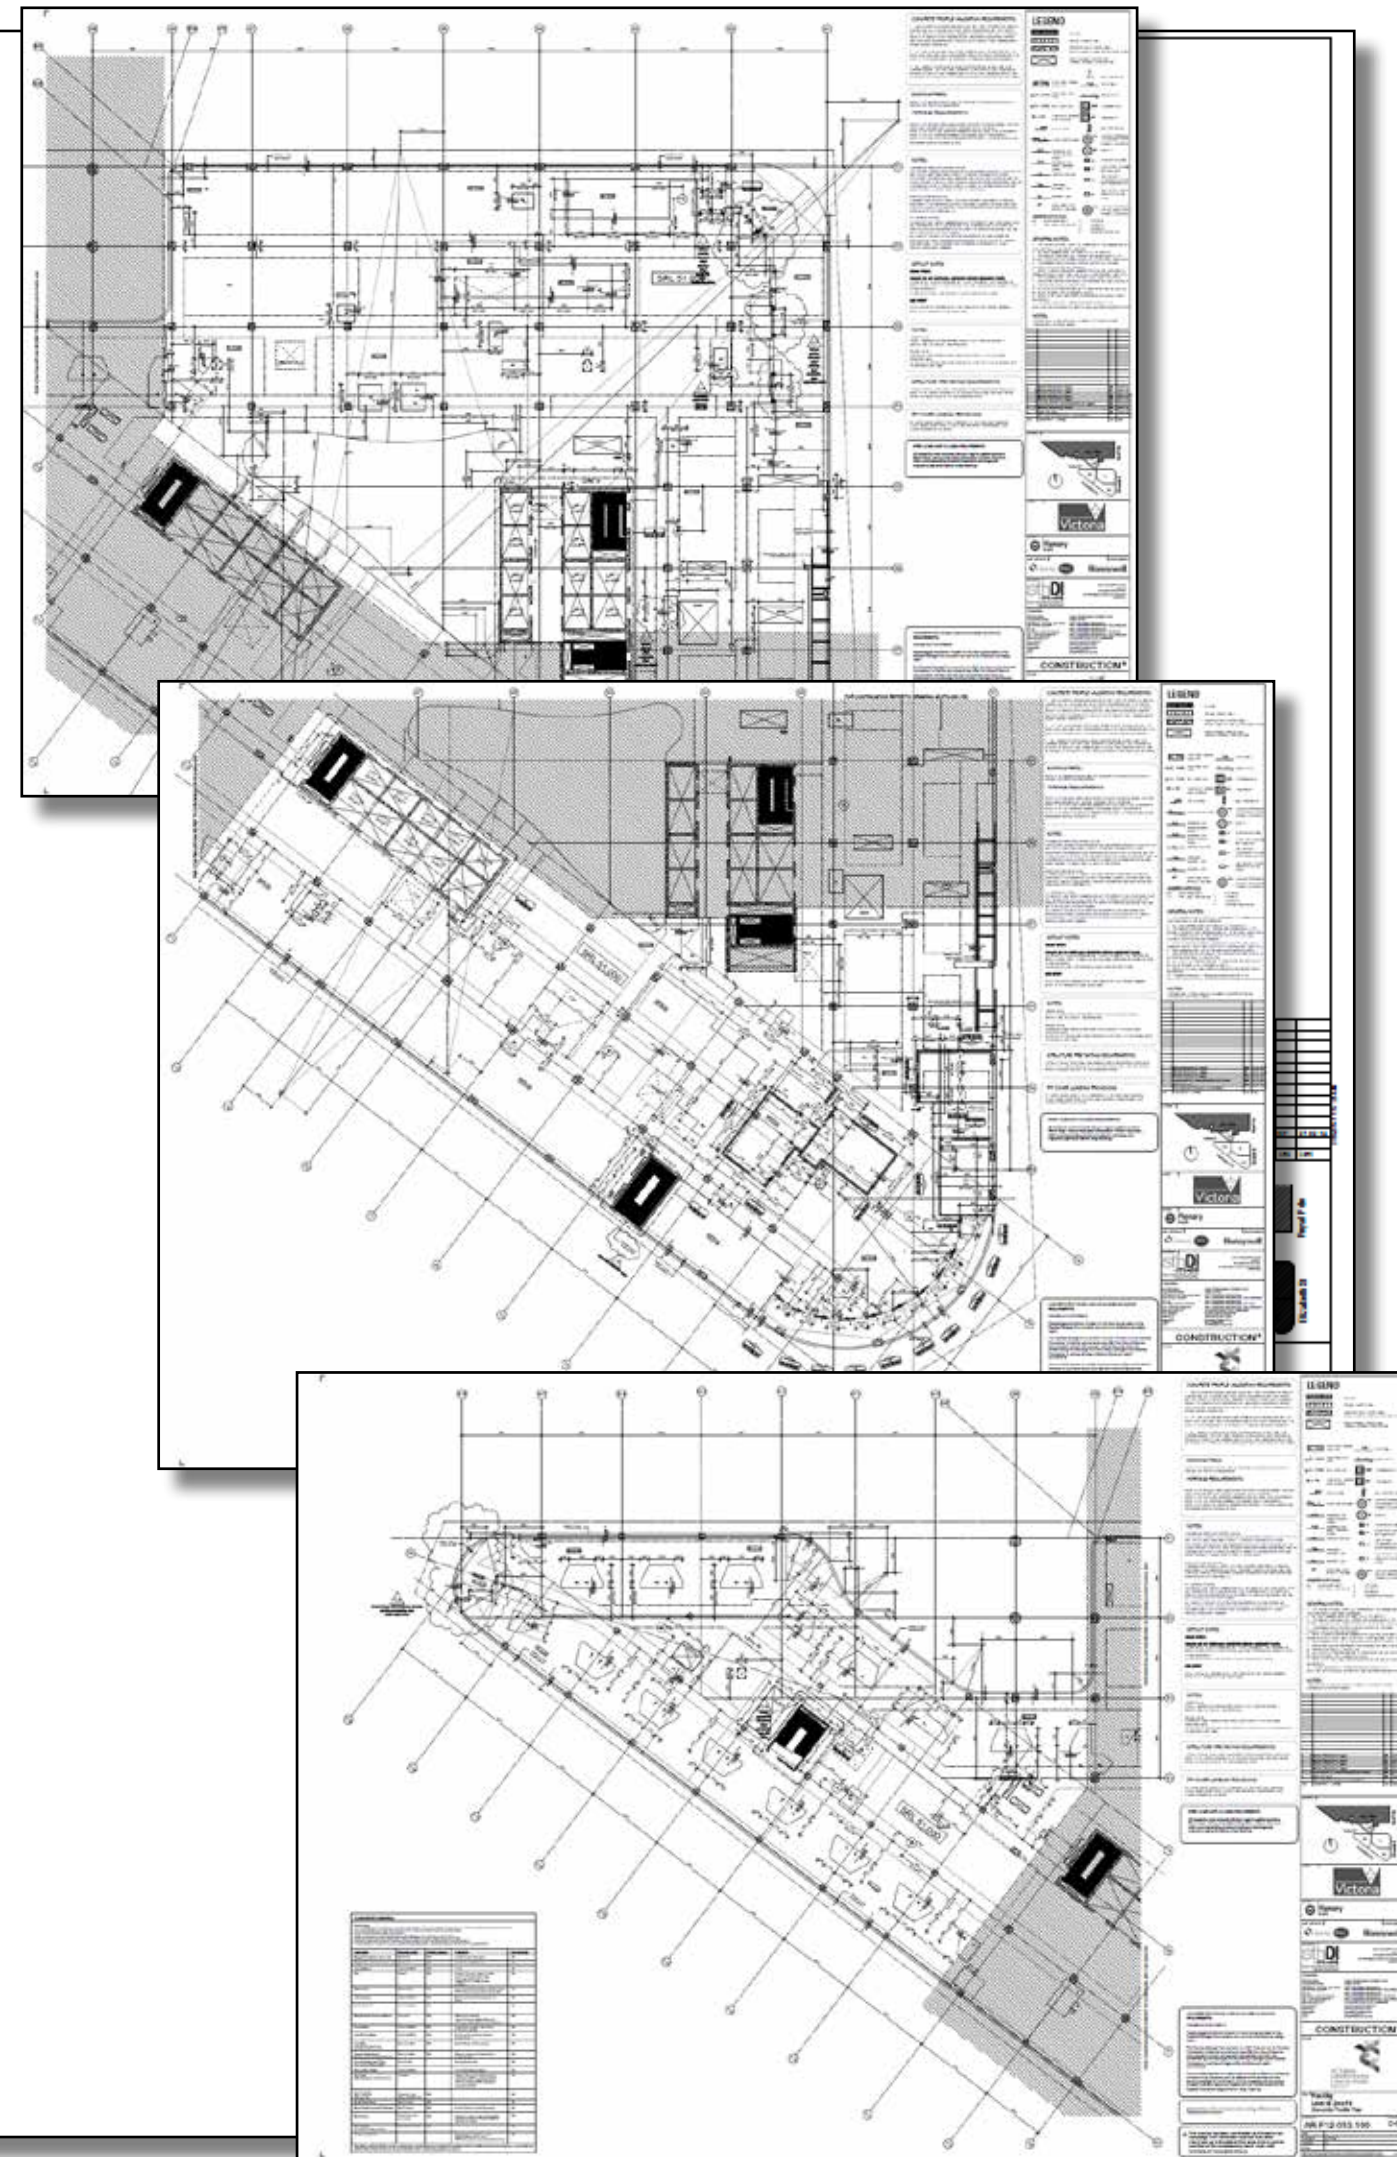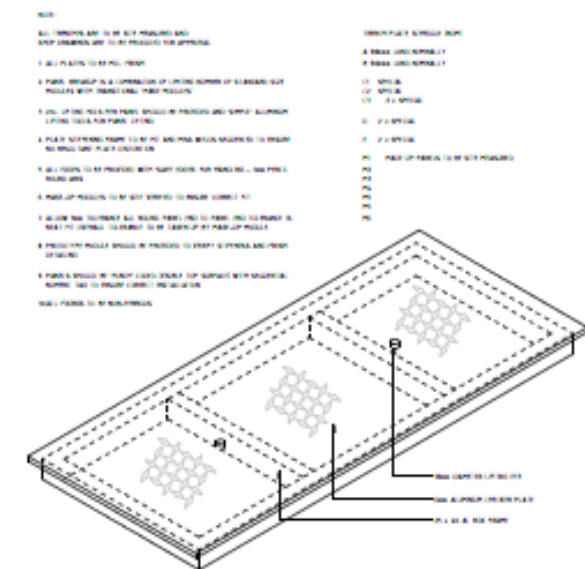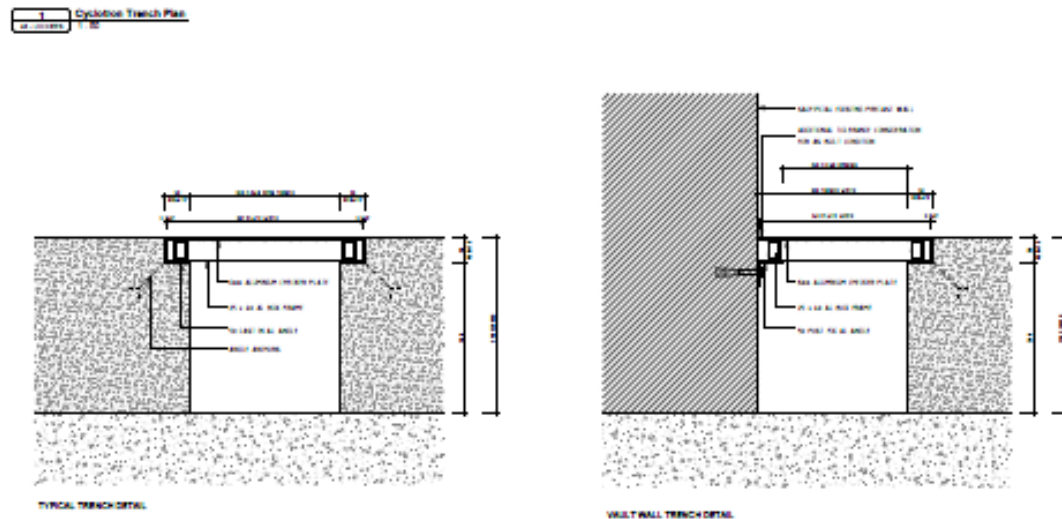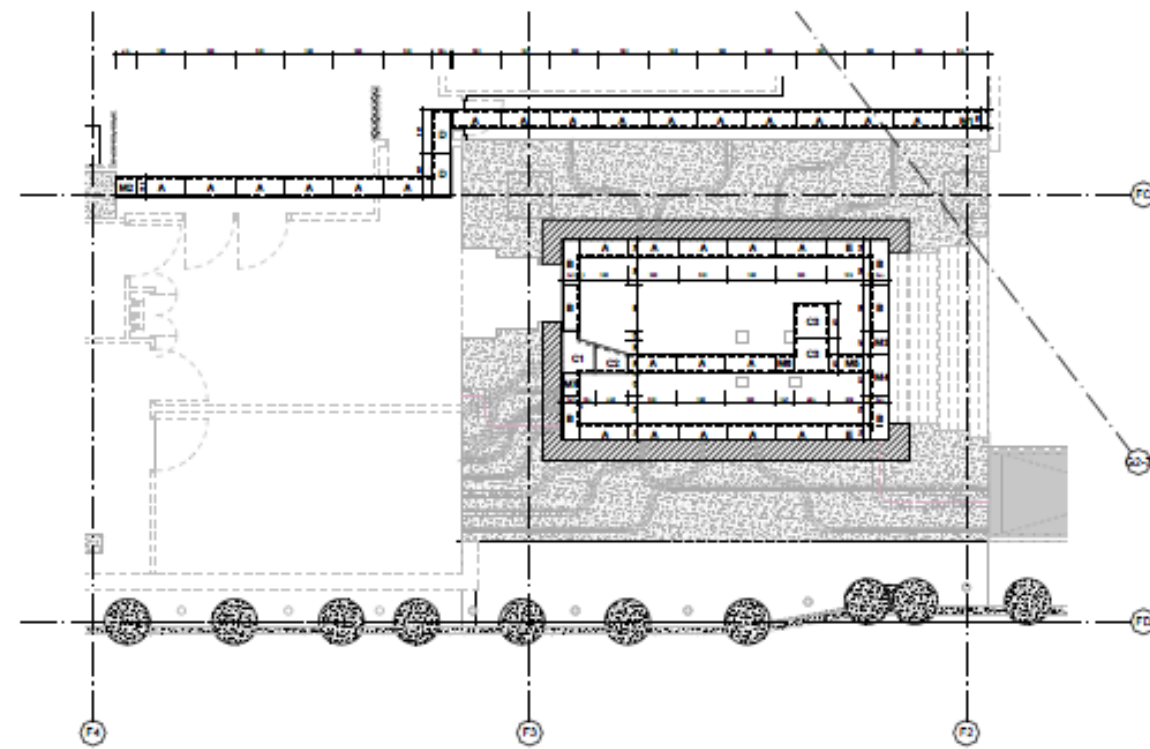

'Architectural-Structural Package'


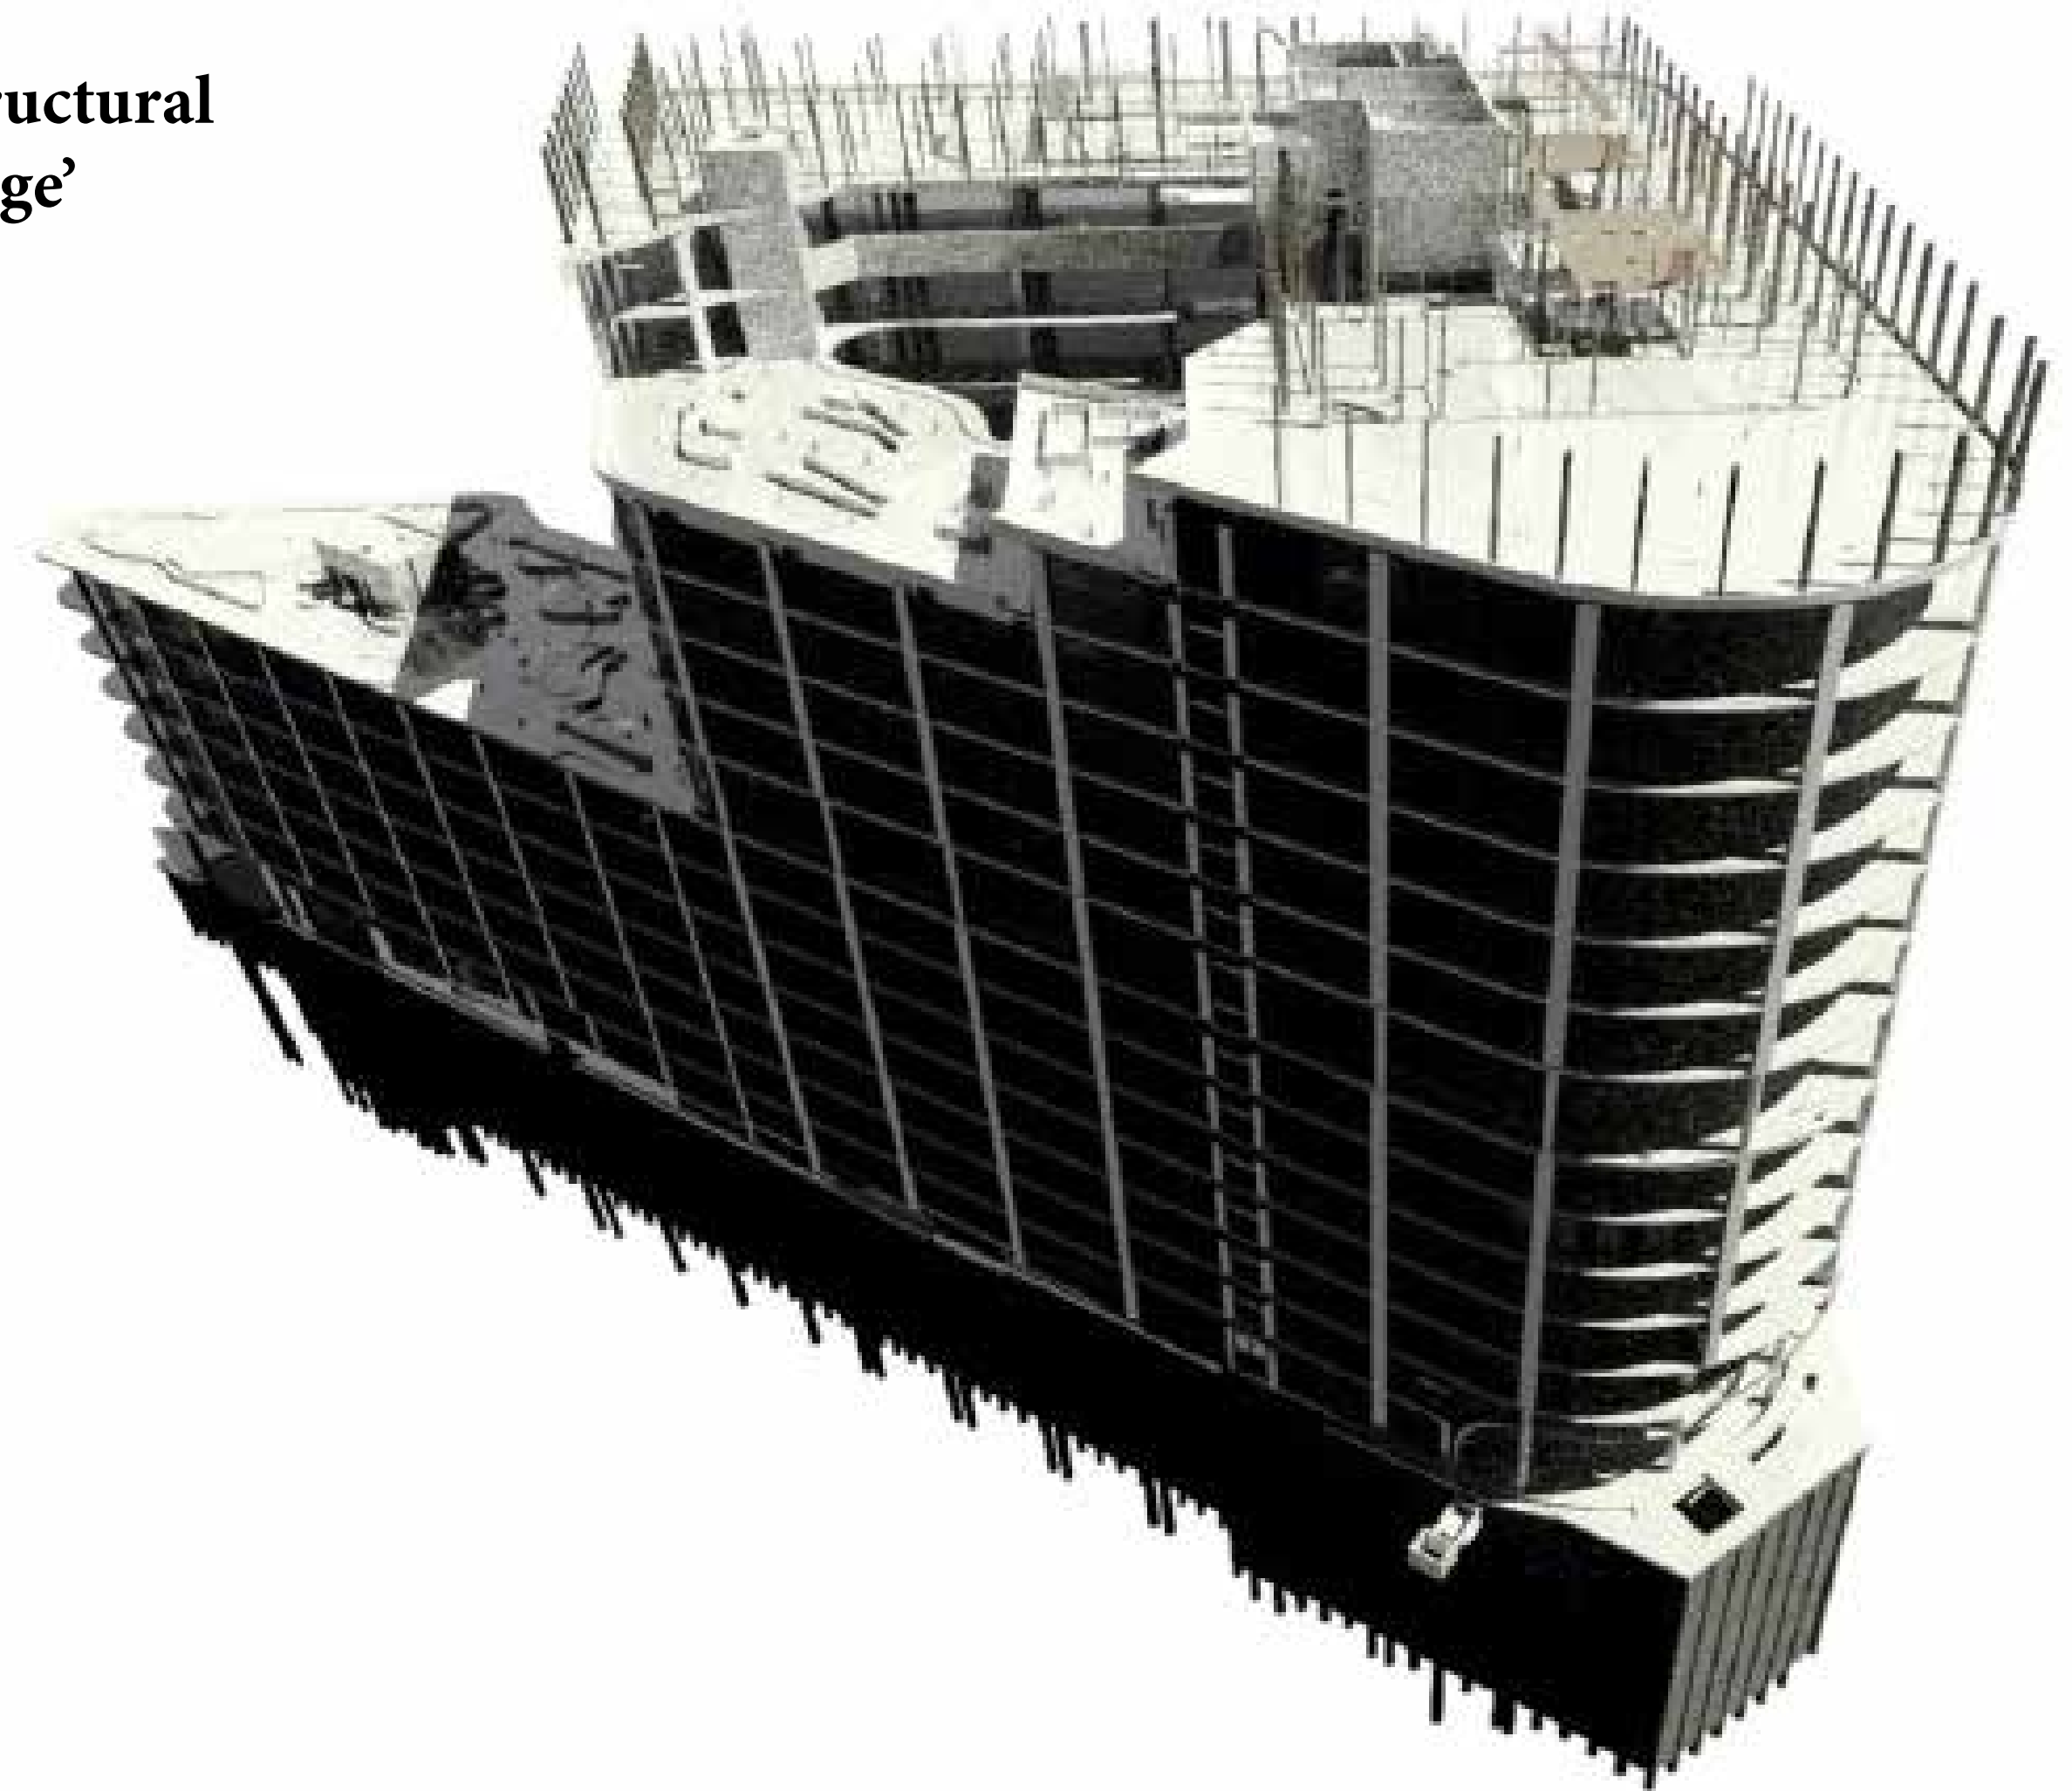


Burrinja

Cultural and Community Centre











Gregory Burgess Pty Ltd Architects

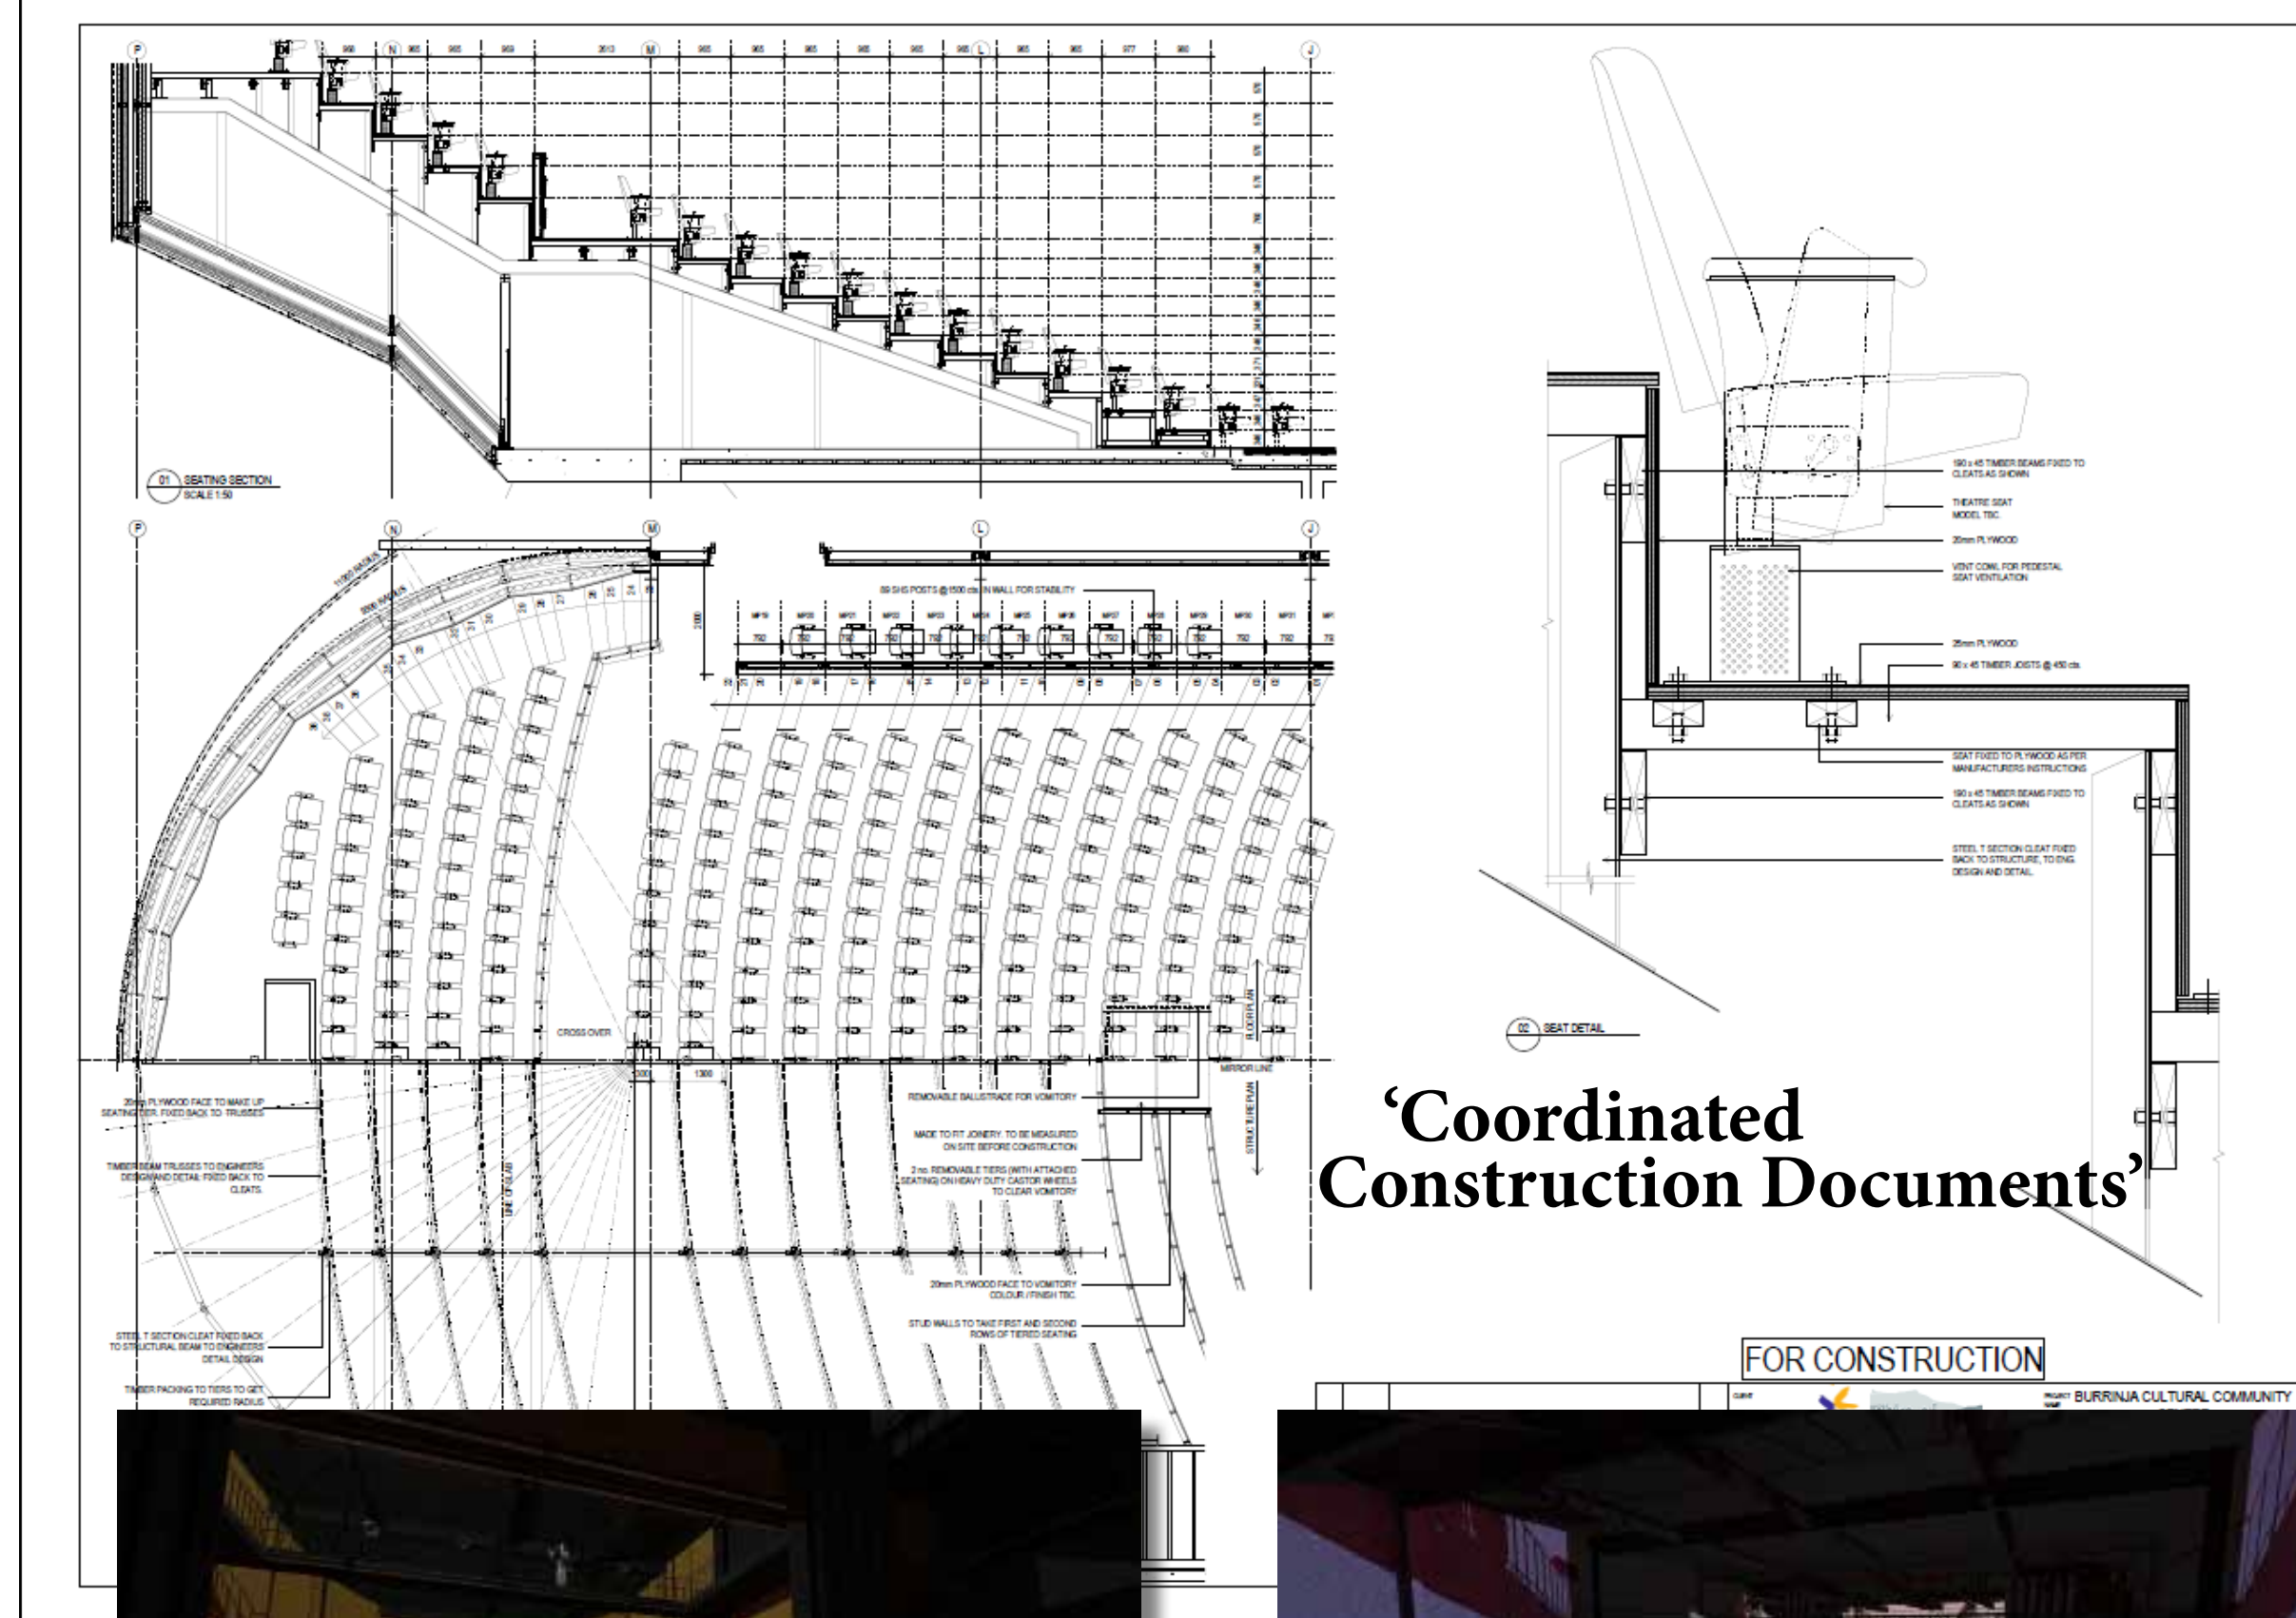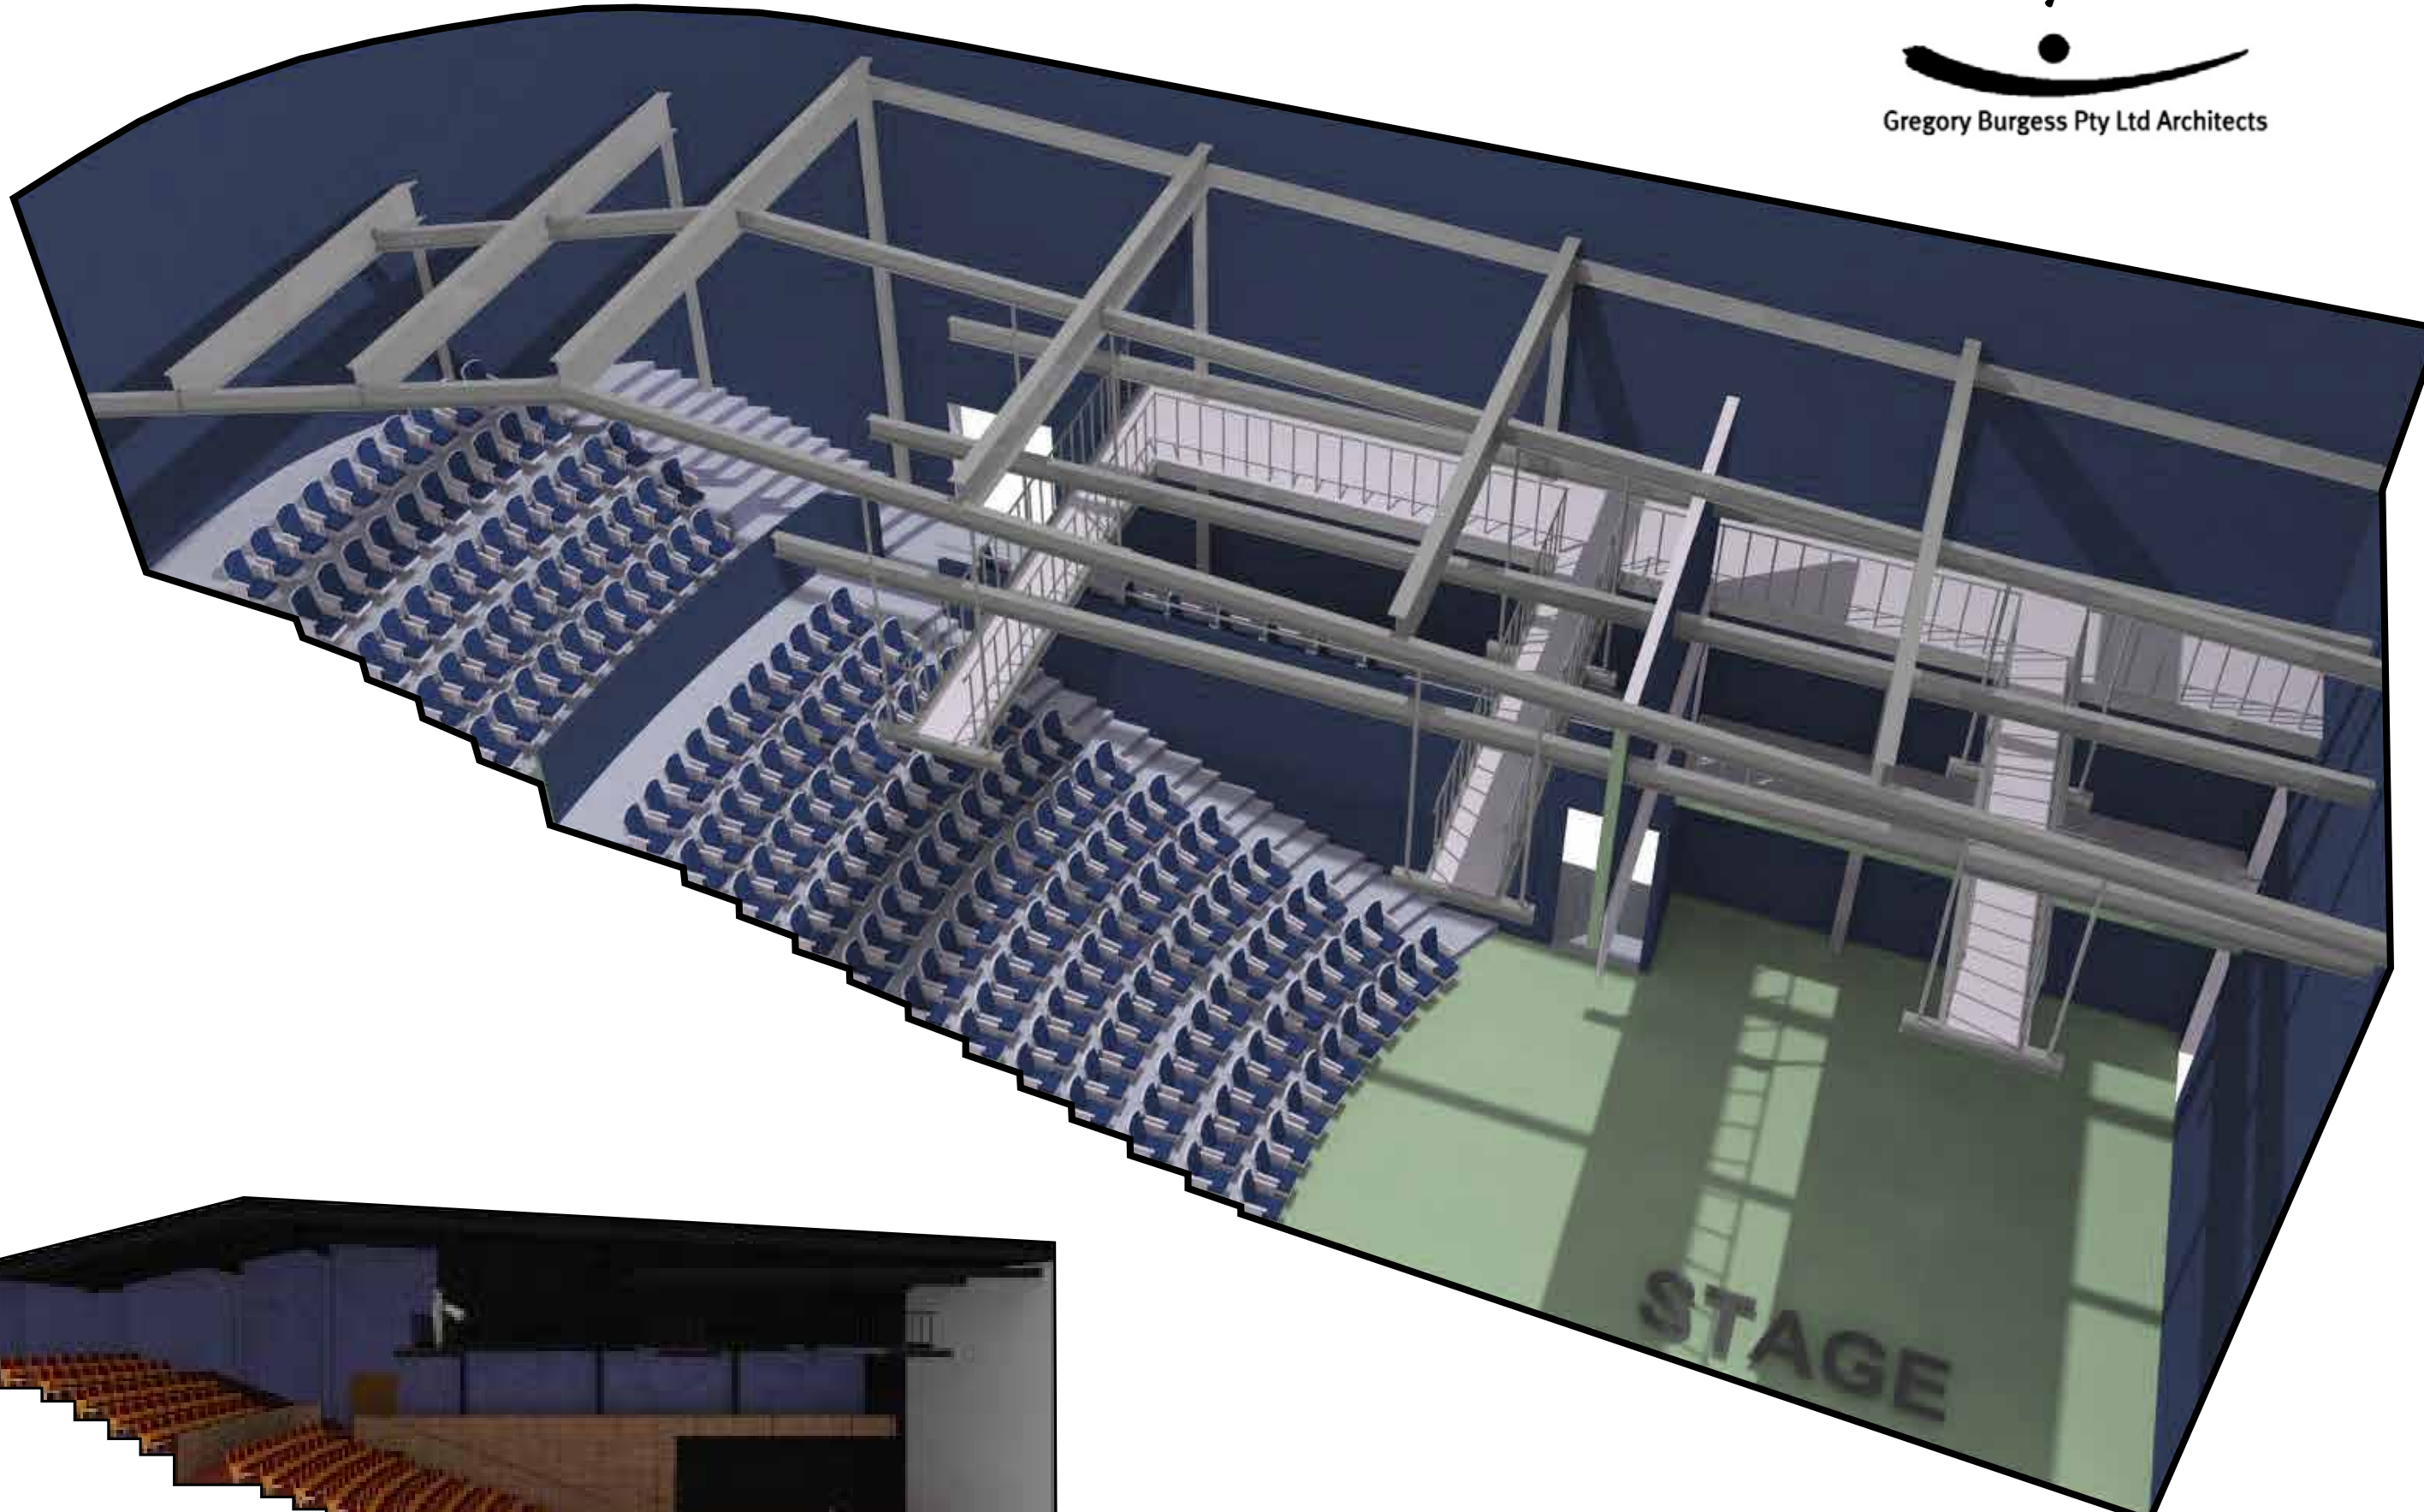


‘Coordinated Construction Documents’




‘Detailed Design for Fabrication and Construction’

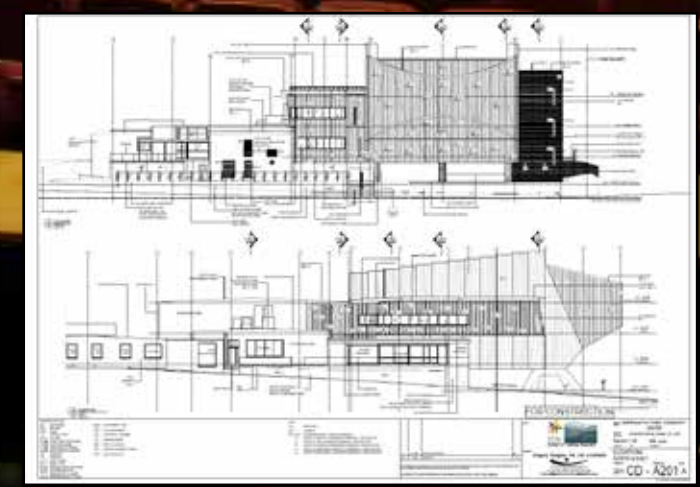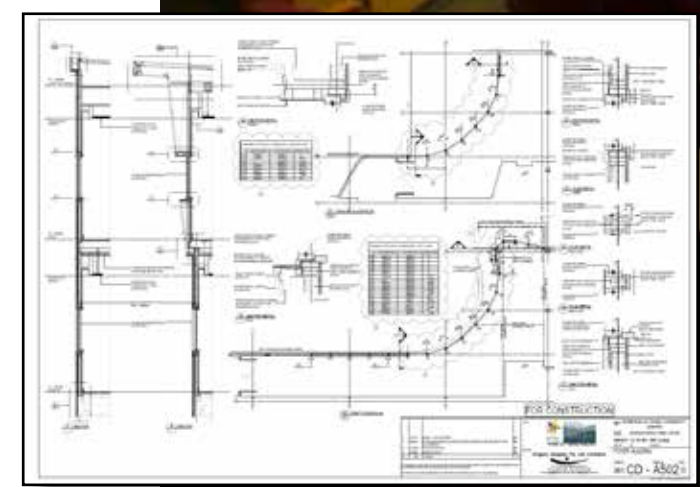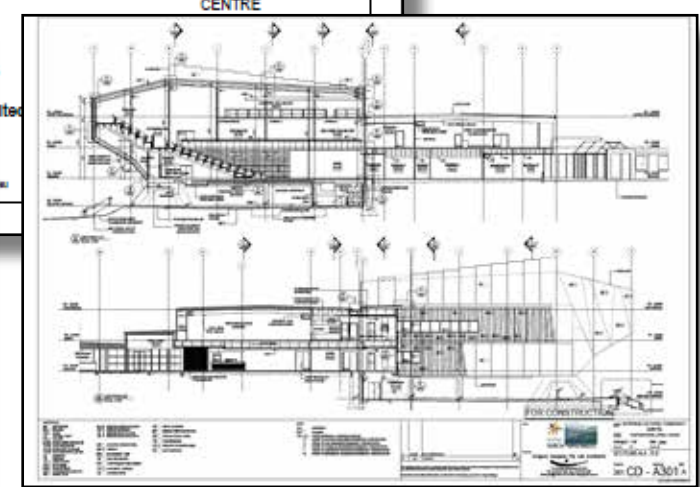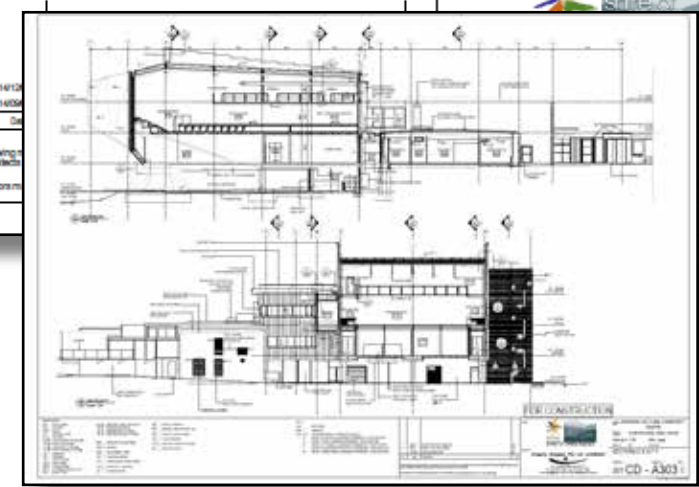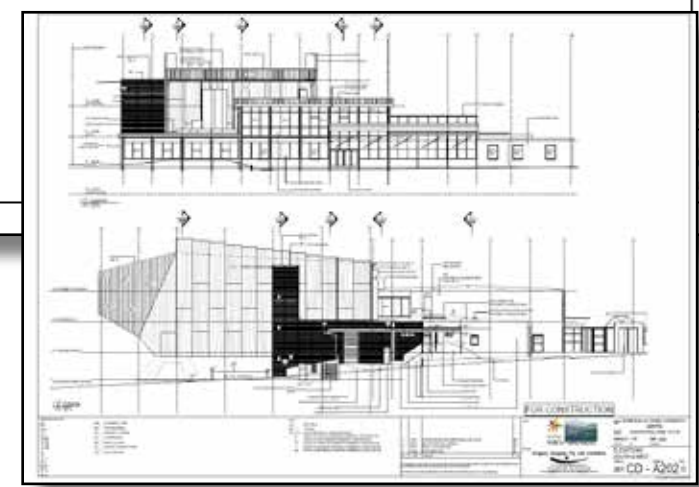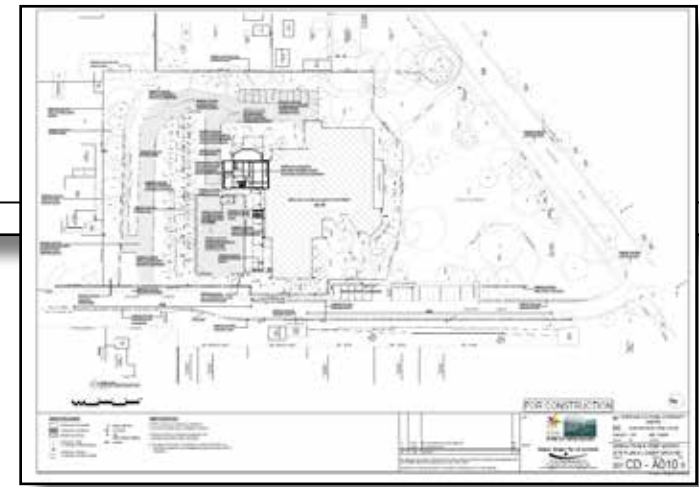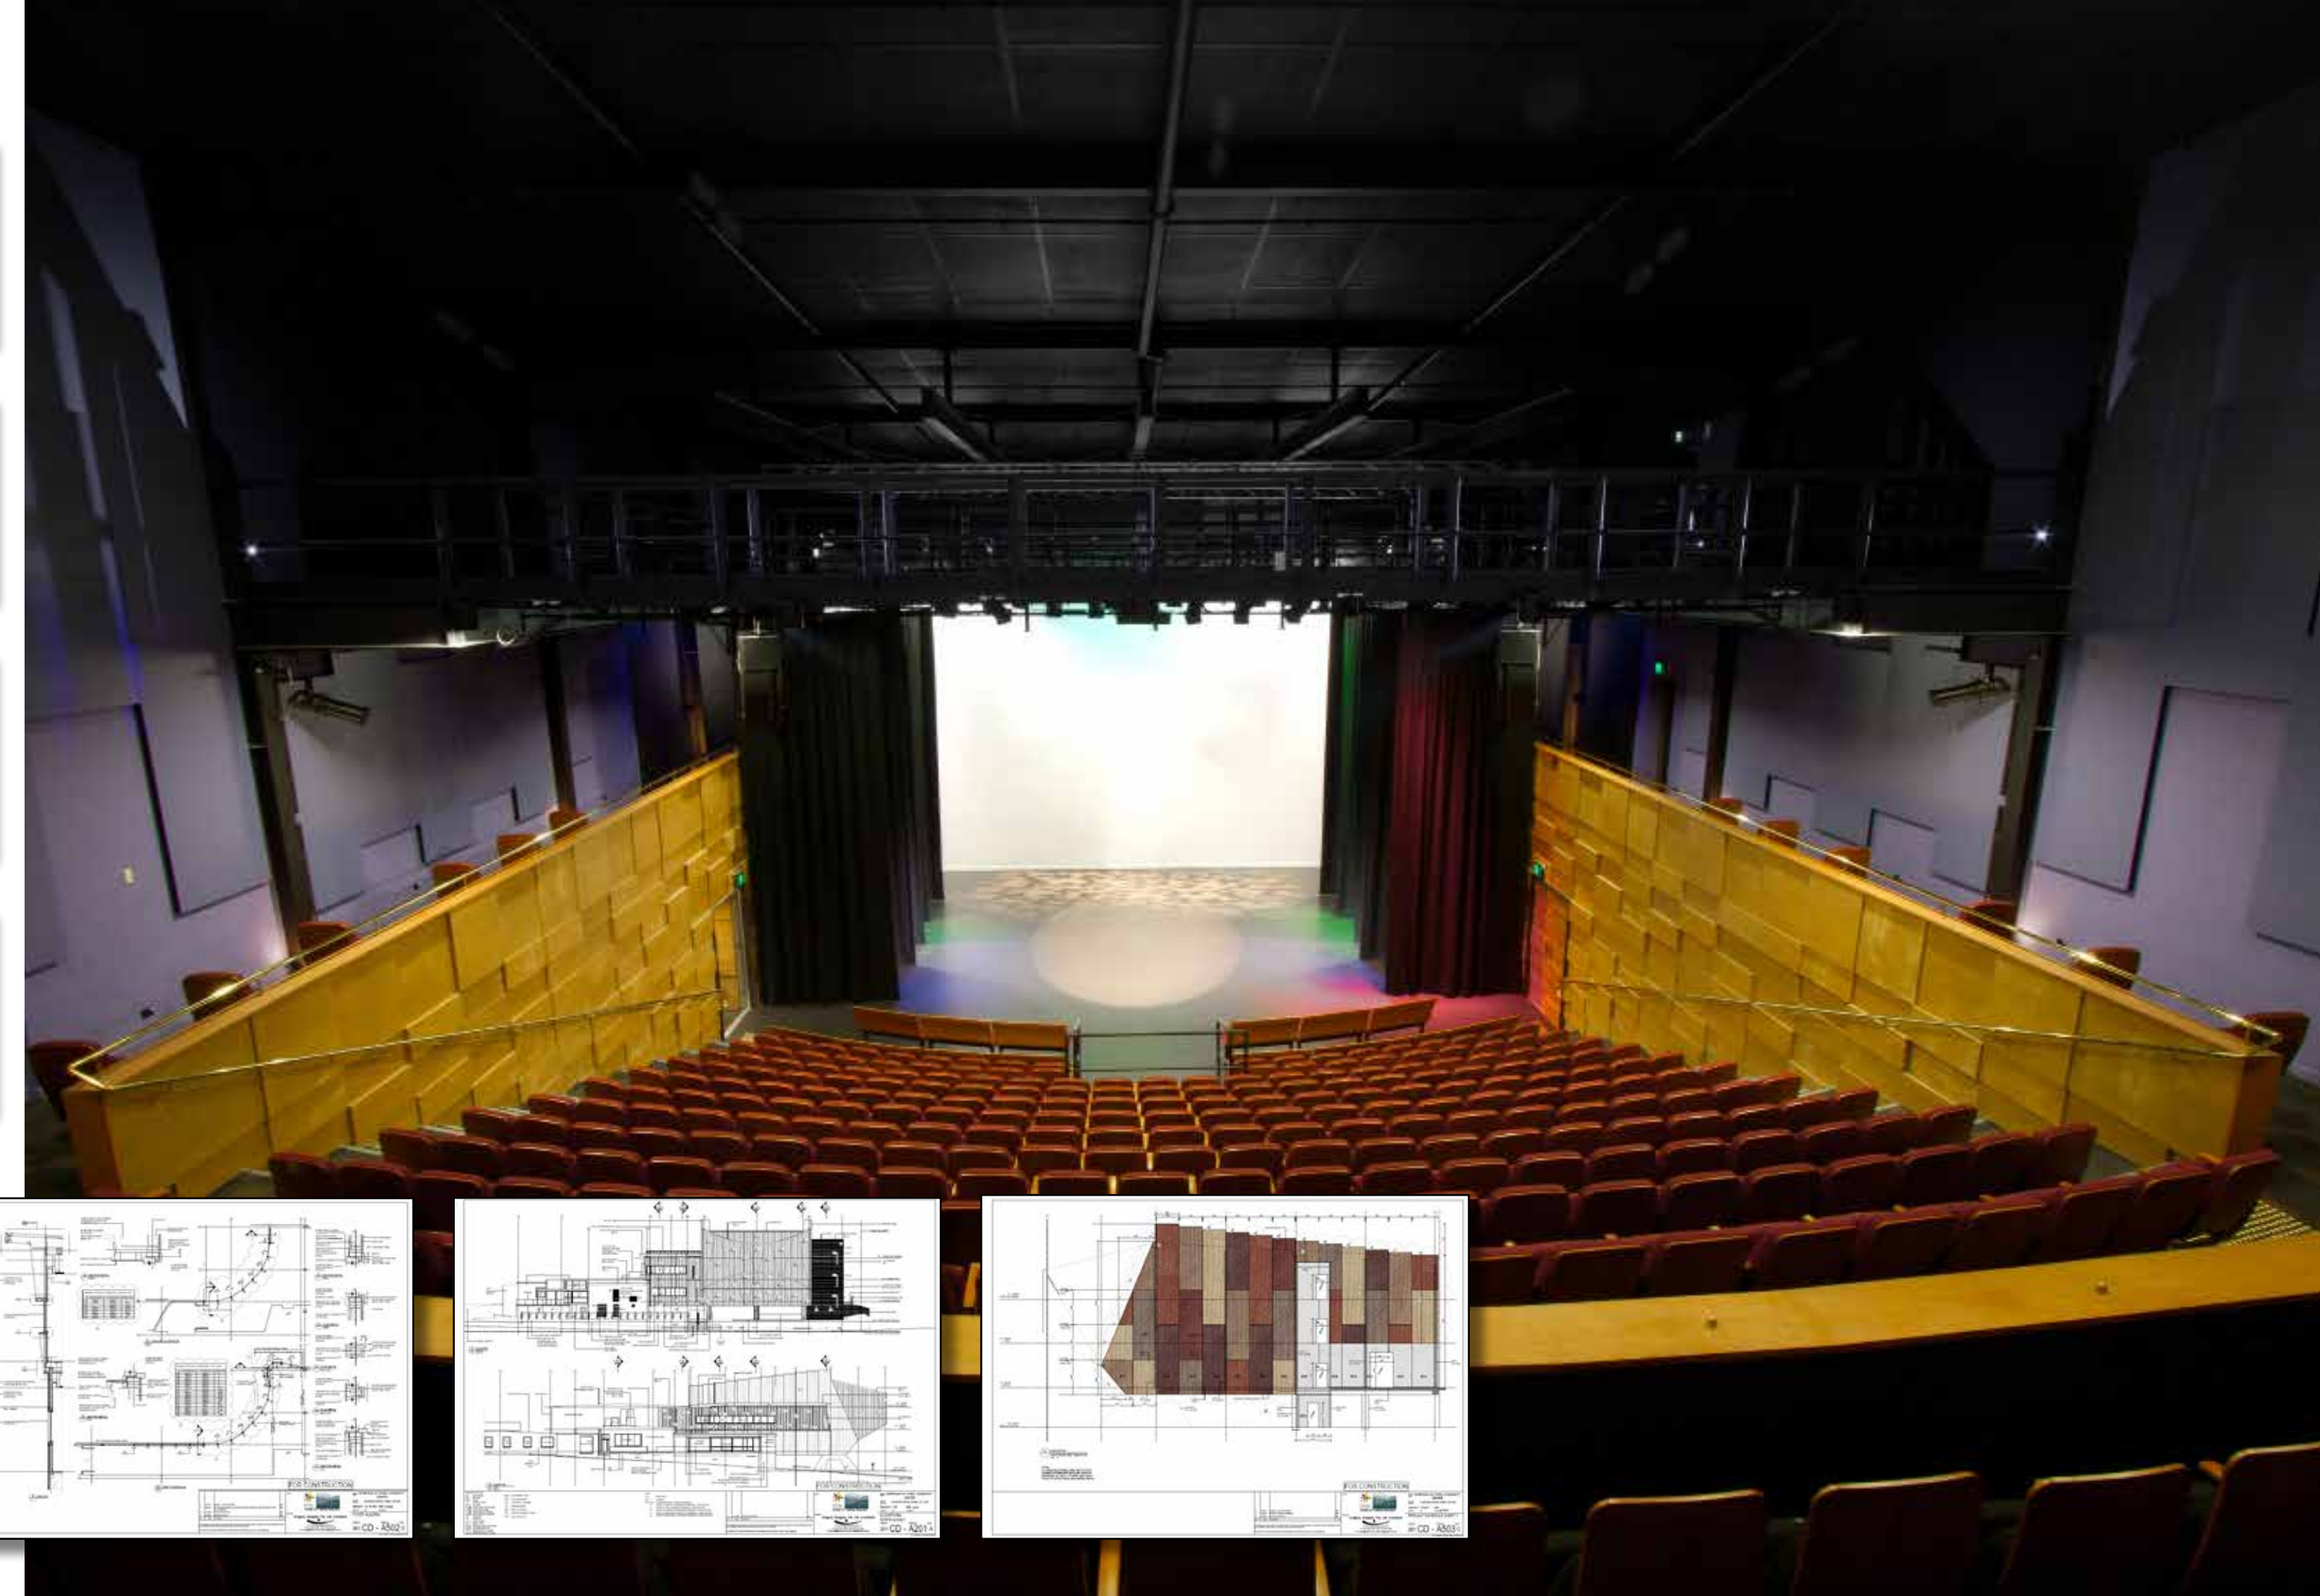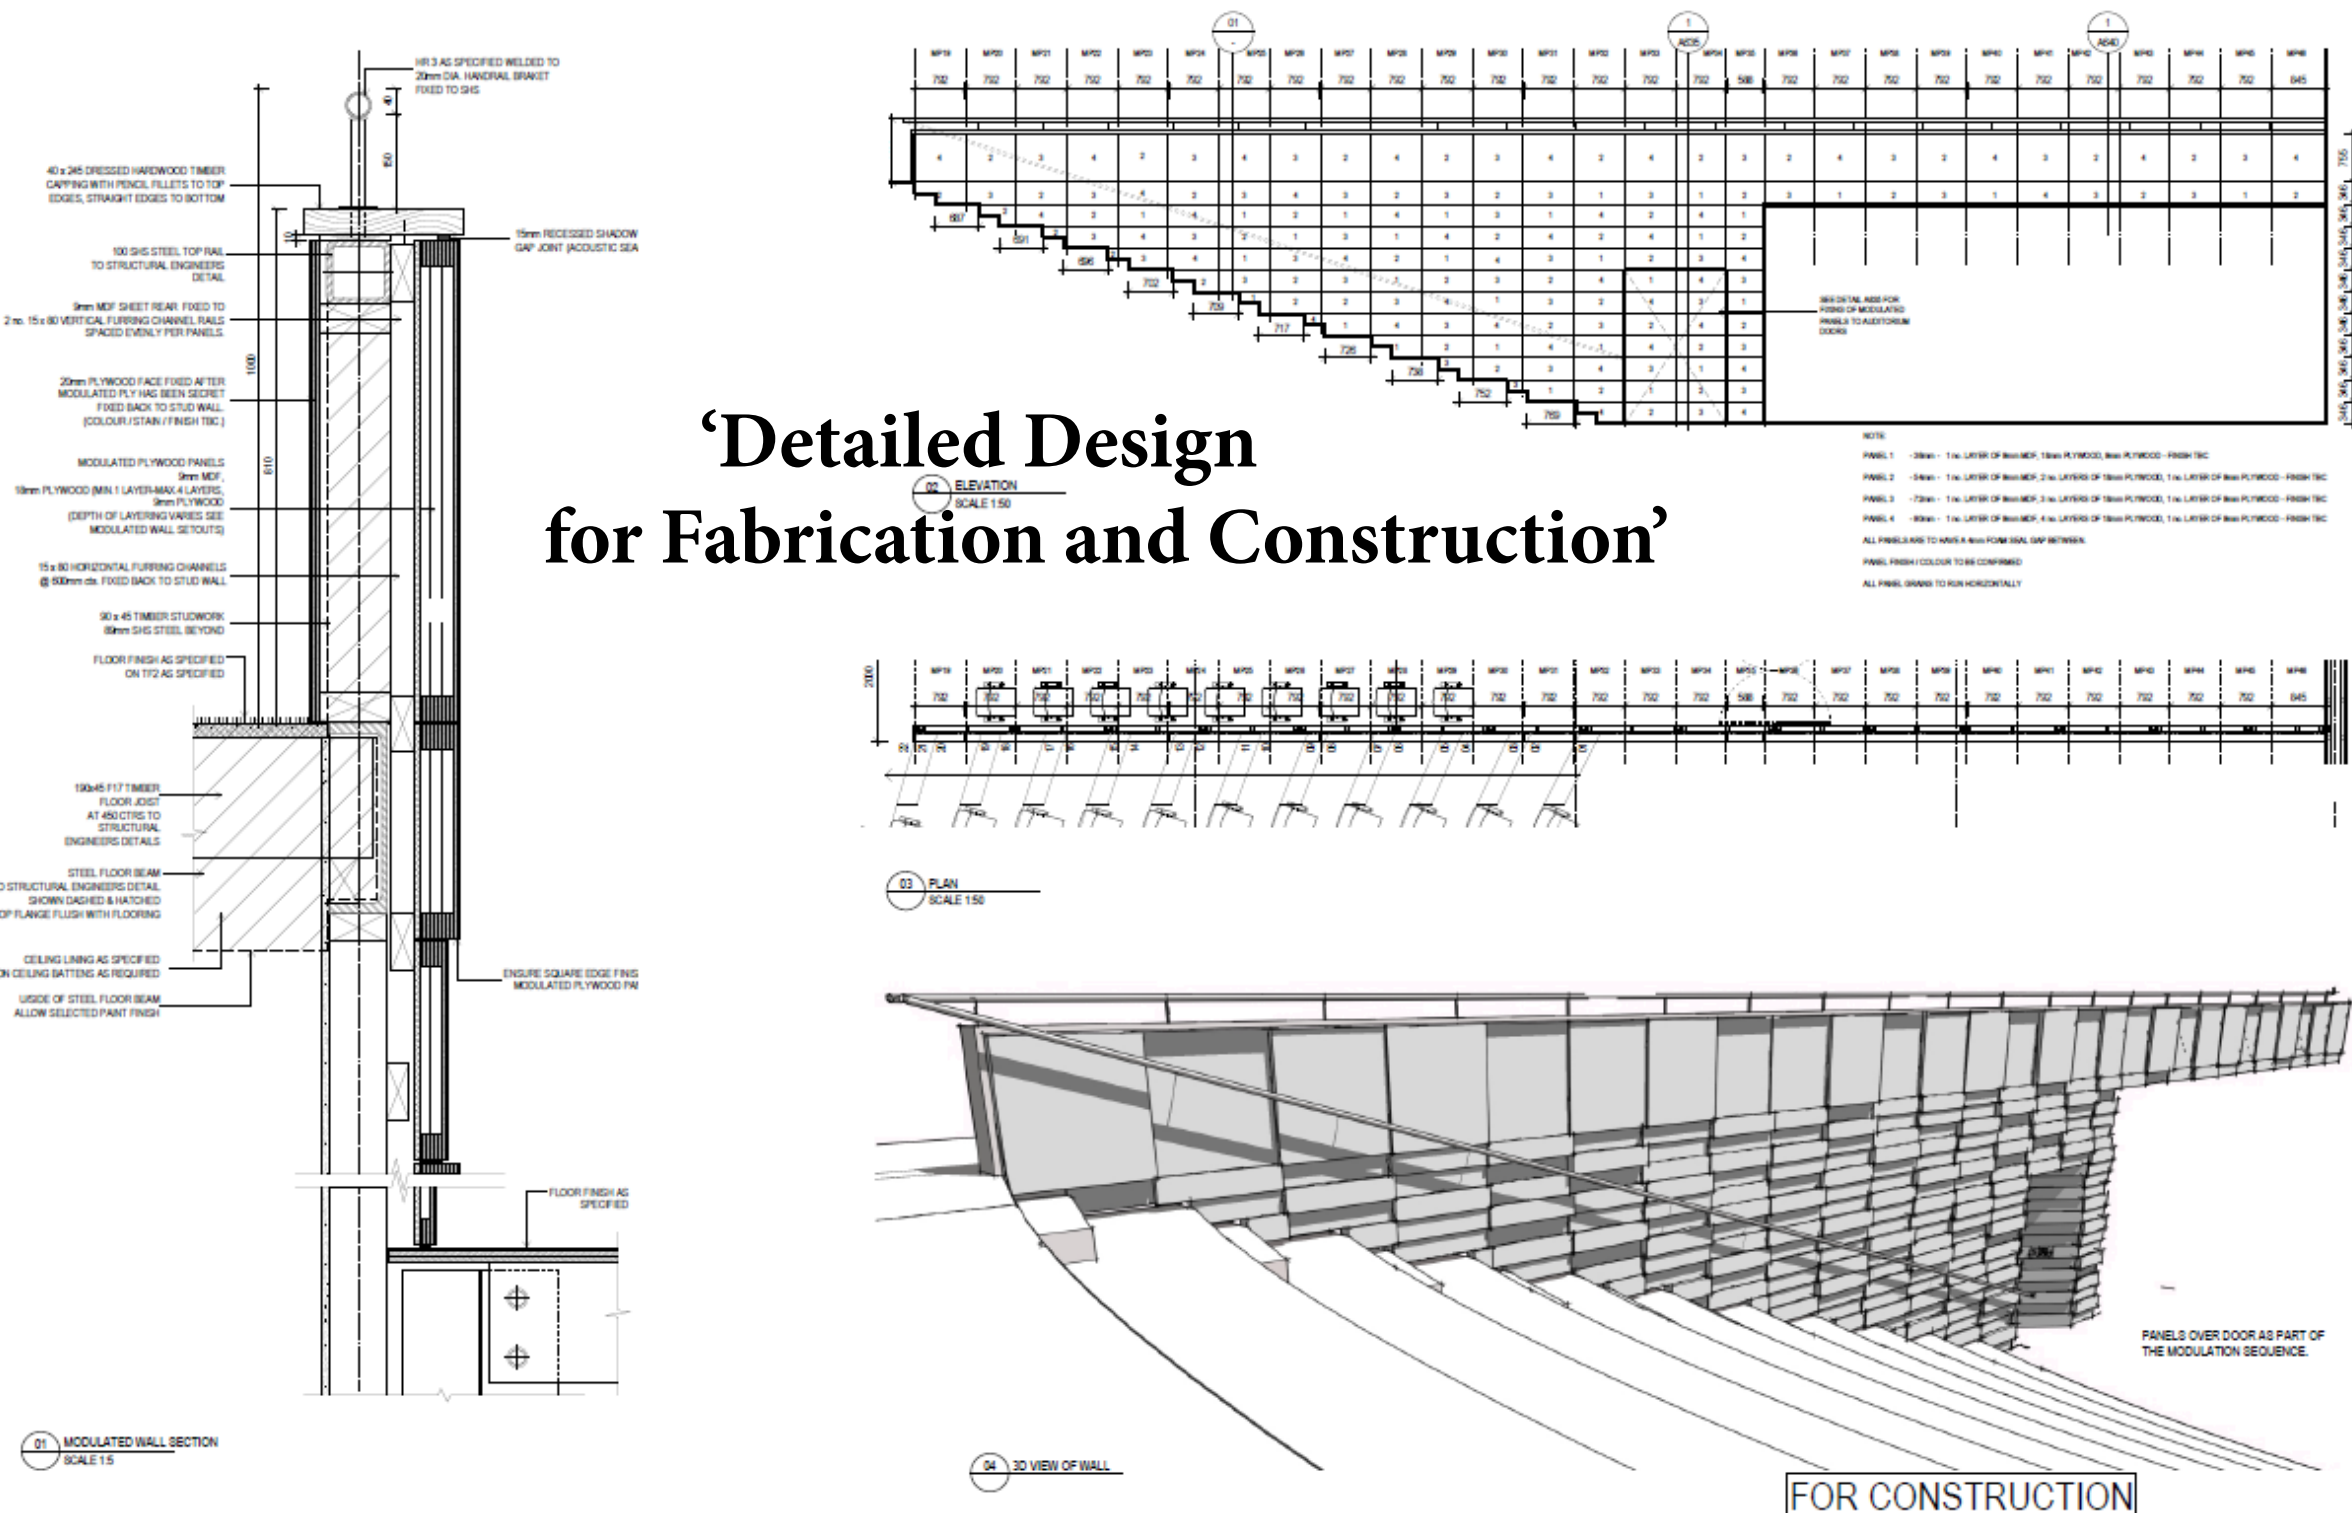

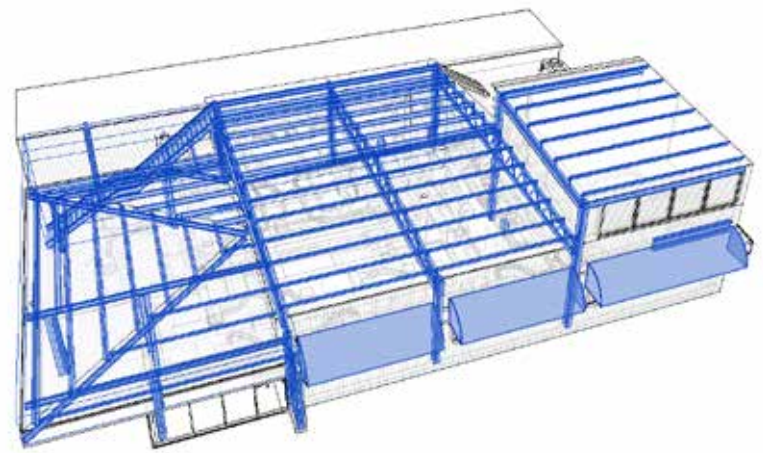

INTEGRATED STRUCTURAL MODEL

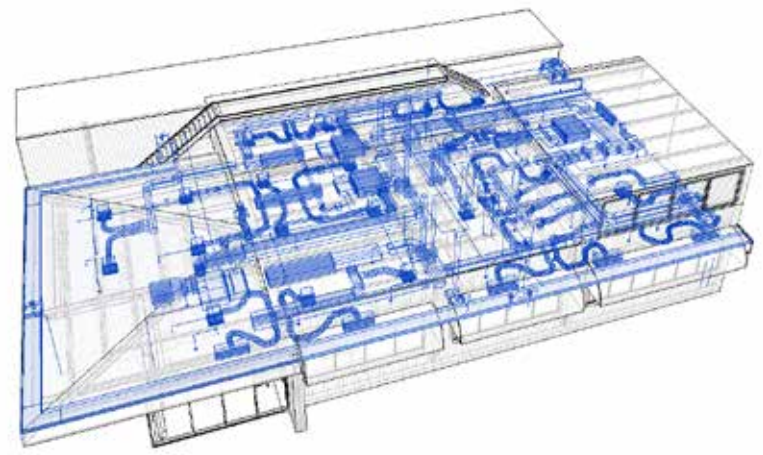




INTEGRATED MECHANICAL MODEL

South Morang Rail Extension

drivers and maintenance facilities




‘Integrated Design
Consultant modelling’

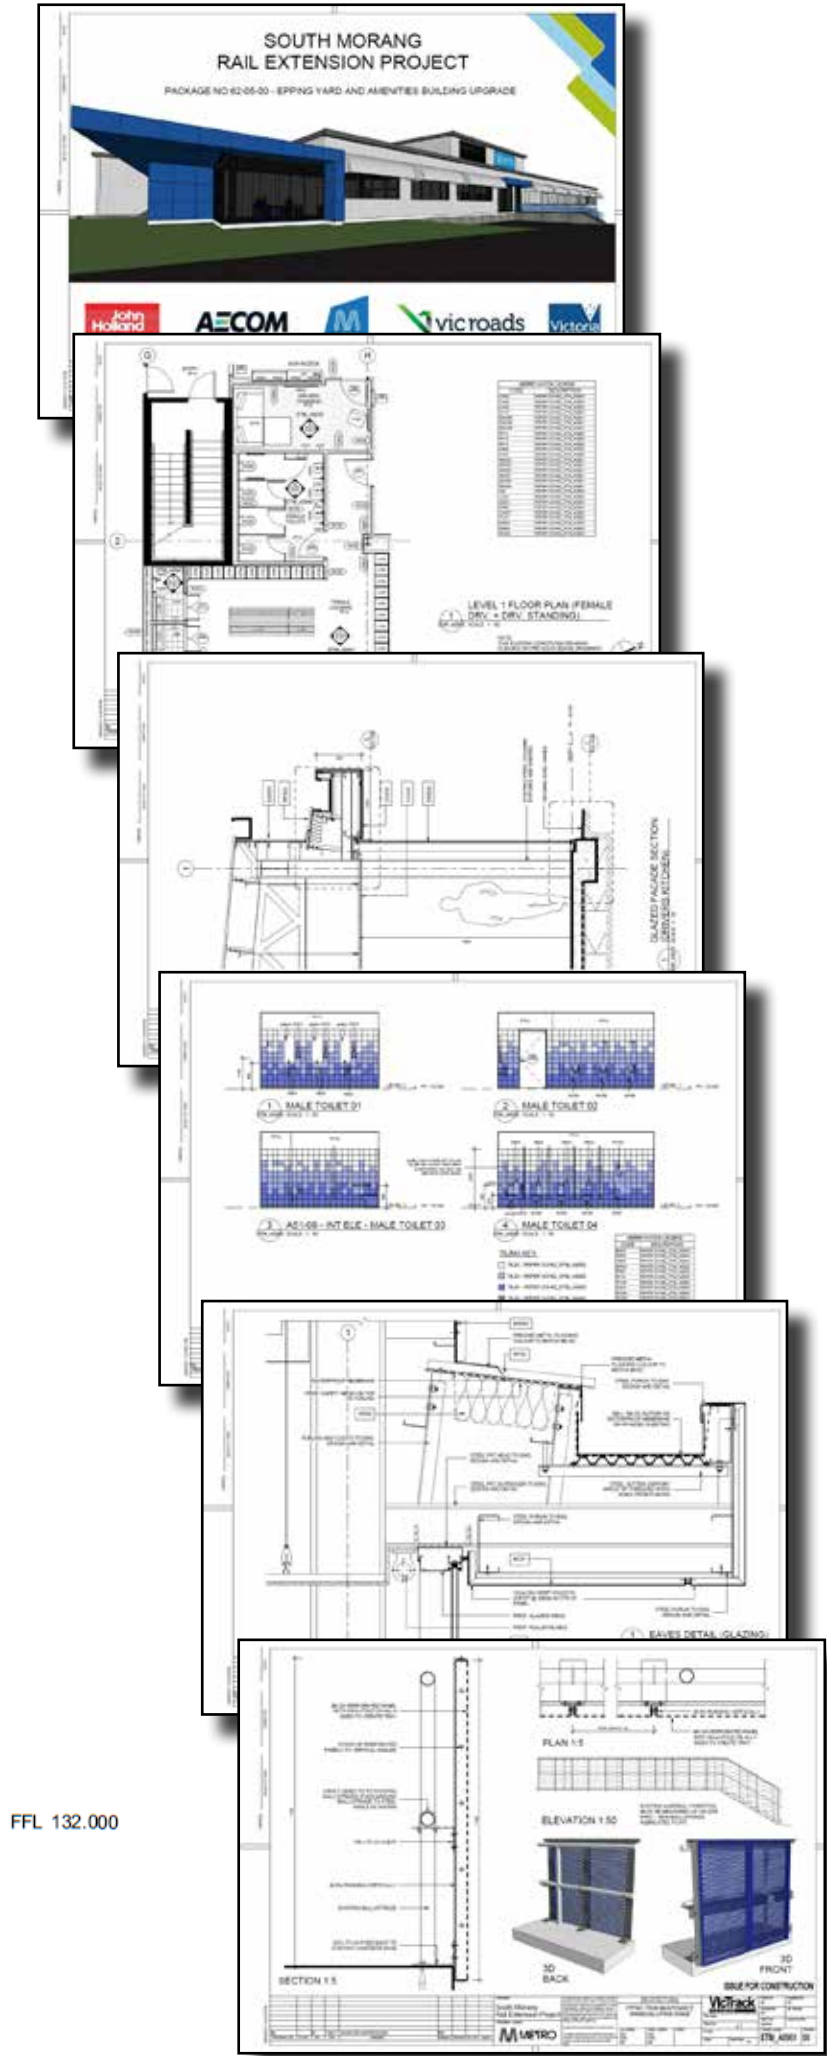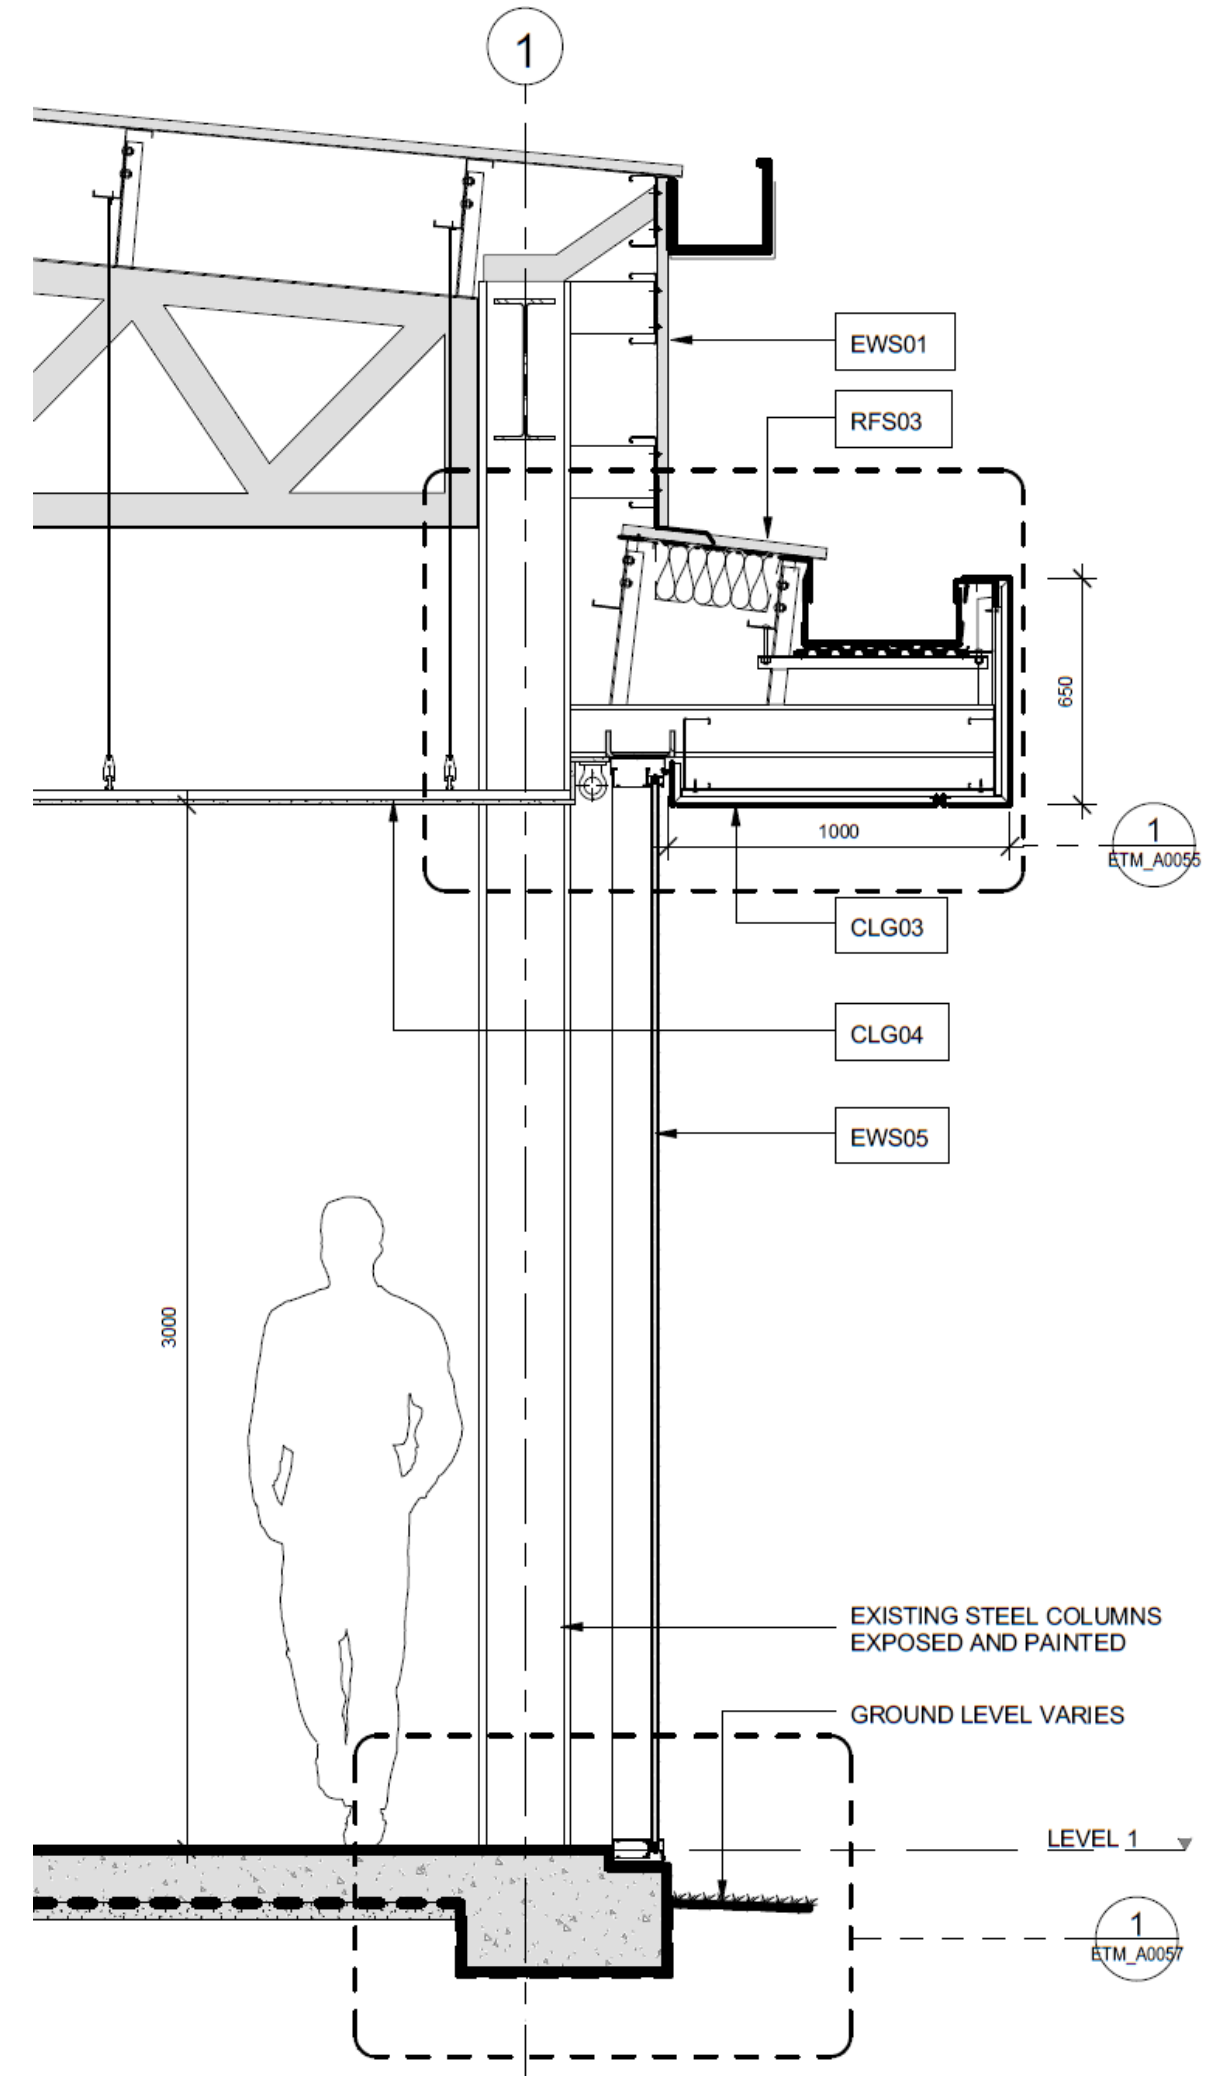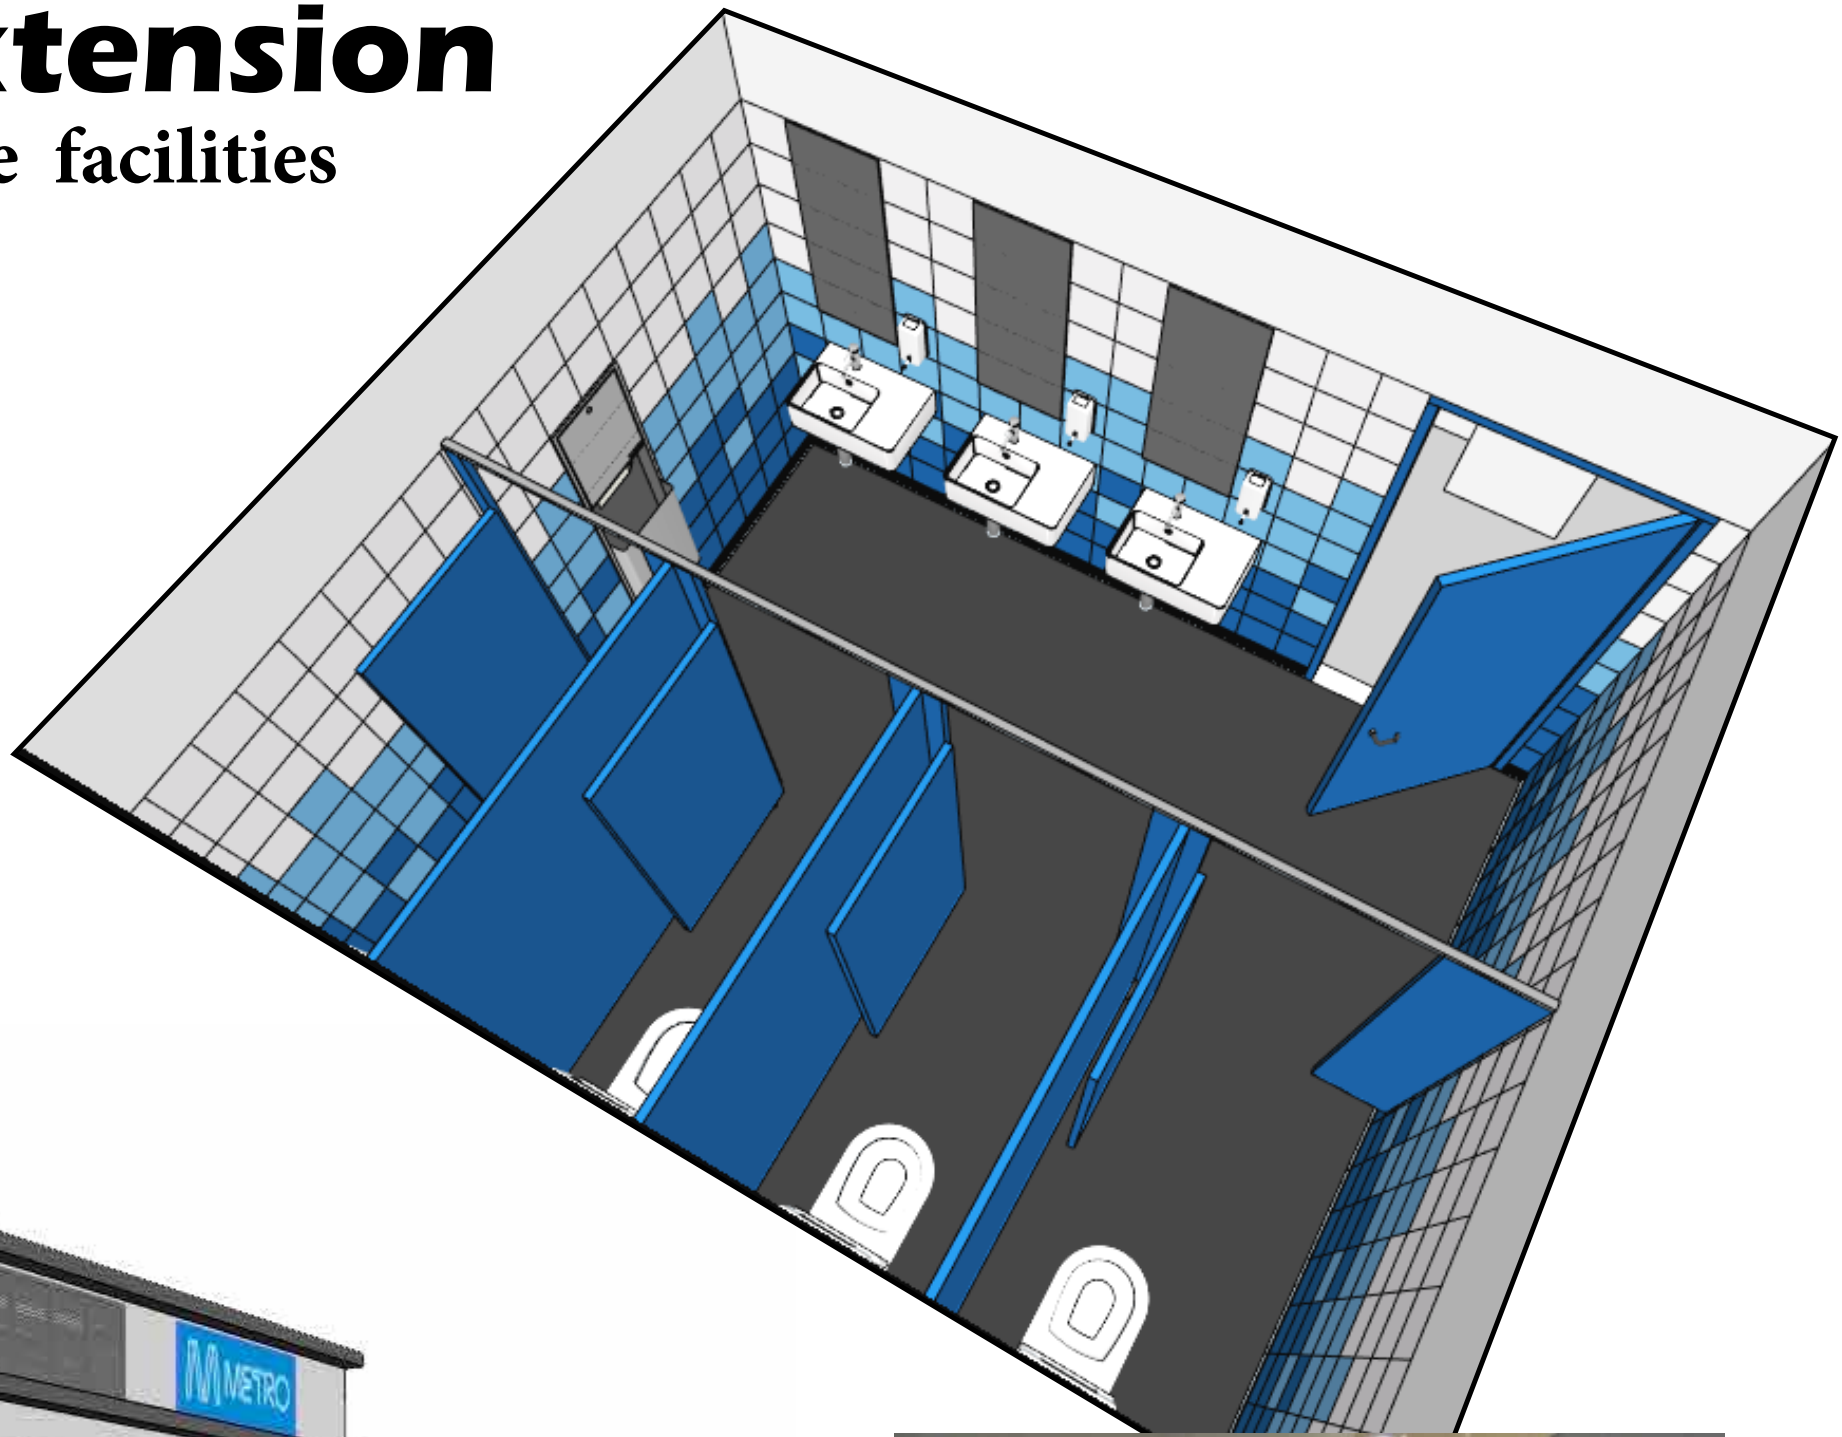

Sunway Pyramid

Subang Jaya, Malaysia

PHD | PAUL HICKMAN DESIGN

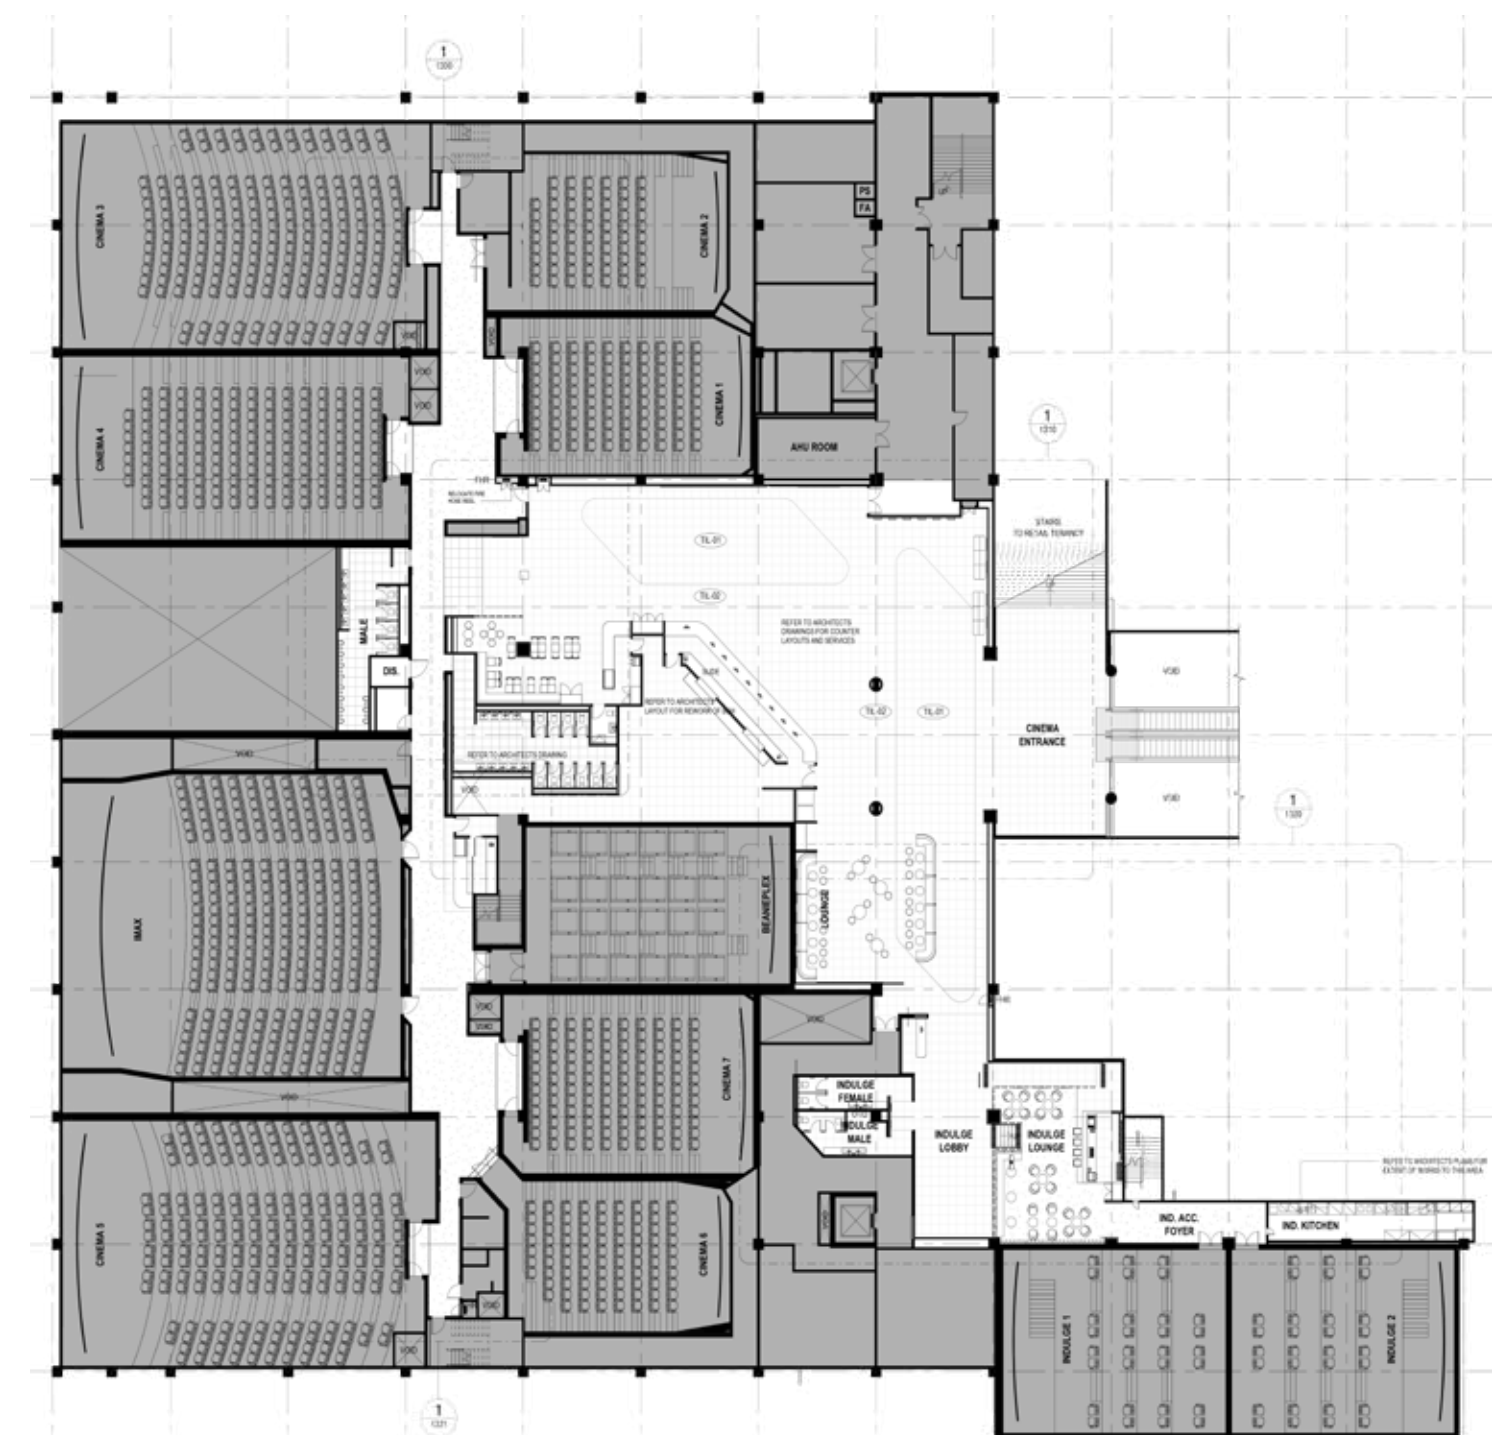

Residential Development



small scale works

6

Deenya Parade

Russell Island, QLD






trinity+one










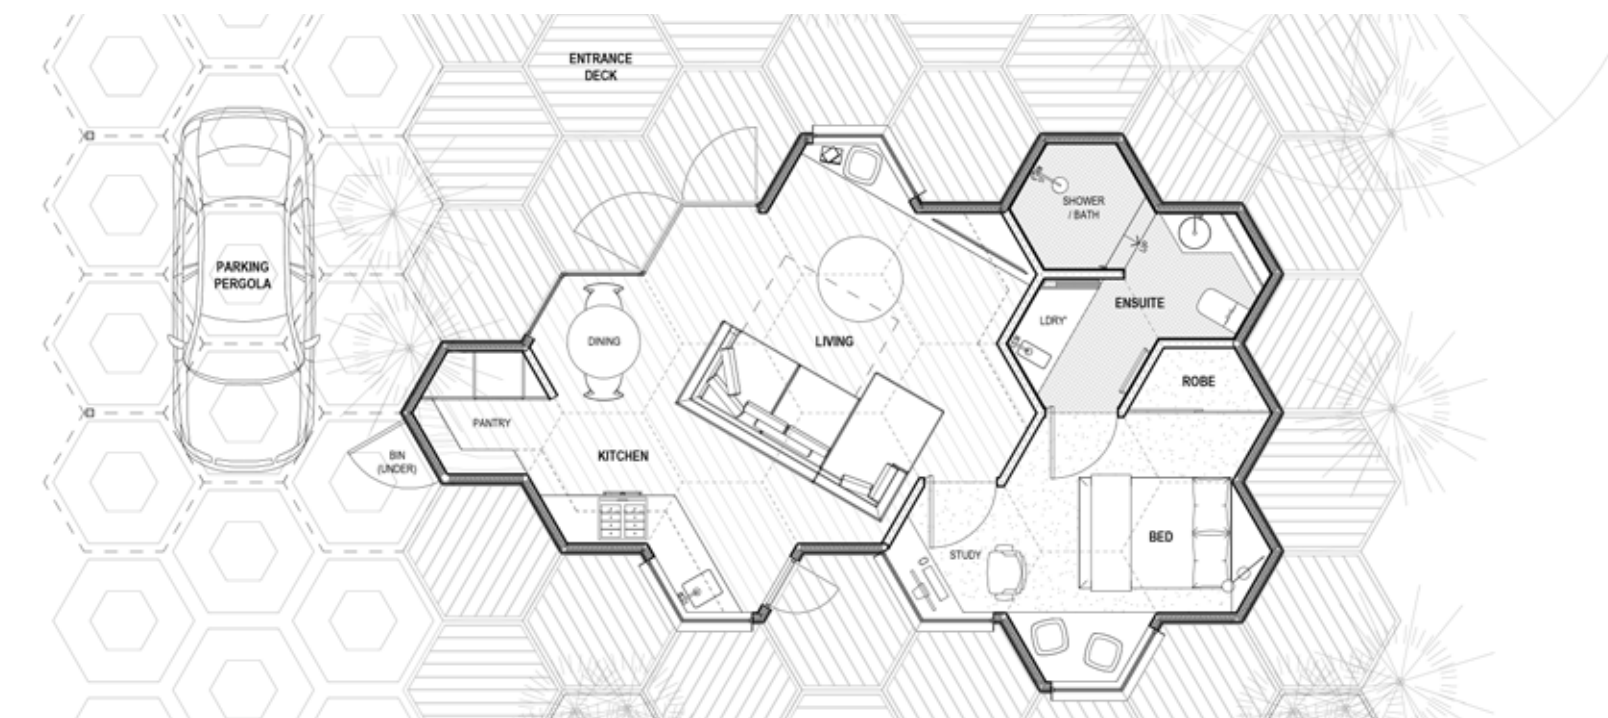
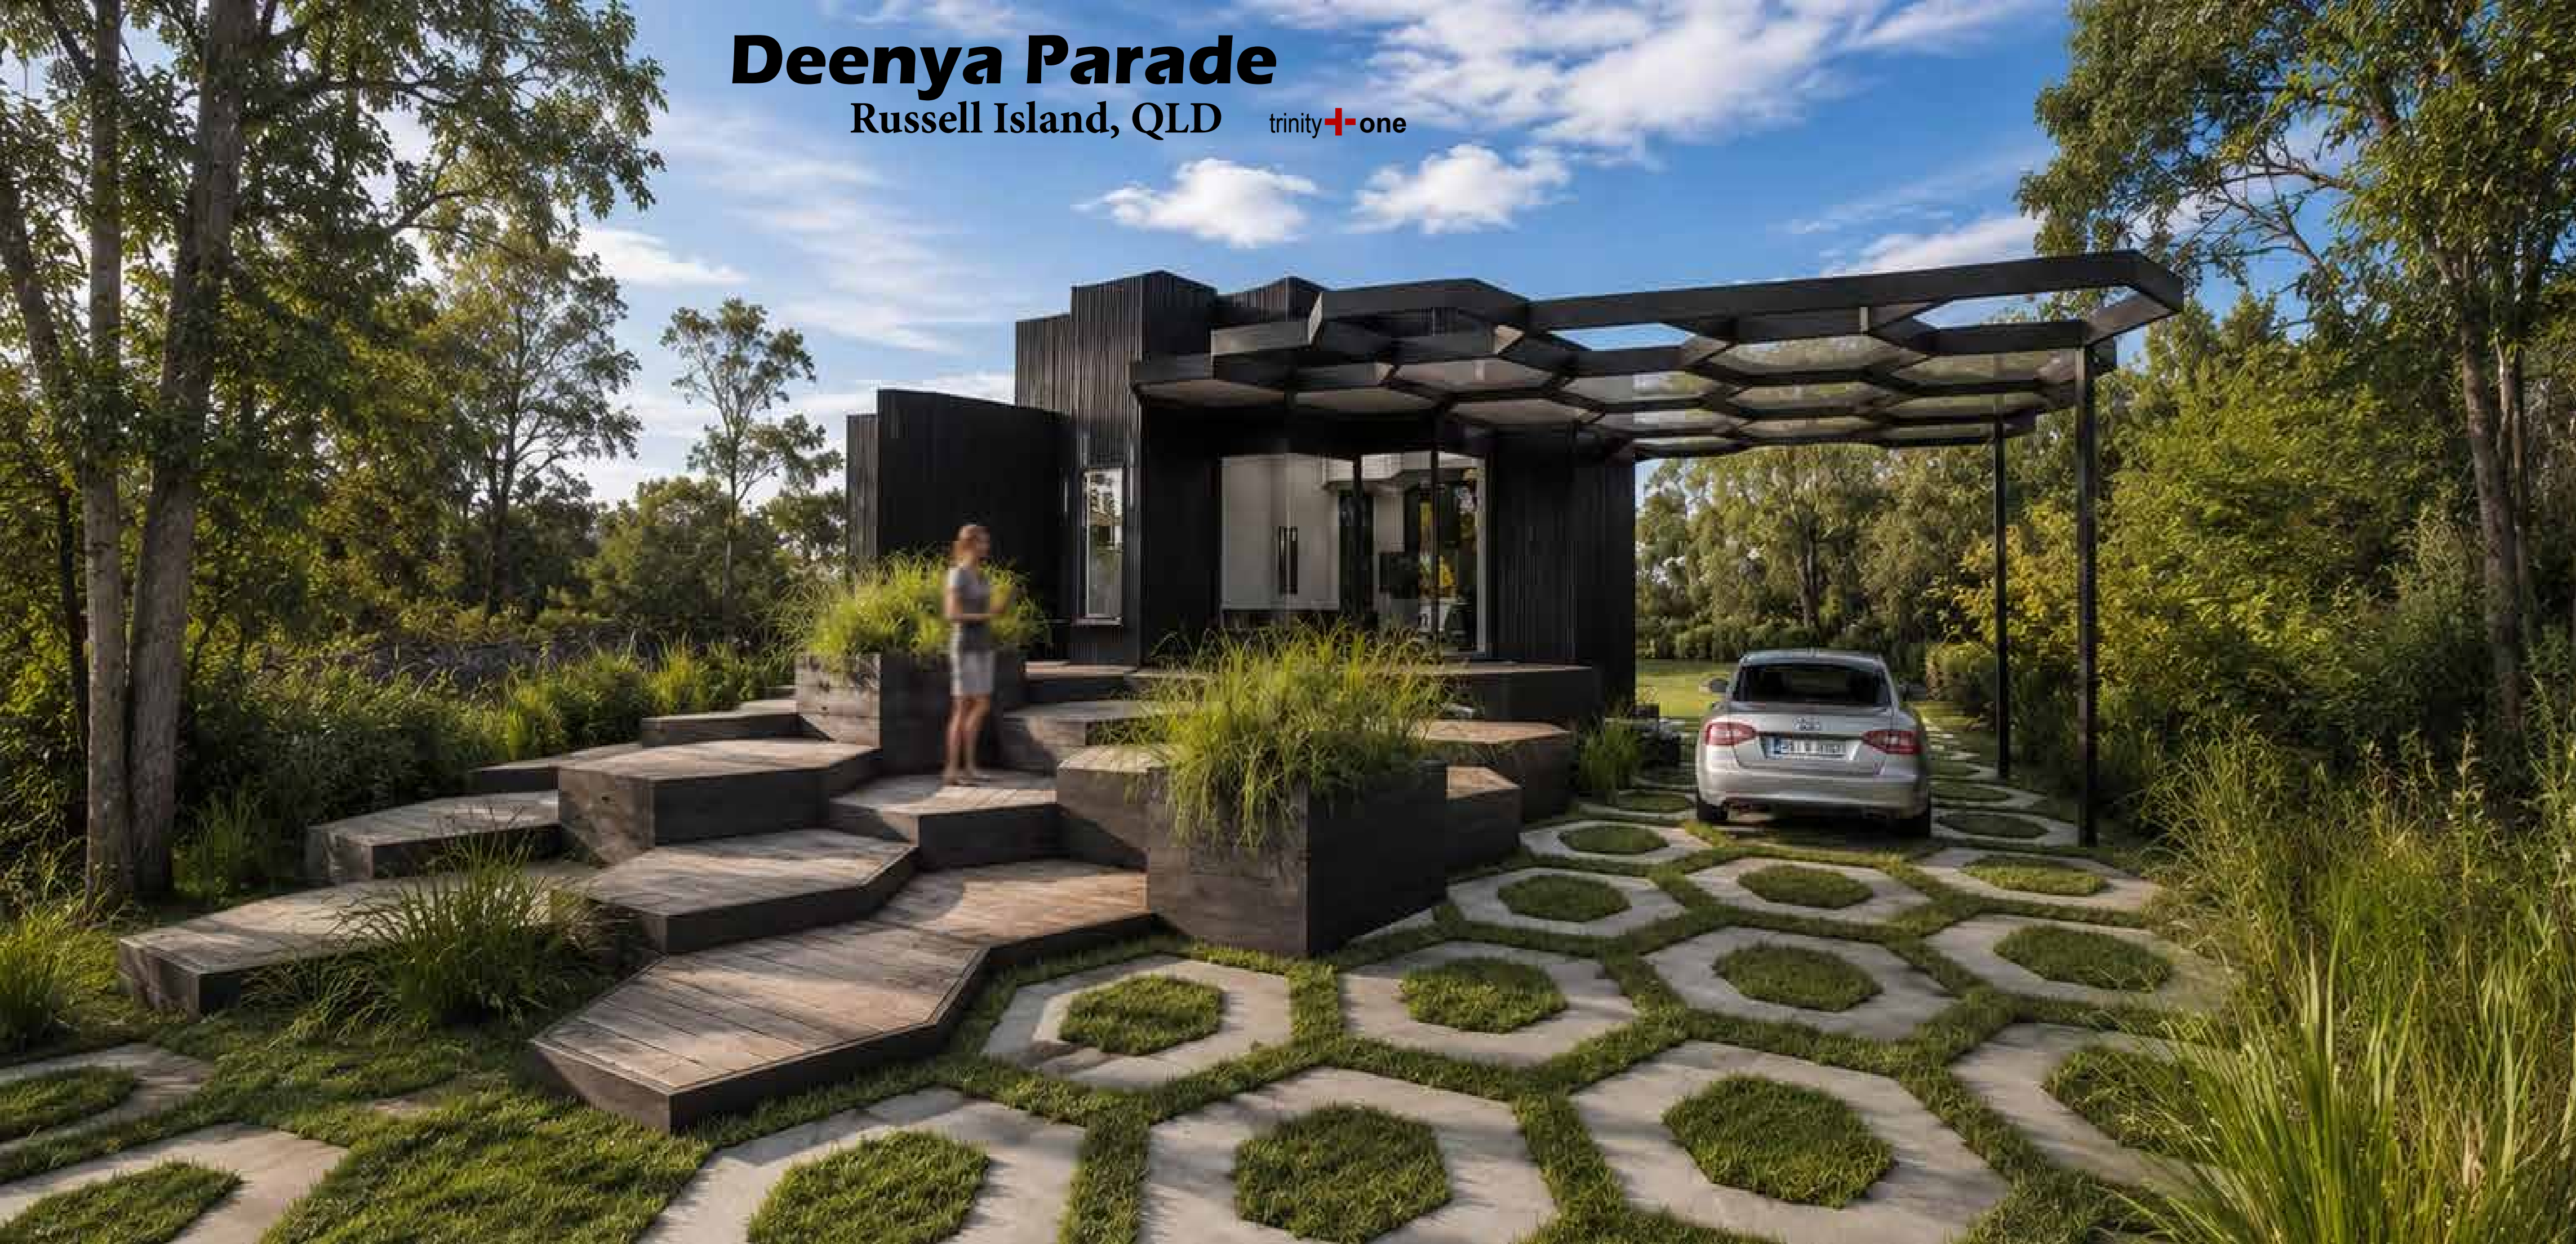


Neill Street

Carlton, Melbourne









trinity+one

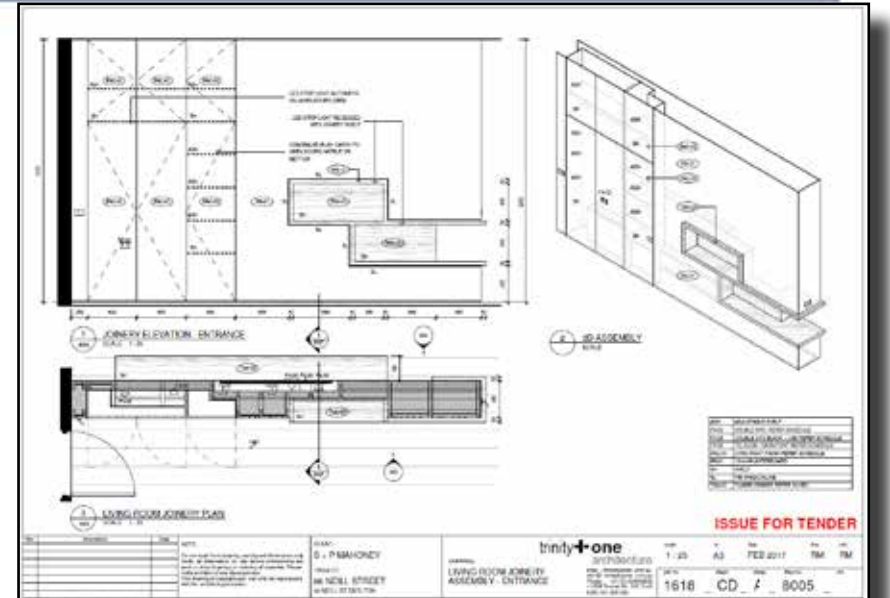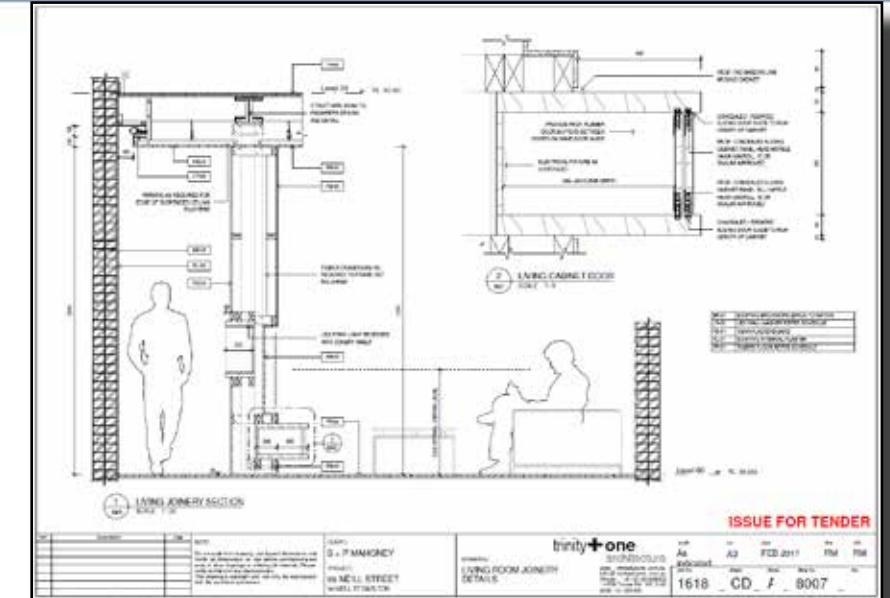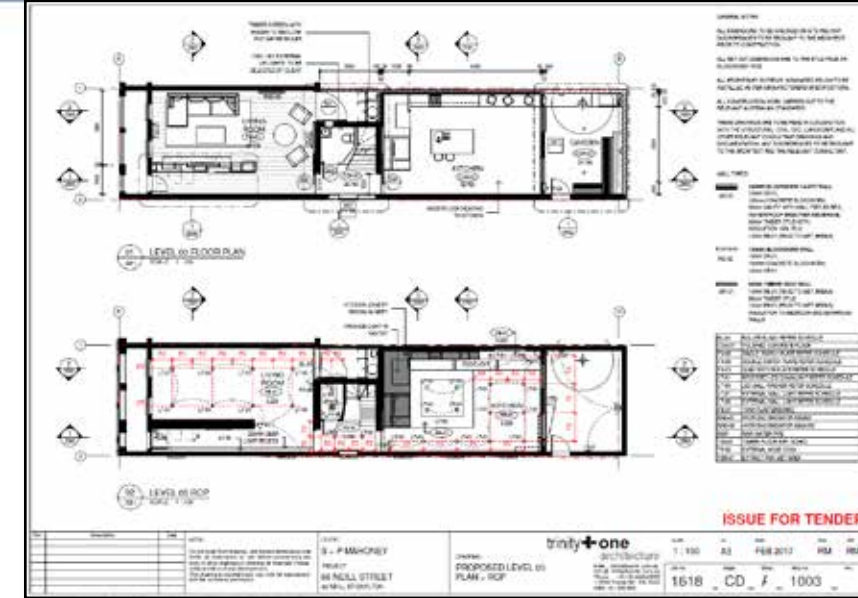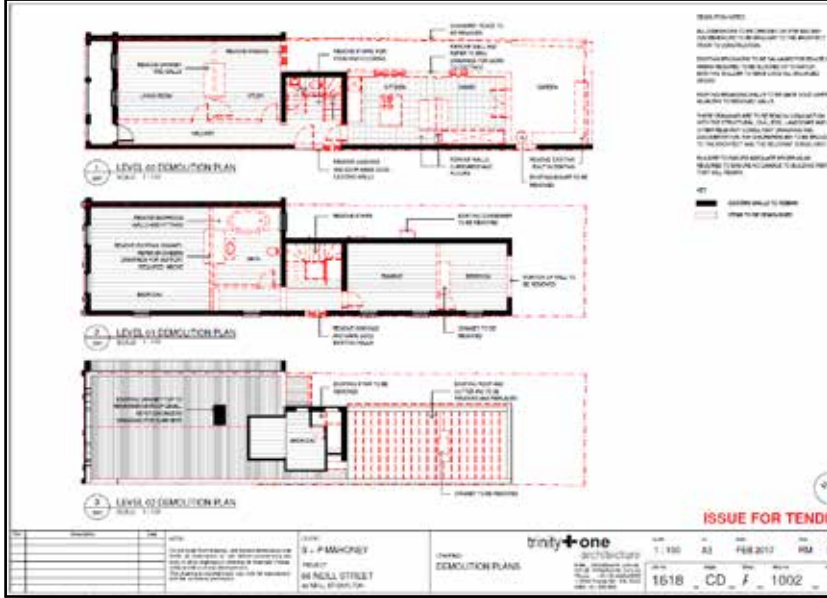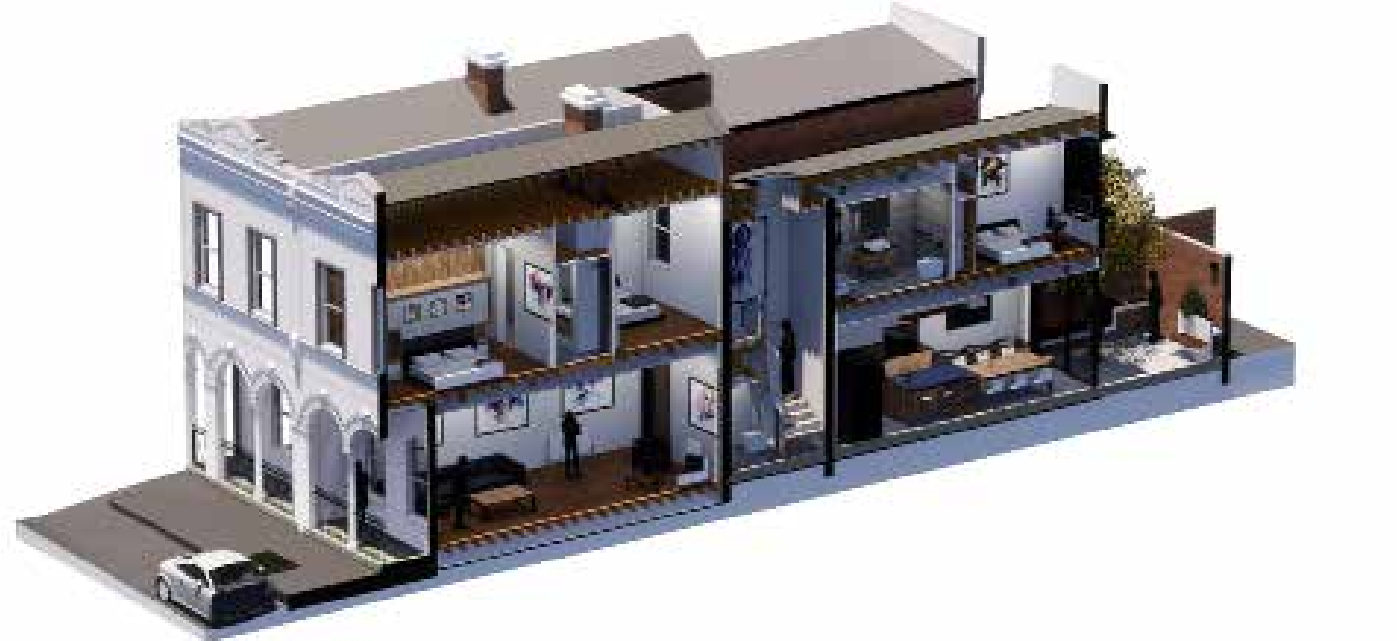

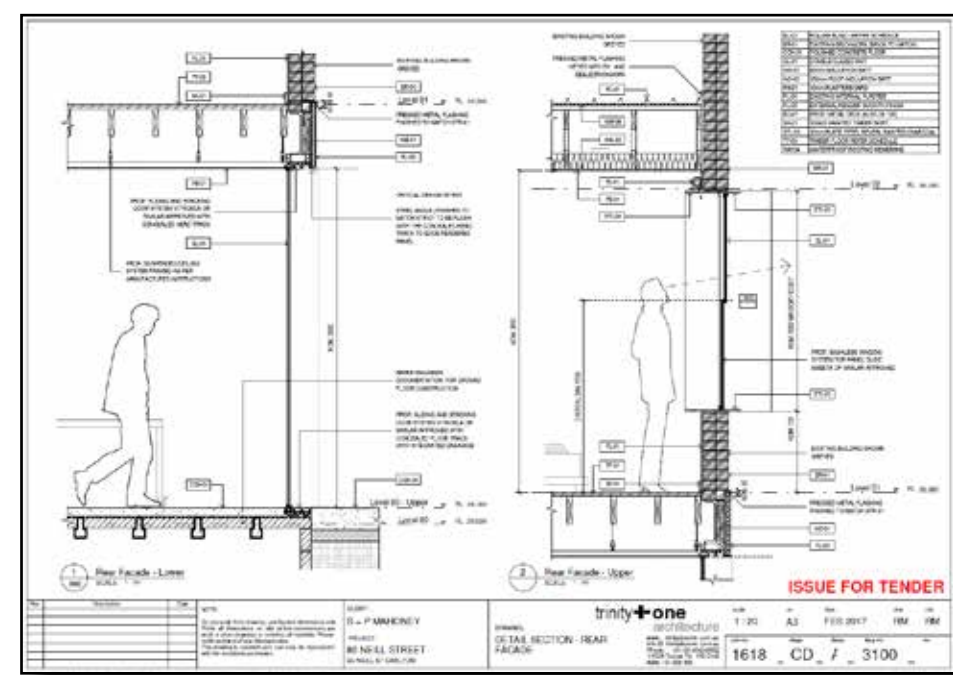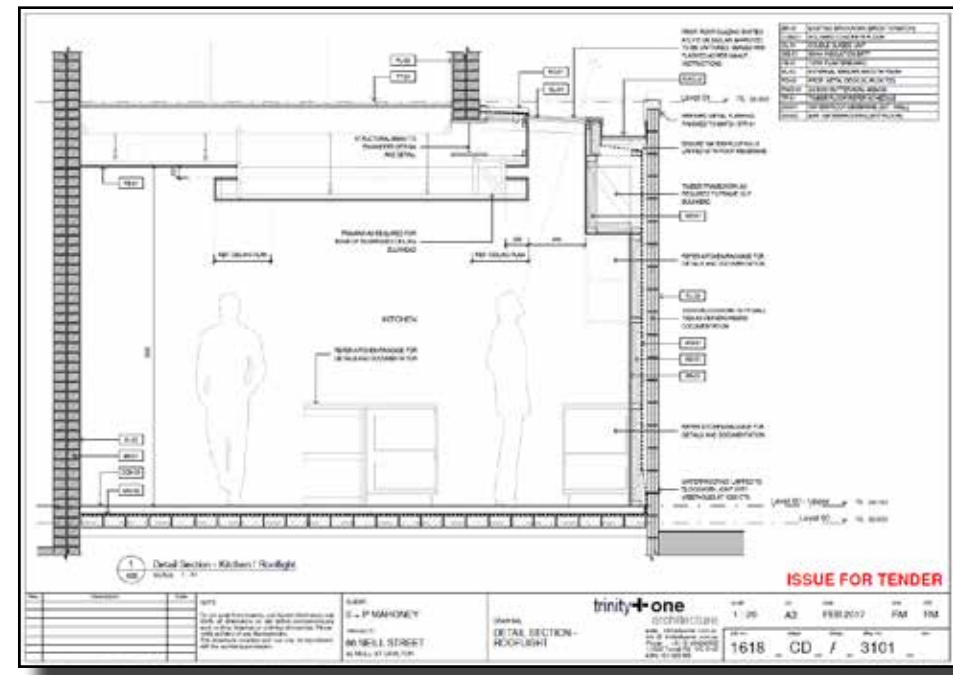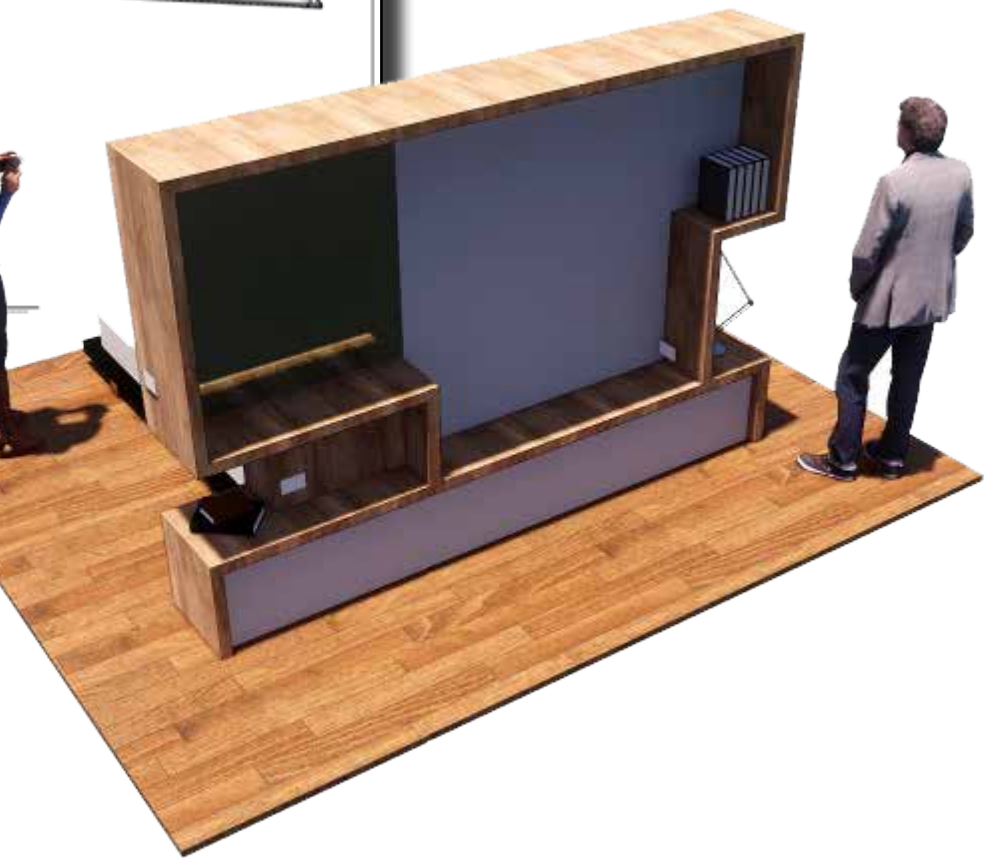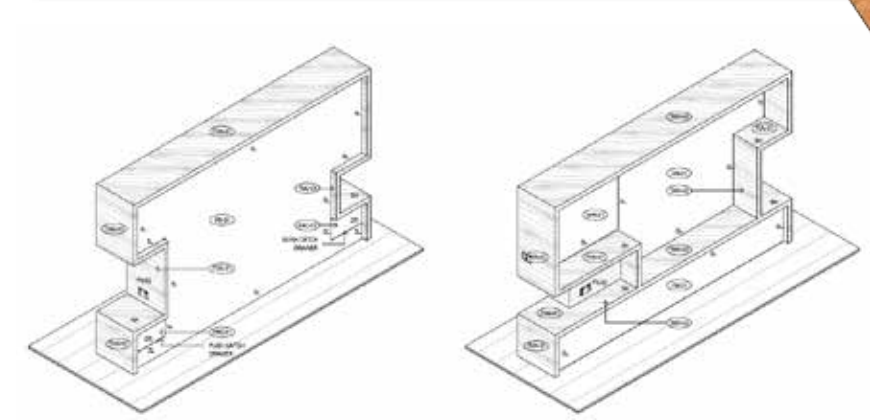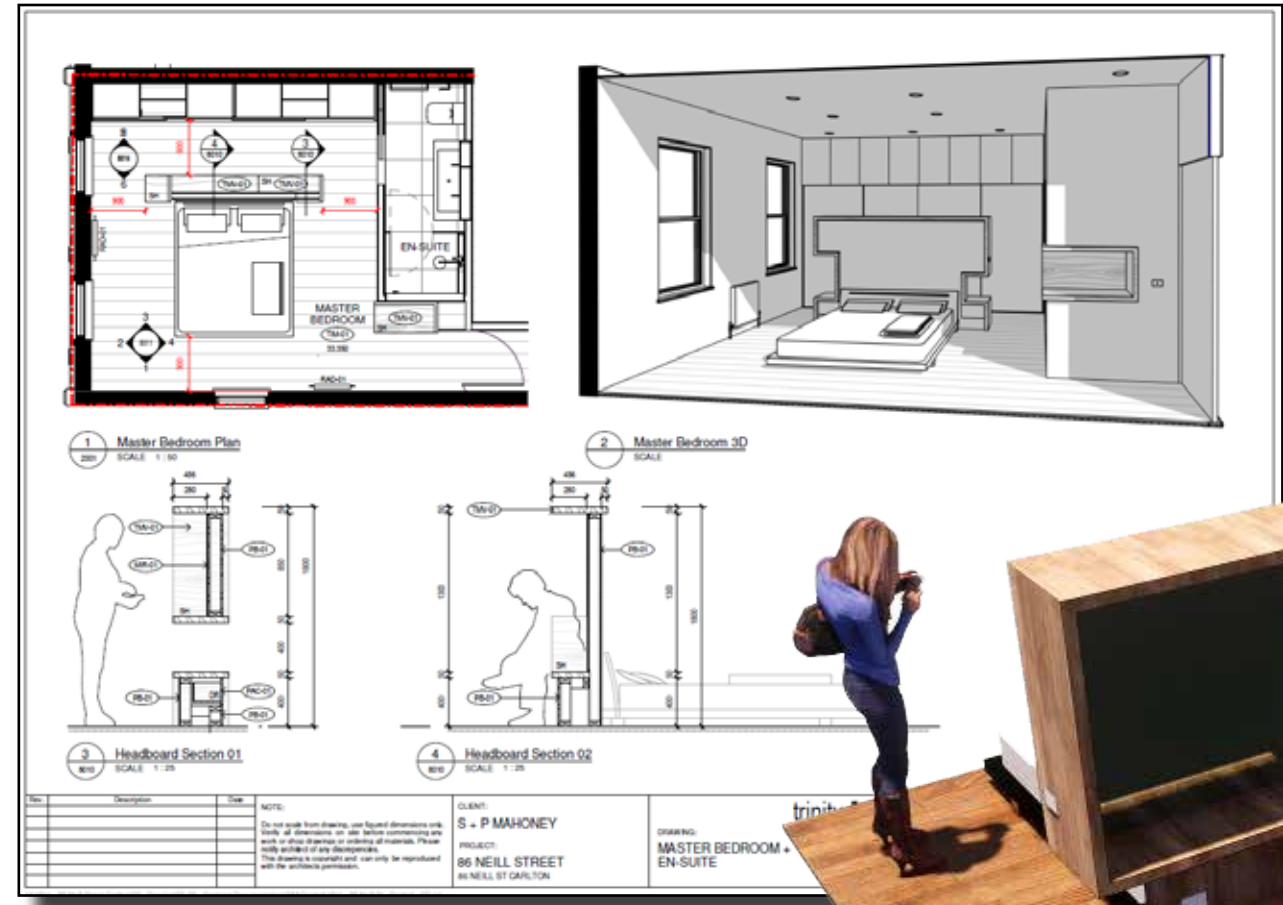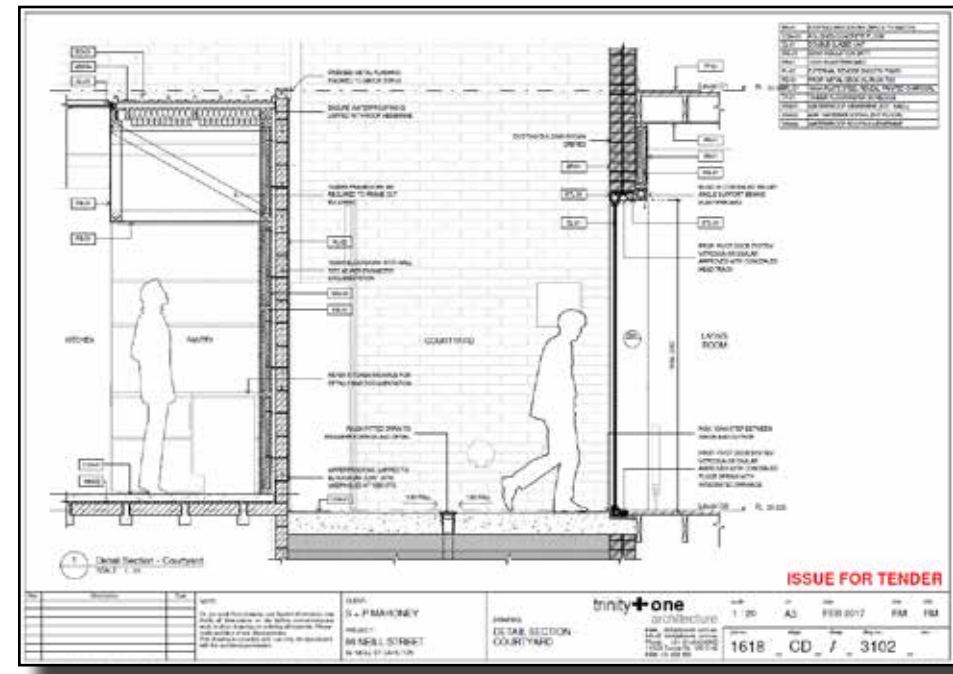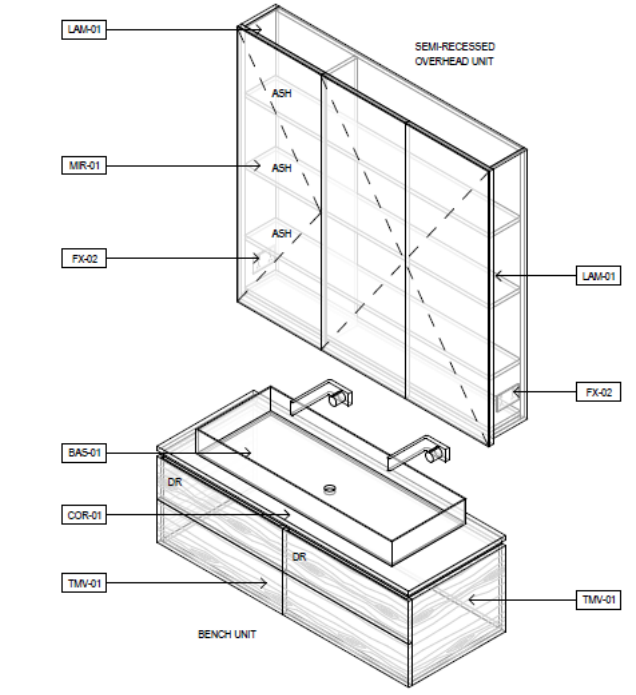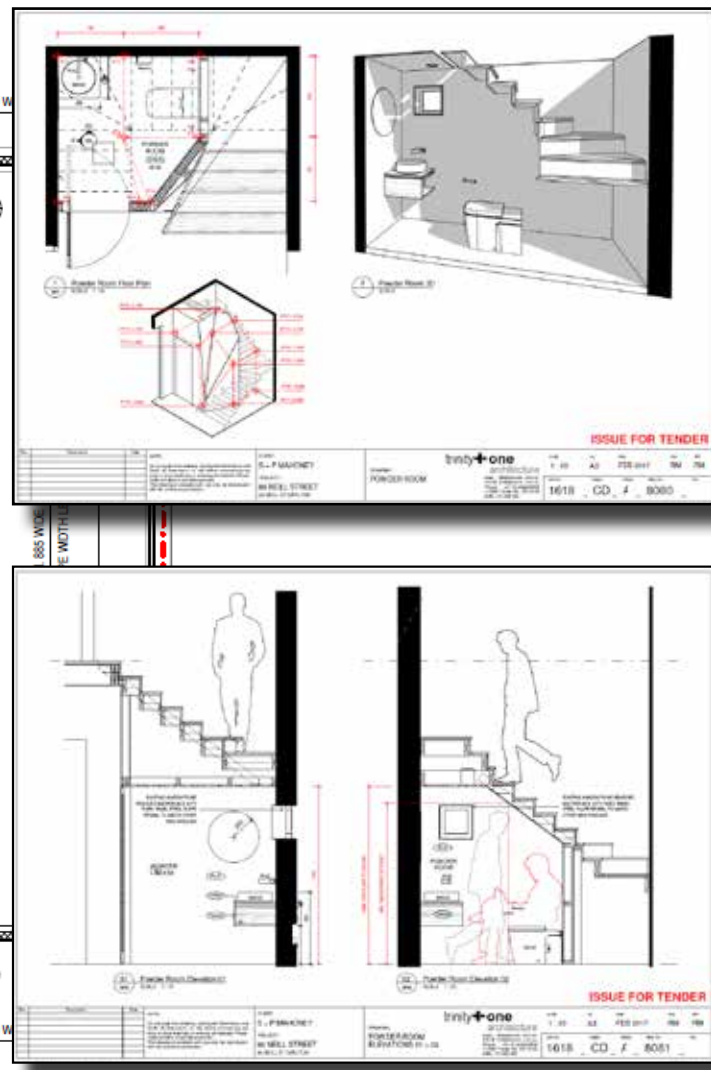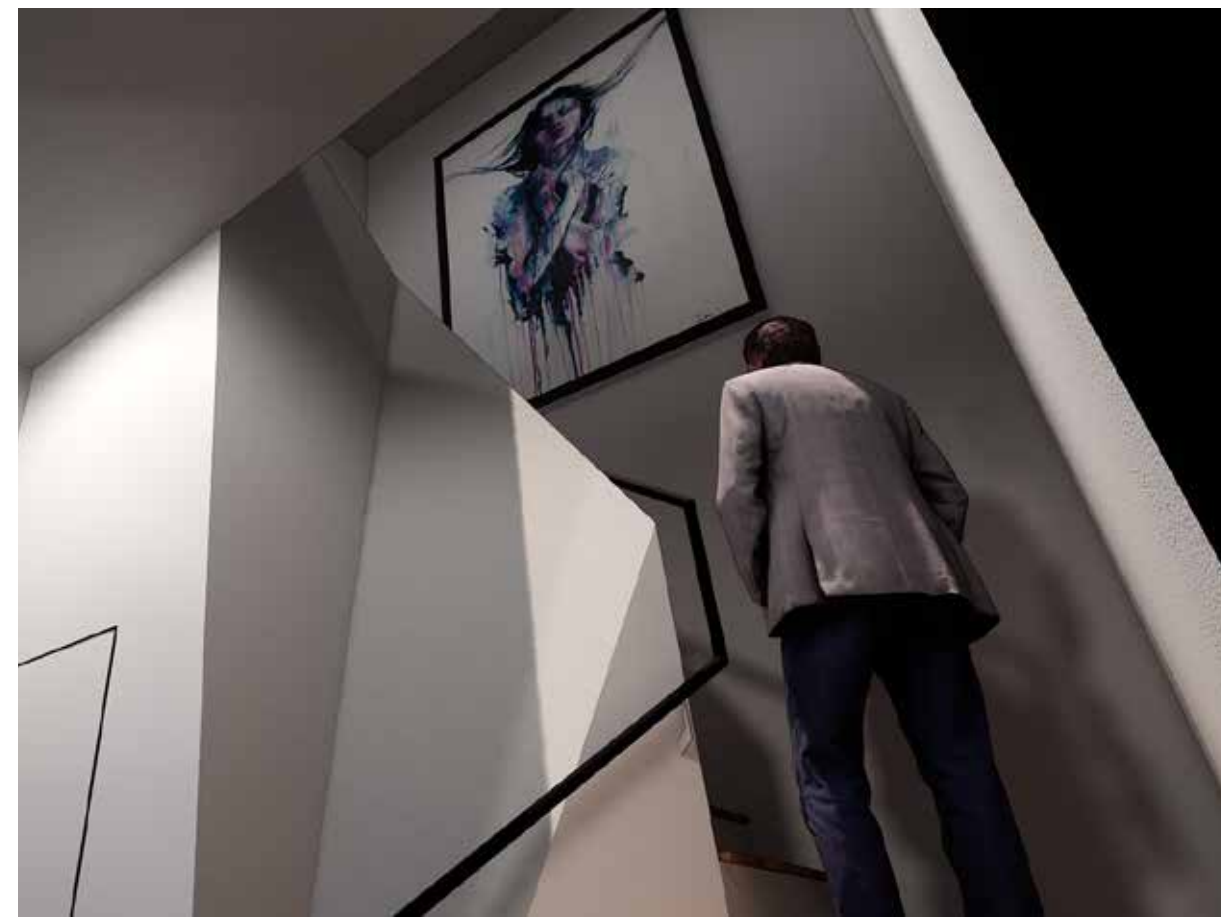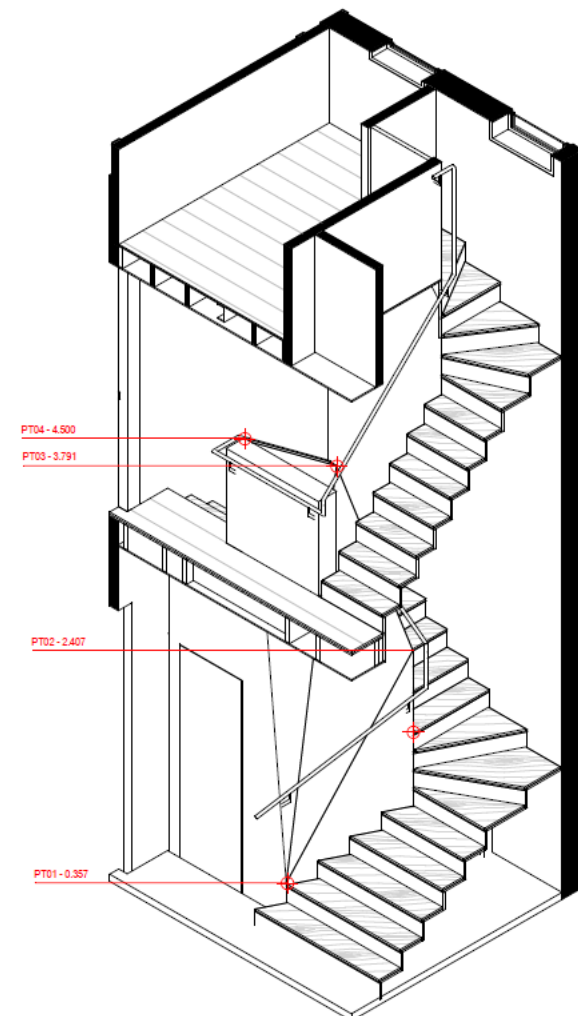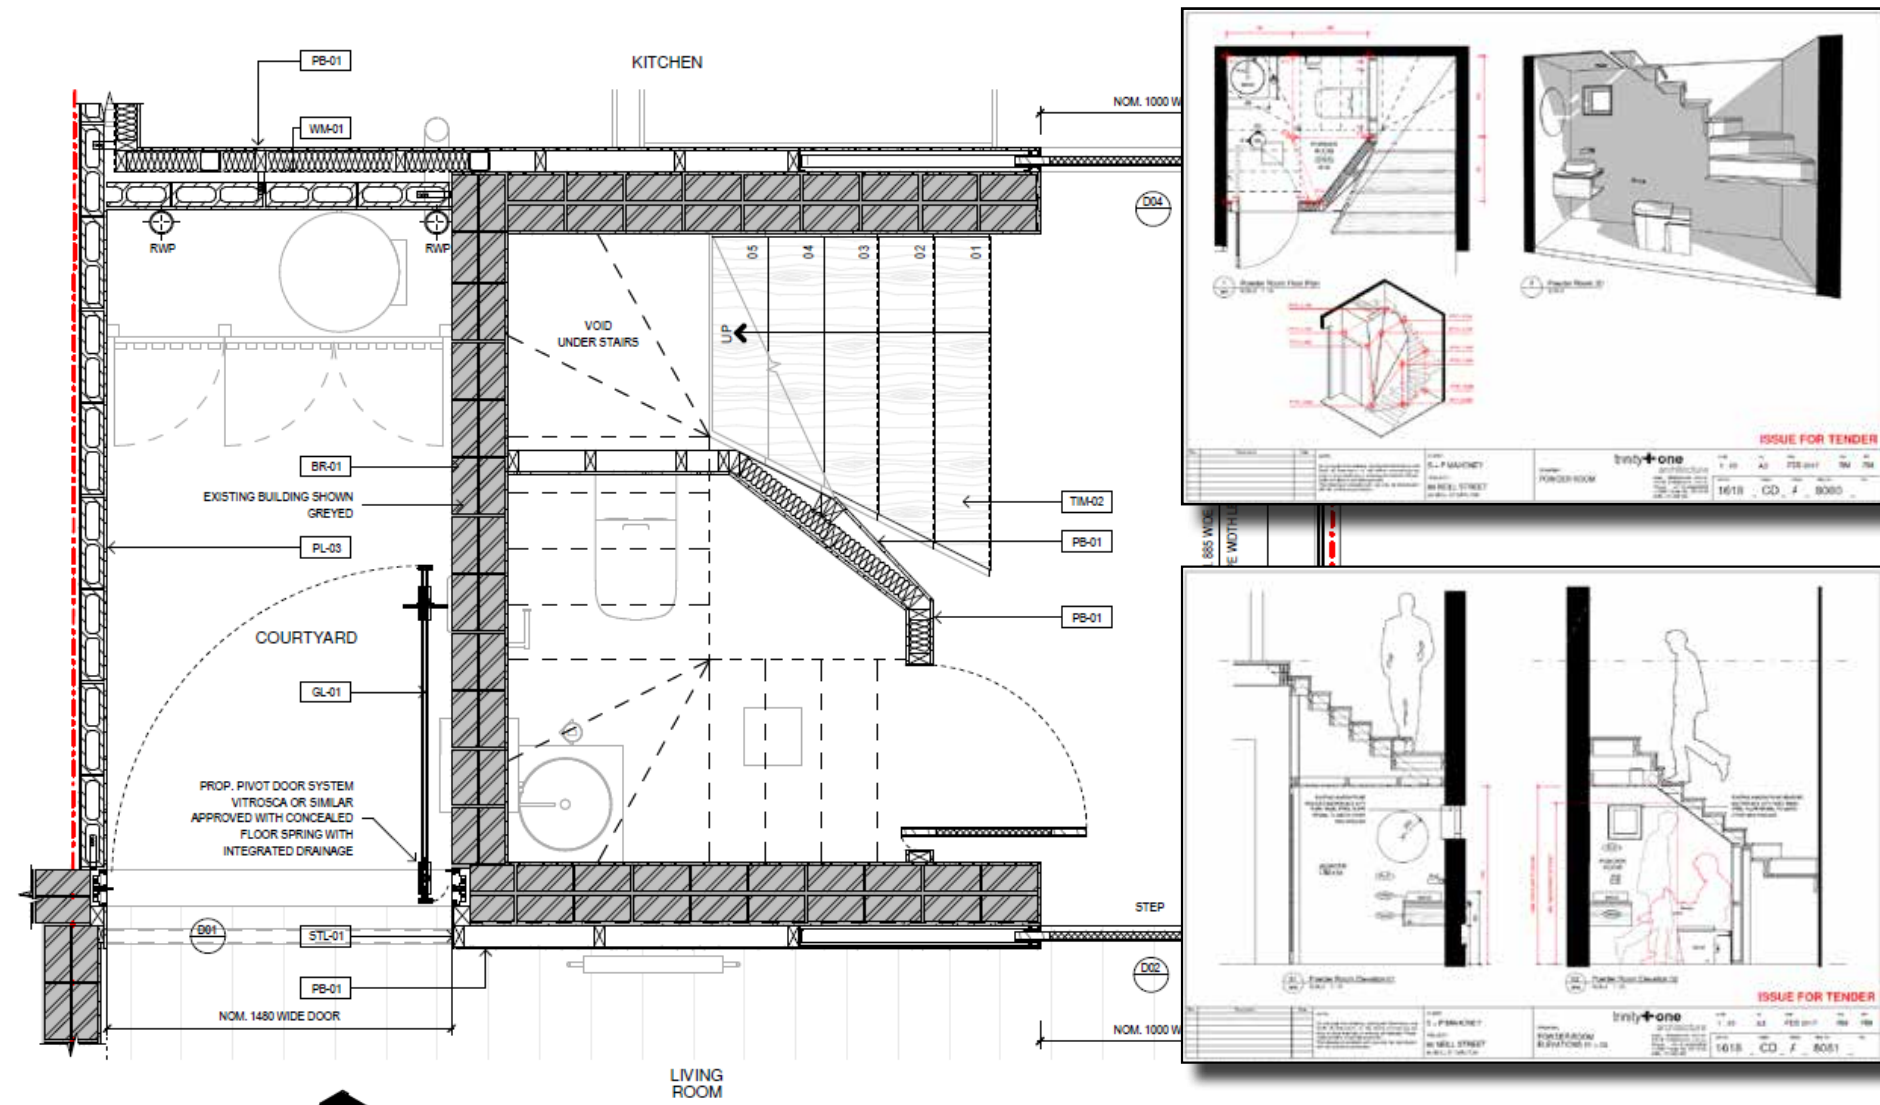

Fairbairn Road





Toorak, Melbourne
KENNON+

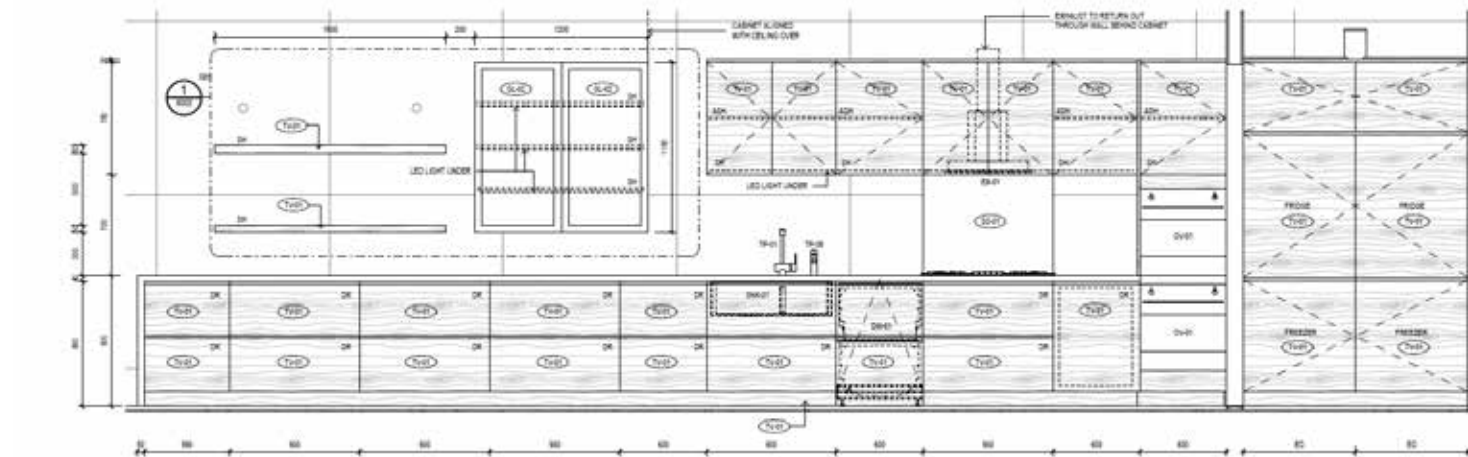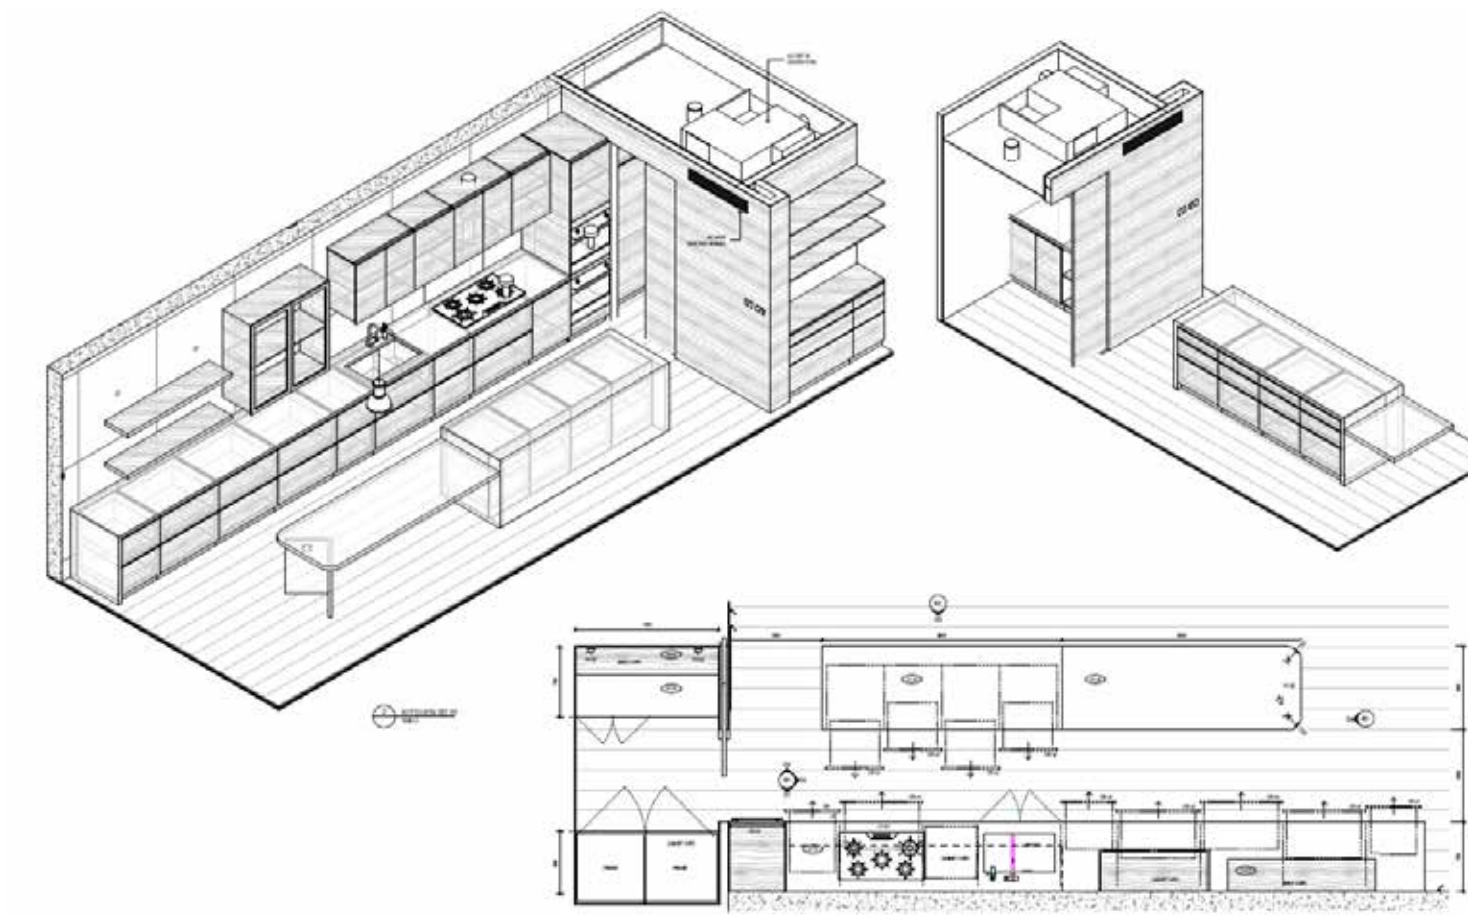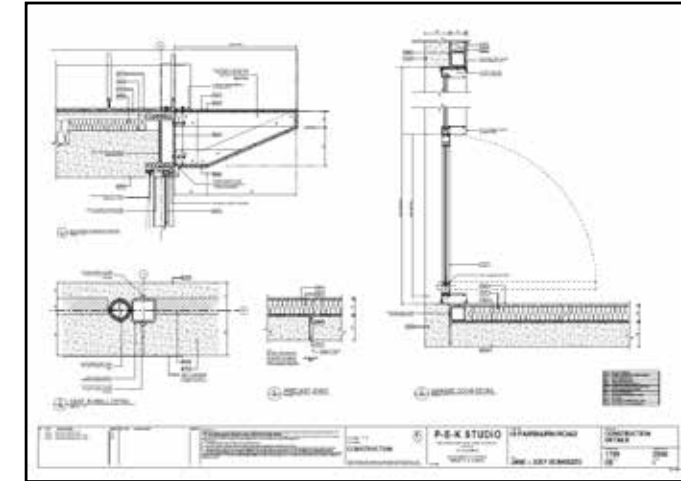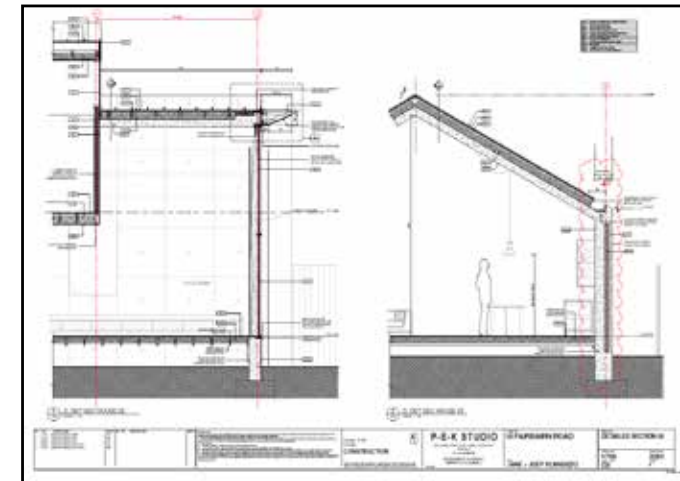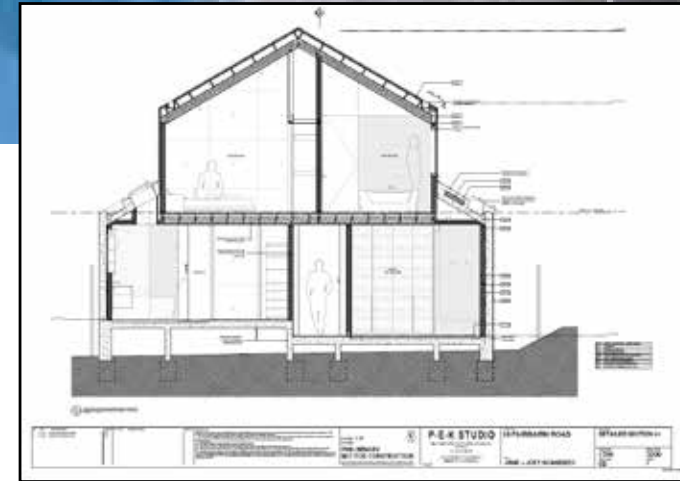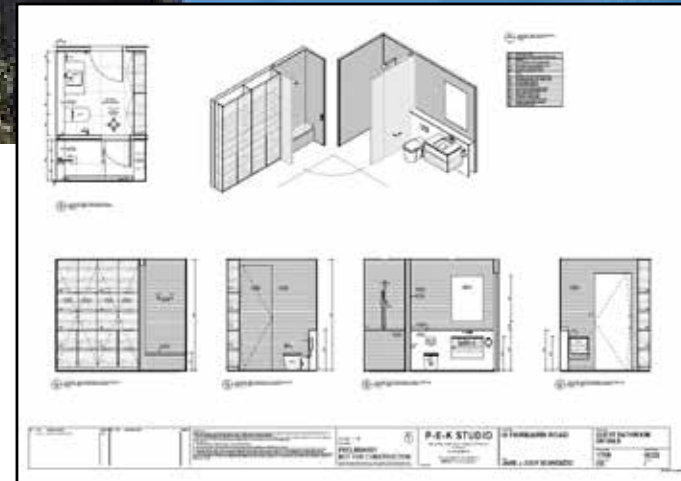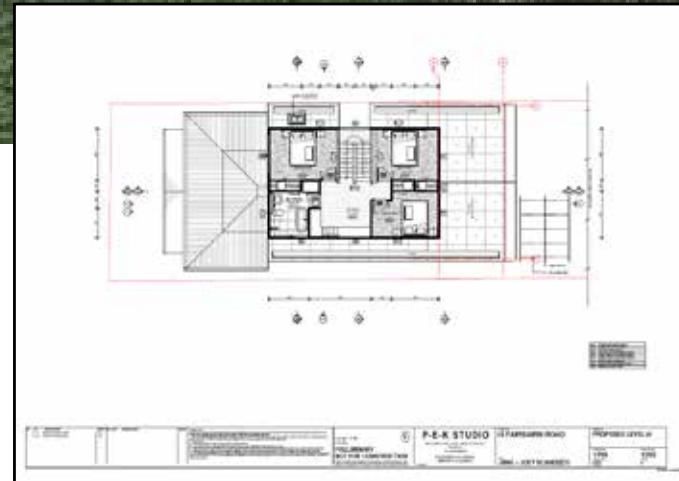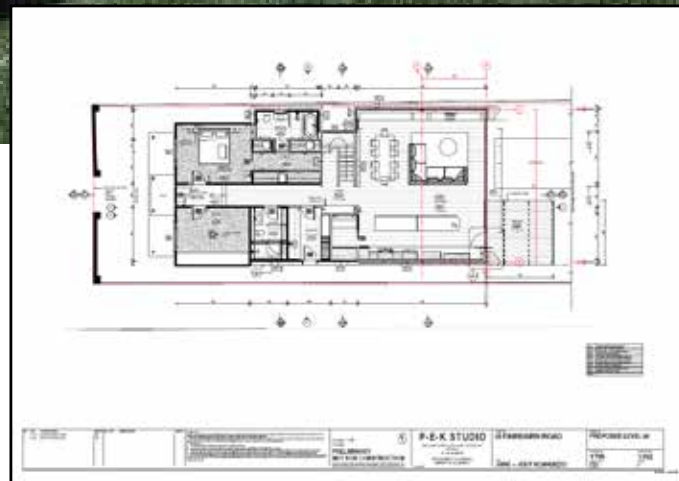






Simpson Street

East Melbourne

KENNON+


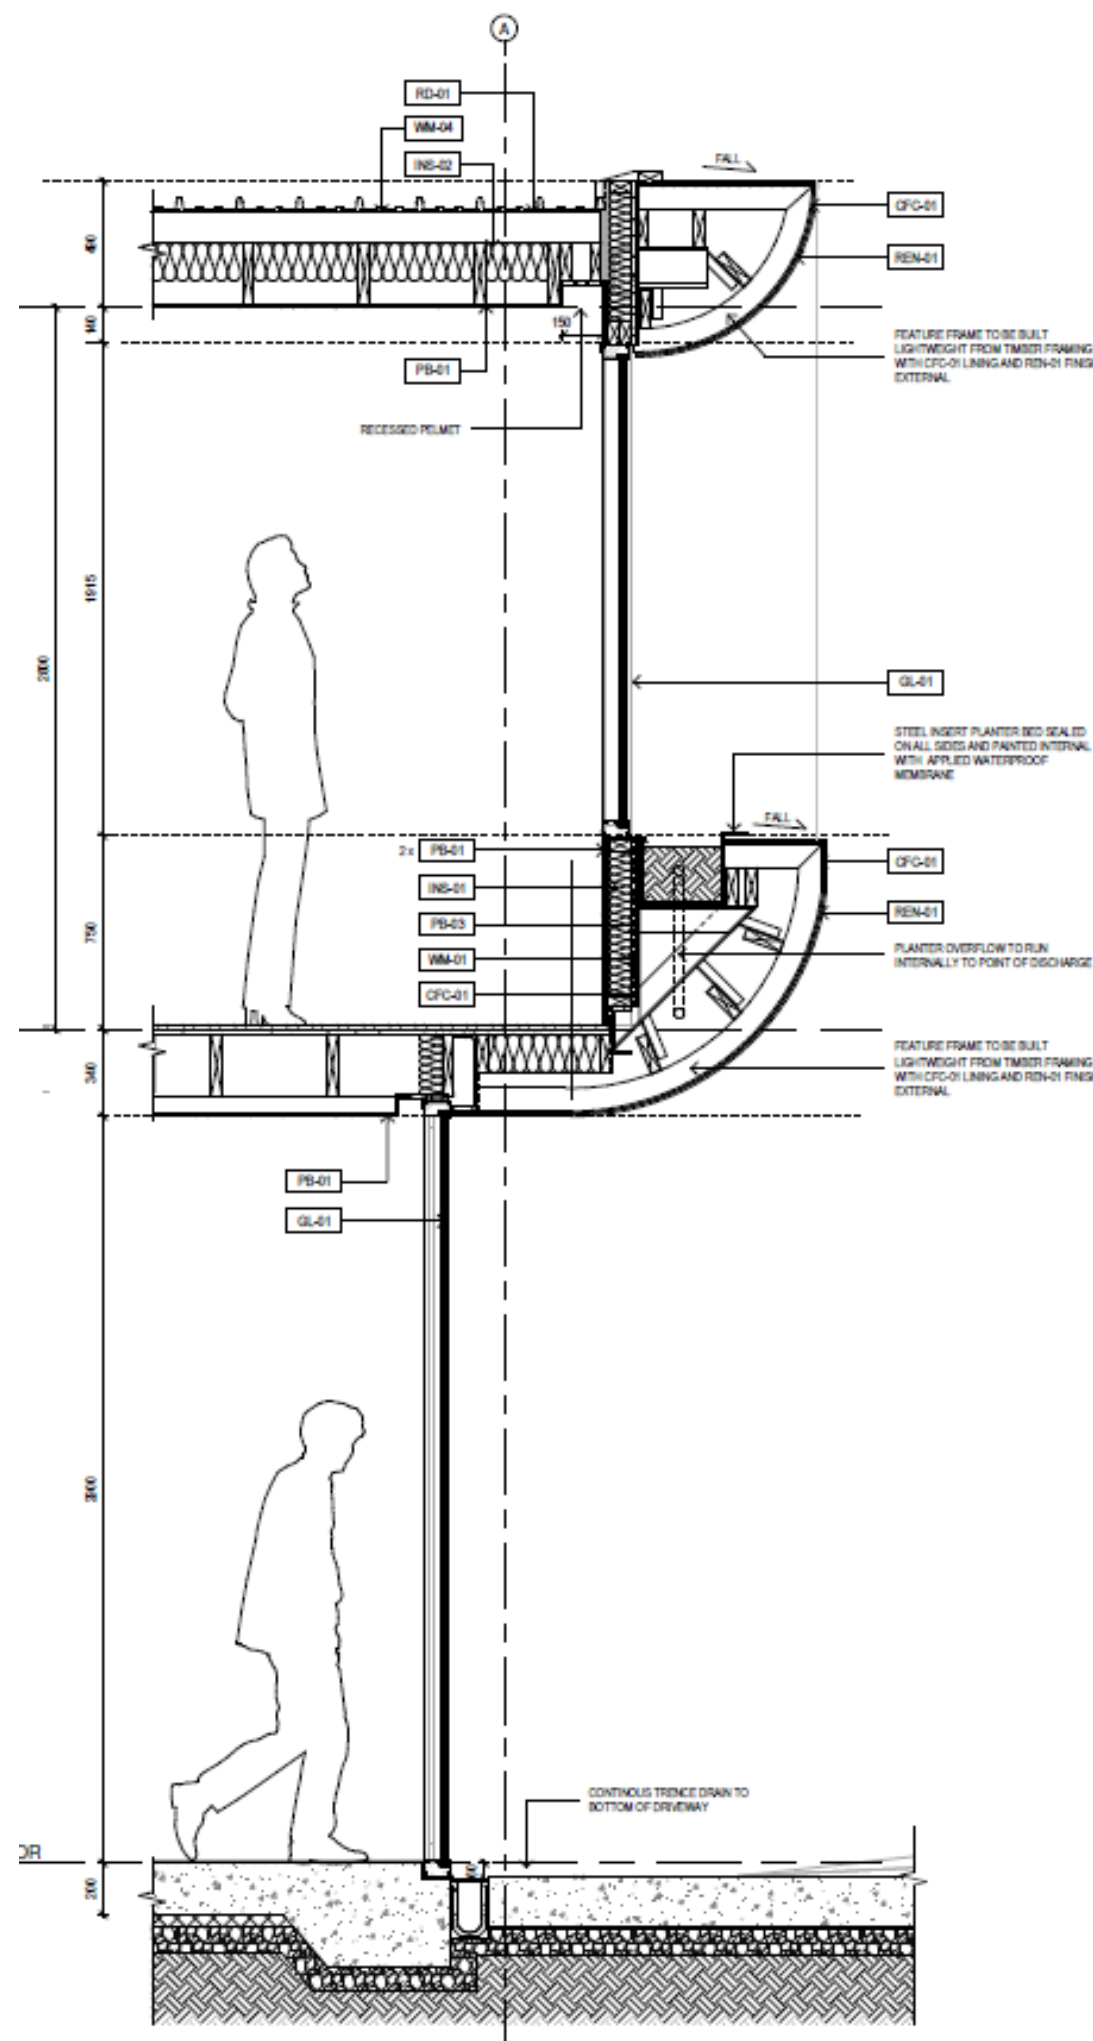
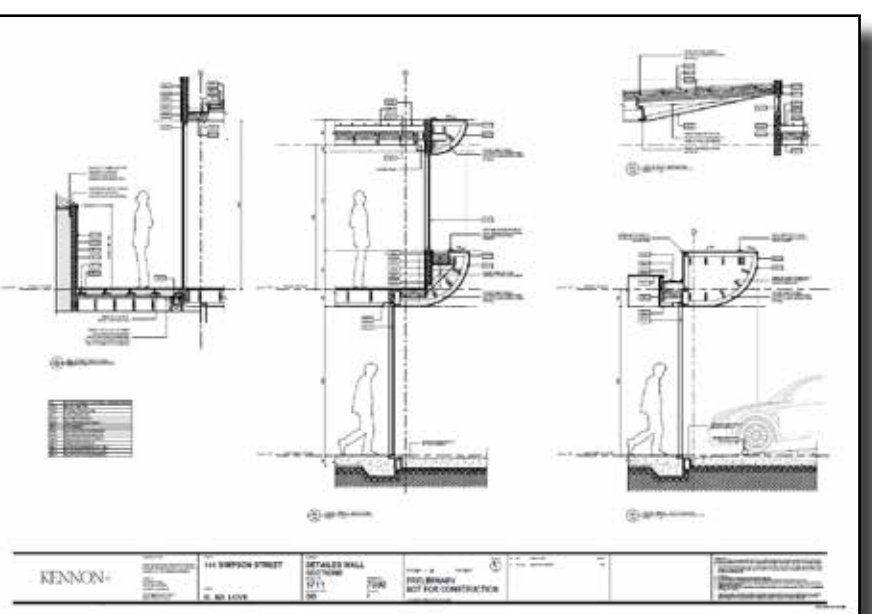
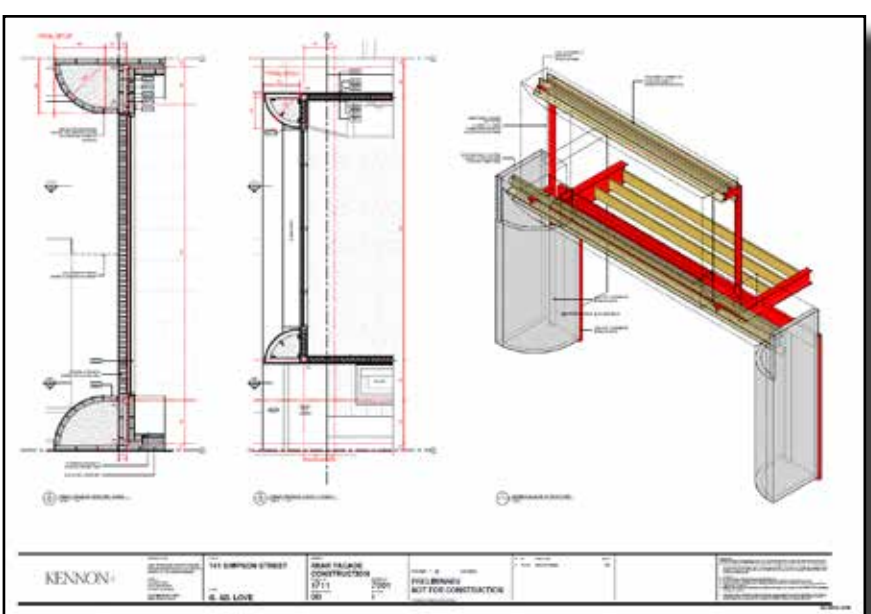
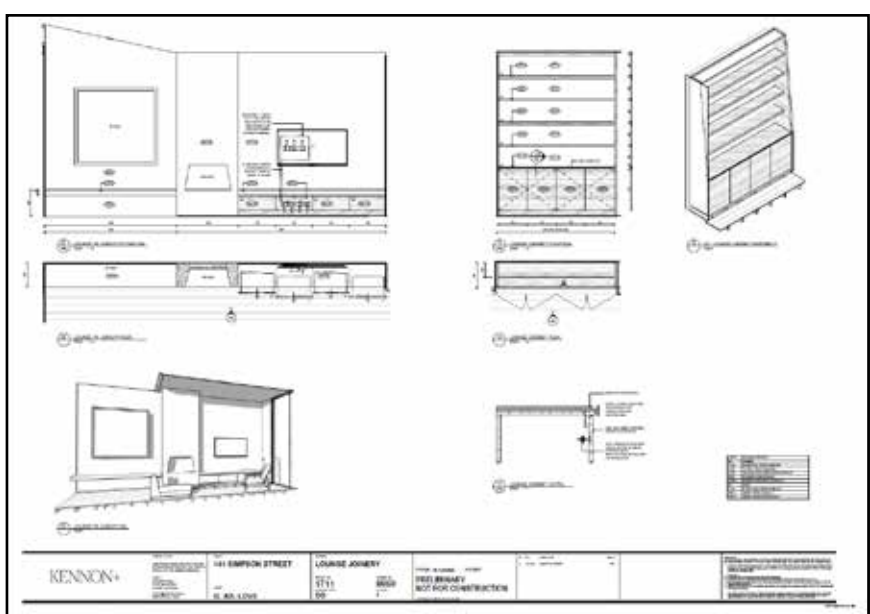


A modern residential building with a brick facade and large windows. The building is situated behind a wooden slat fence. In the foreground, a woman in a white coat stands with her arms crossed. The building has a prominent brick wall with two large, dark-framed windows. The interior of the building is visible through the windows, showing a bright, modern interior with white walls and a staircase. The building is surrounded by greenery, including a small tree and some bushes. The overall scene is bright and sunny, with shadows cast on the ground.

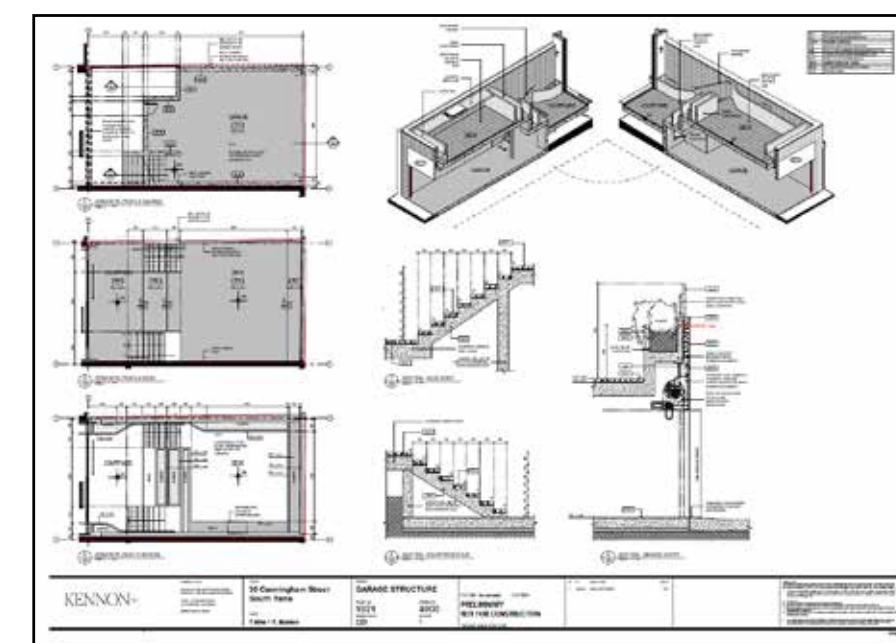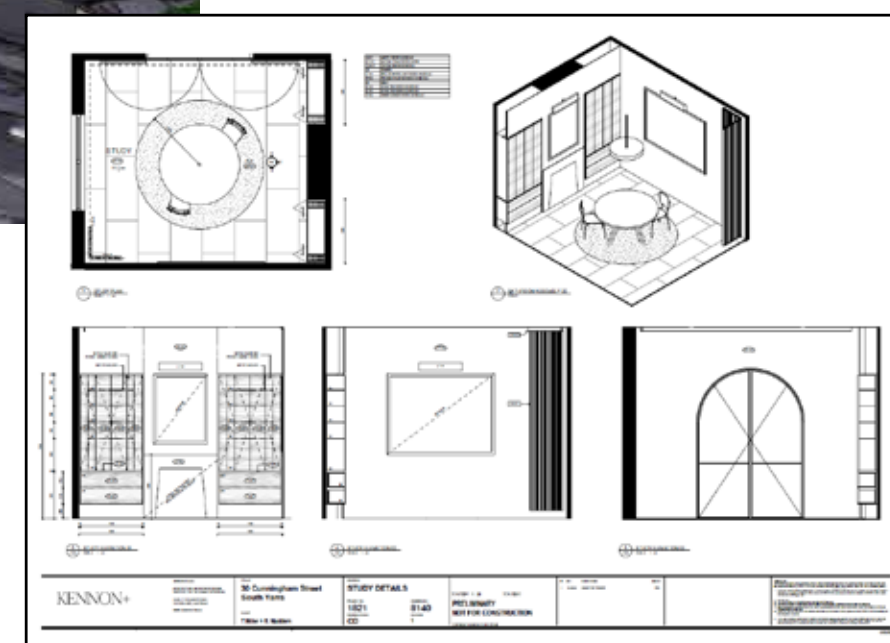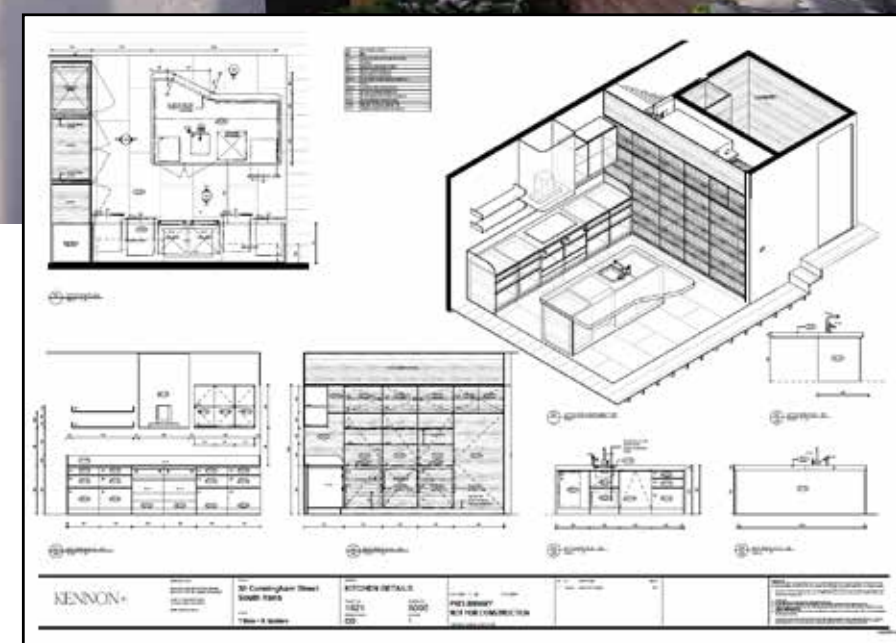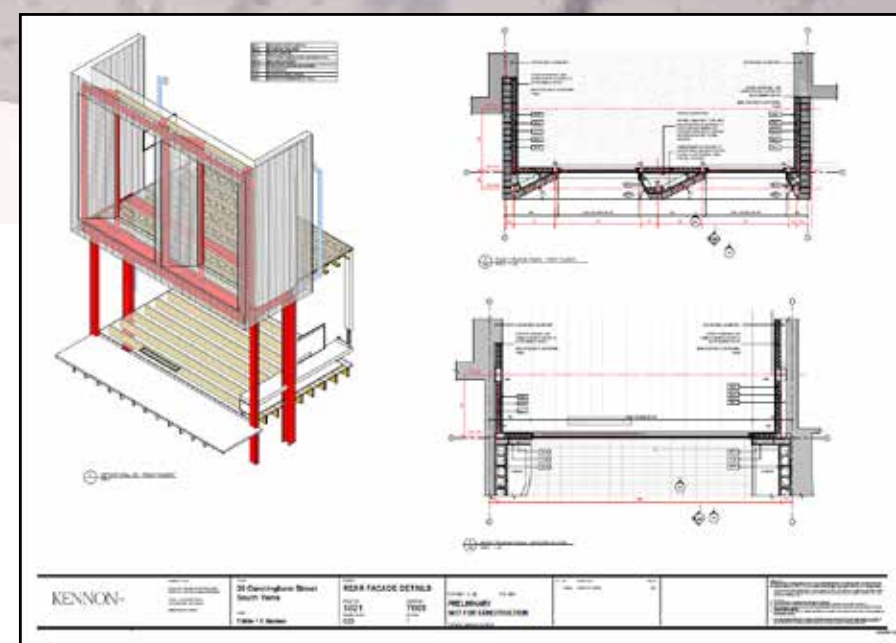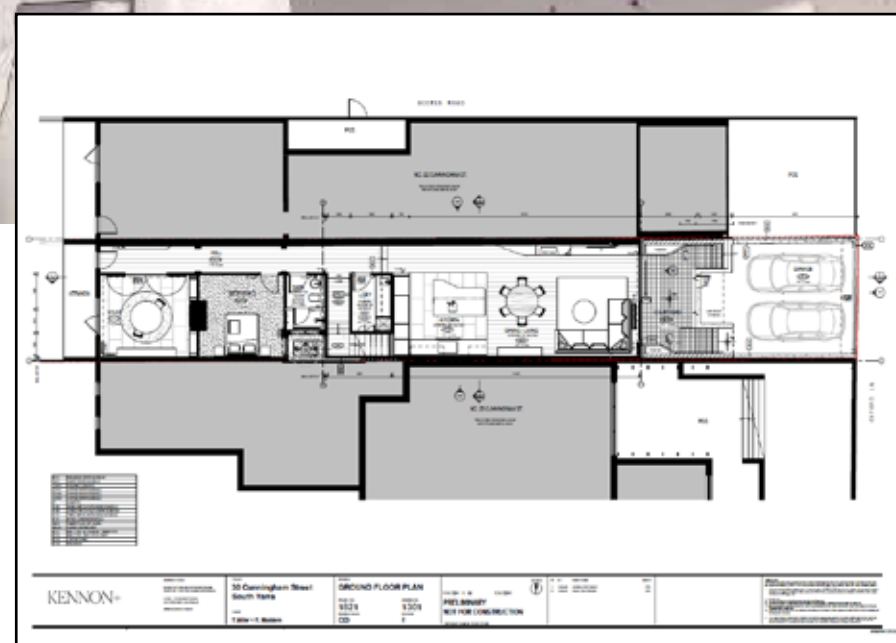








Packington

Prahran, VIC
KENNON+

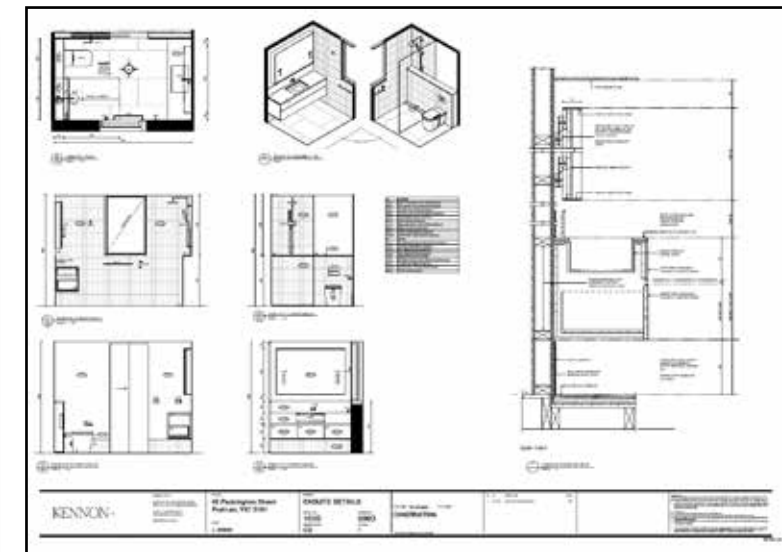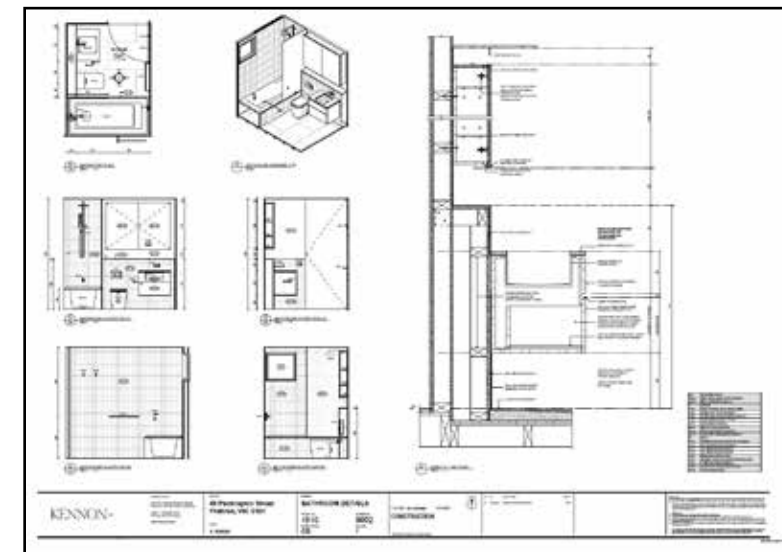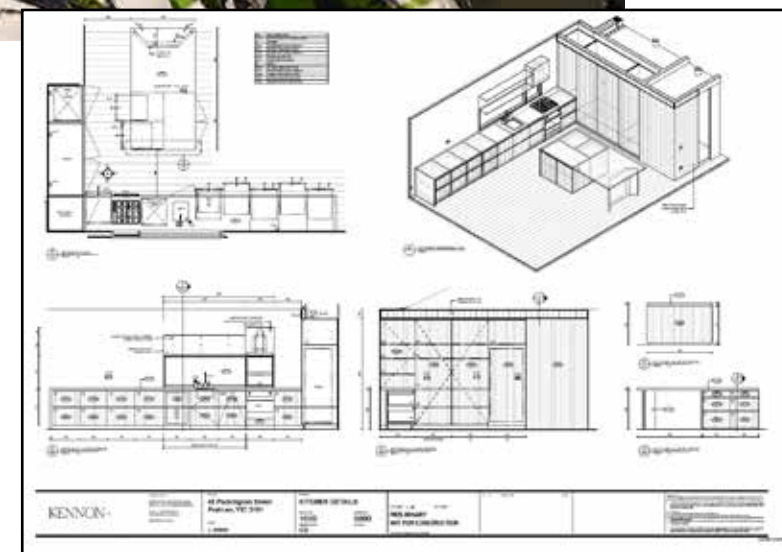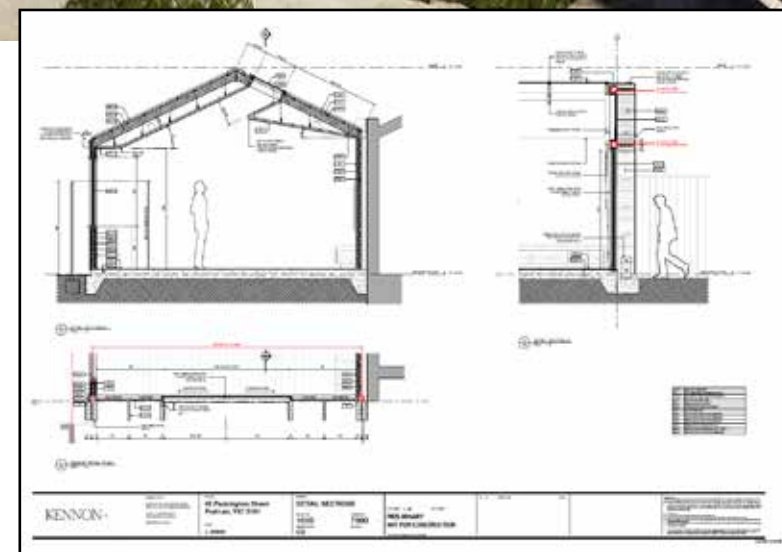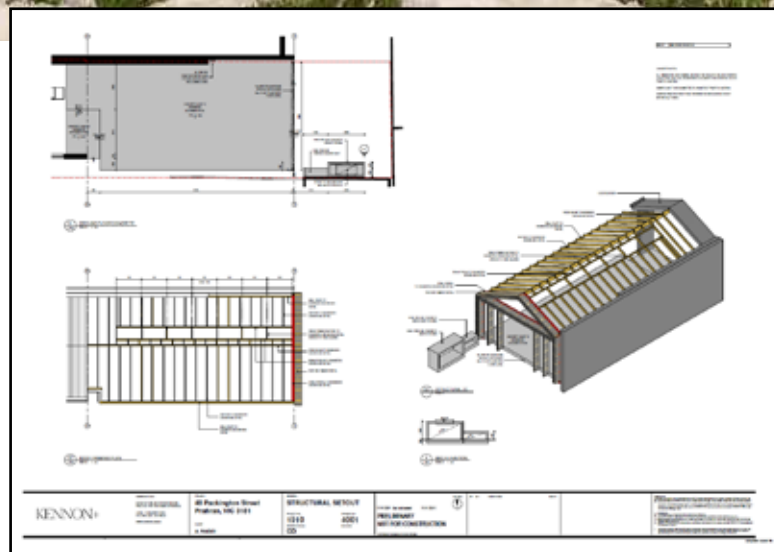

Harkaway

Narre Warren, VIC
KENNON+

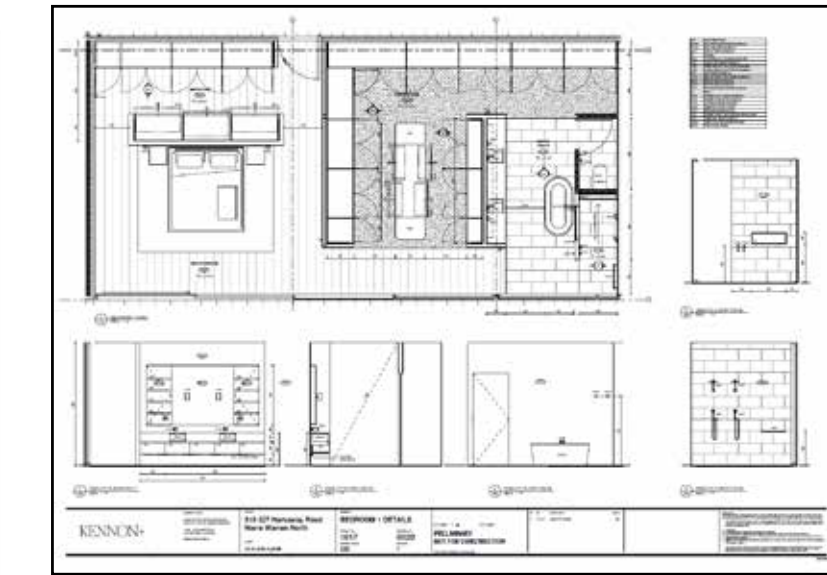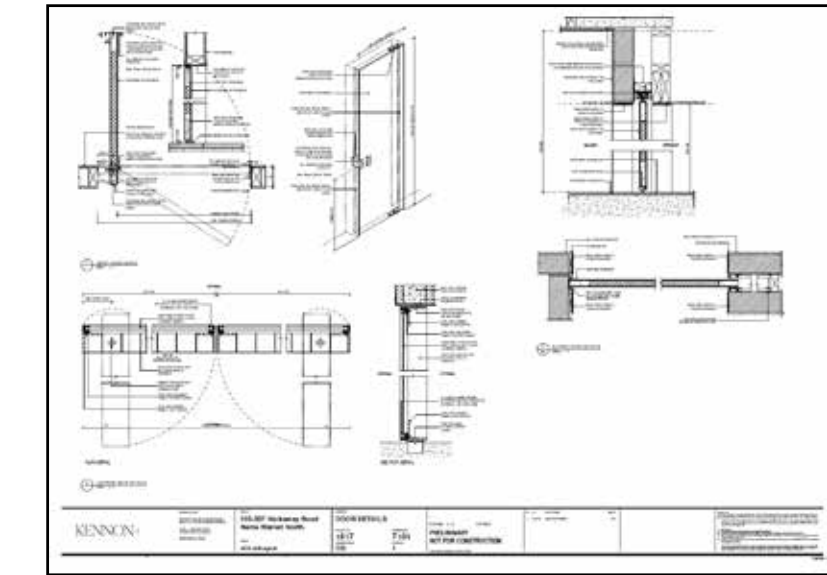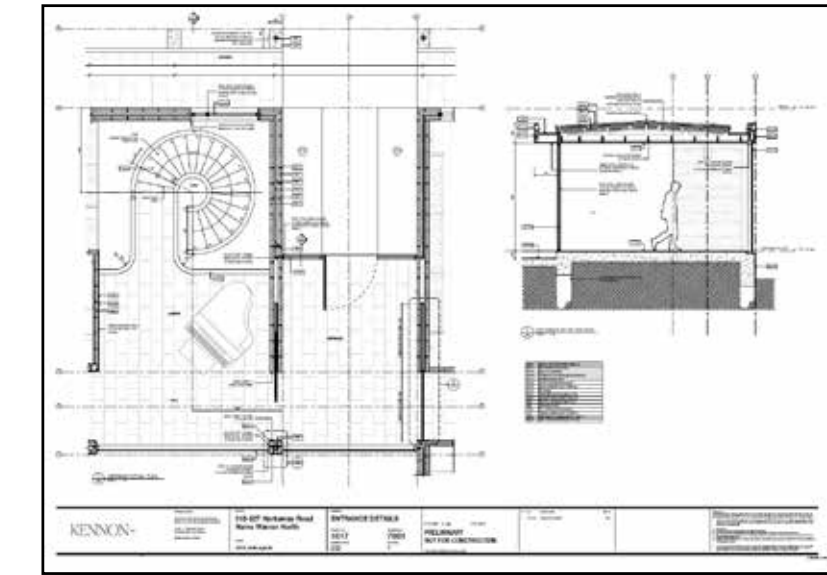
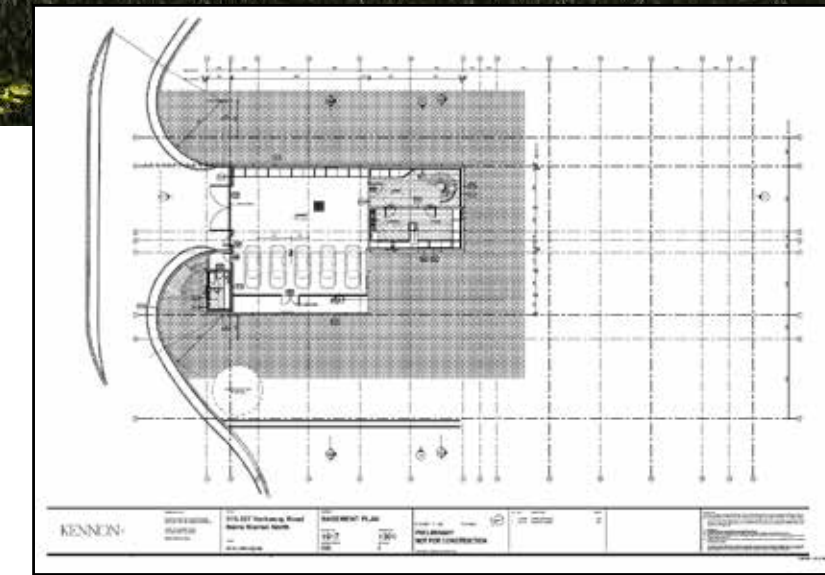
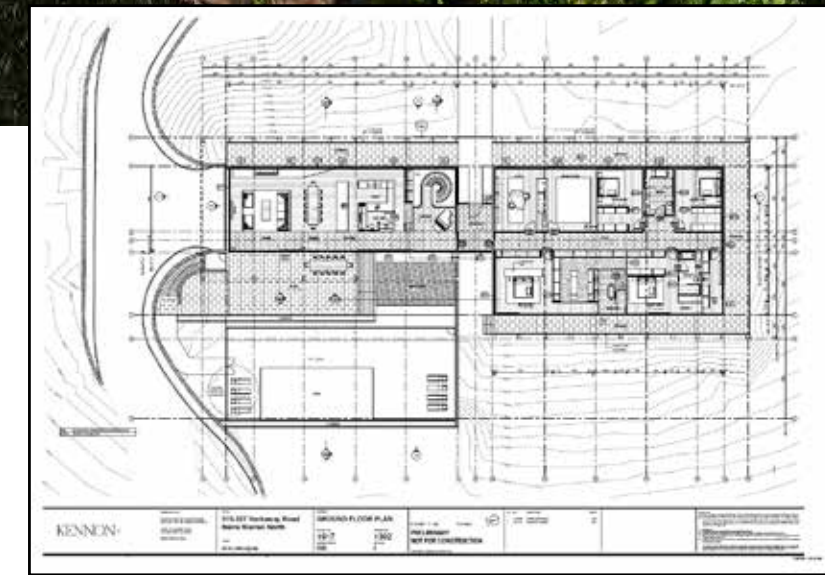
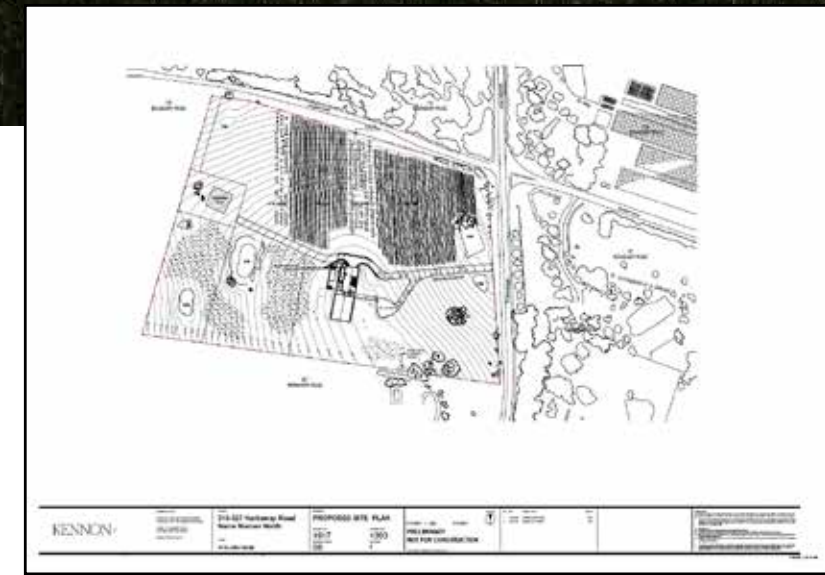
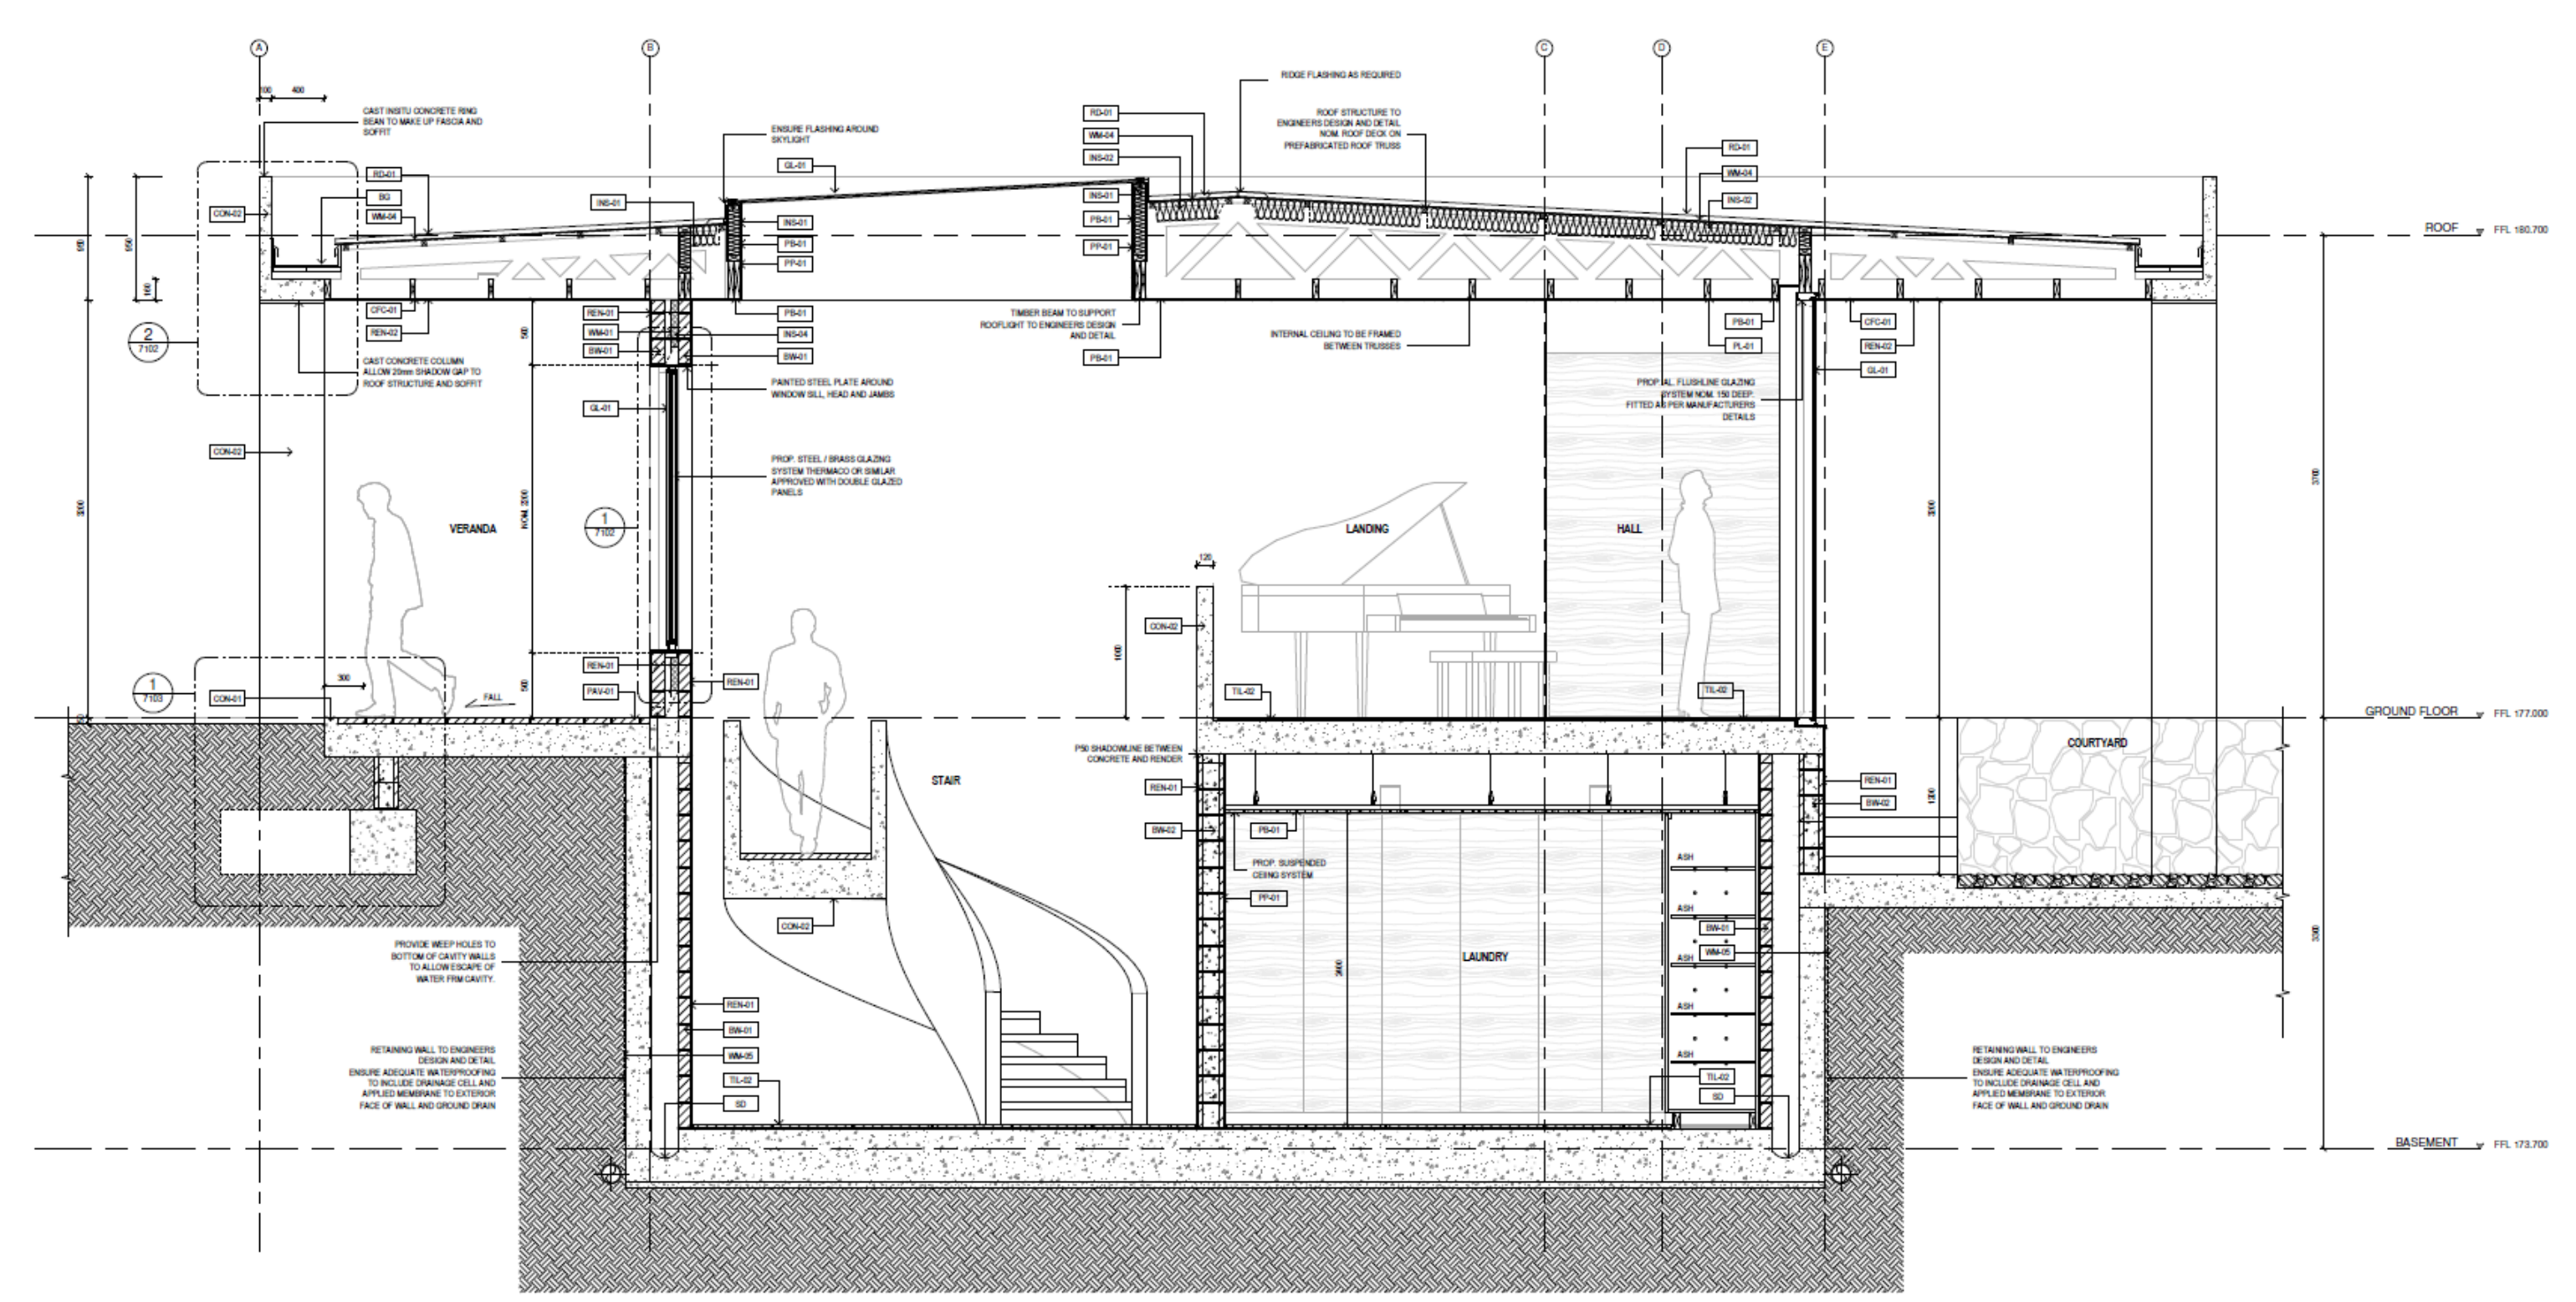




Packington

Prahran, VIC

KENNON

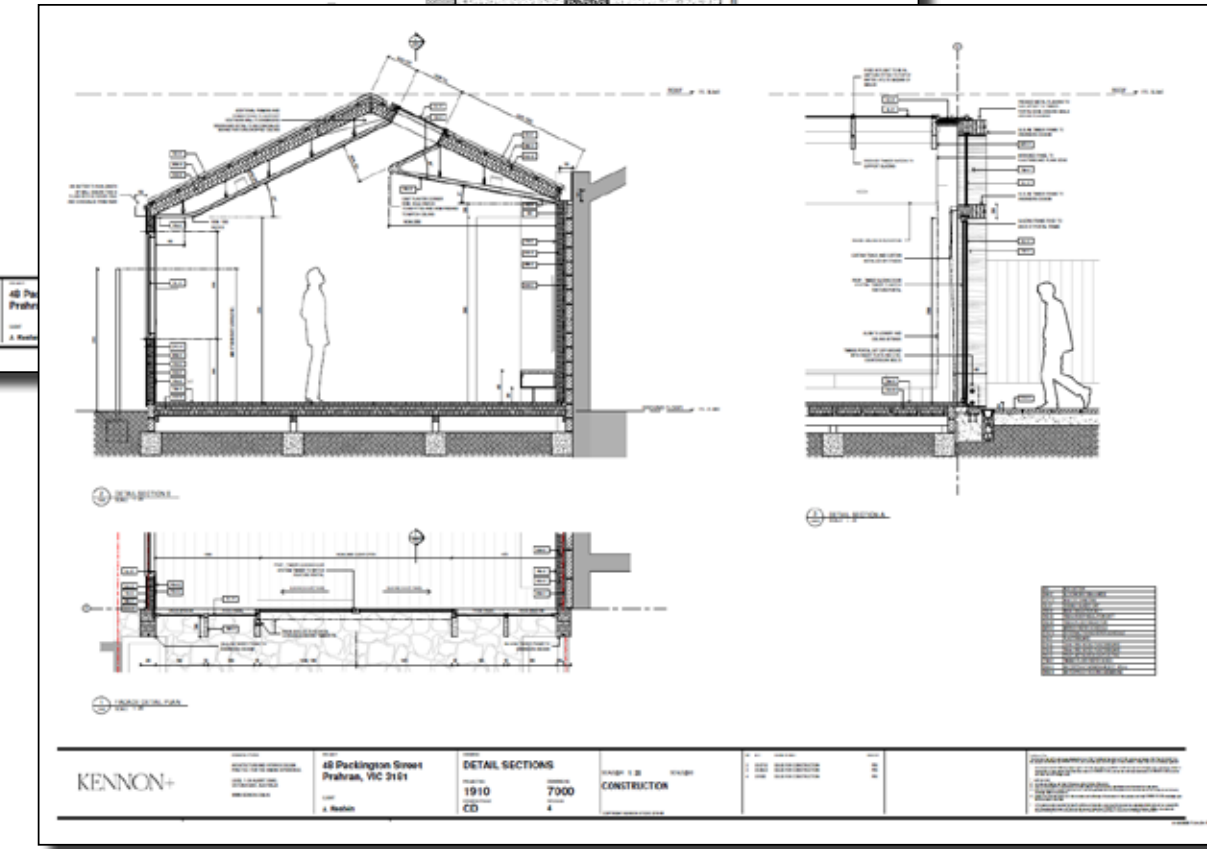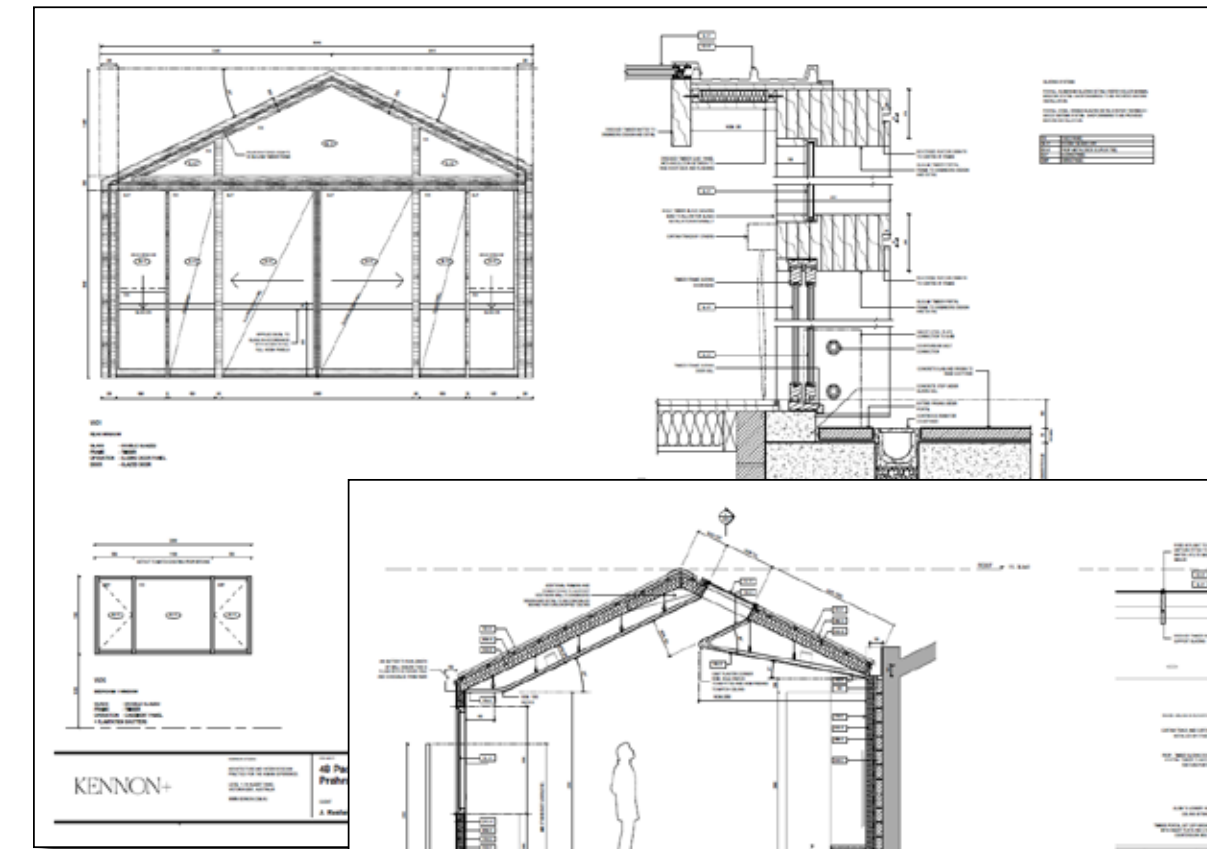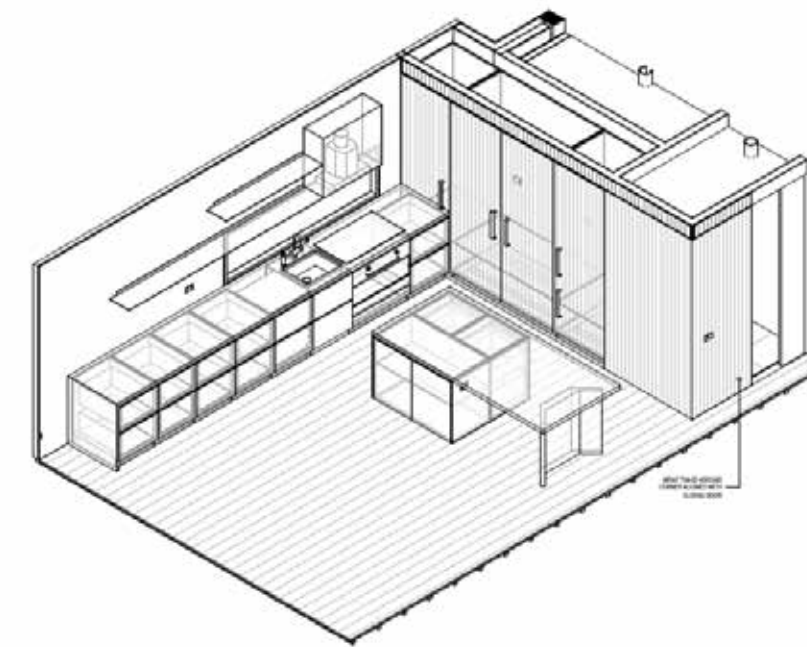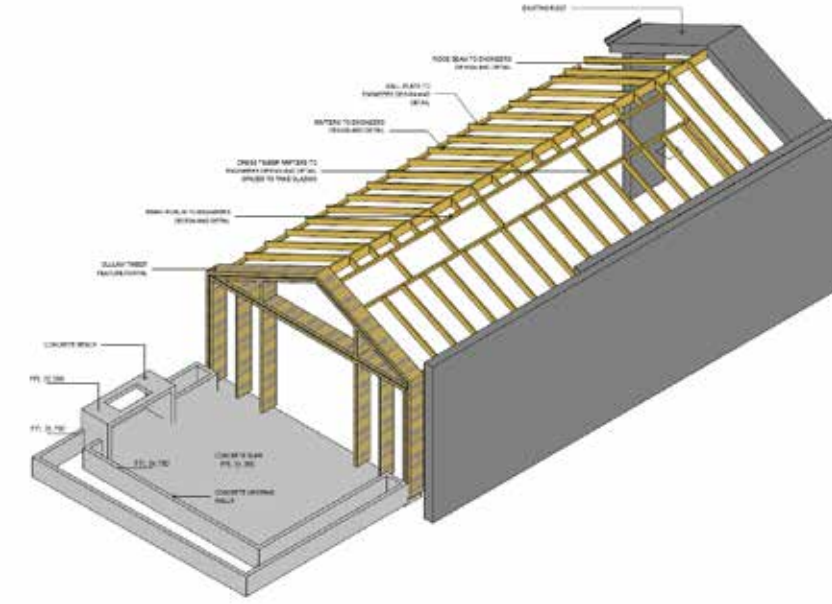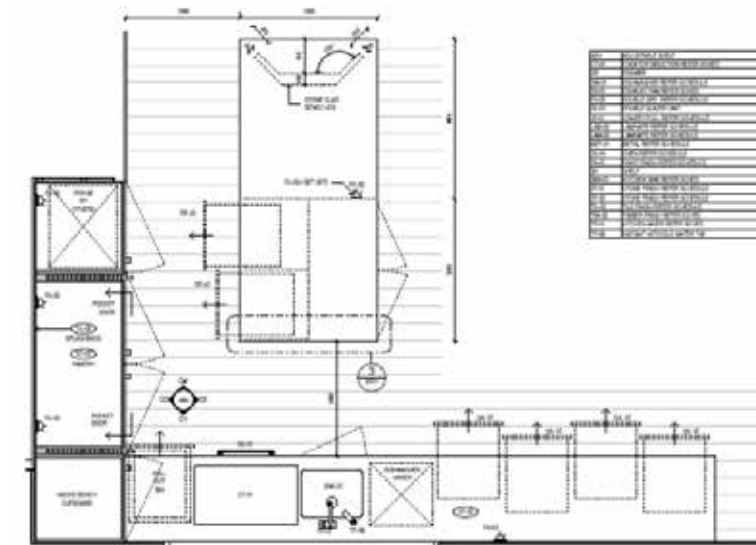





Oak Avenue

Boronia, VIC
trinity+one










Edwards Avenue

Port Melbourne, VIC
PHD | PAUL HICKMAN DESIGN
trinity+one

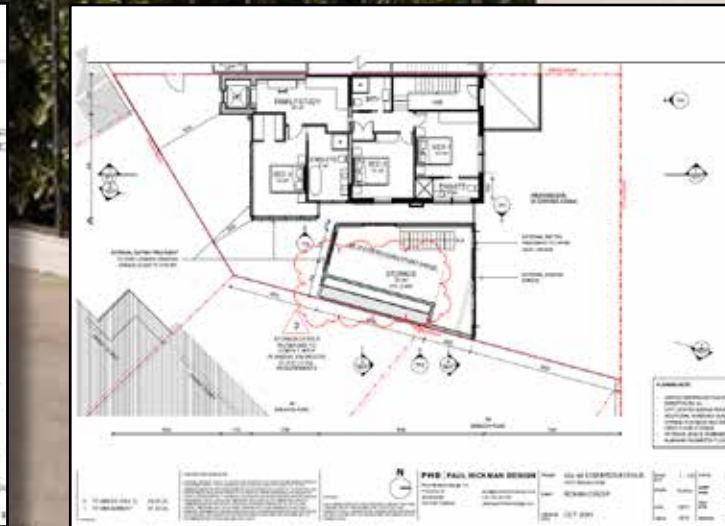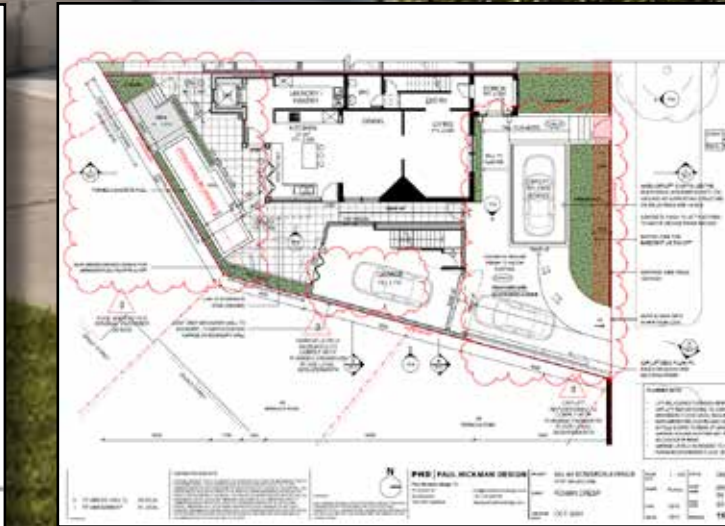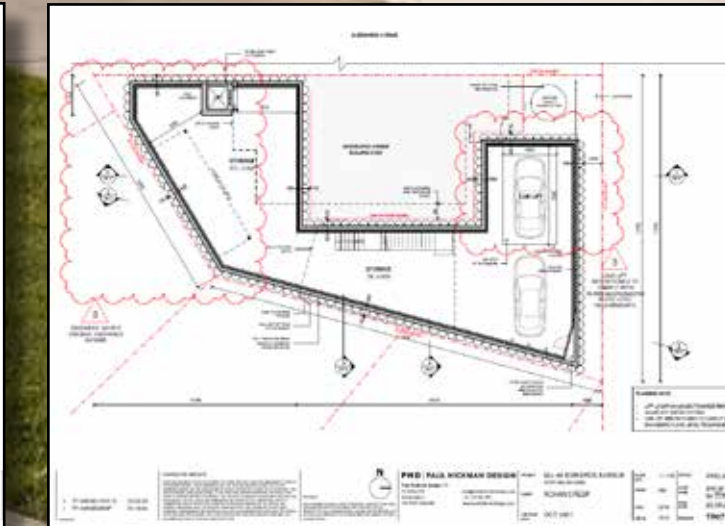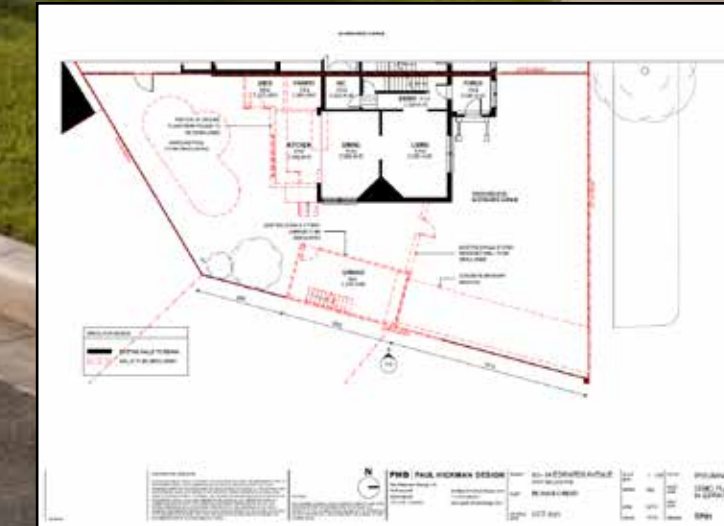



Armstrong

Middle Park, VIC
KENNON

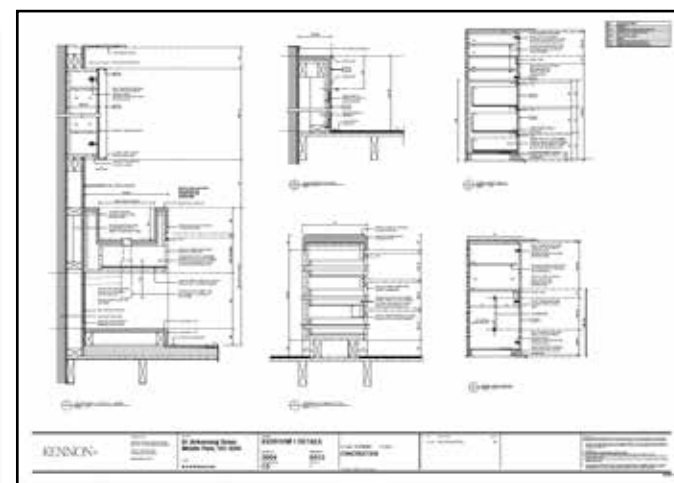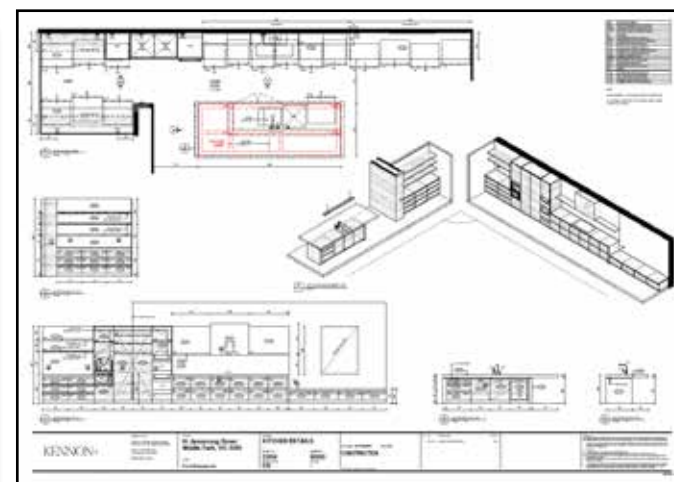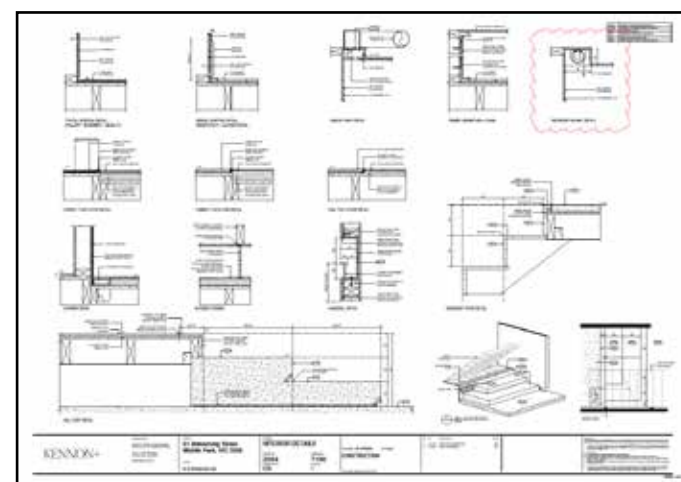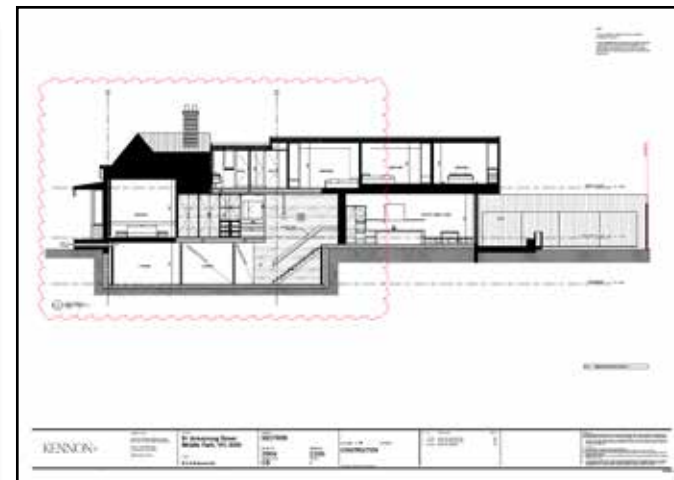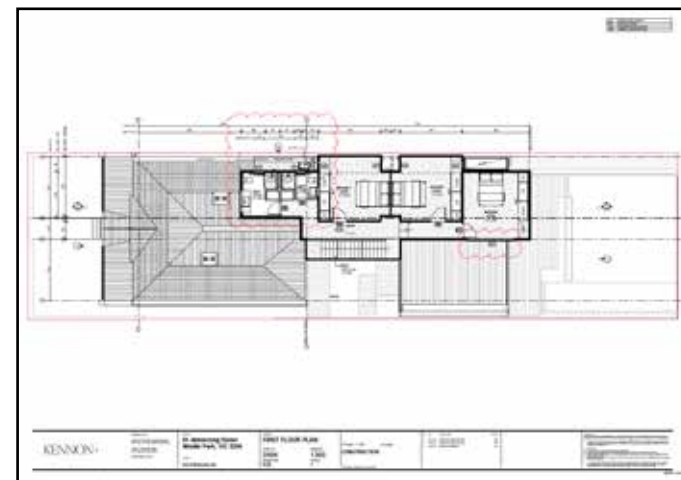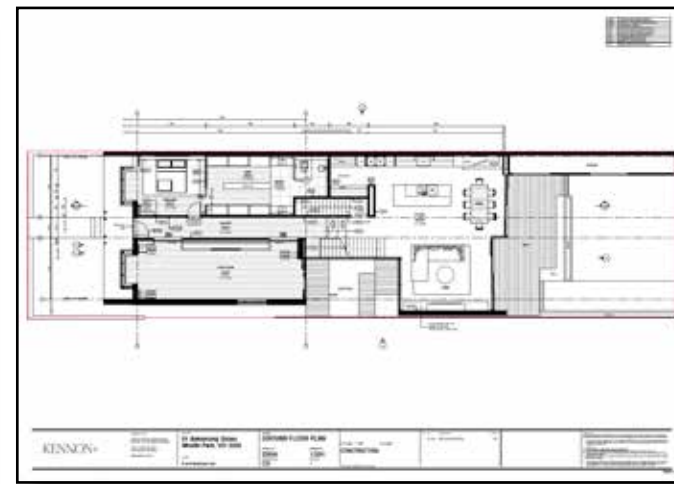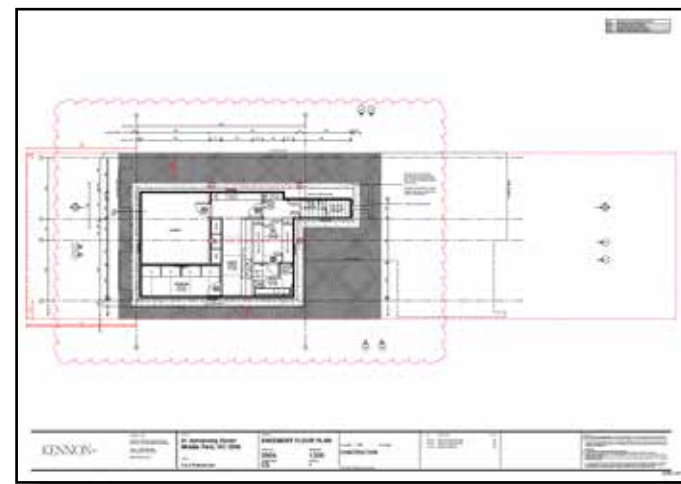





Westgarth Street





Northcote, VIC
Michael Mckean Architecture

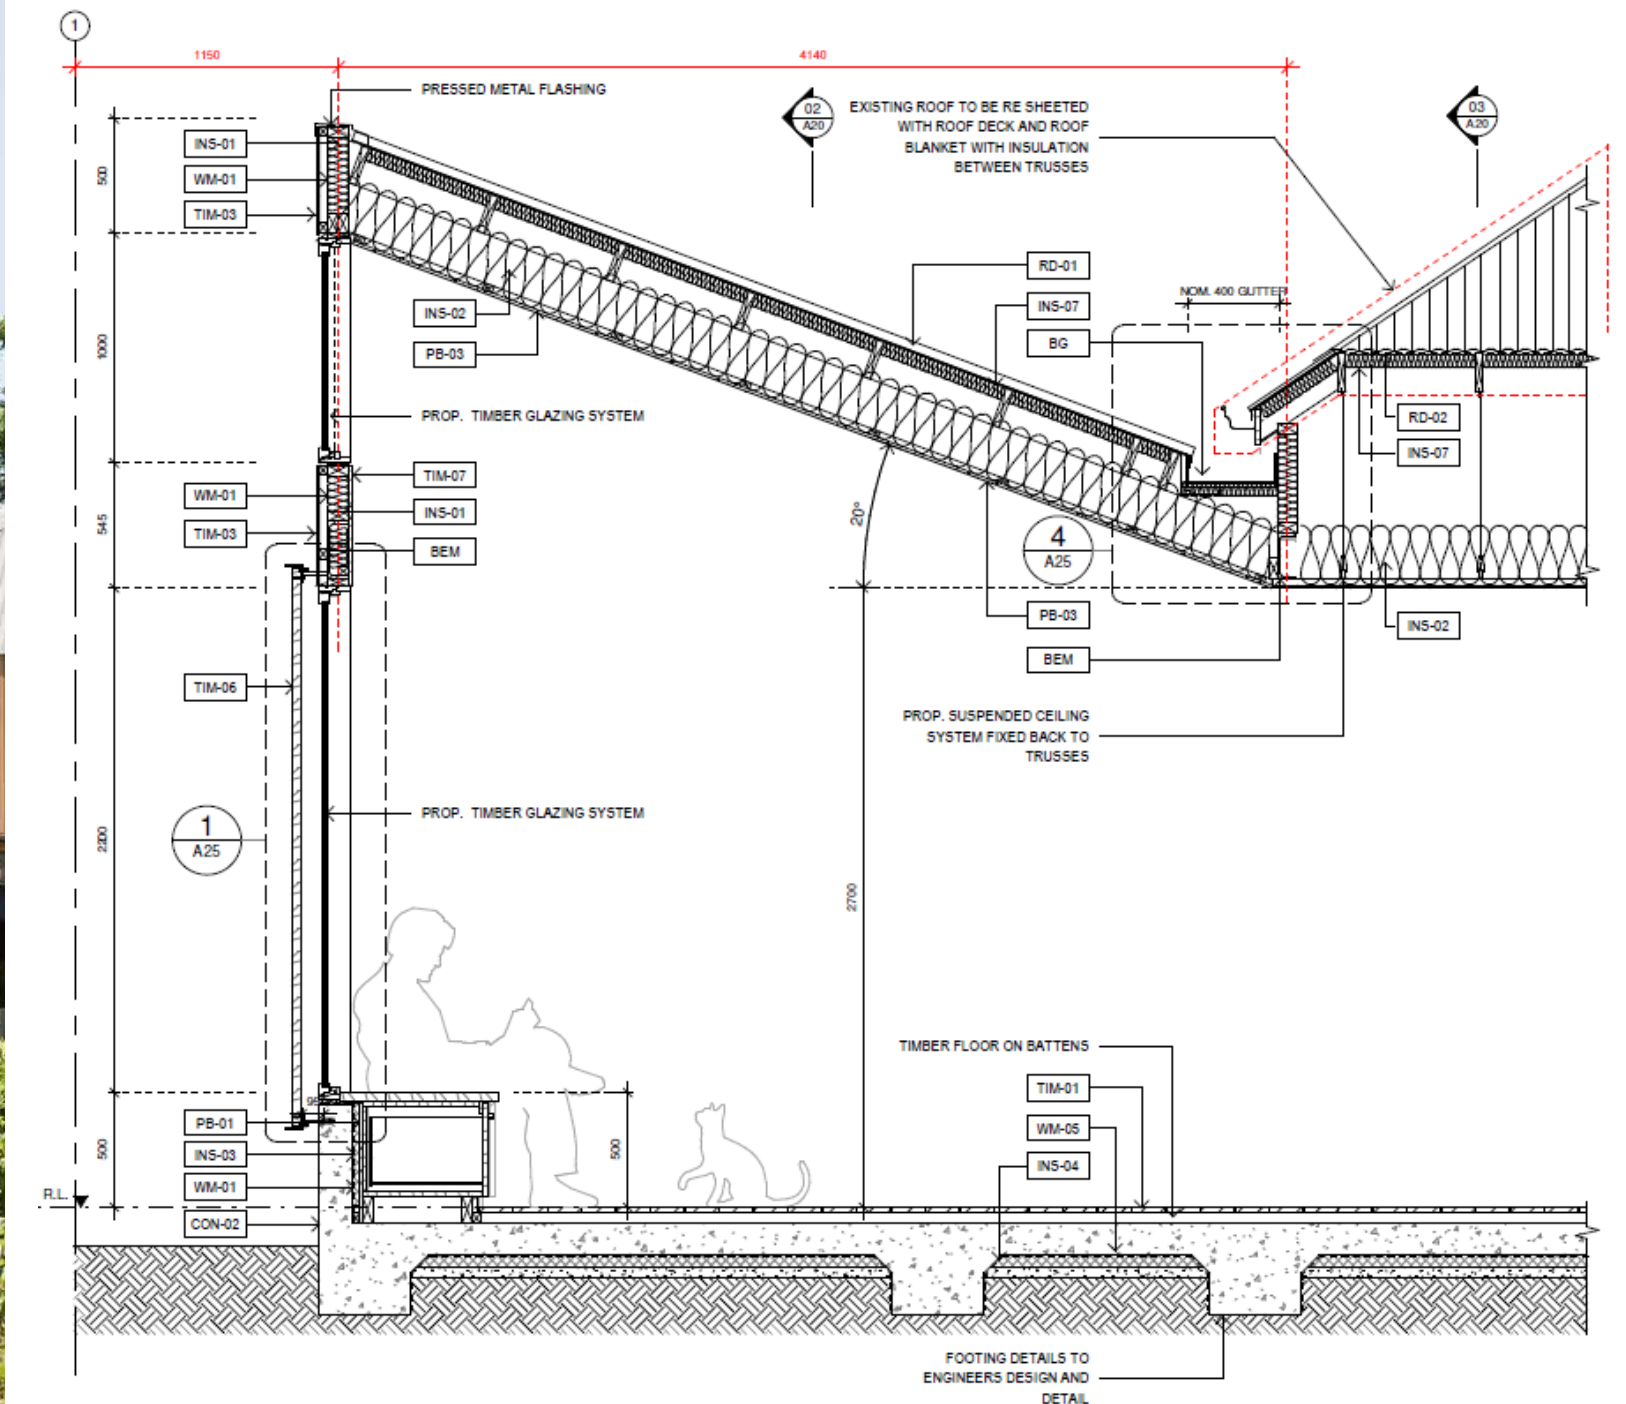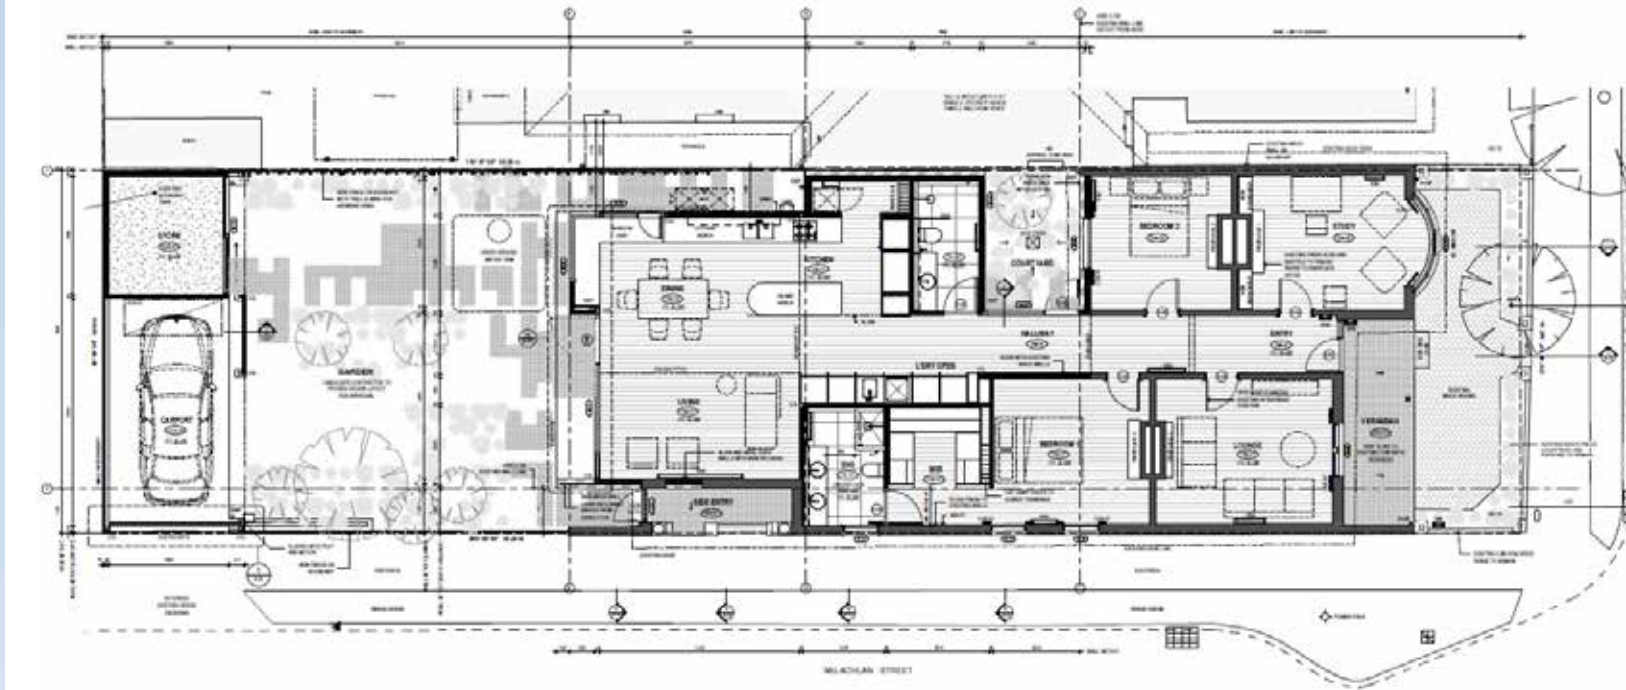

Robinson Road


Hawthorn, VIC
Michael McKeon Architecture

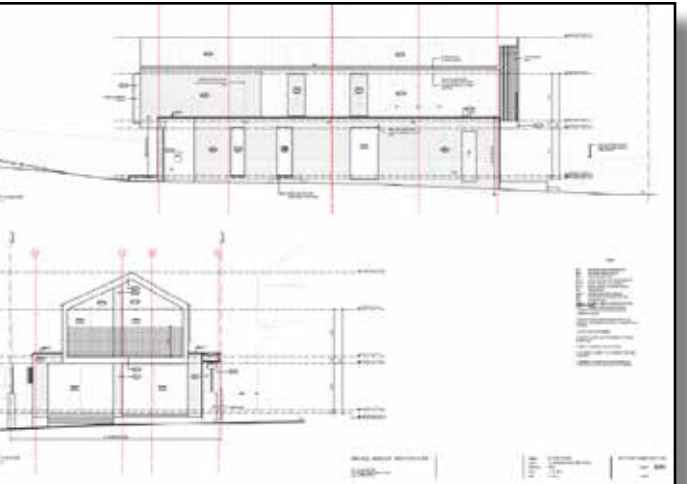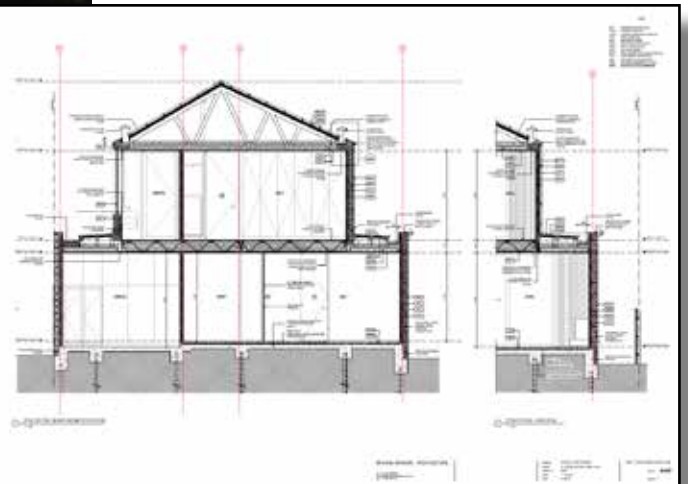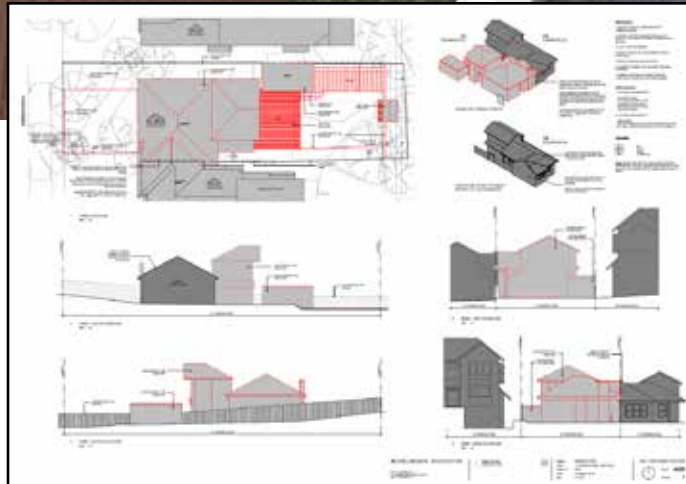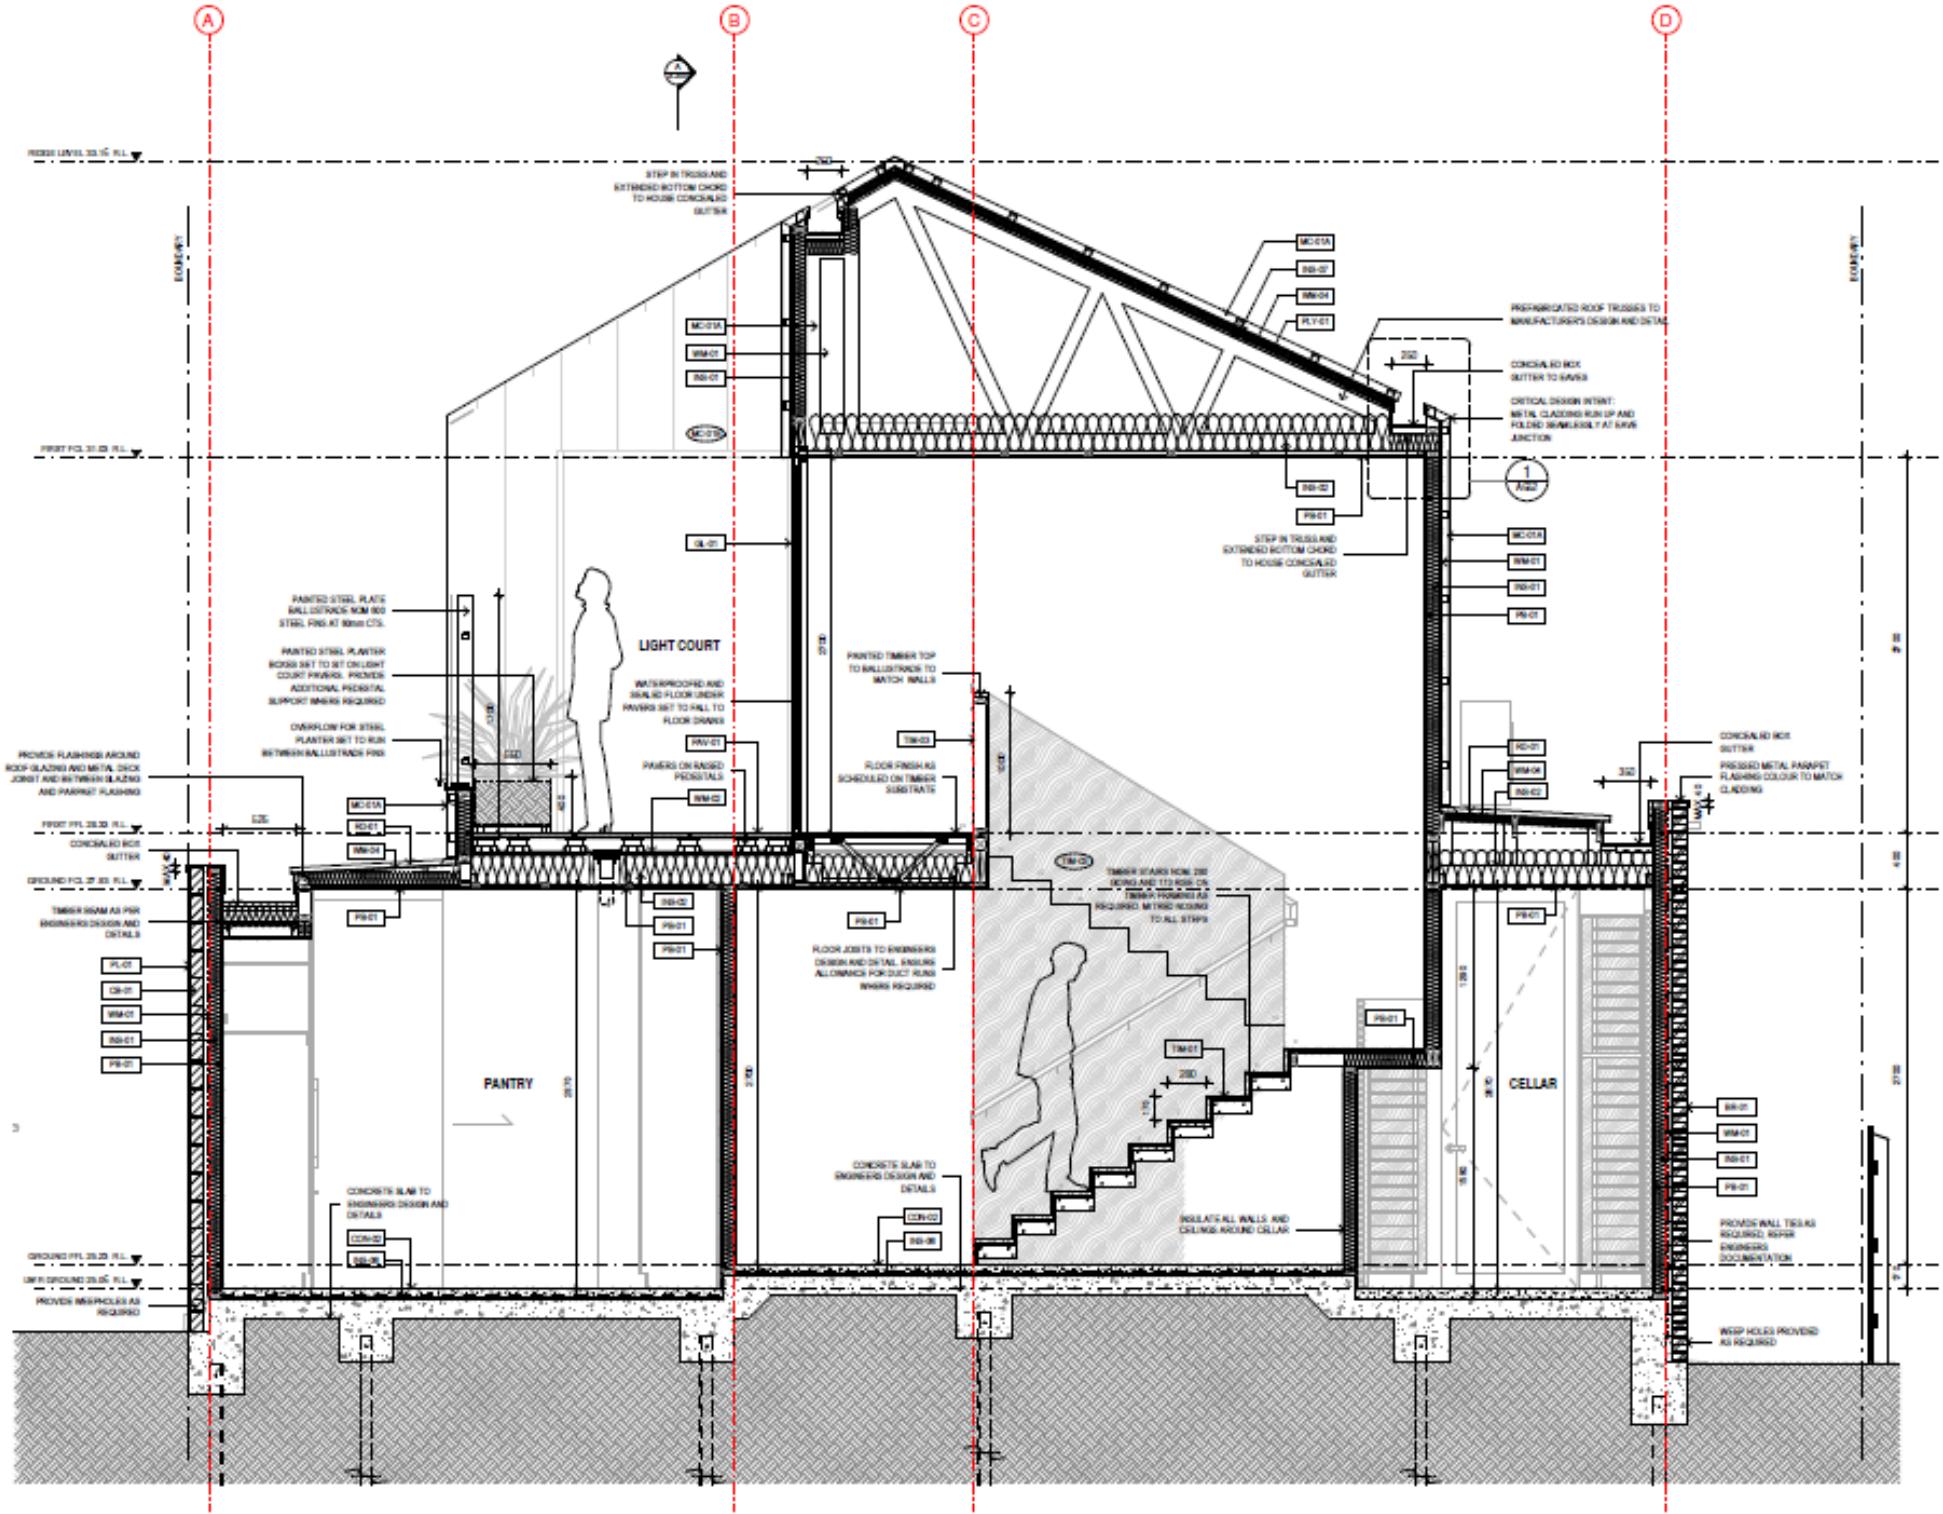

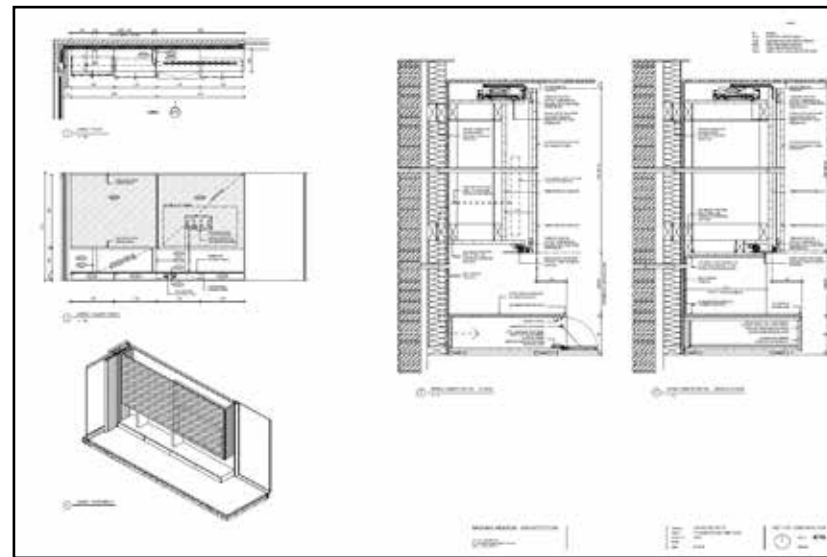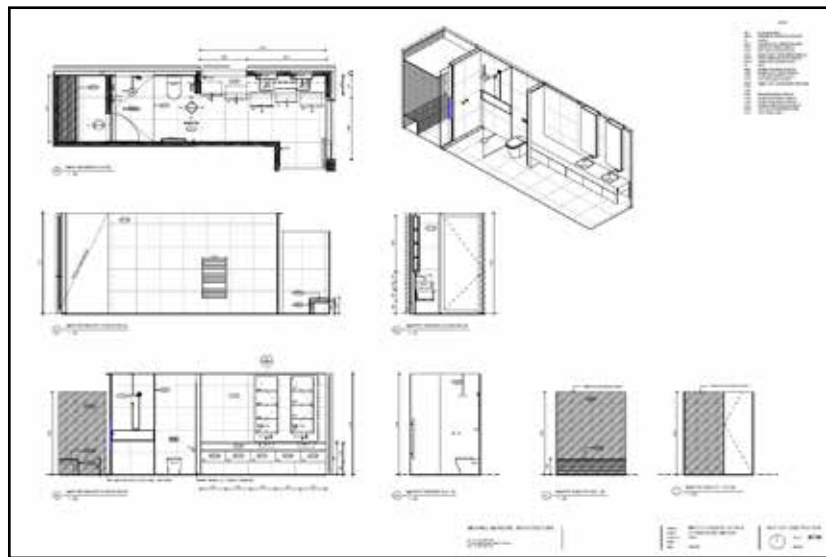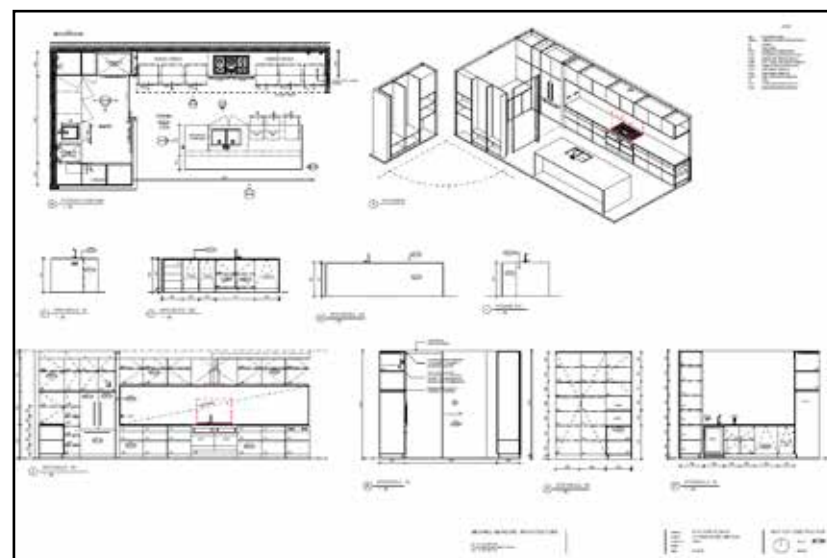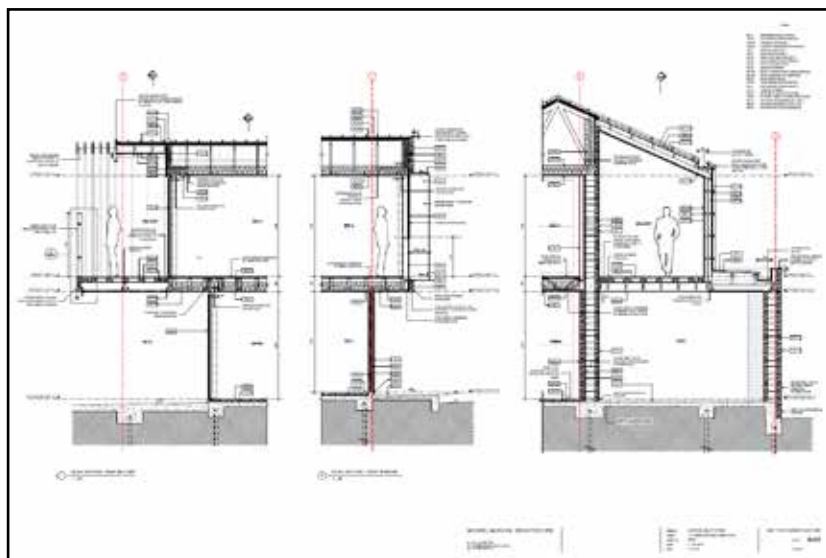

Ann Street








Pascoe Vale, VIC
Guild

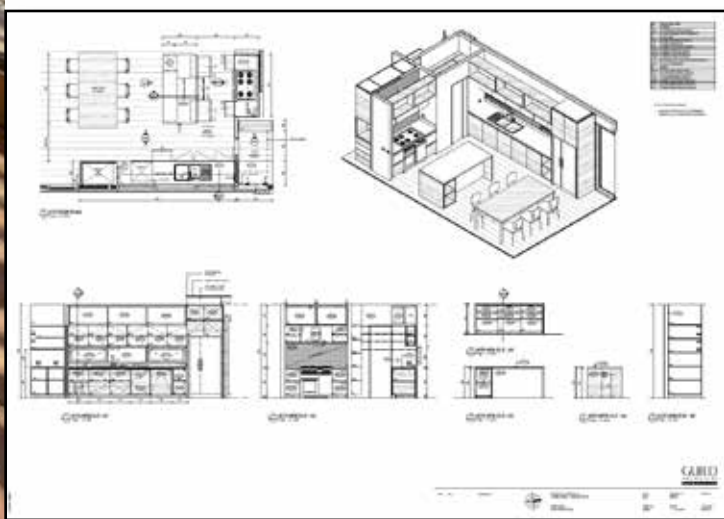

May Street








Fitzroy North, VIC

Guild

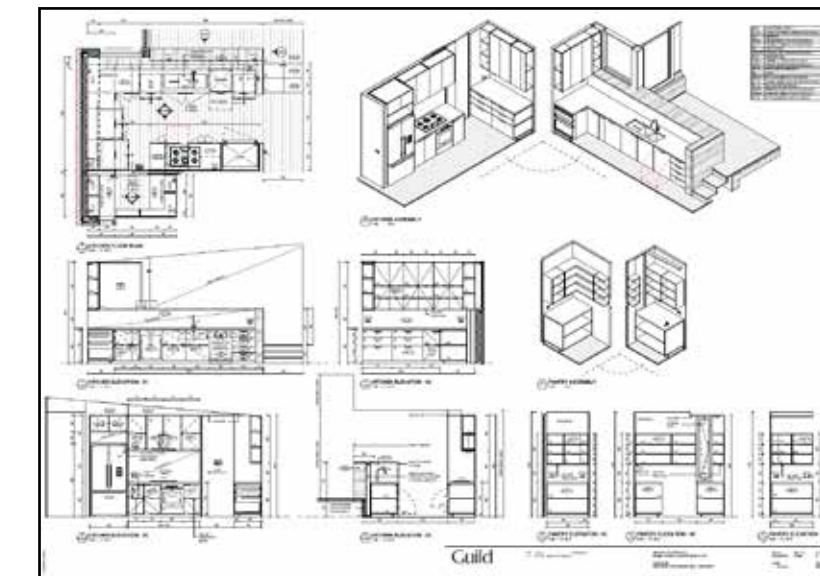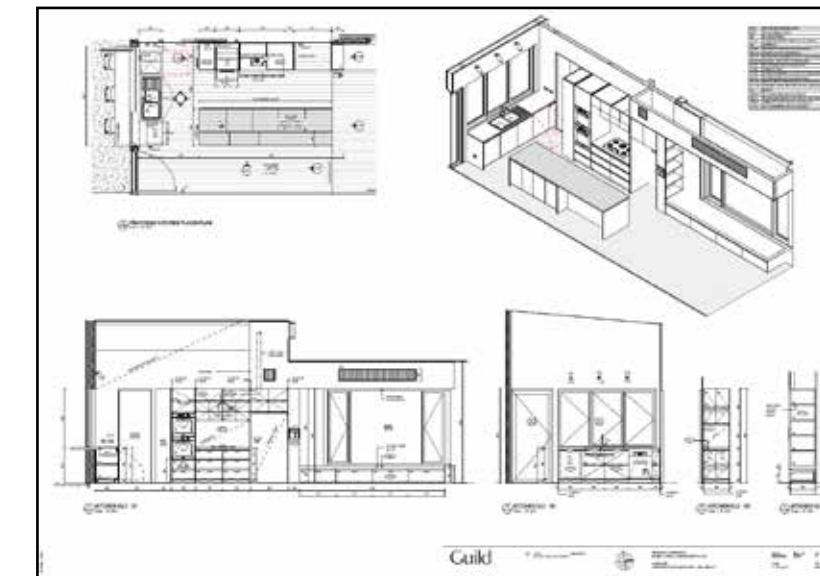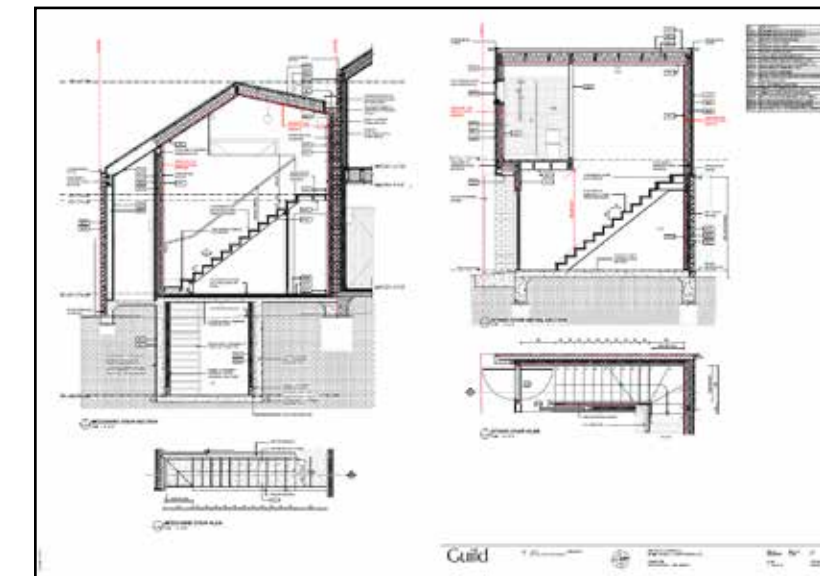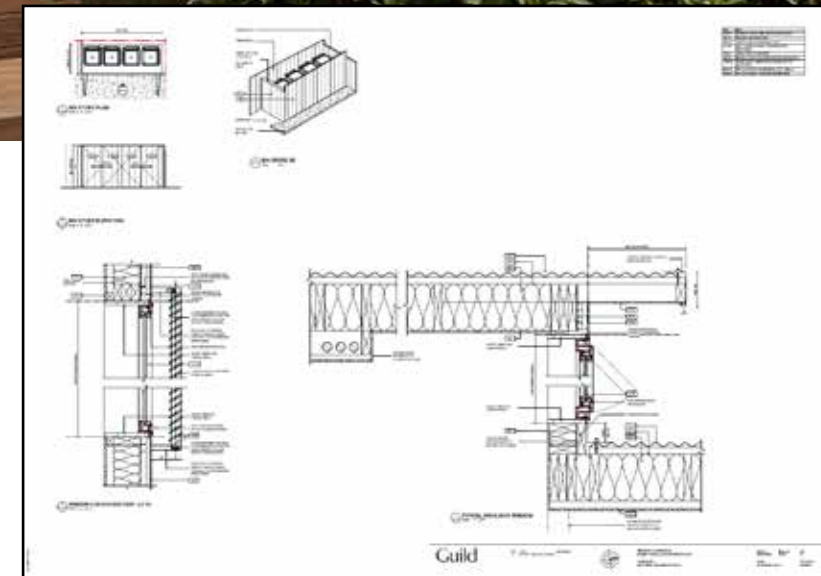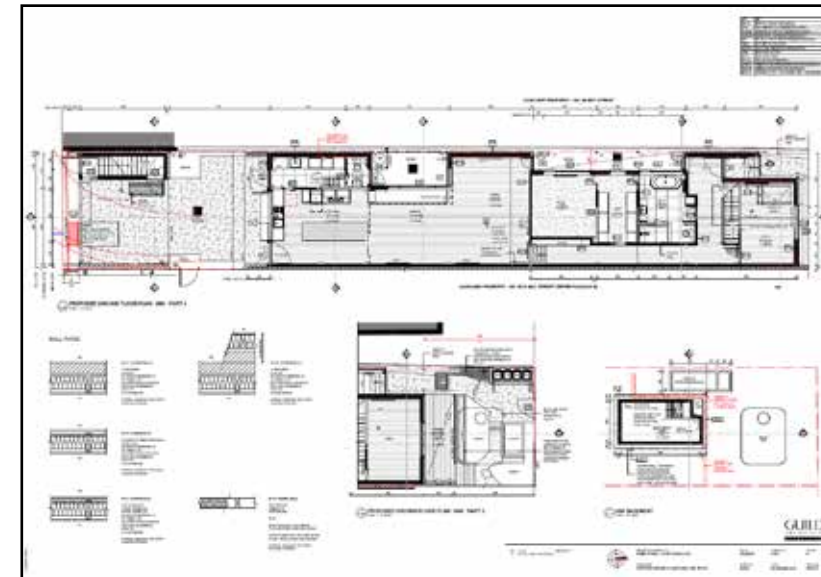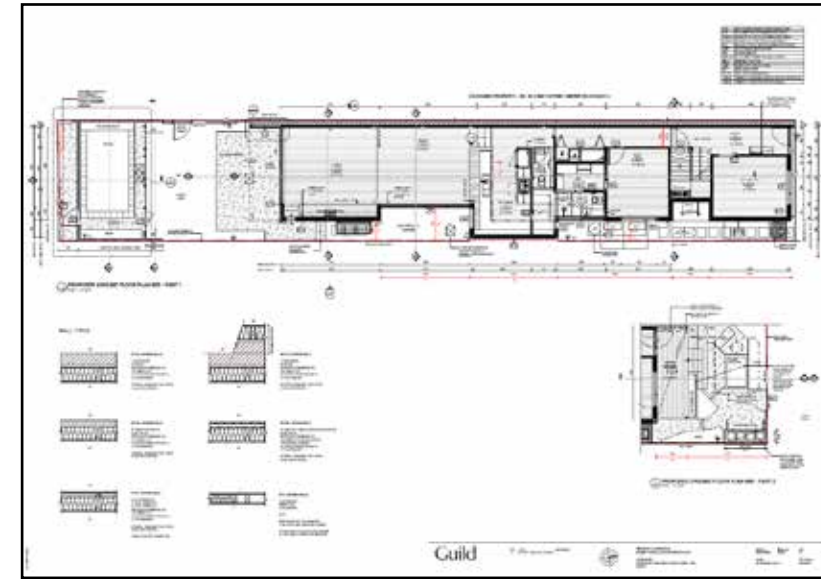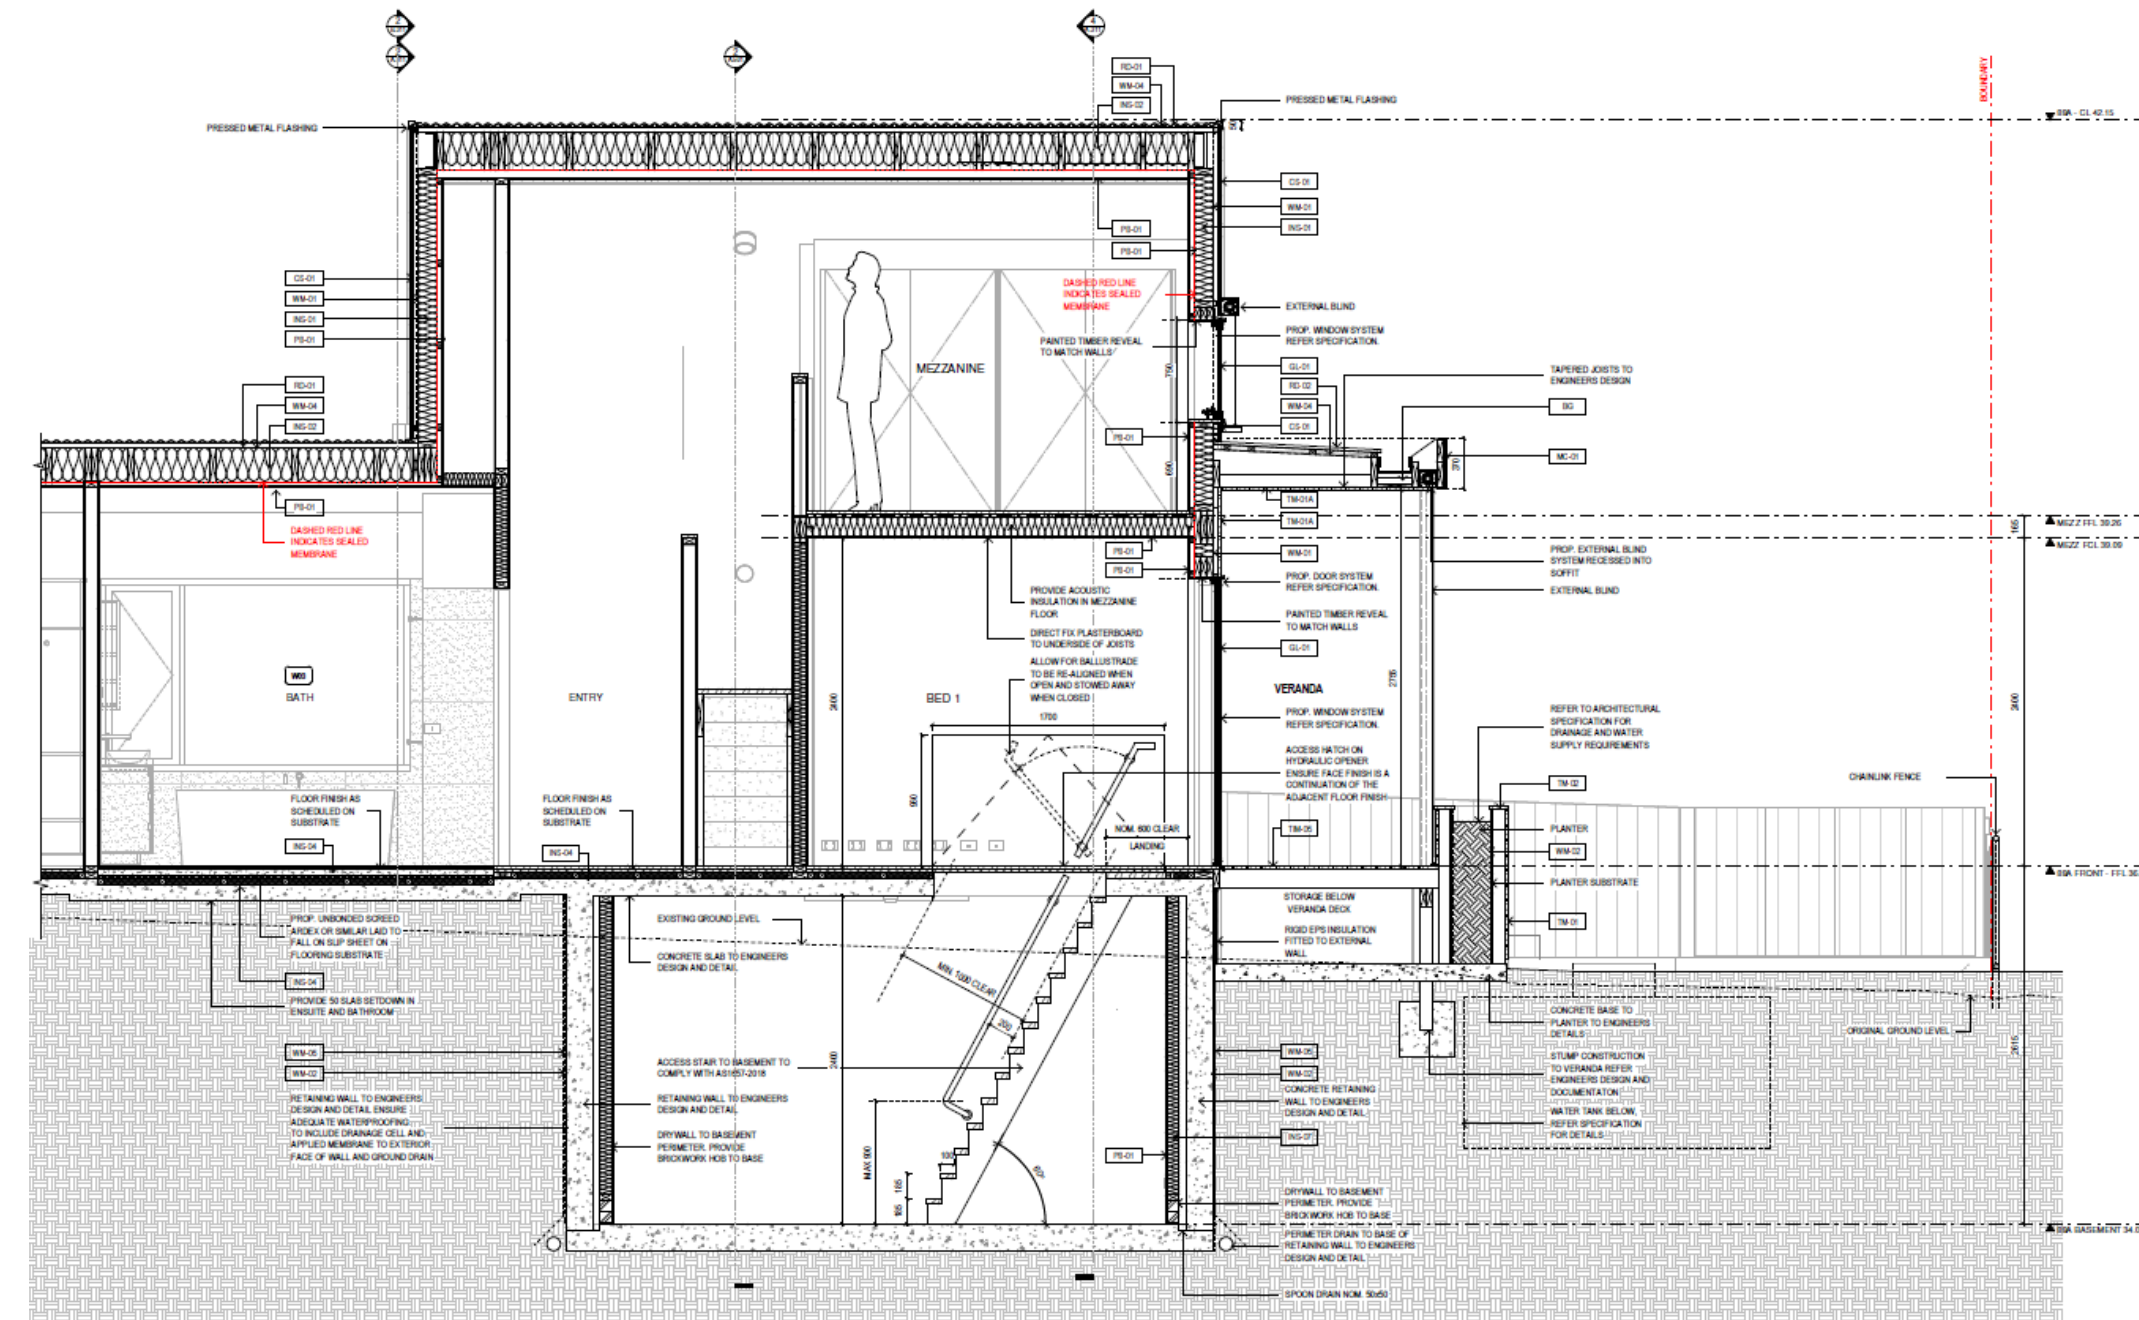

Kerferd










Coburg, VIC
Guild

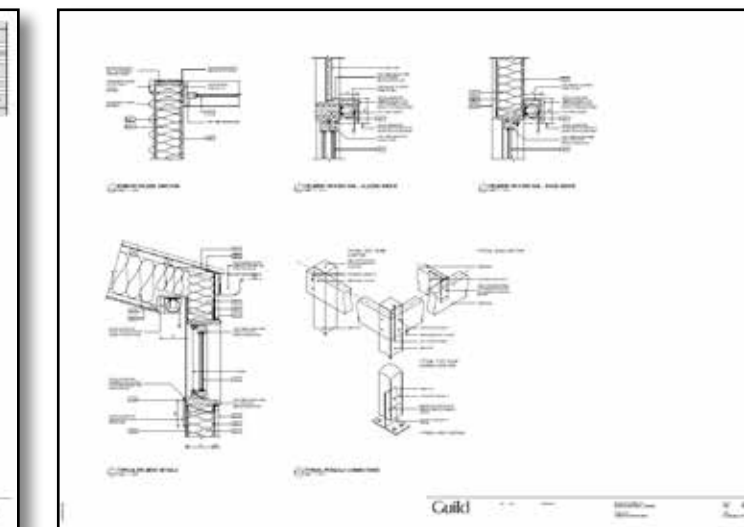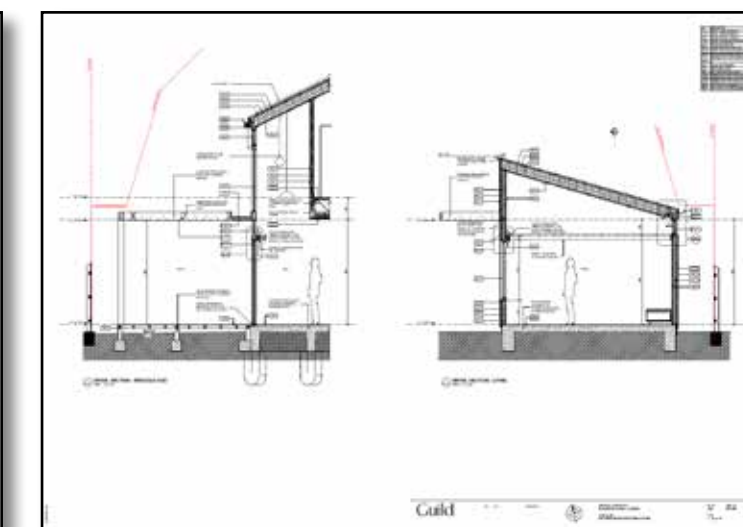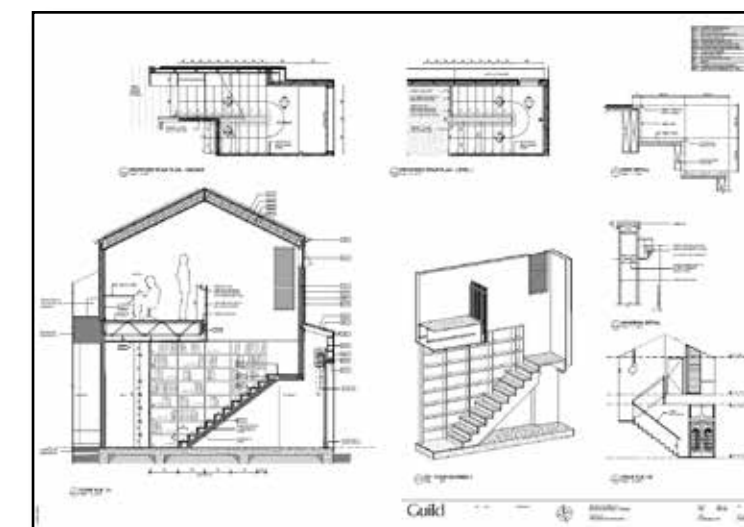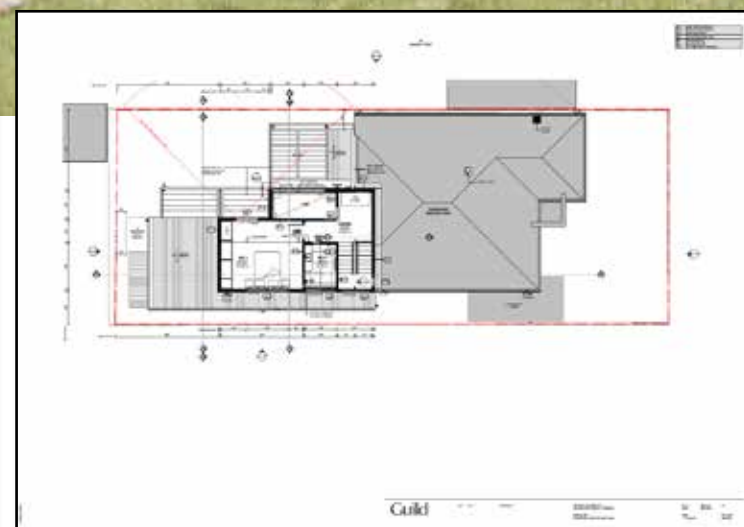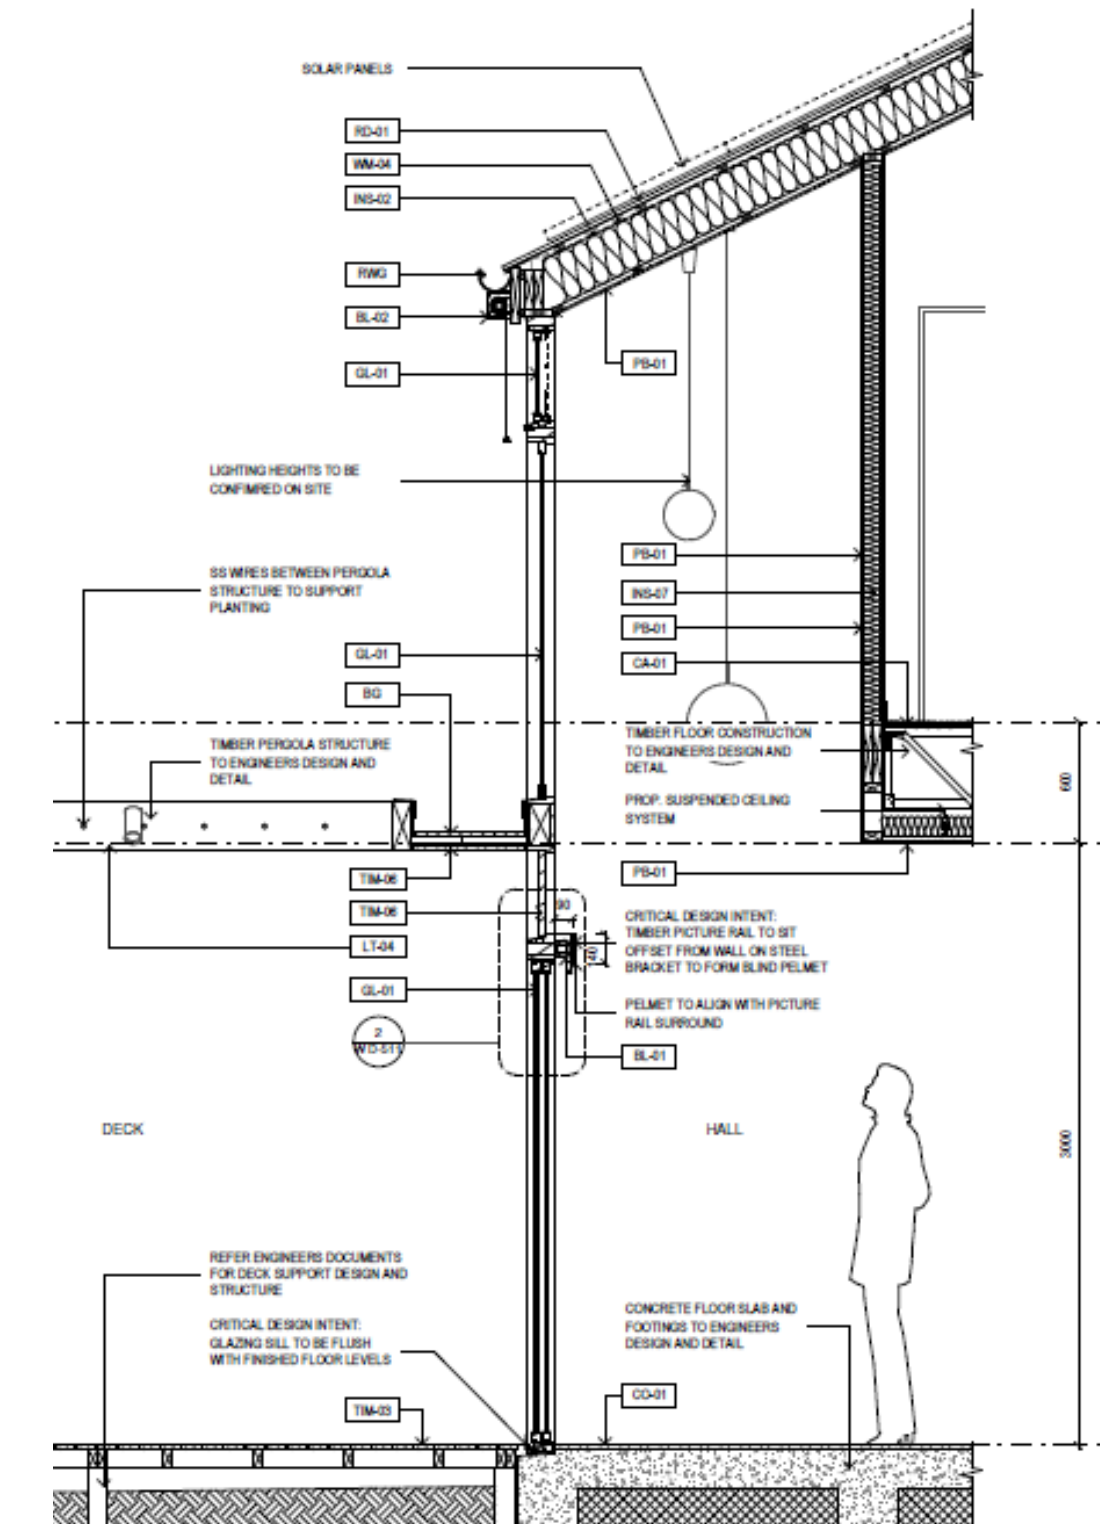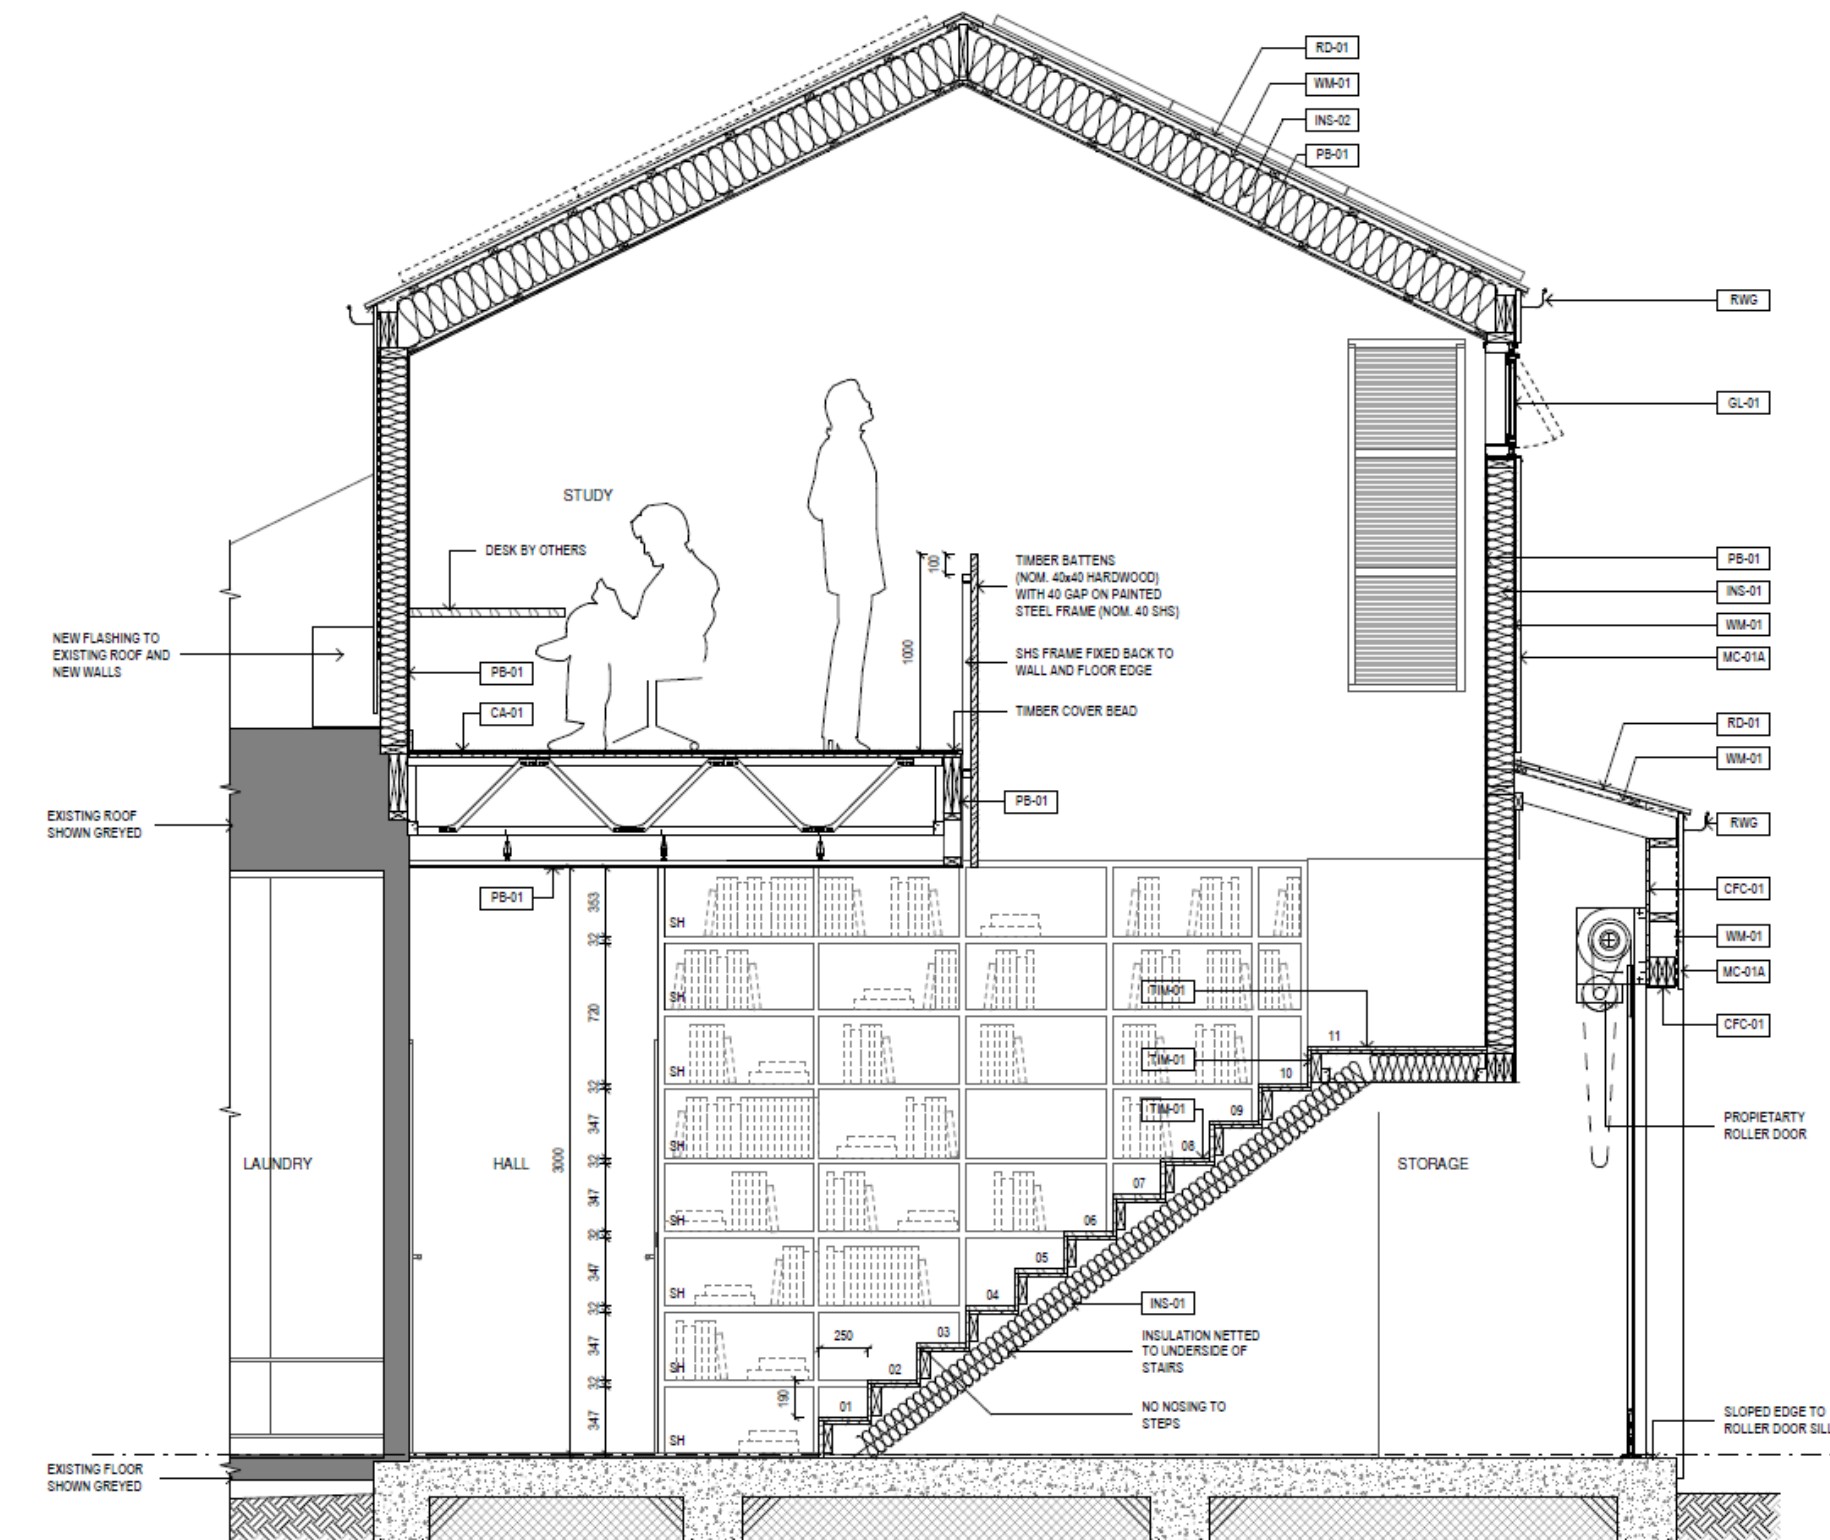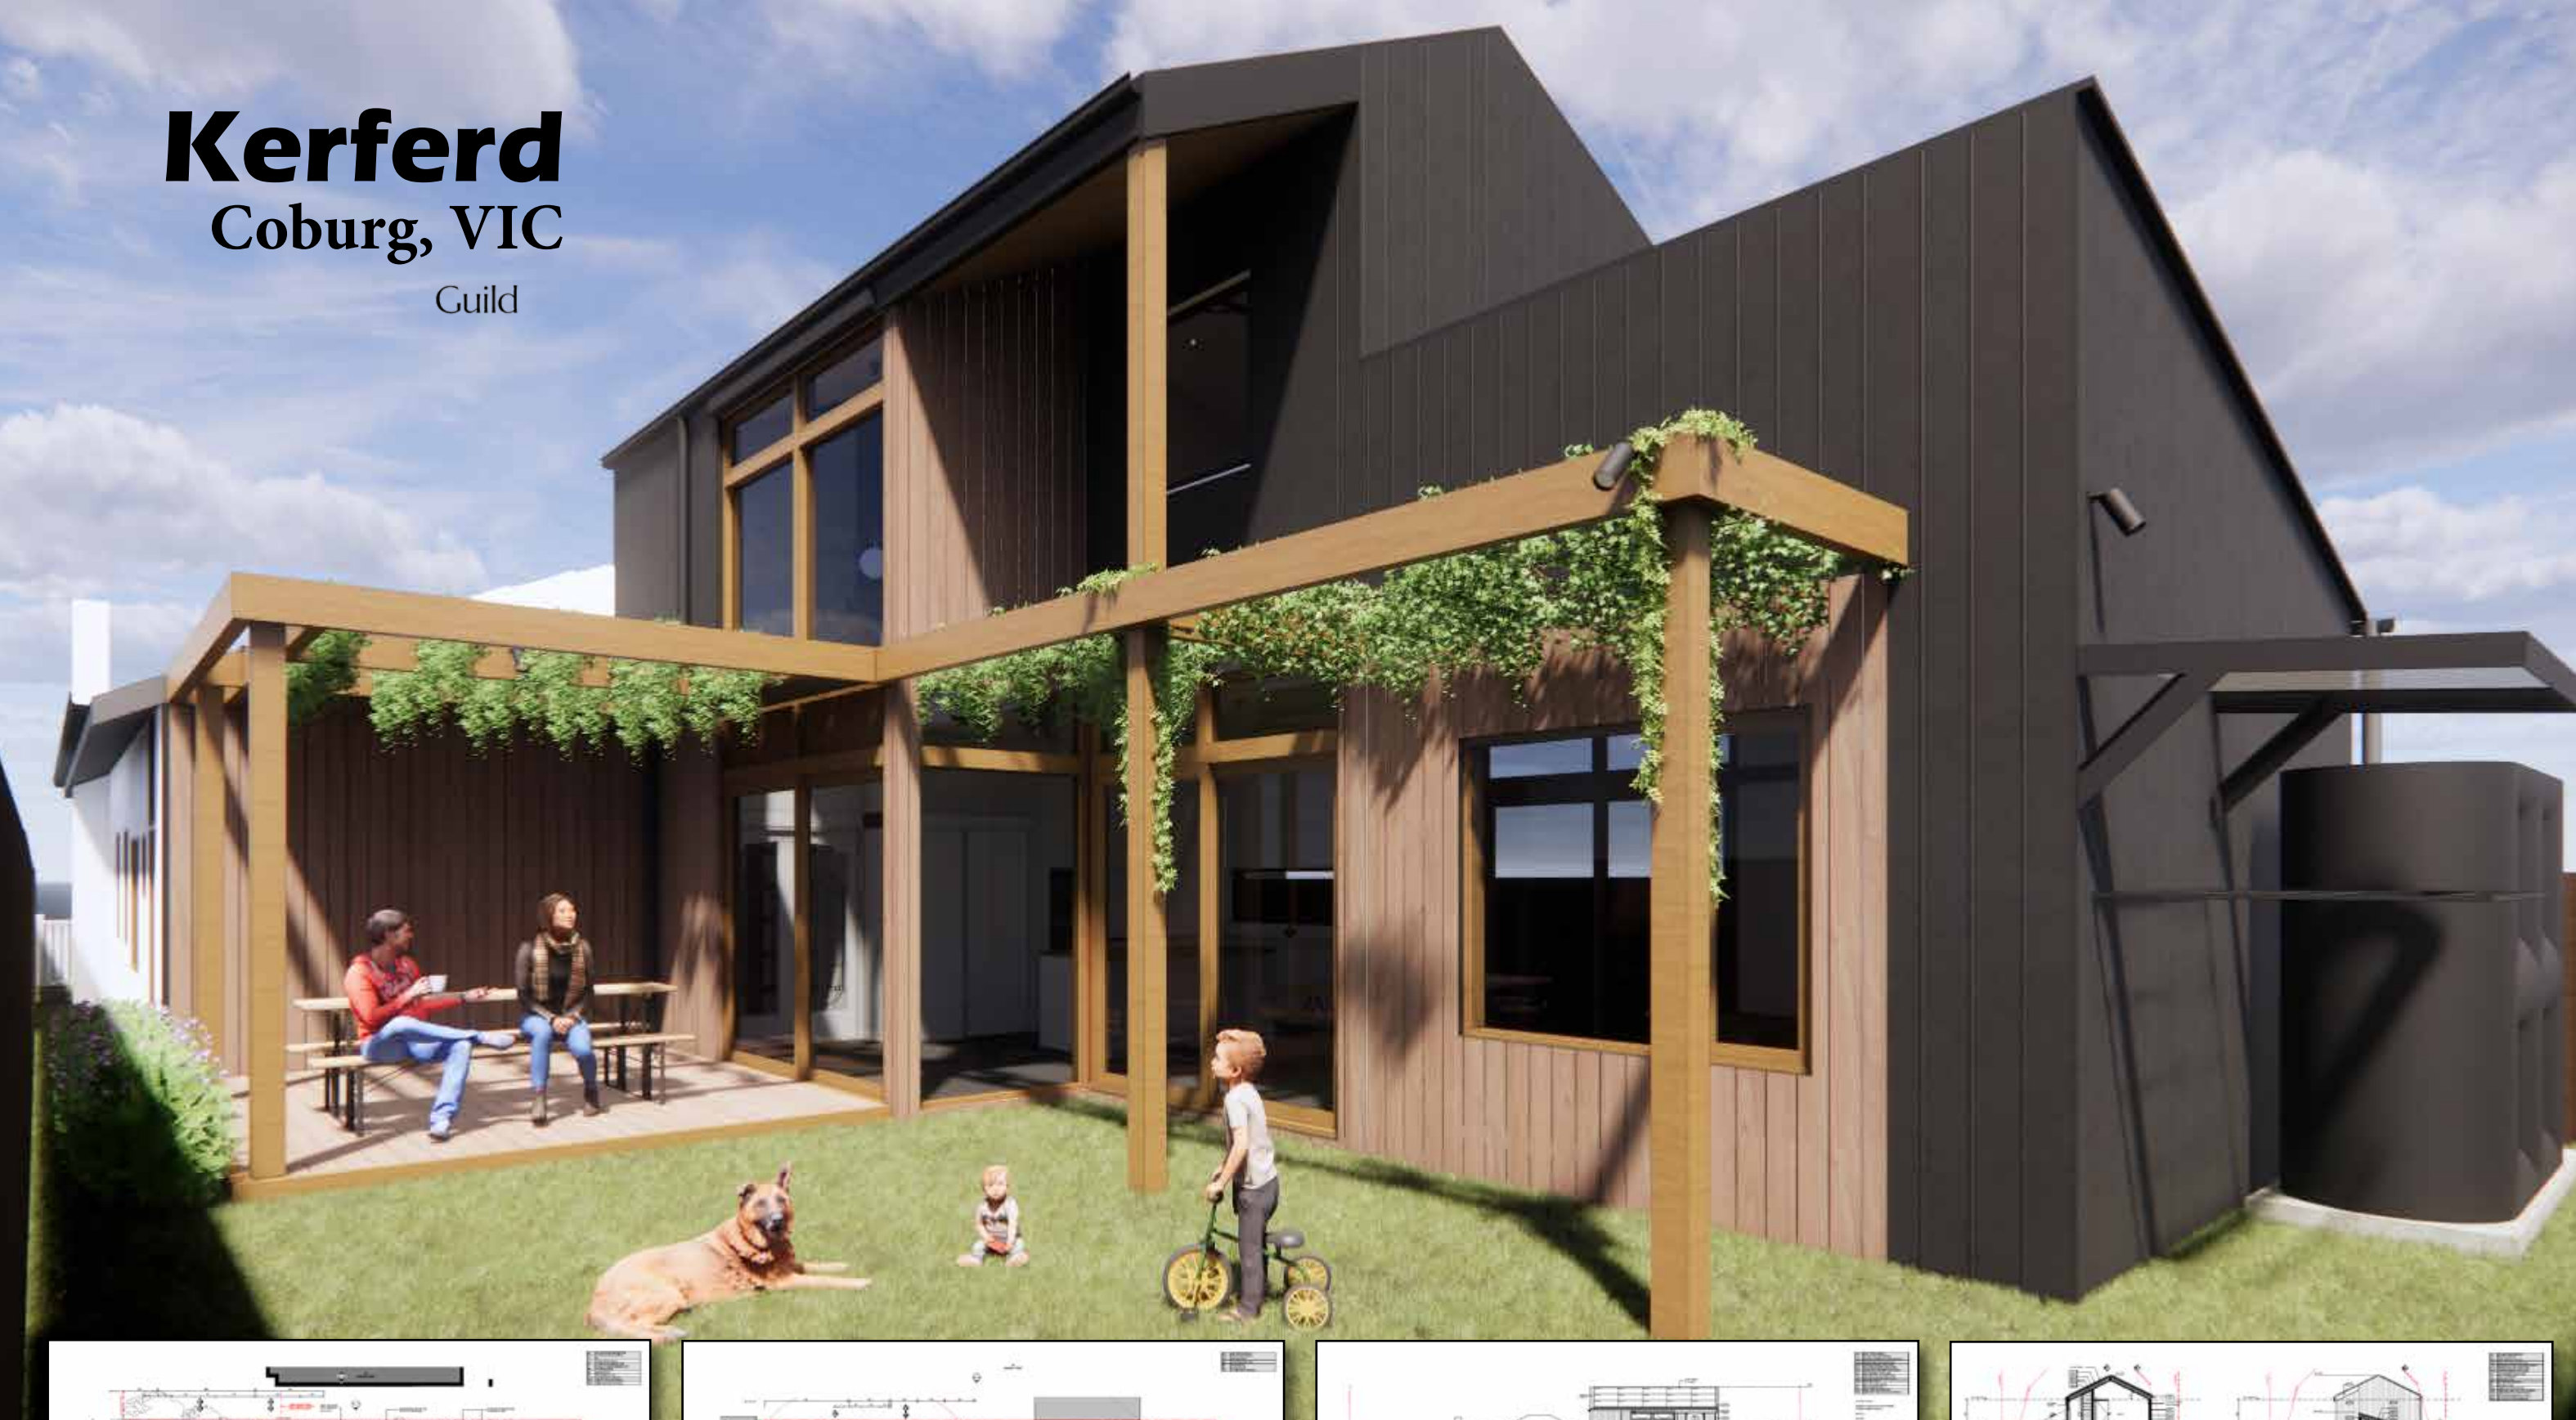


Torrington Residence

Myrniong, VIC
JUDD LYSENKO MARSHALL








Ivory
Glen Waverley, VIC
PHD | PAUL HICKMAN DESIGN

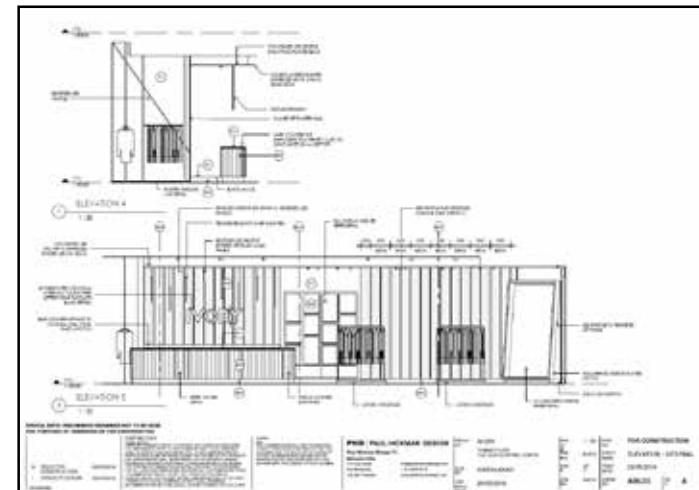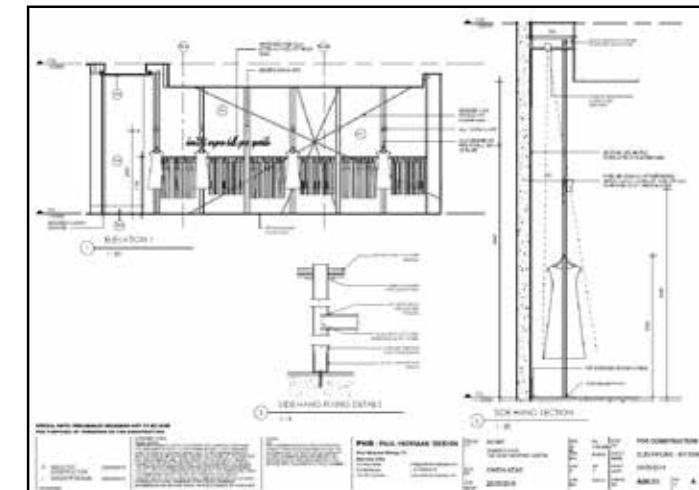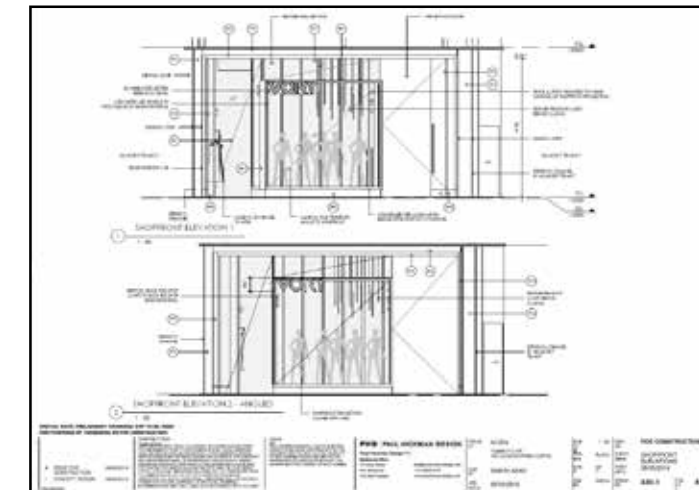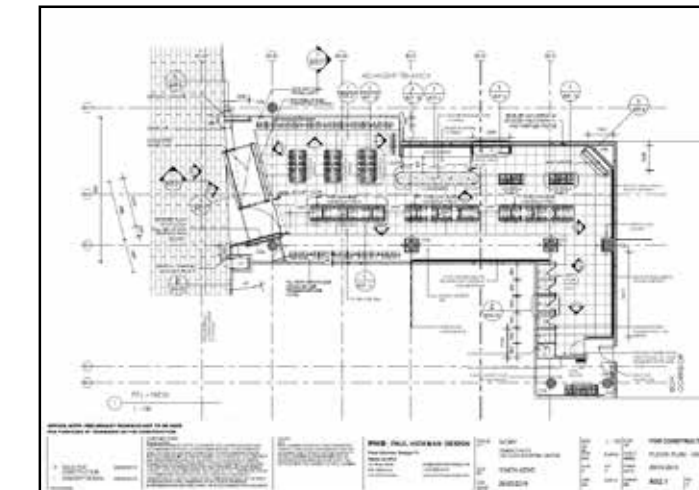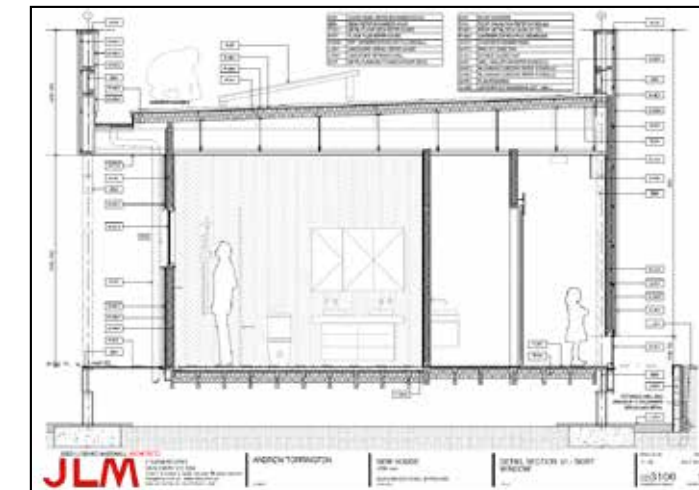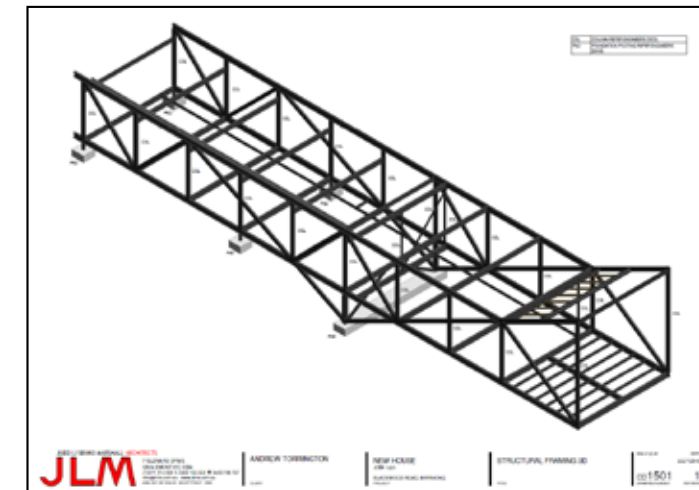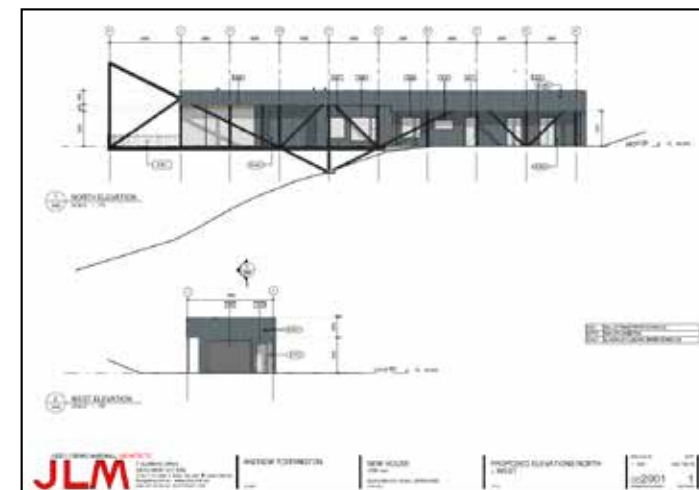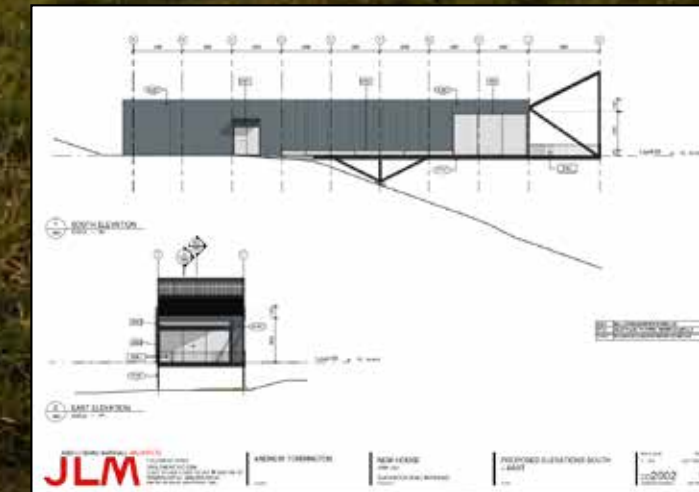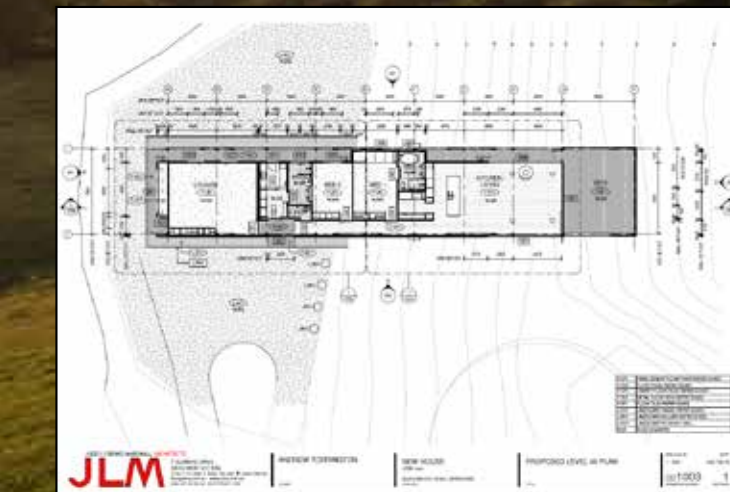

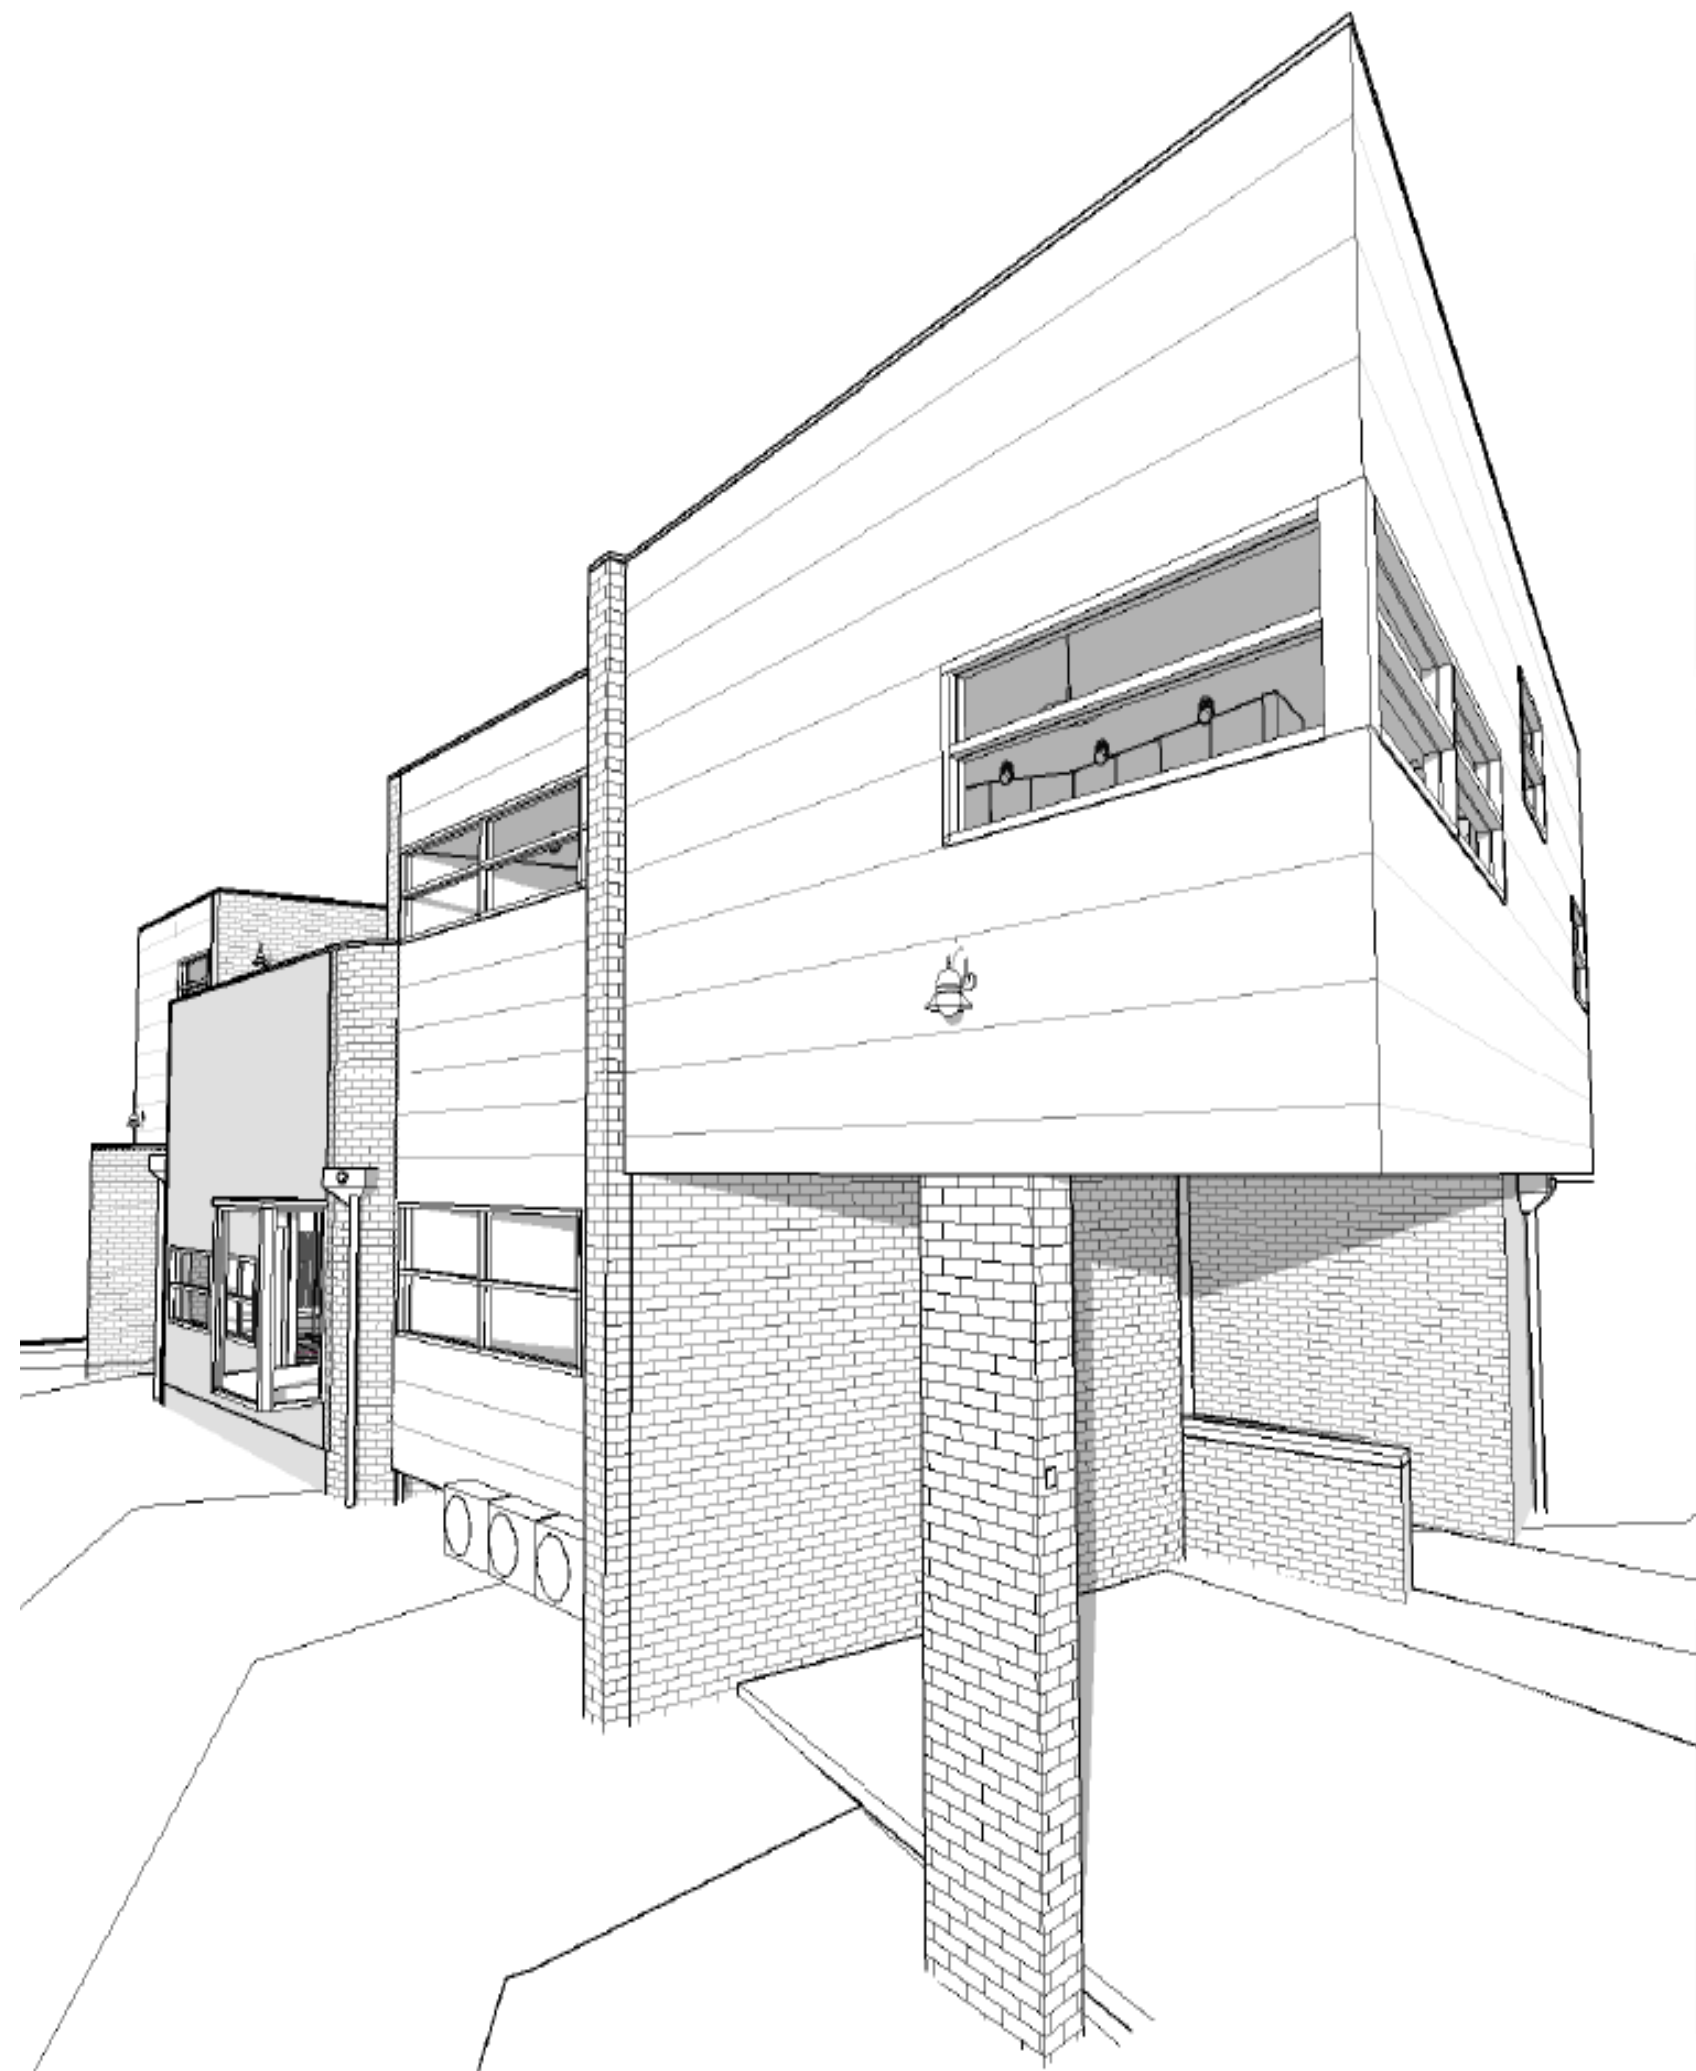





Pane Residence

JUDD LYSEIHO MARSHALL ARCHITECTS
JLM Hawthorn, Melbourne

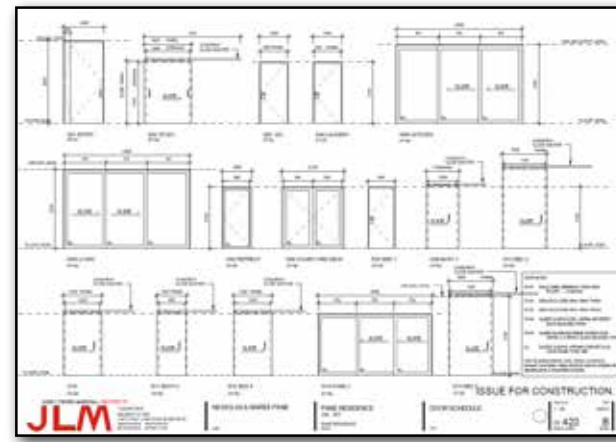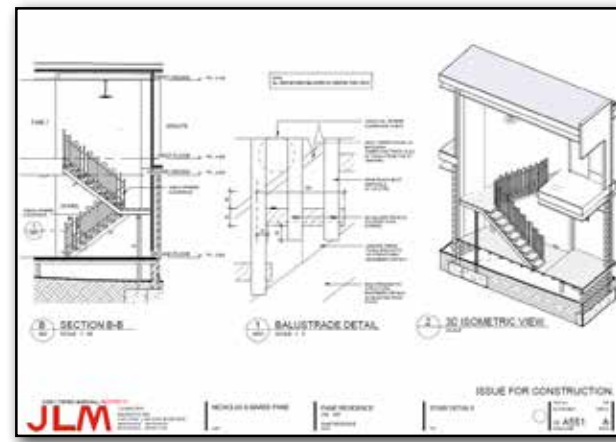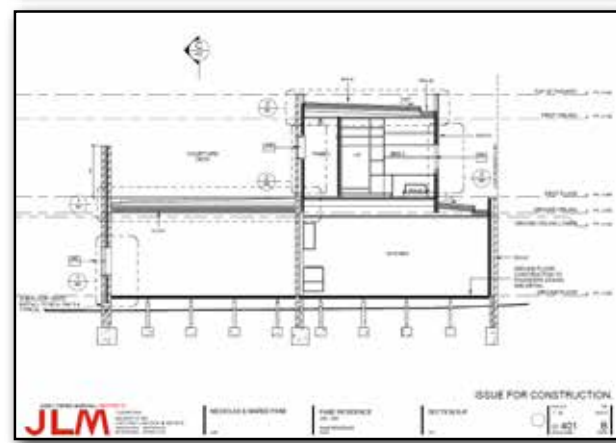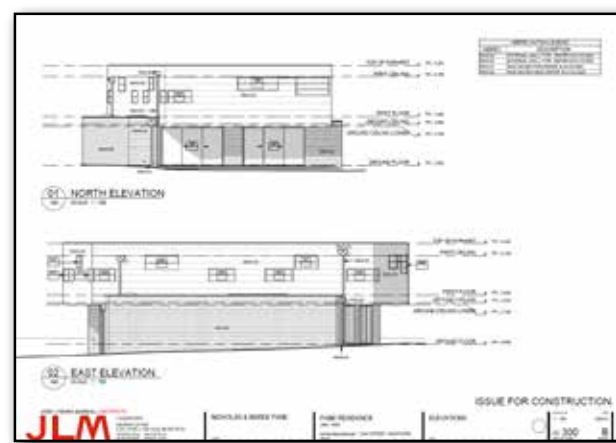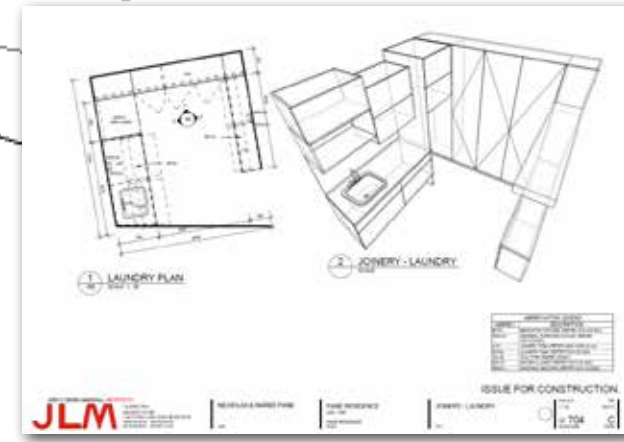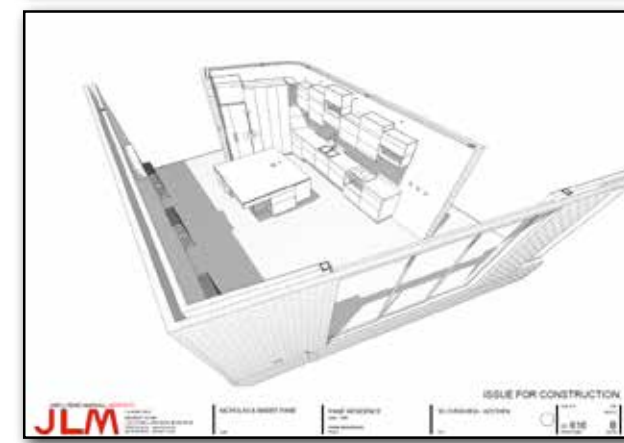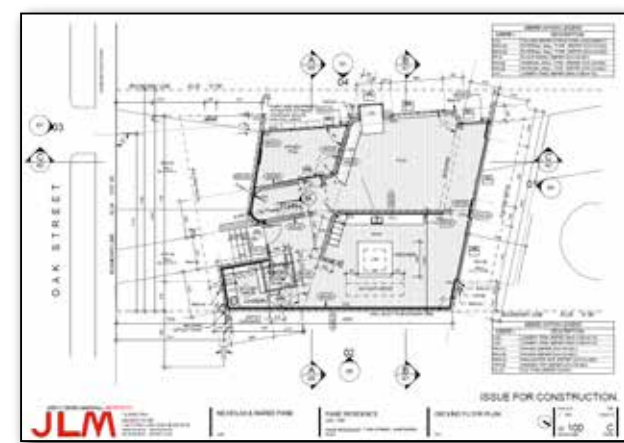

Monaghan Residence

JUDD LYSEIHO MARSHALL ARCHITECTS
JLM Edithvale, Melbourne

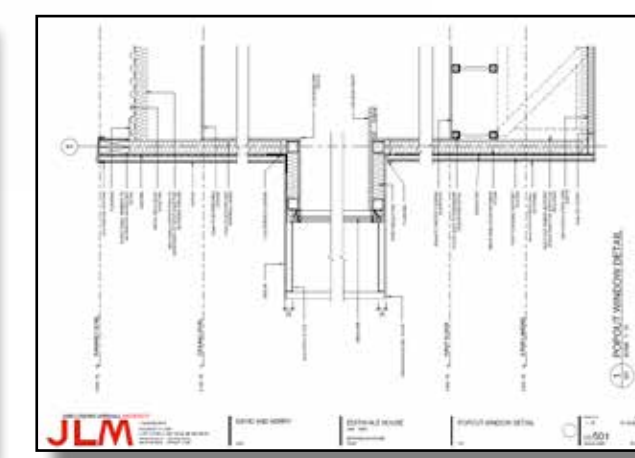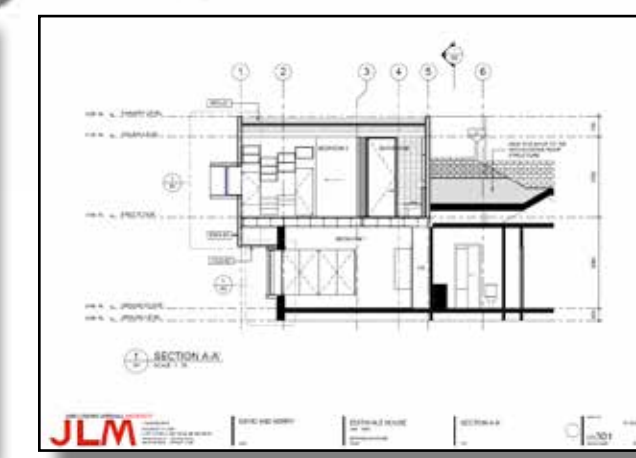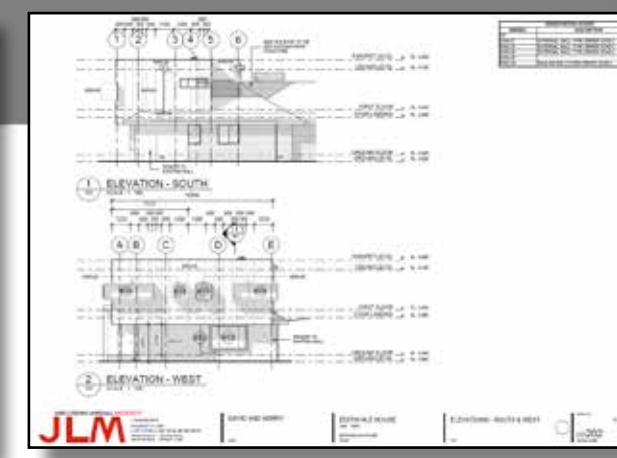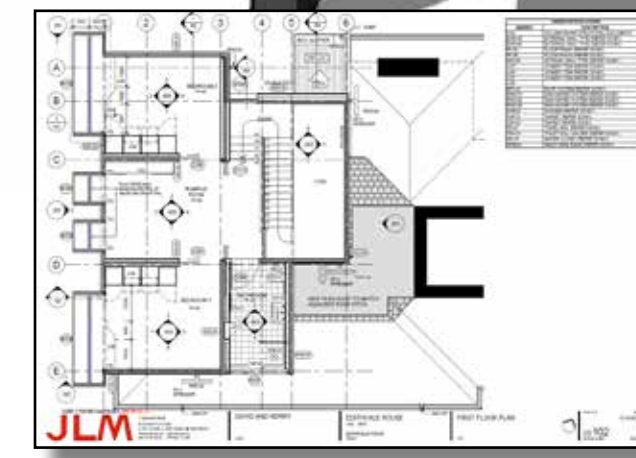



BATHROOM










KITCHEN



Regan Residence

Paul Gardiner Architects

Darebin Rd, Melbourne

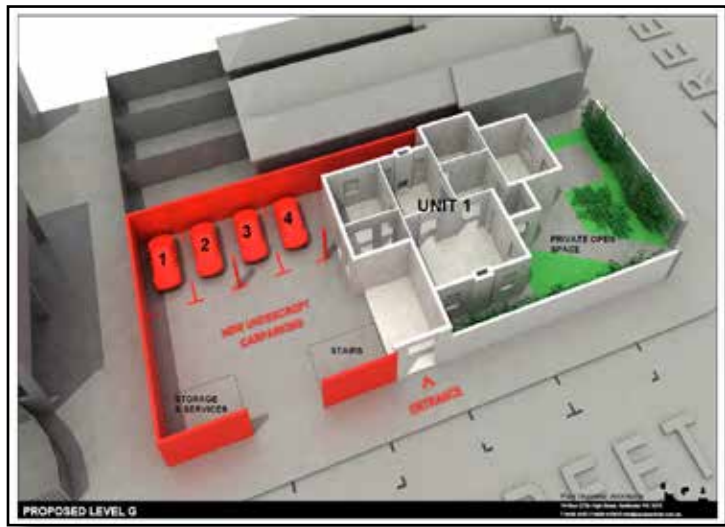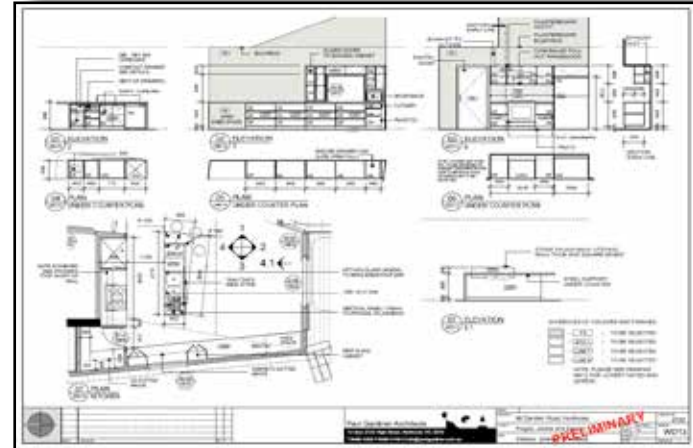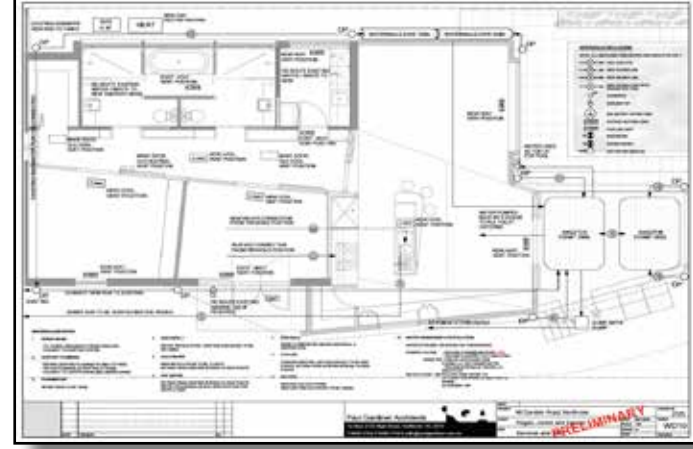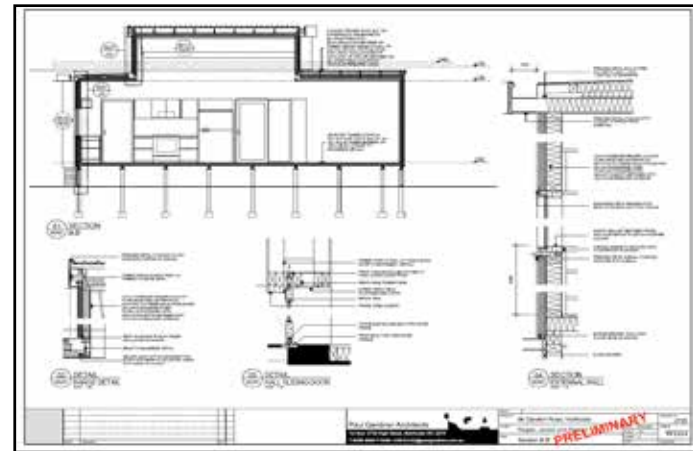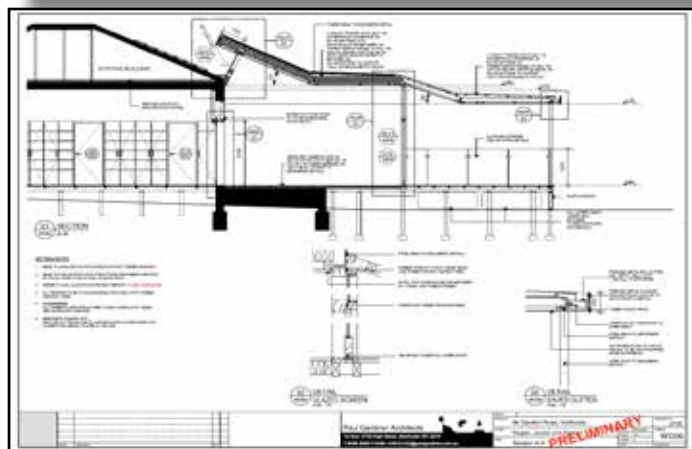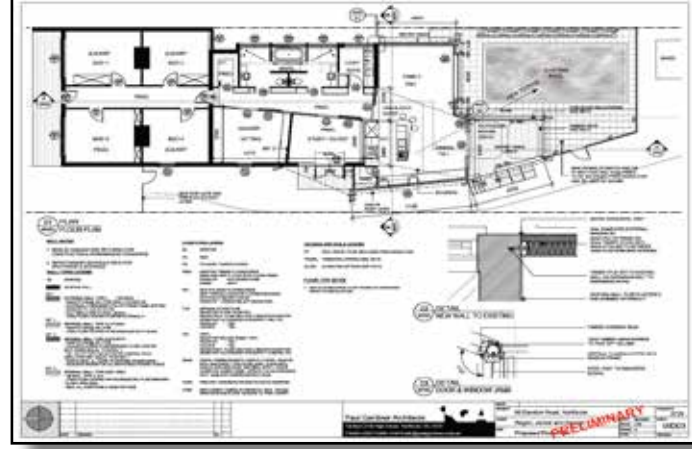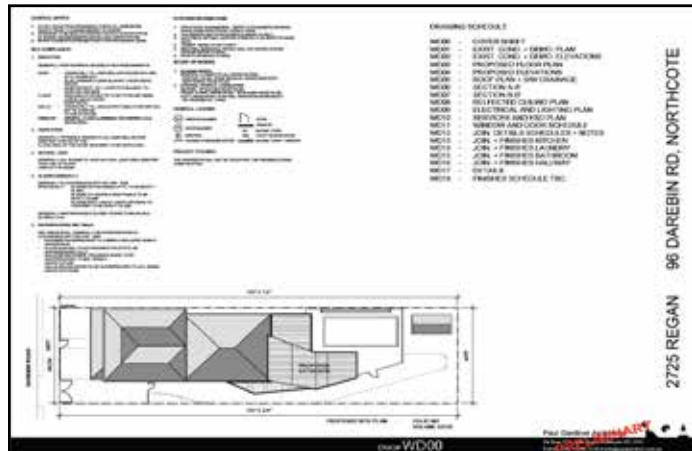


PROPOSED



MASSING



PROPOSED

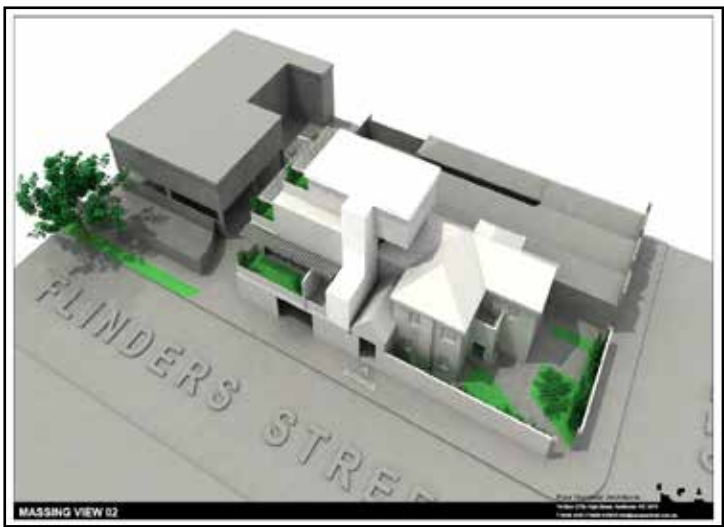


MASSING


Charalambous Residence

Paul Gardiner Architects

High Street, Melbourne

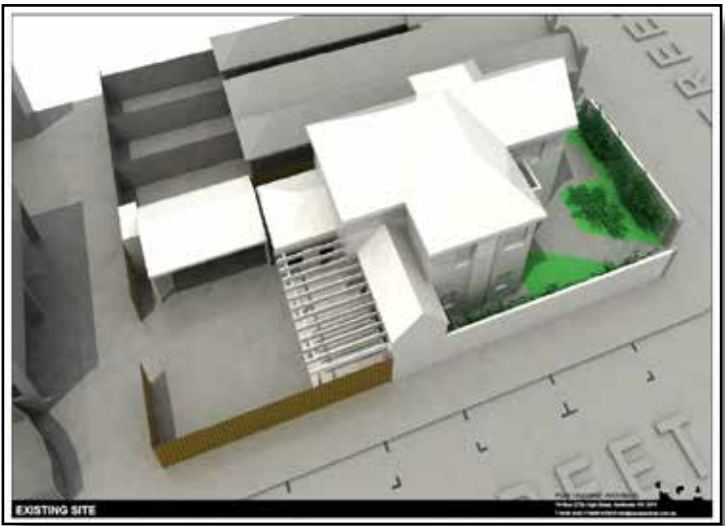


EXISTING

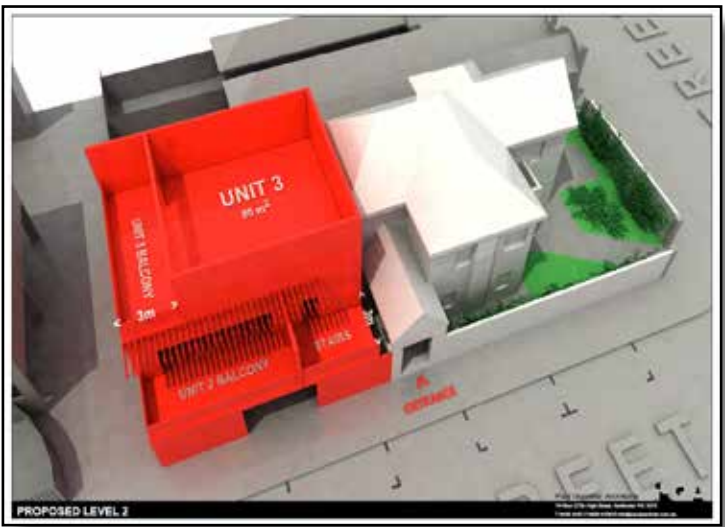


PROPOSED



MASSING

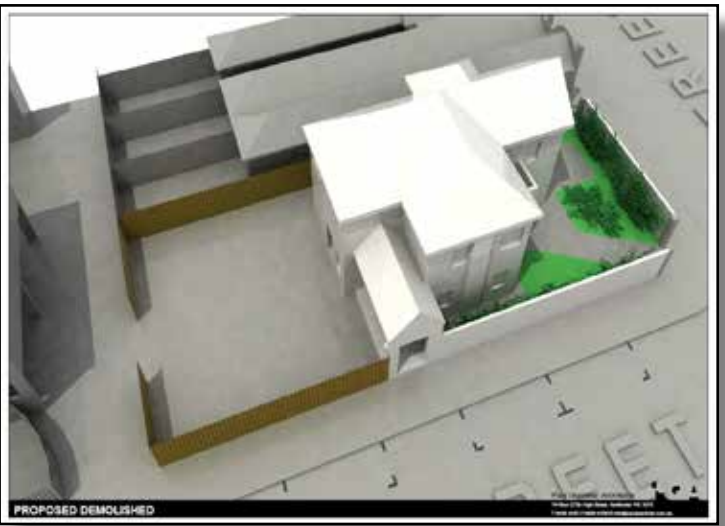

DEMOLITION

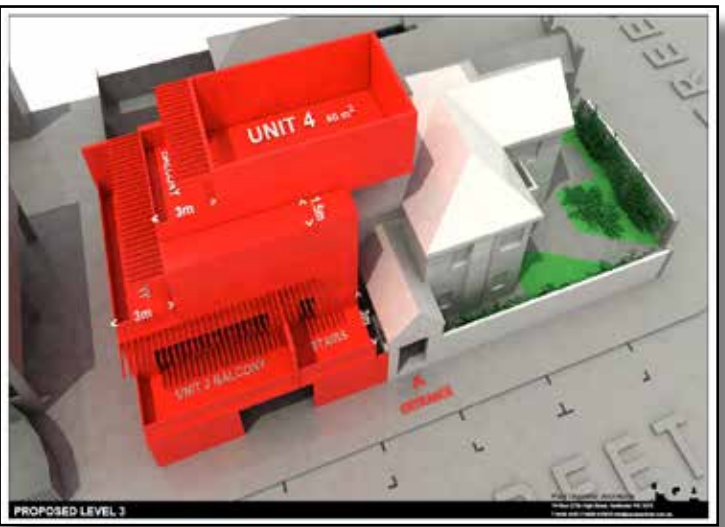

PROPOSED



MASSING


Parameteric Design

Rhino + Grasshopper

7

Gregory Burgess Pty Ltd Architects




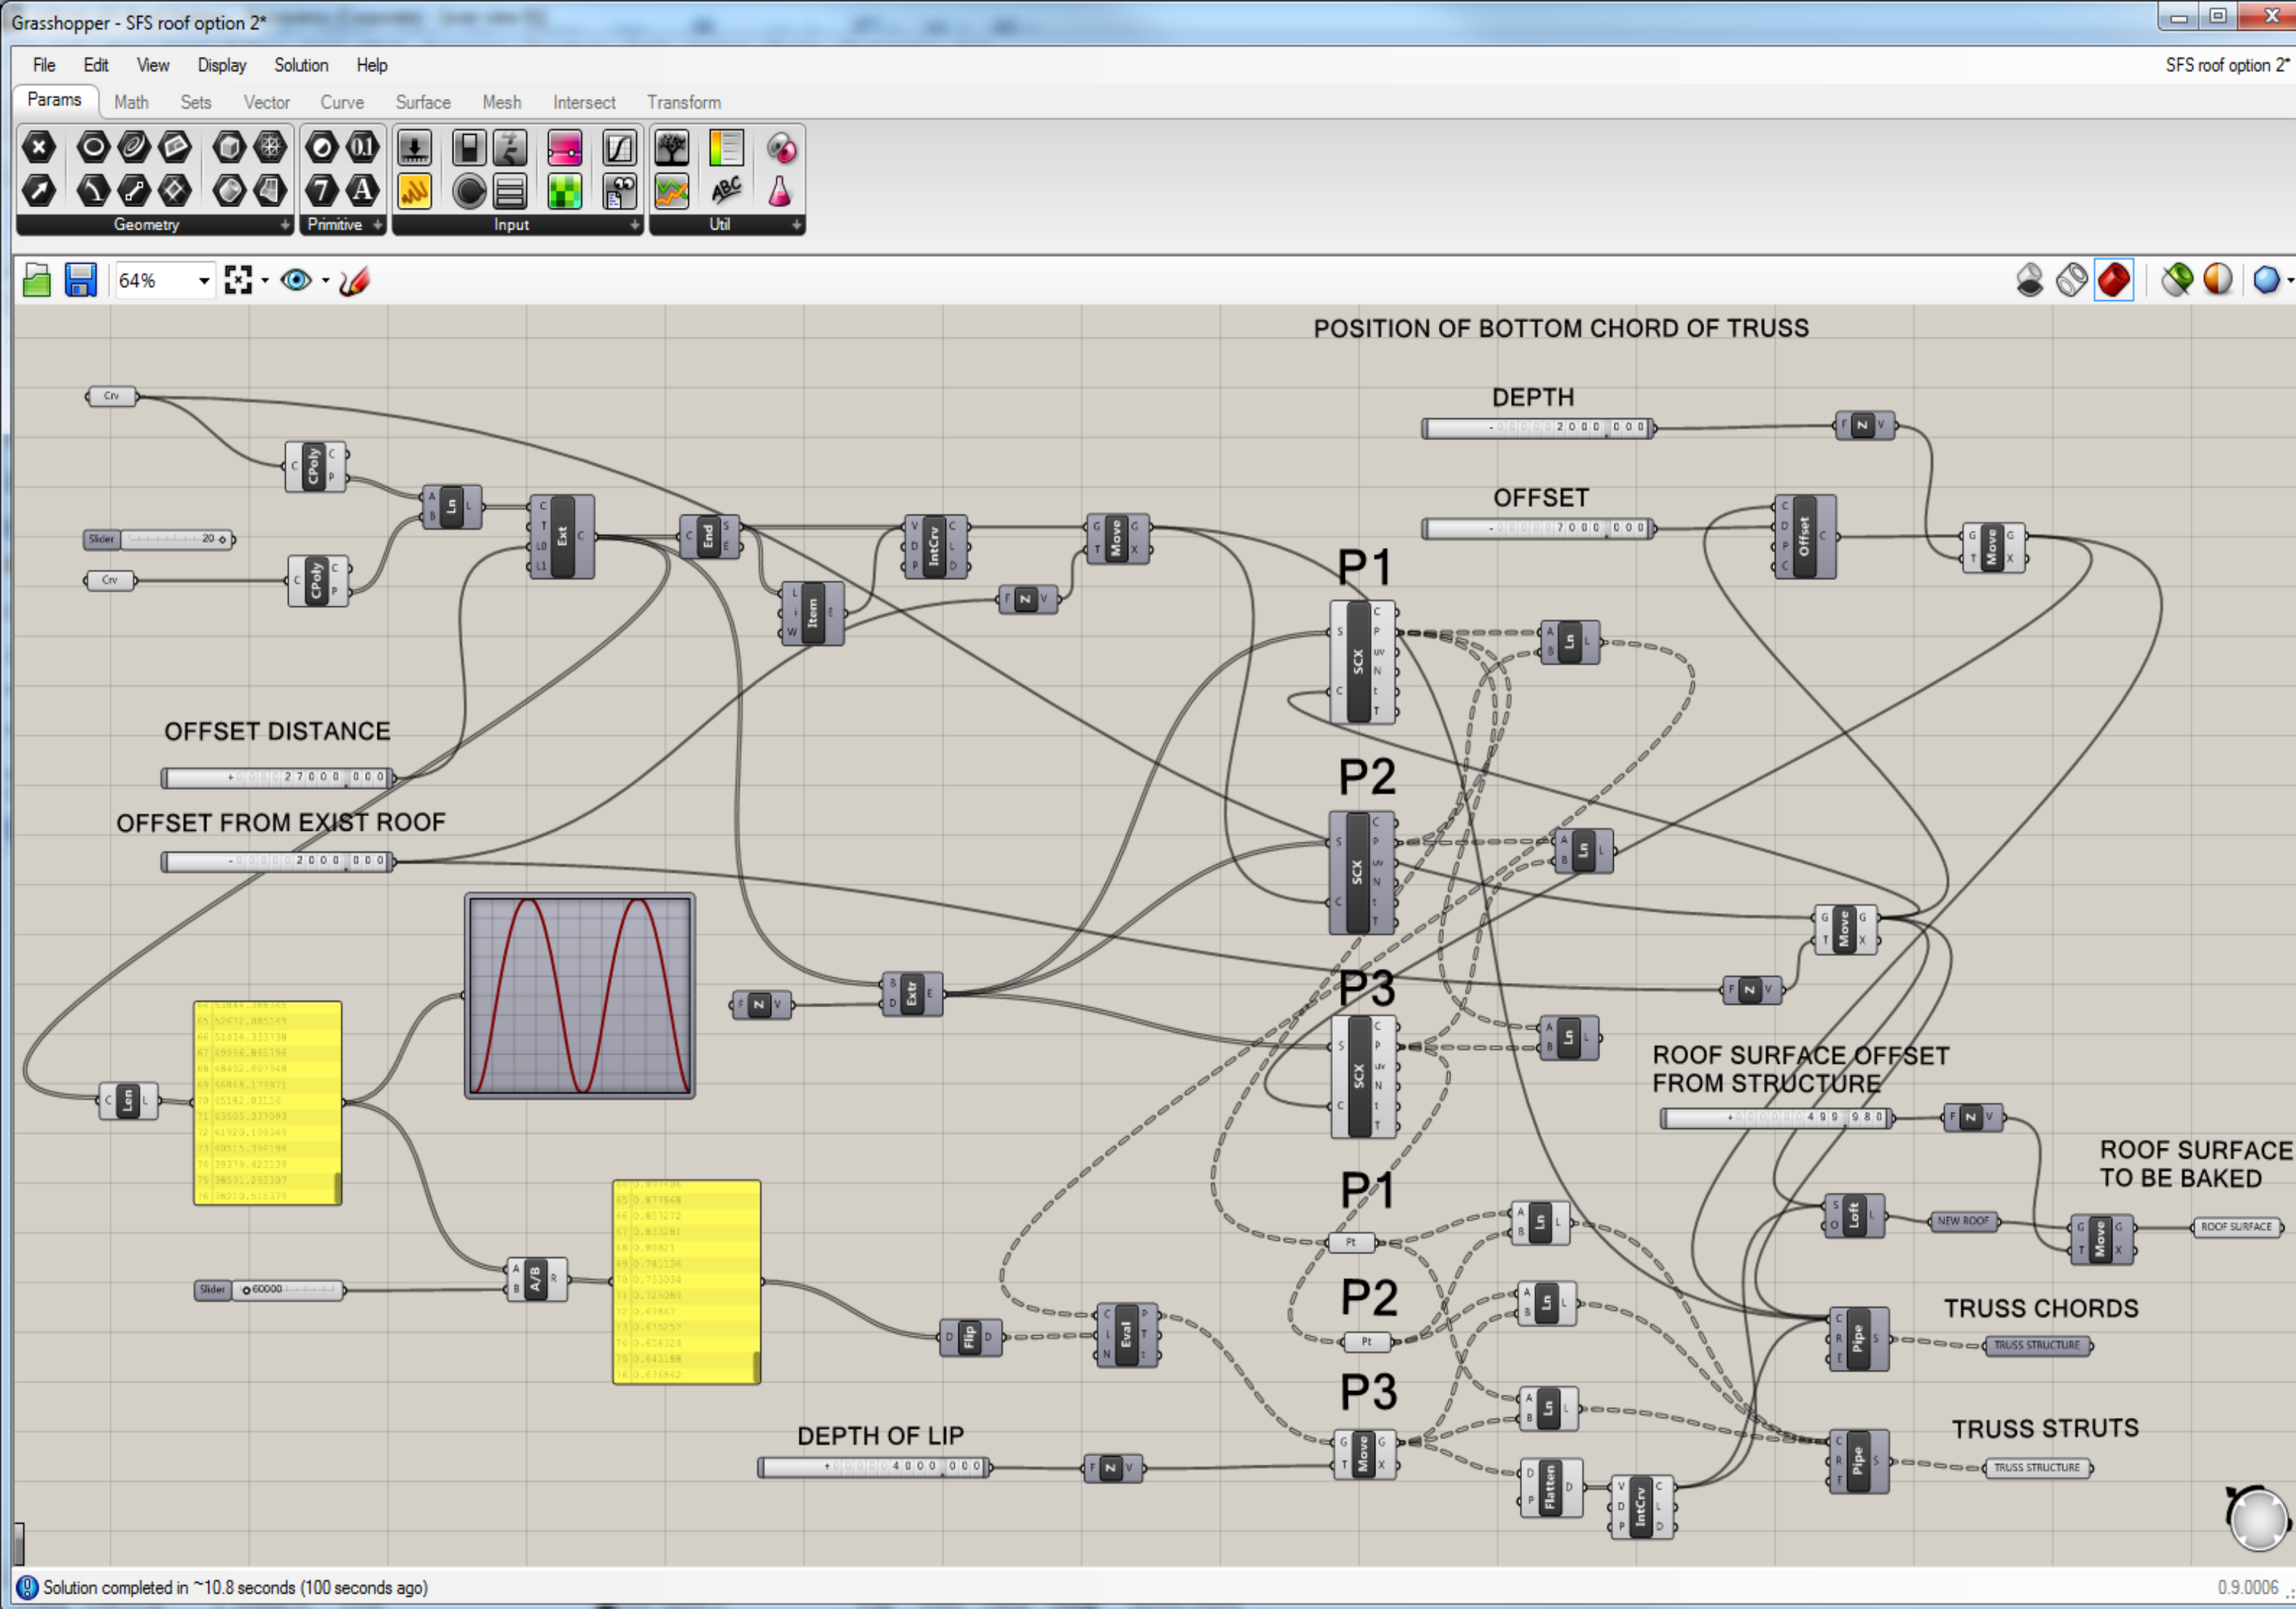



Sydney Football Stadium

roof design options



COX
Cox Architecture

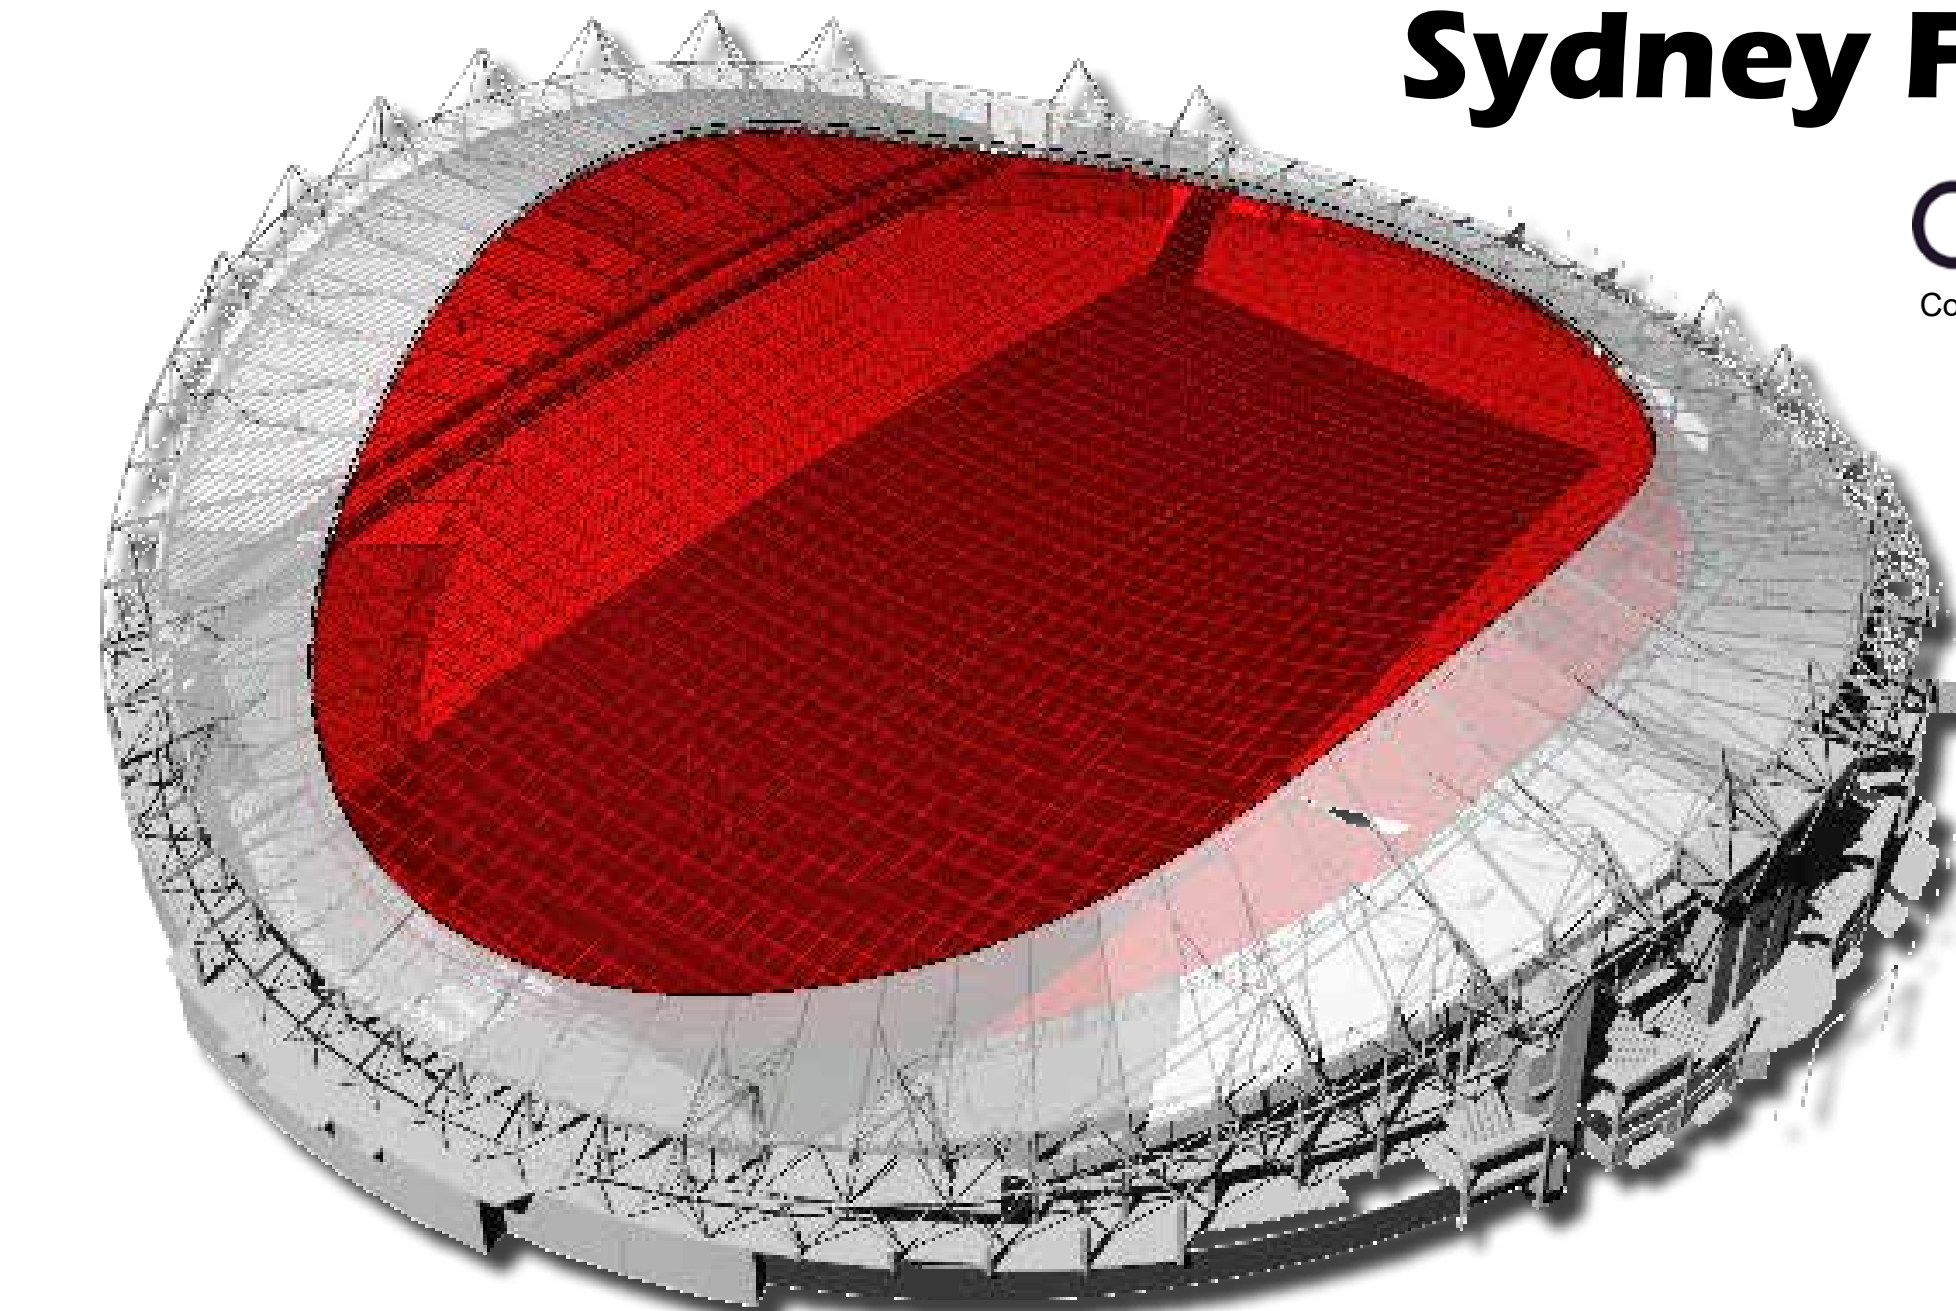

OPTION 1

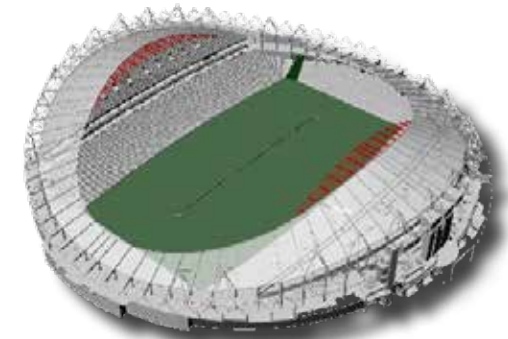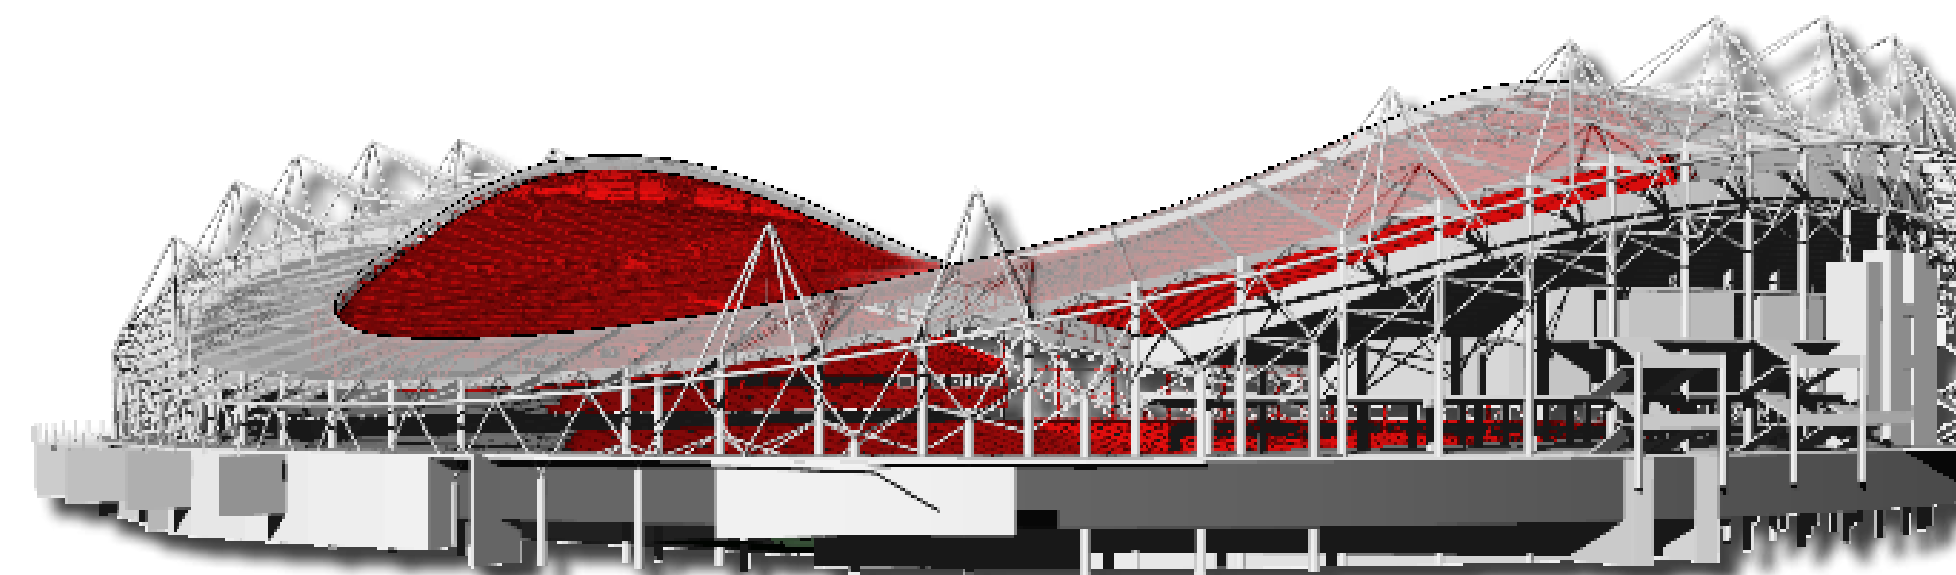

OPTION 2



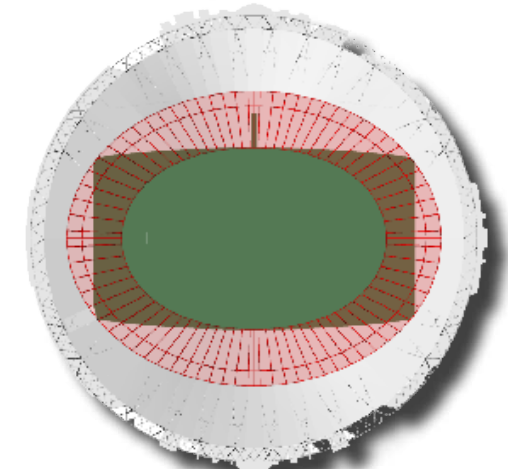
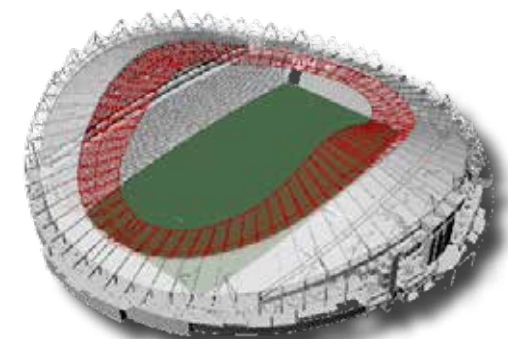


OPTION 3



Warisan Merderka Tower

FKA skyscraper design options

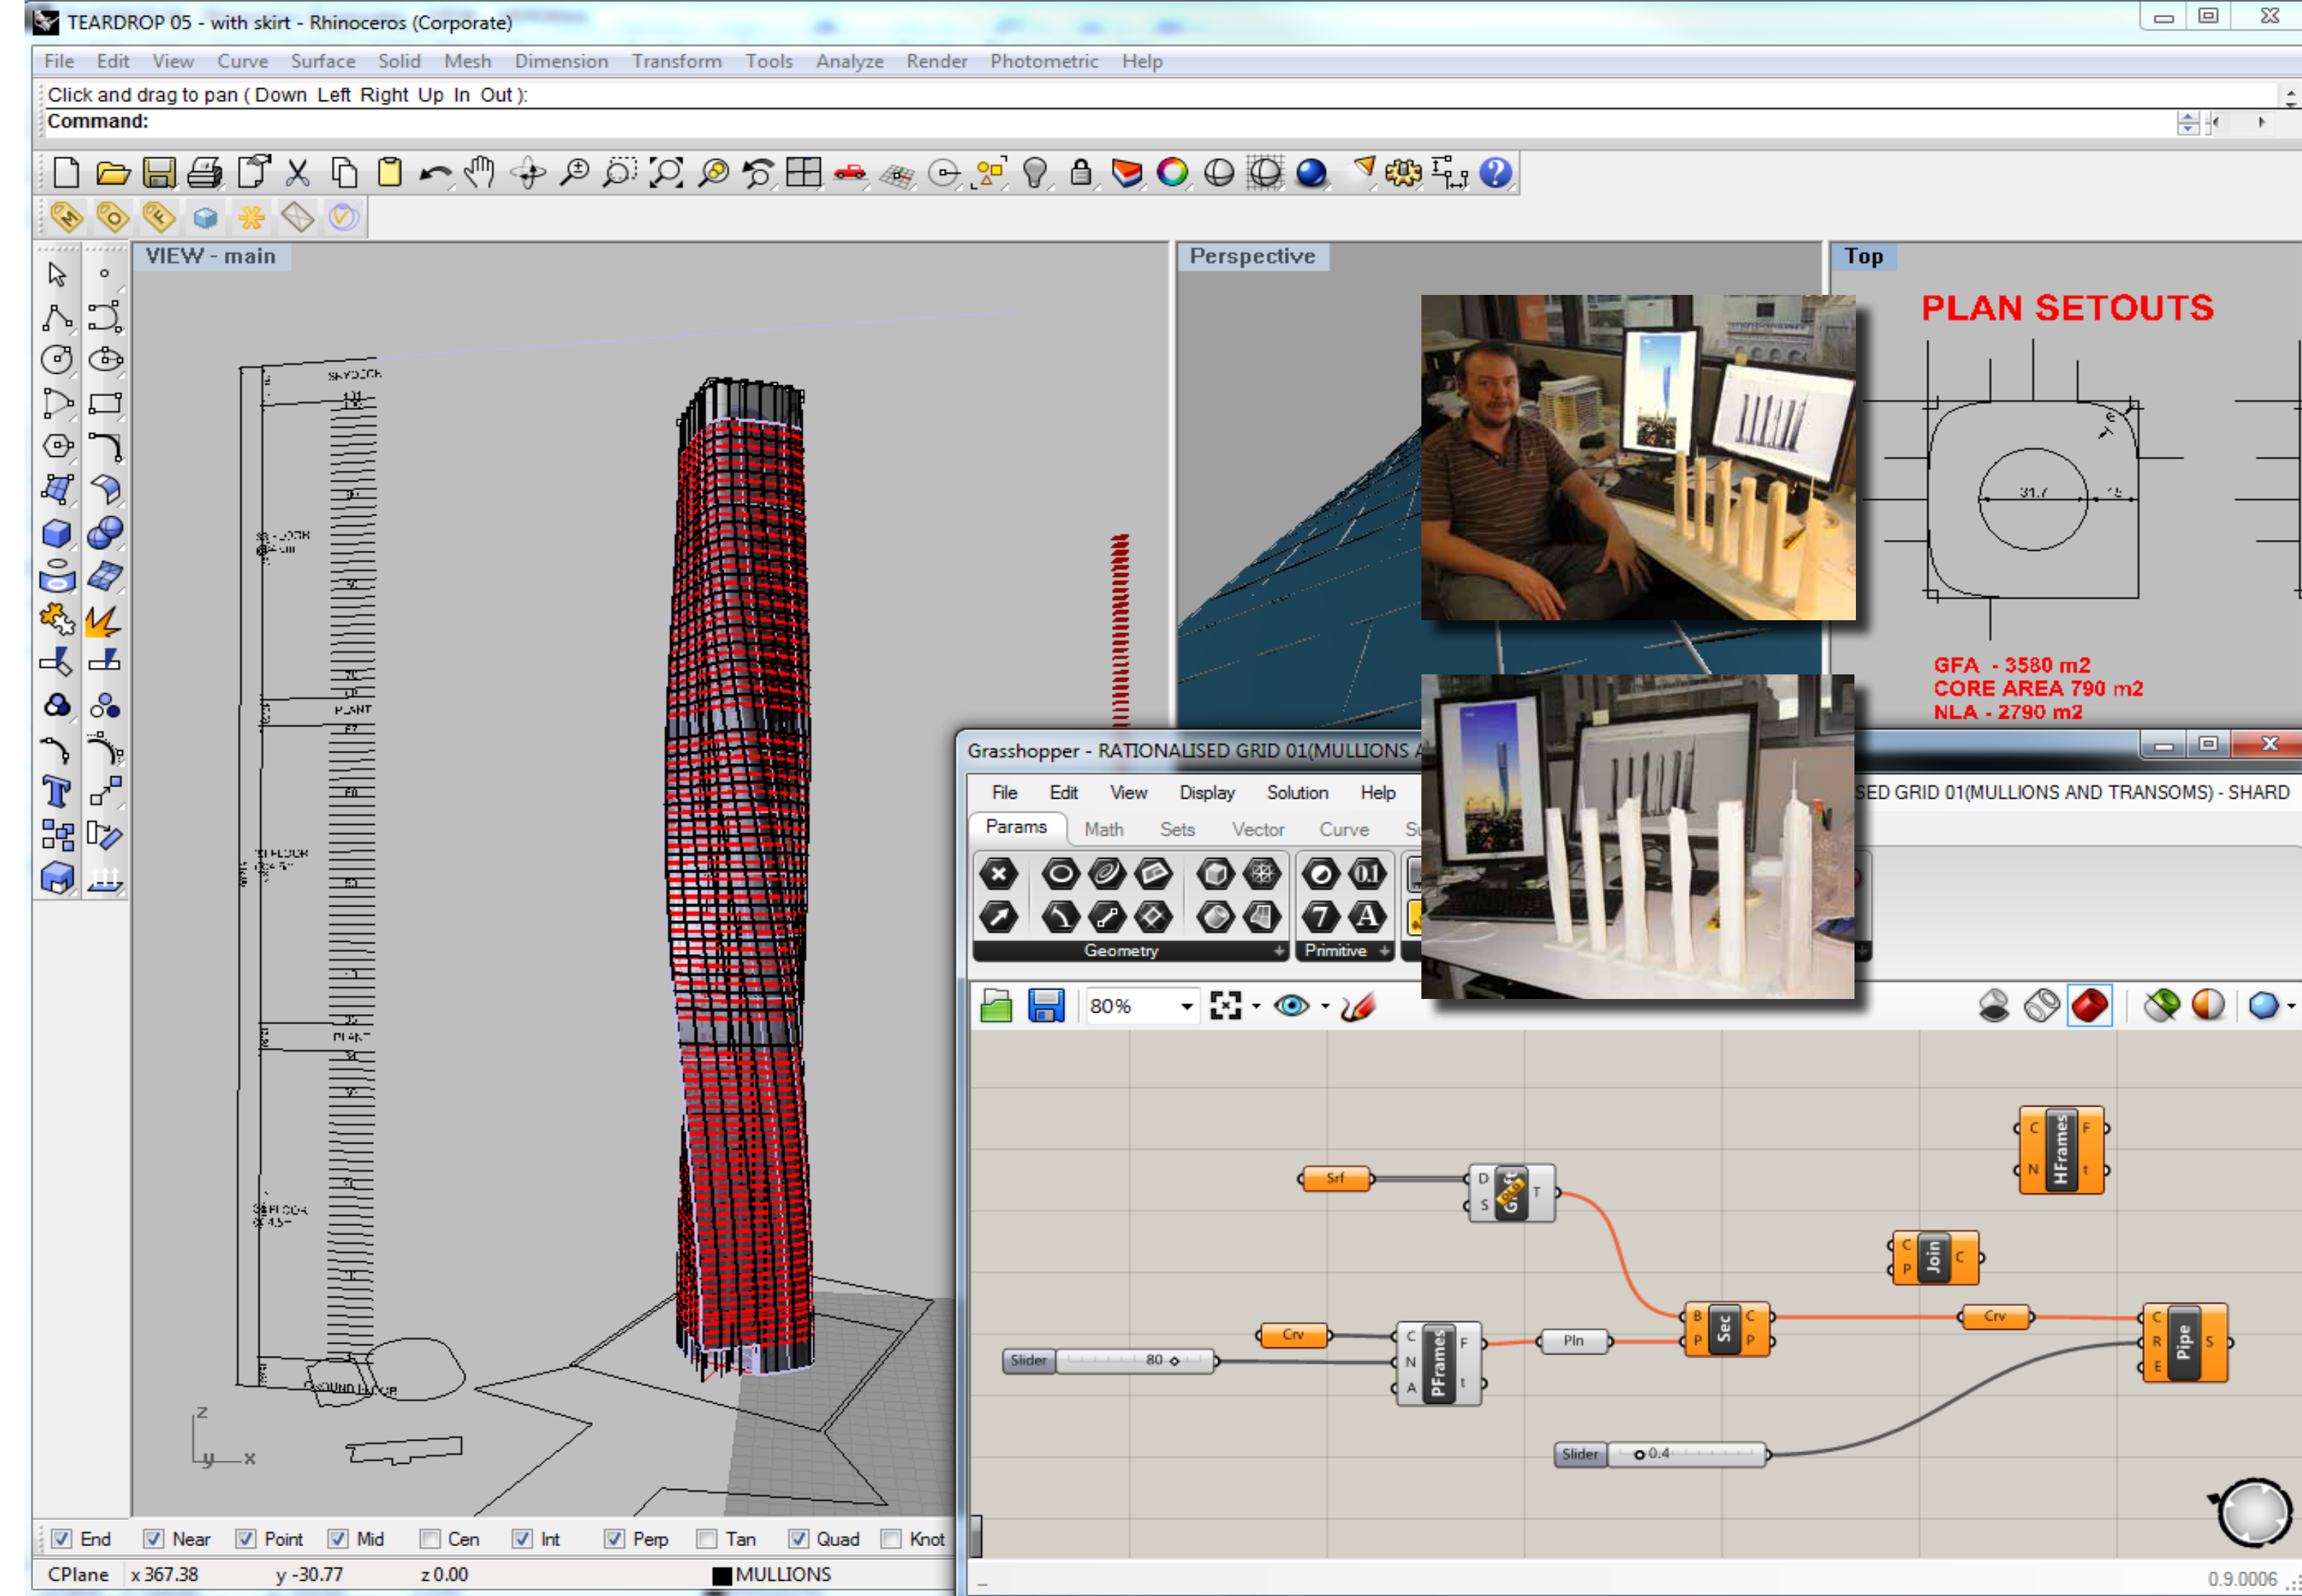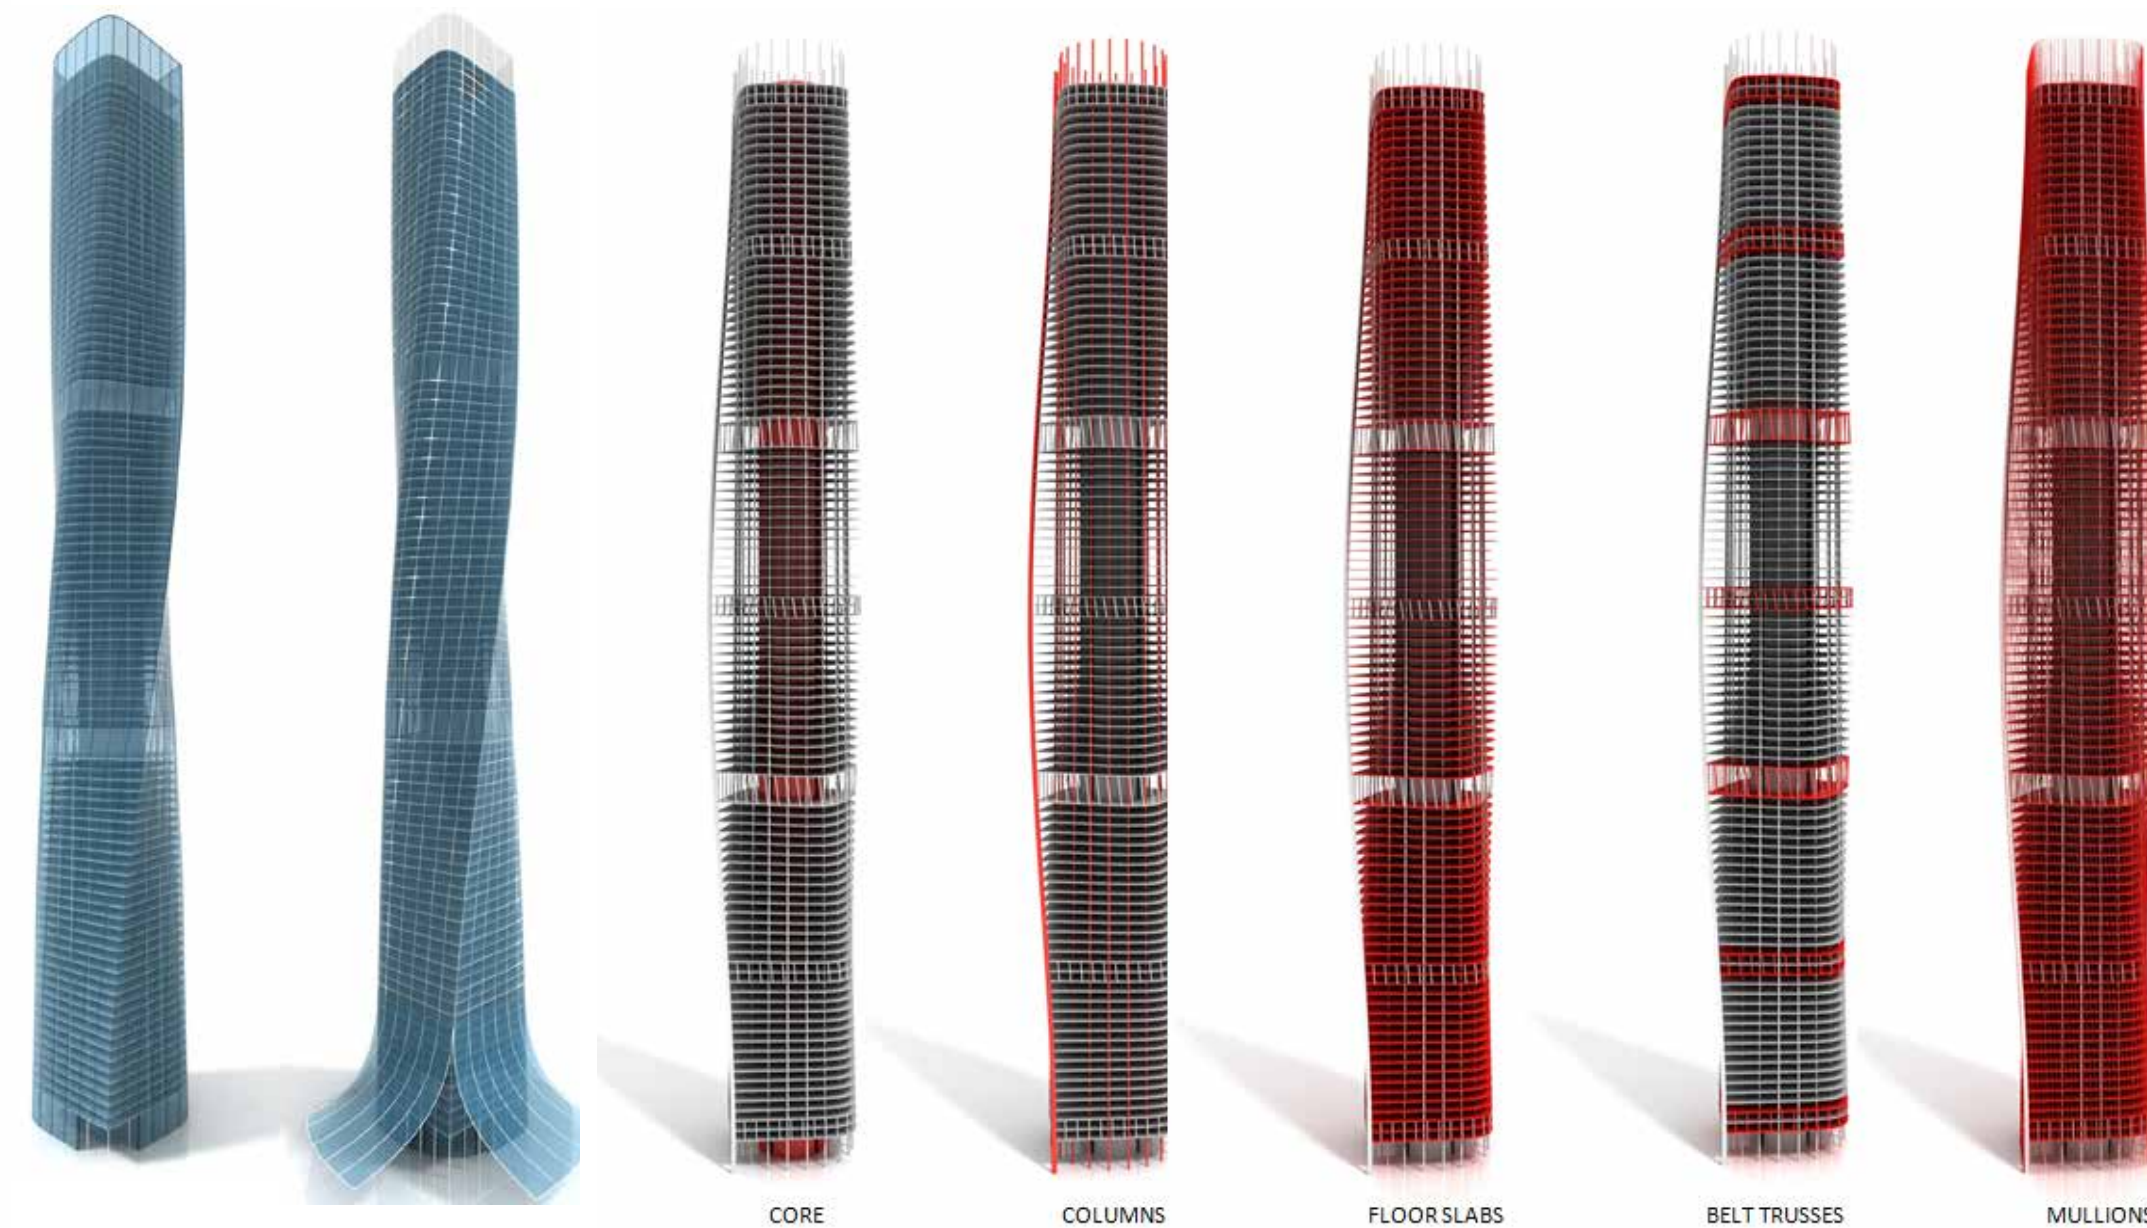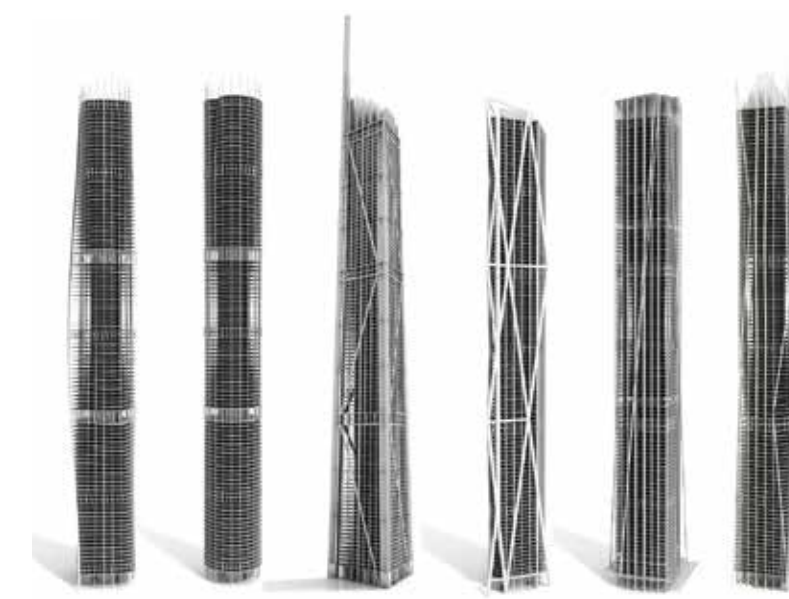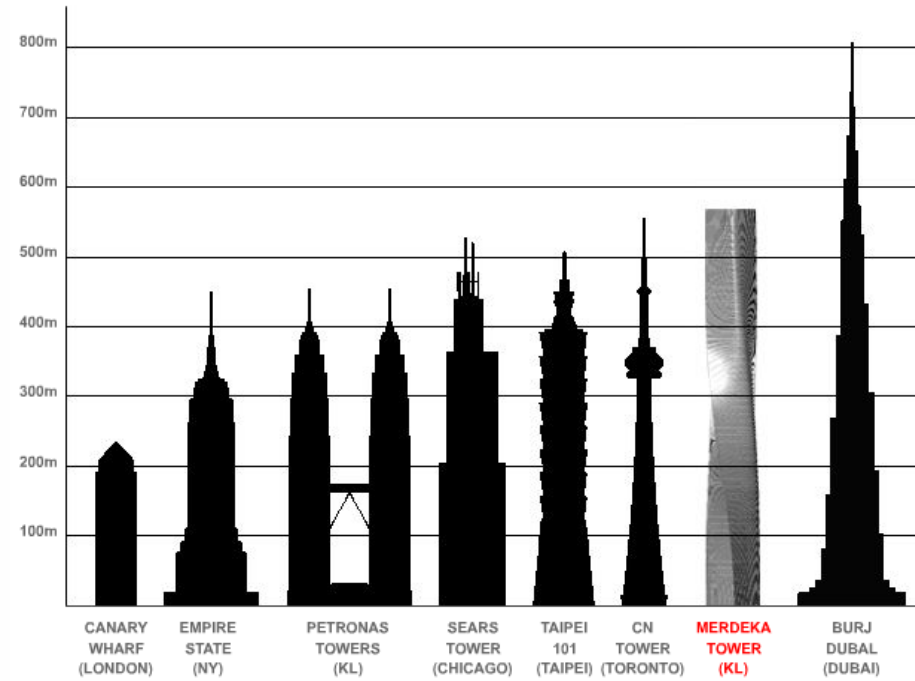

Design Competitions

4

BAR / RESTAURANT

PUBLIC ENTERTAINMENT

CAFE

AMENITIES

COMMUNITY POP-UP SPACE

COUNCIL OFFICES

LIBRARY

TOWN HALL

PARK SPACE

DESIGN CONCEPT

STONES IN A JAR

SOLID

VOID

SITE PROPOSAL

BUILDING PROPOSAL

KINGS SQUARE REDEVELOPMENT

LIBRARY - COUNCIL OFFICES - PUBLIC SQUARE

QUEEN ST.

ADLAIDE ST.

WILLIAM ST.

NEWMAN ST.

URBAN ROOM

FLOWS ACROSS THE SITE

EXTERNAL ENTERTAINMENT AREA

POP UP MARKET ZONE

PUBLIC PARK SPACE

OFFICE BREAKOUT AREA

SITE HUBS AND ZONES

BAR / RESTAURANT

LIBRARY

CIVIC OFFICES

PUBLIC AMENITY

INTERNAL PROGRAM DIAGRAM

SITE PLAN / GROUND FLOOR 1:250

SITE DESIGN RESPONSE

KINGS SQUARE REDEVELOPMENT

LIBRARY - COUNCIL OFFICES - PUBLIC SQUARE

KEY

0- CIVIC AREA

1- LIBRARY

2- VISITORS CENTRE

3- MAIN RECEPTION

4- MANAGEMENT

5- ECONOMIC DEVELOPMENT

6- TECHNICAL SERVICES

7- PLANNING + DEVELOPMENT

8- COMMUNITY DEVELOPMENT

9- CORPORATE SERVICES

10- RETAIL OPPORTUNITY SPACE

11- VOID SPACE

LEVEL 01 1:500

LEVEL 02 1:500

LEVEL 03 1:500

SOLAR HARVESTING

NATURAL VENTILATION

WATER HARVESTING

SECTION A-A' 1:250

SECTION B-B' 1:250

WILLIAM STREET

TOWN HALL + CORPORATE ENTRY

QUEEN STREET

ADLAIDE STREET

ST. JOHNS

PUBLIC ENTRY

NEWMAN COURT

PERFORMANCE BASED FACADE SYSTEM

PUBLIC ENTRANCE

CORPORATE ENTRANCE

VIEW FROM HIGH STREET (WEST)

VIEW FROM QUEEN STREET



VIEW FROM HIGH STREET (EAST)

KINGS SQUARE REDEVELOPMENT

LIBRARY - COUNCIL OFFICES - PUBLIC SQUARE






Kings Square

Perth, Australia

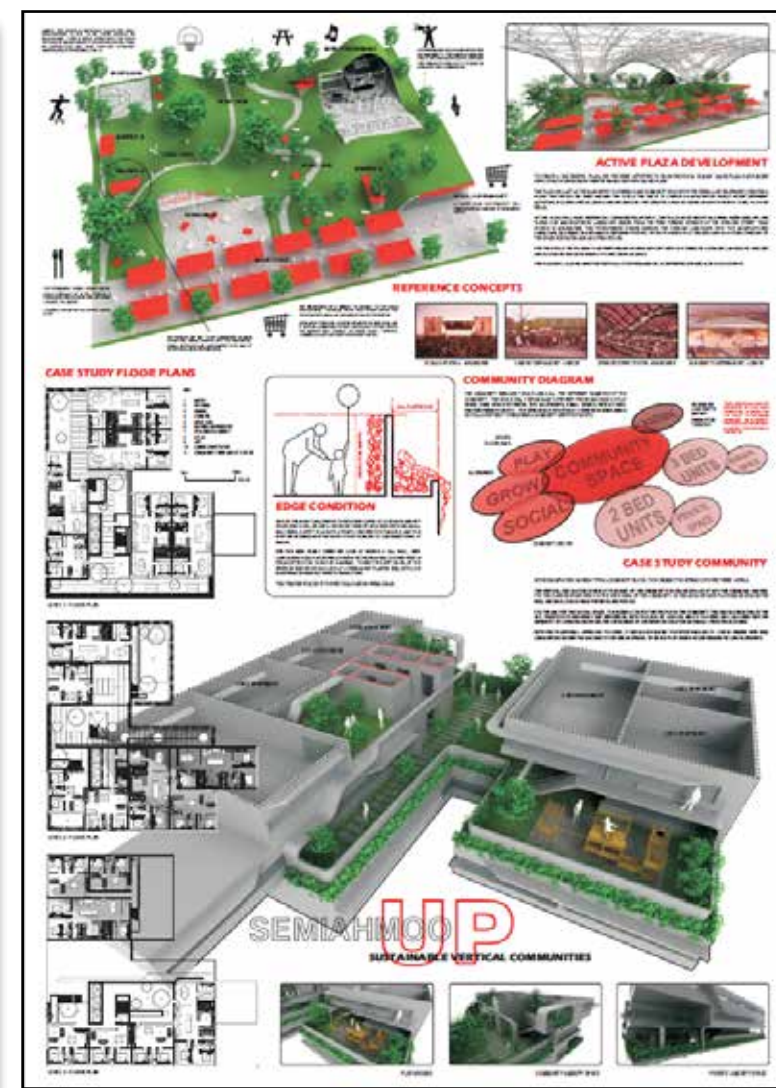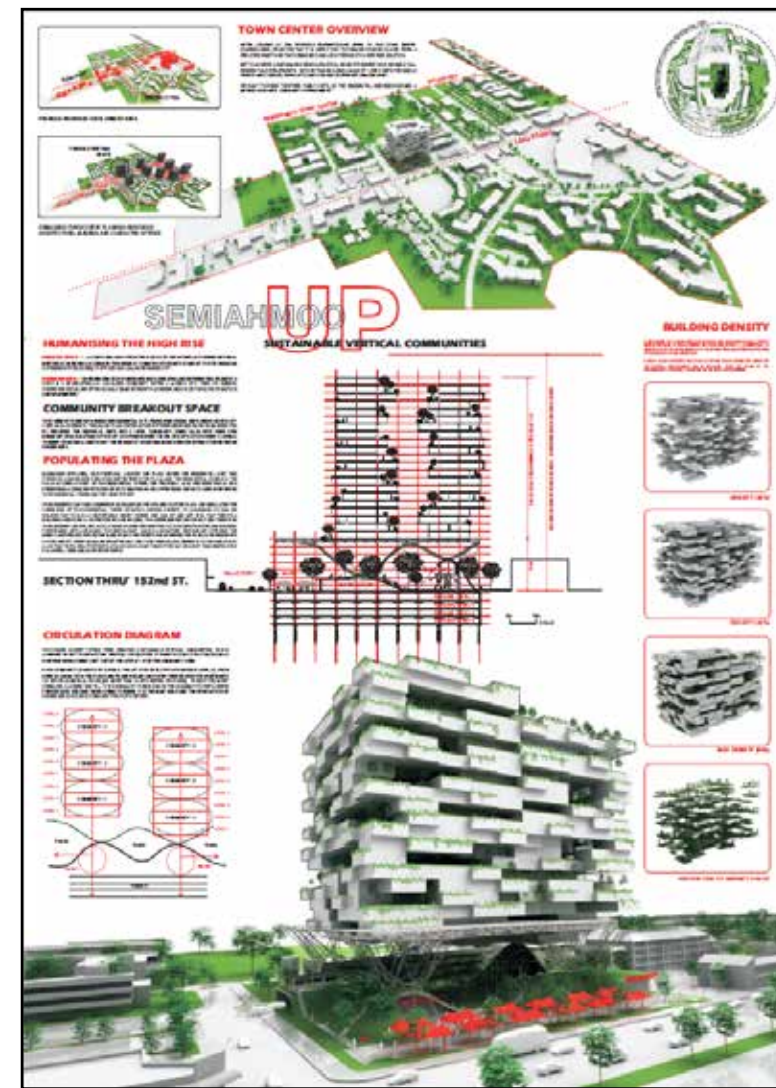

Townshift : Semiahmoo Canada

‘Shortlisted +
Published’

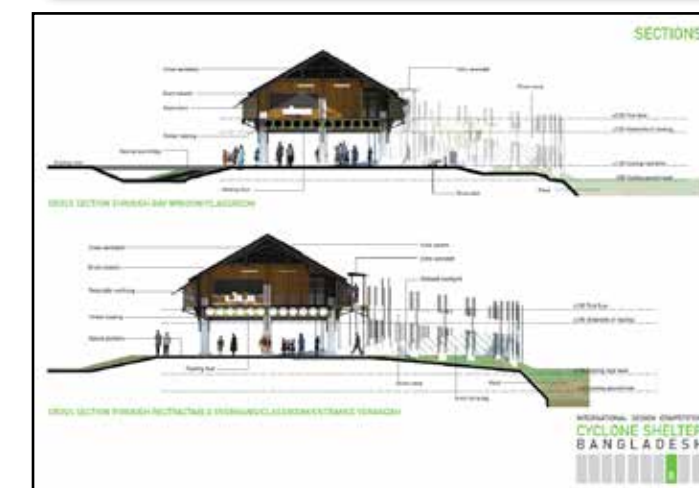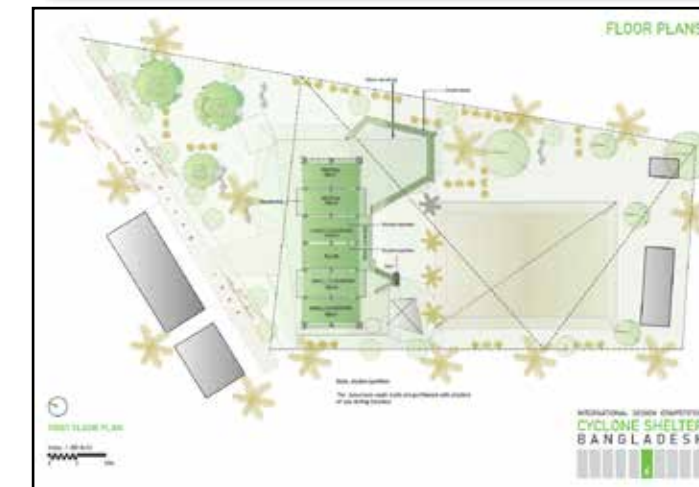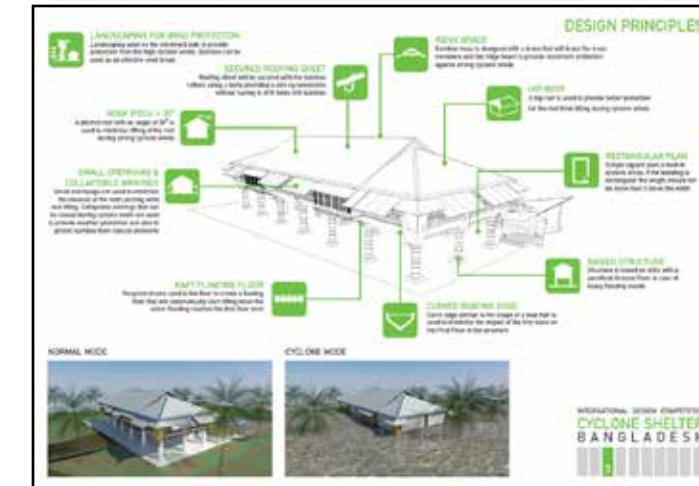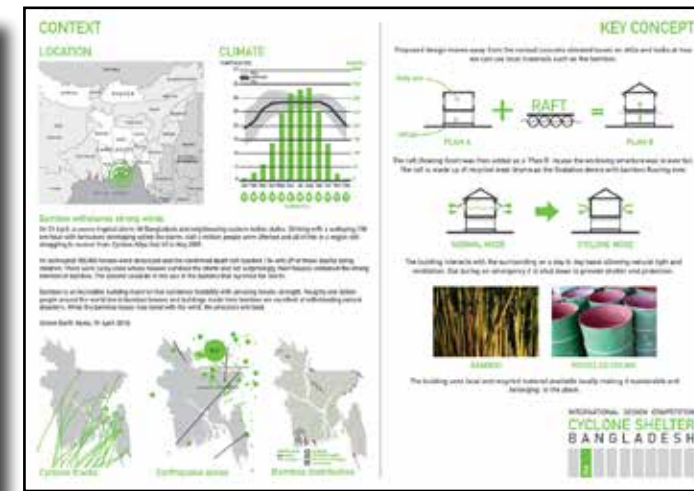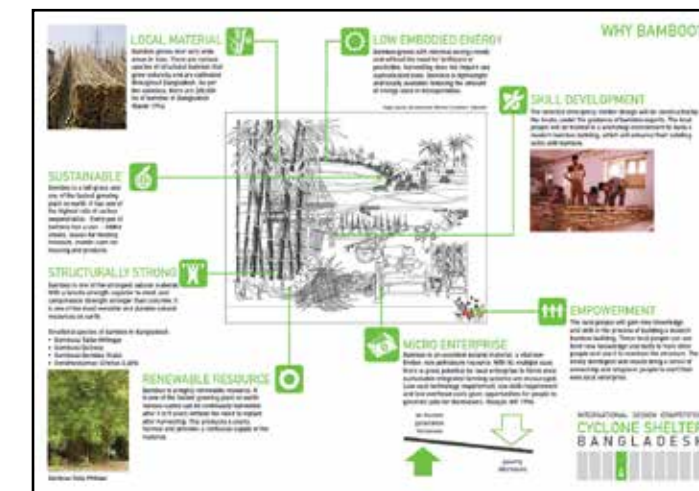

Cyclone Shelter Bangladesh


‘through to
Stage 2’

音樂 公共空間 餐廳 酒吧 民眾 劇院

K-Pop Development Kaohsiung, Taiwan



節慶公園
festival park

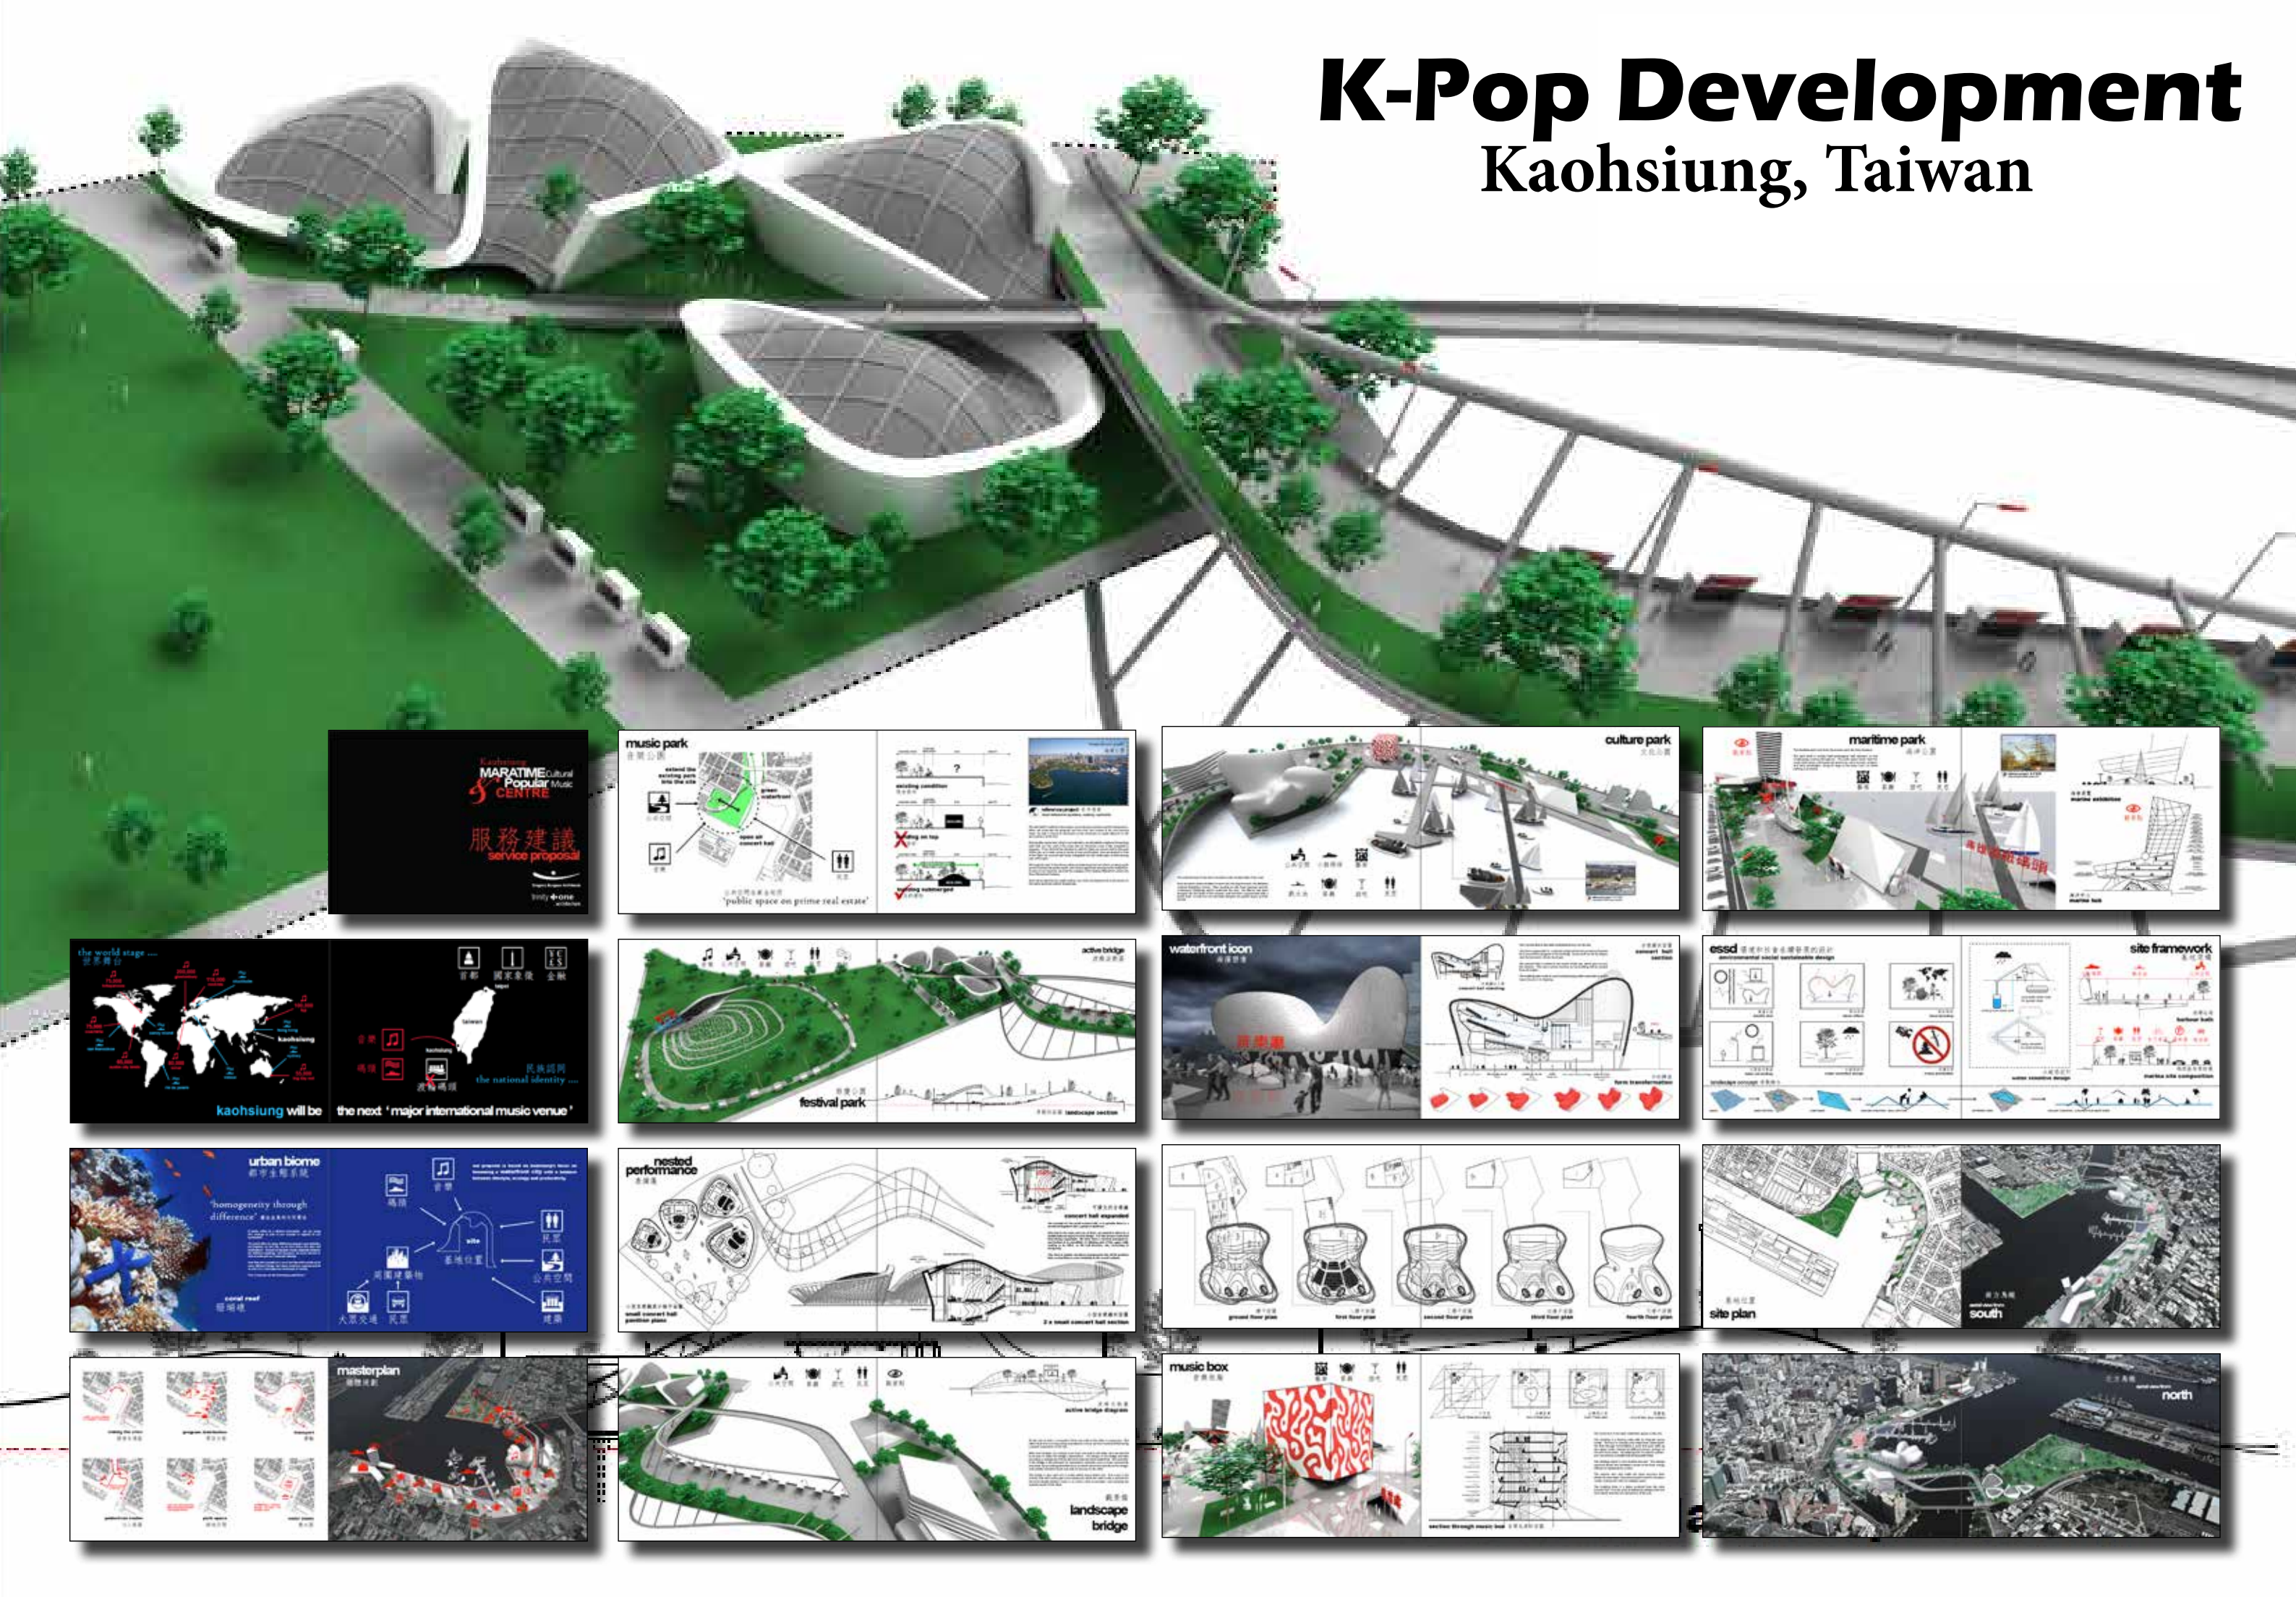

服務建議
service proposal

music park

culture park

maritime park

the world stage

festival park

waterfront icon

essd

urban biome

needed performance

music box

masterplan


landscape bridge

site plan

site framework


site plan

site plan

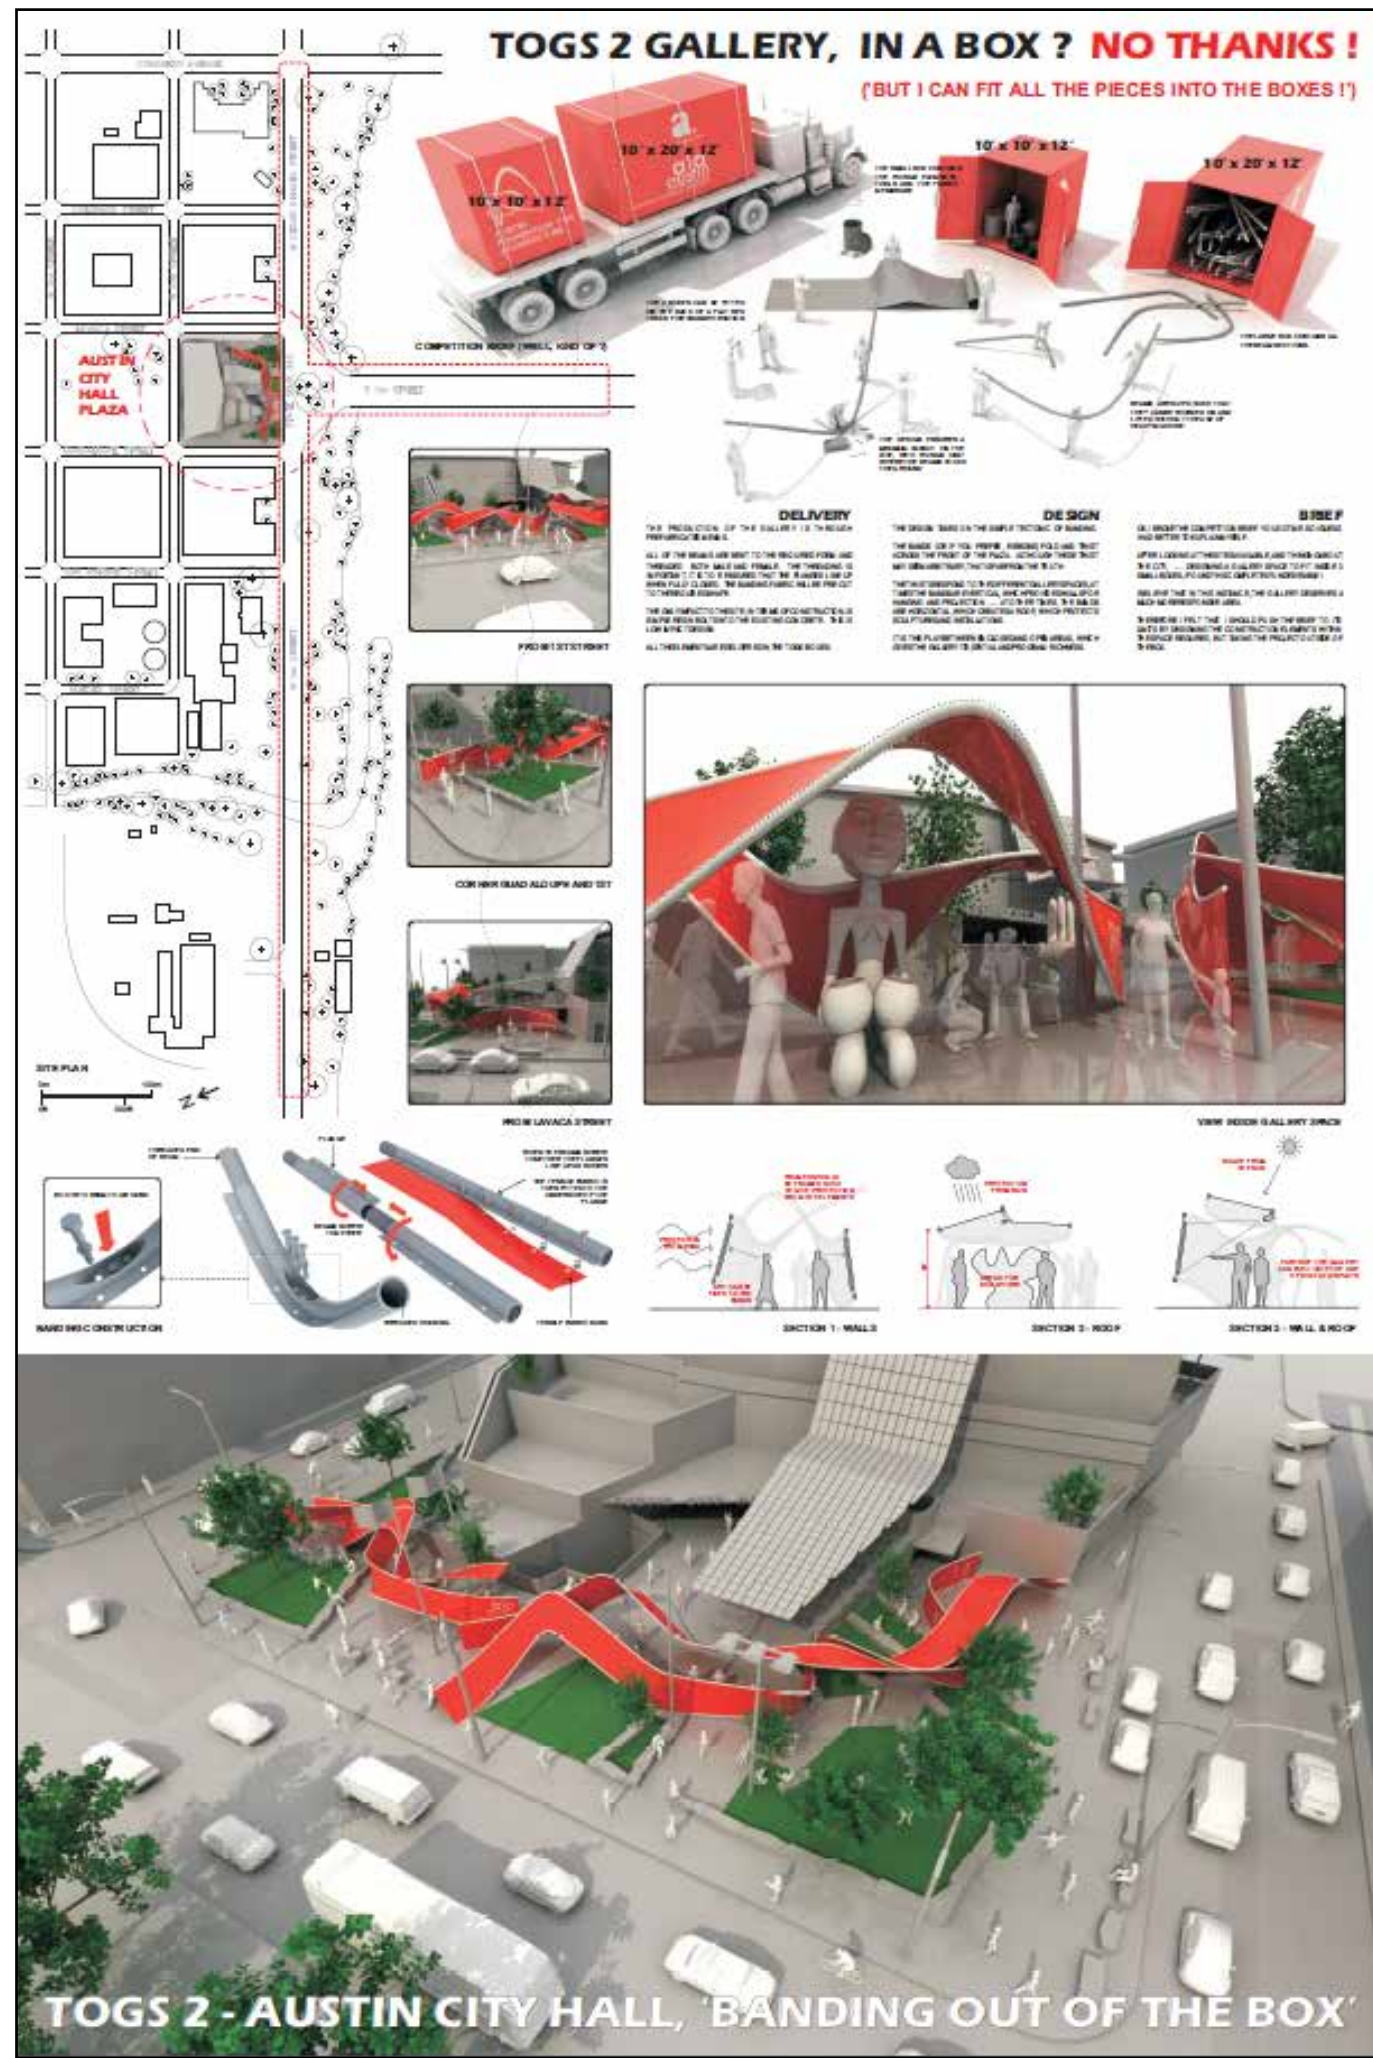



Togs 2

Texas, USA

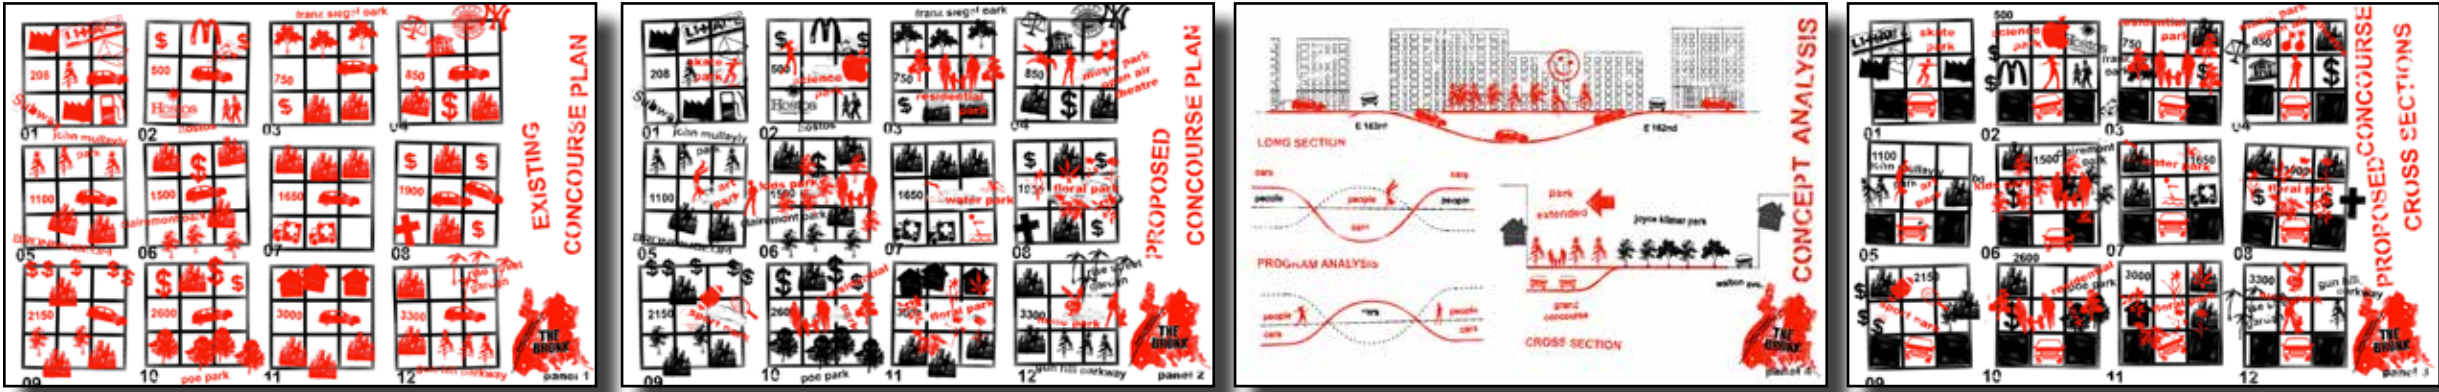




Vadabuse Sq.

Rakvere, Estonia

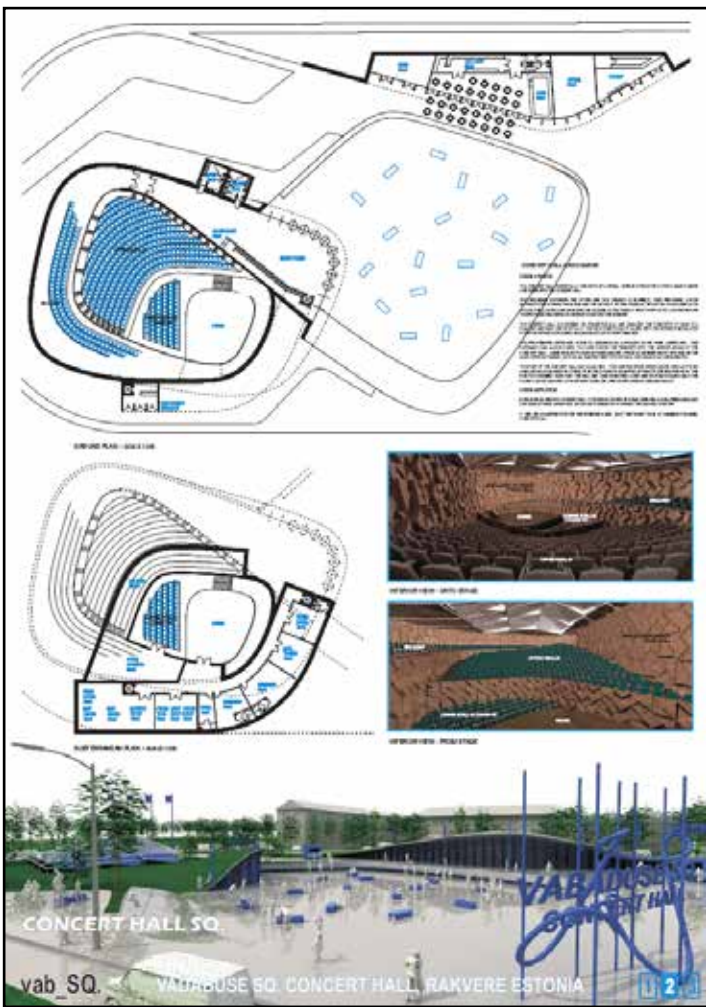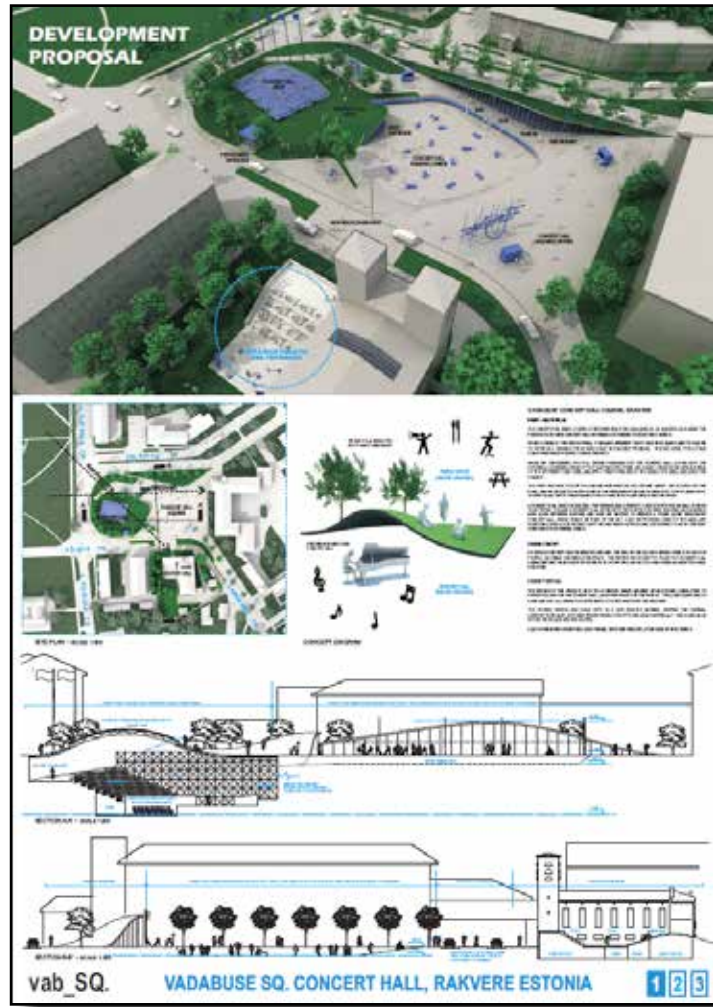

Grand Concourse

NY, USA

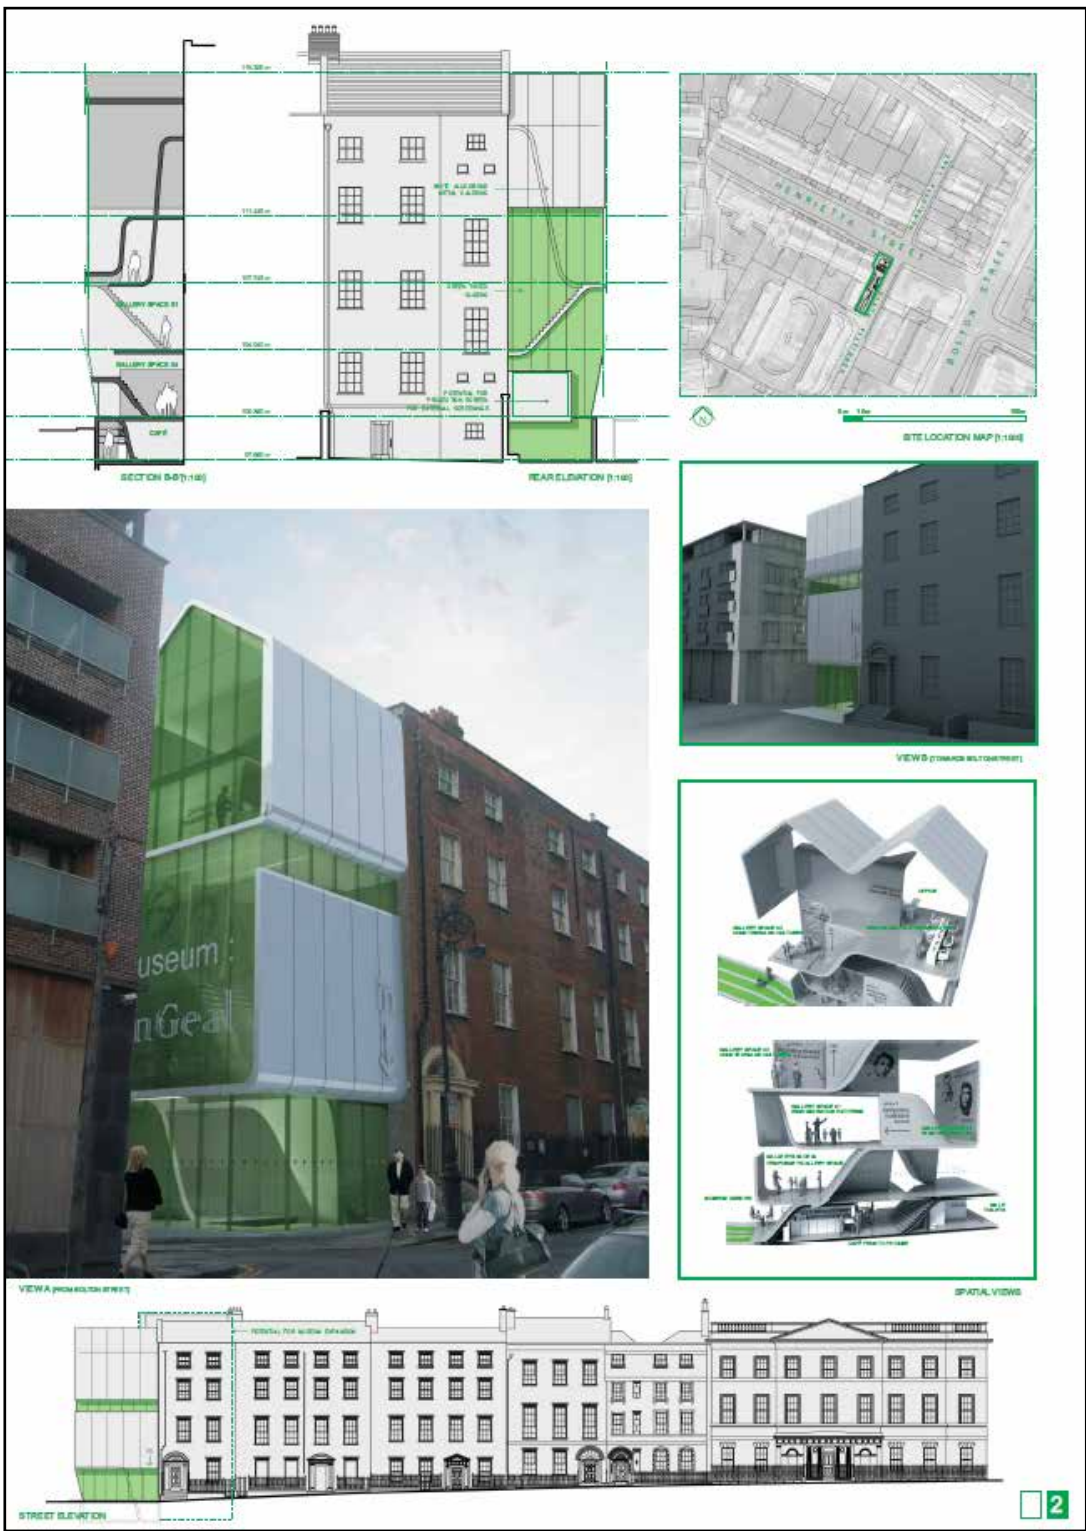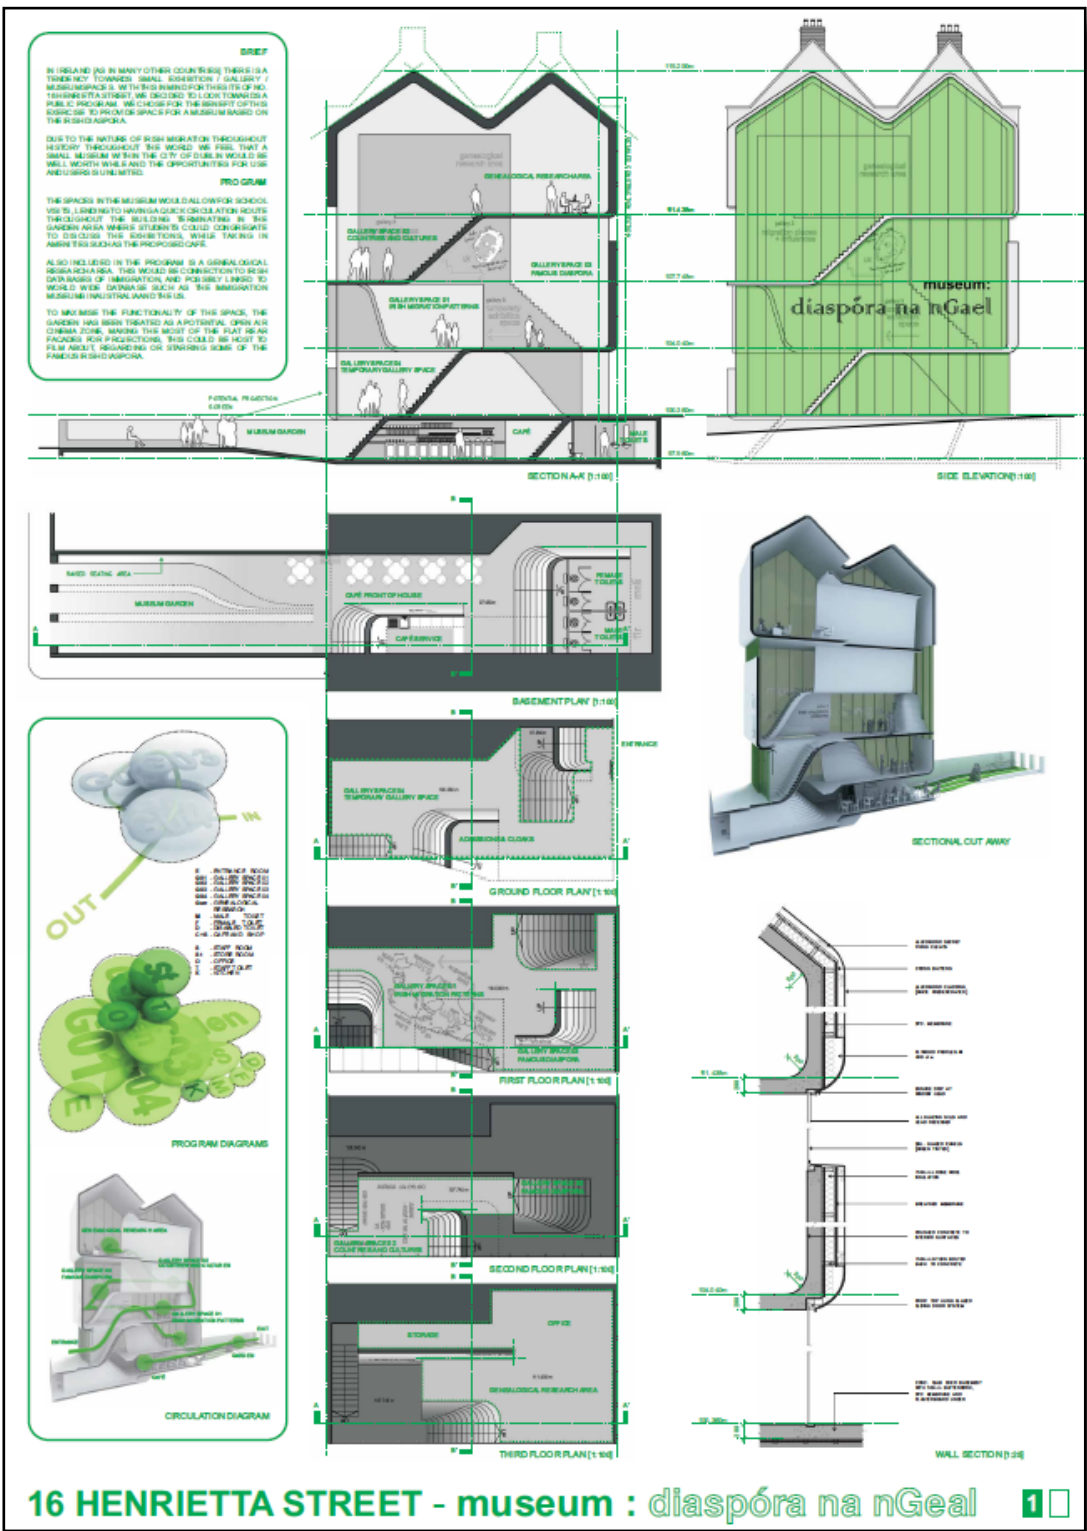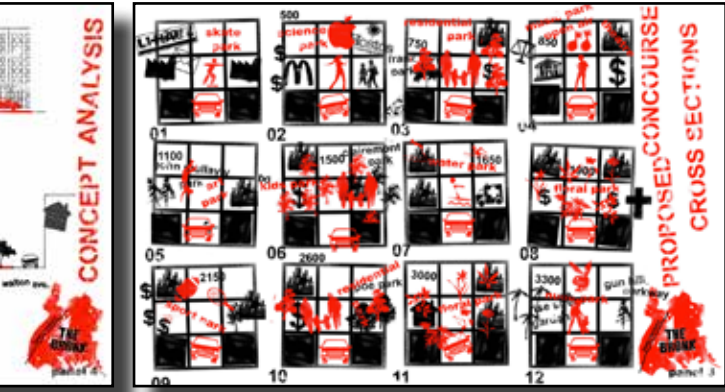

16 Henrietta Street

Dublin, Ireland

Contact Information

address	trinity+one 176 Adderley Street West Melbourne VIC 3003 Australia
phone	+61 (0) 404346602
e-mail	info@trinityplusone.com.au